


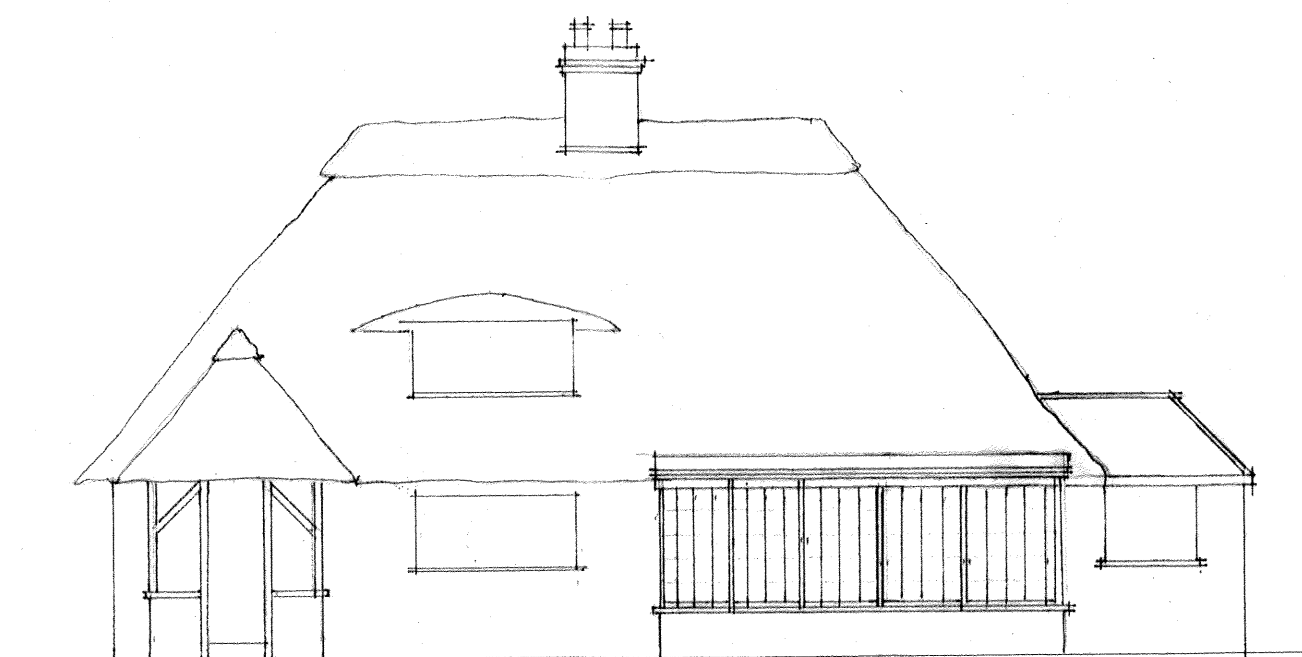
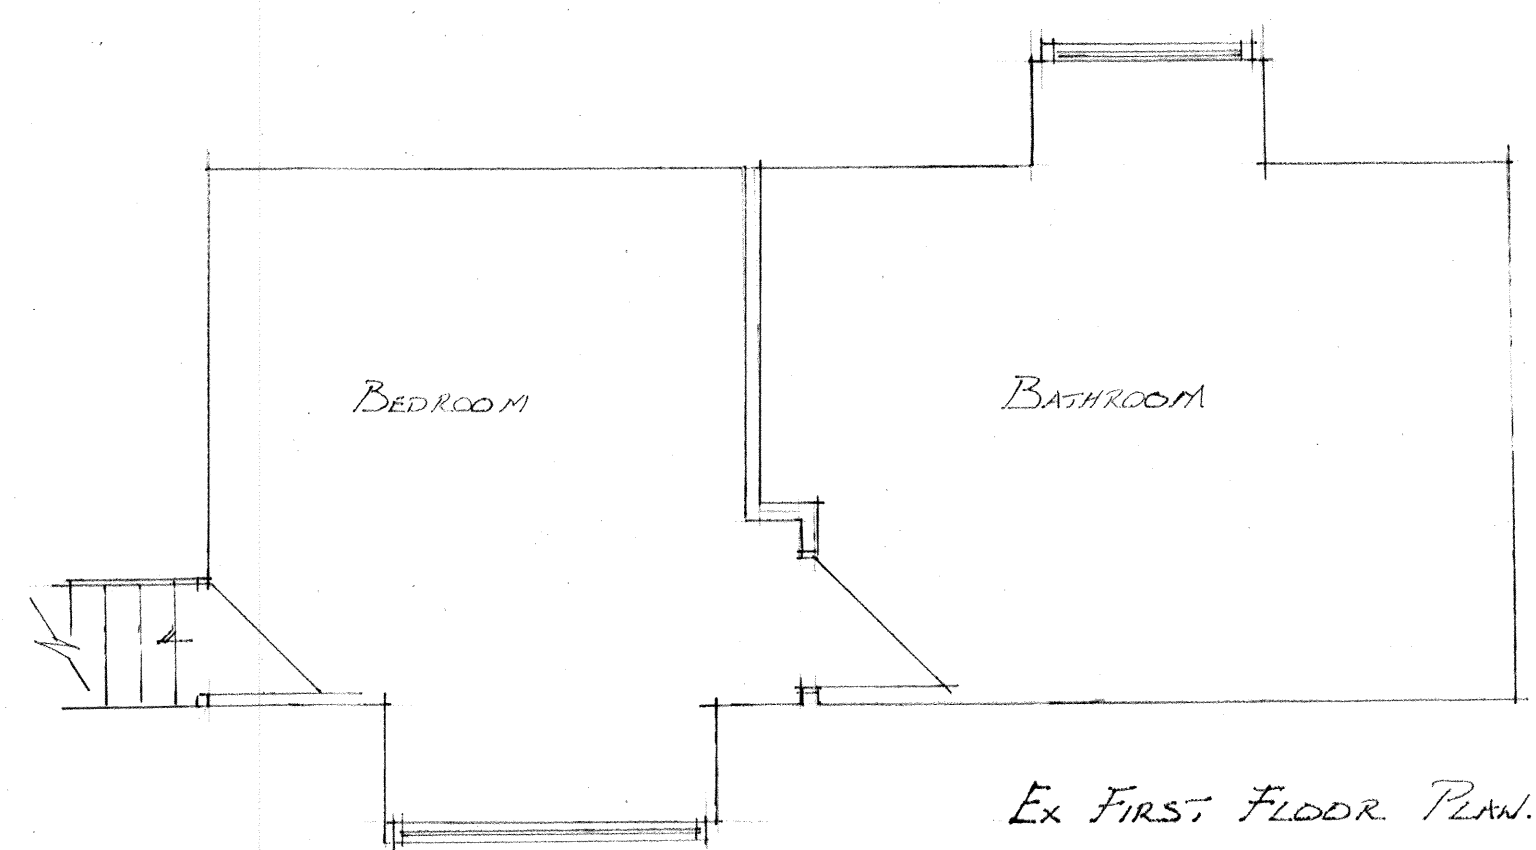


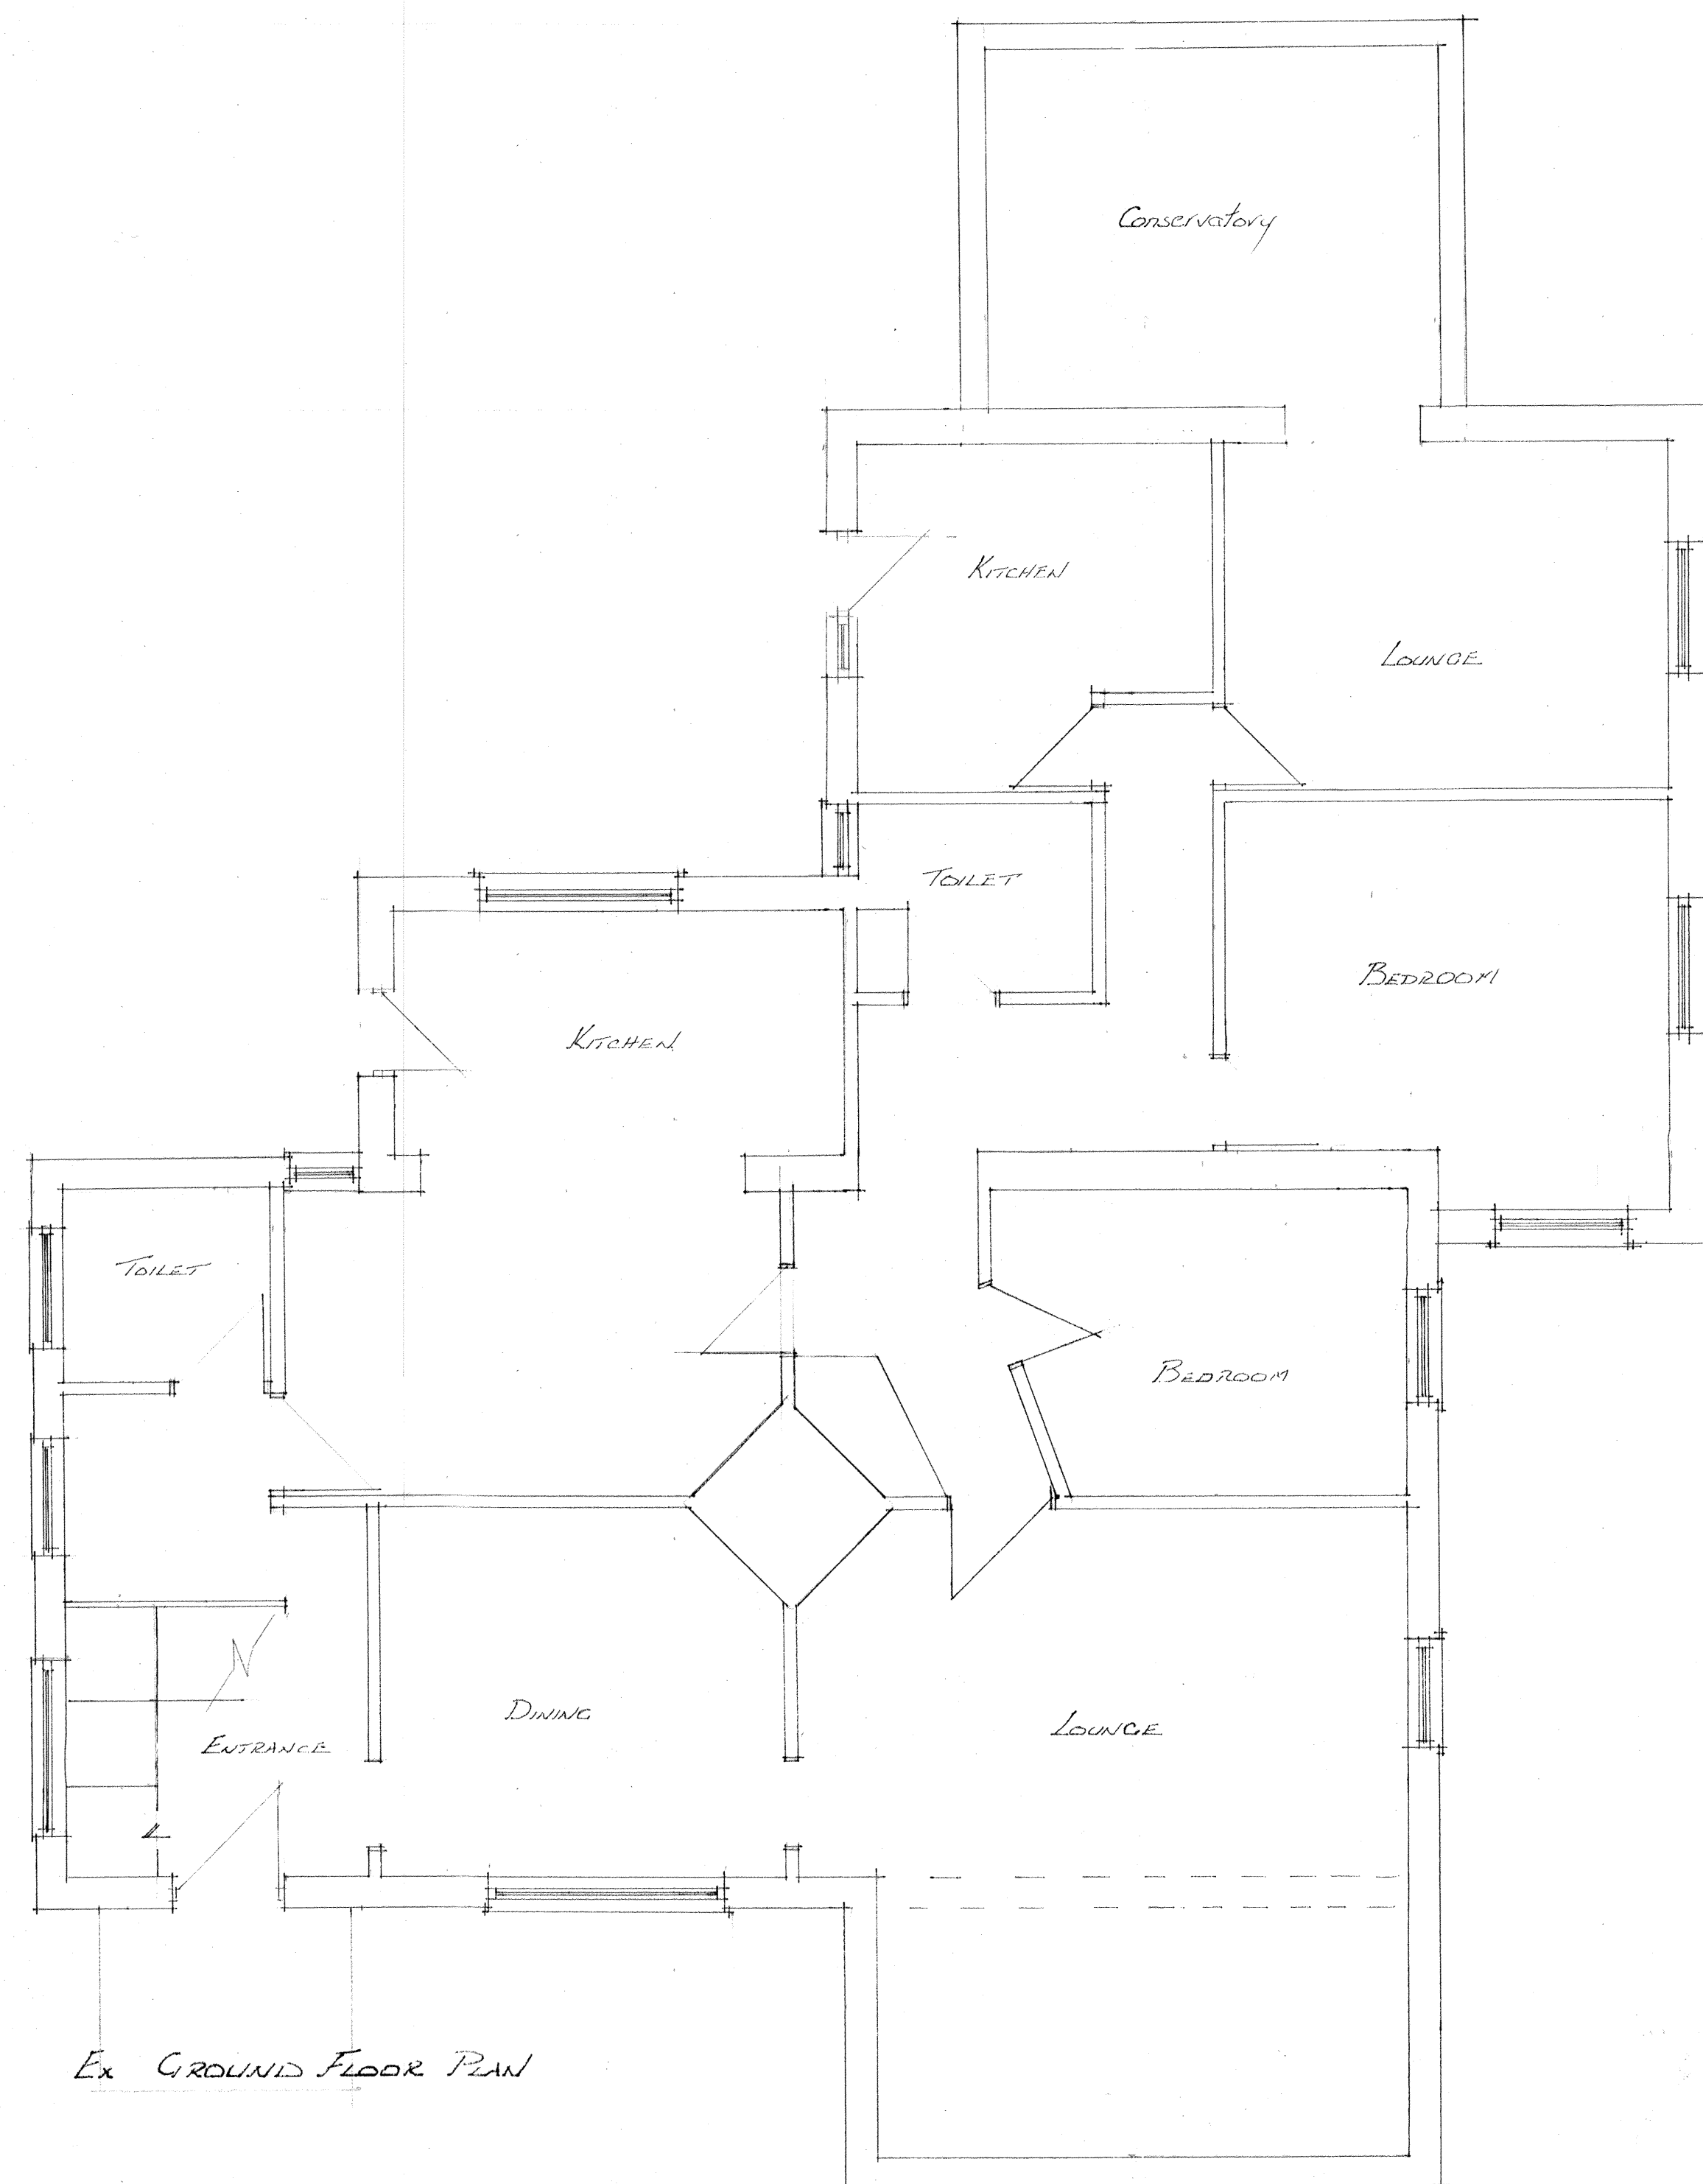


SOUTH ELEVATION

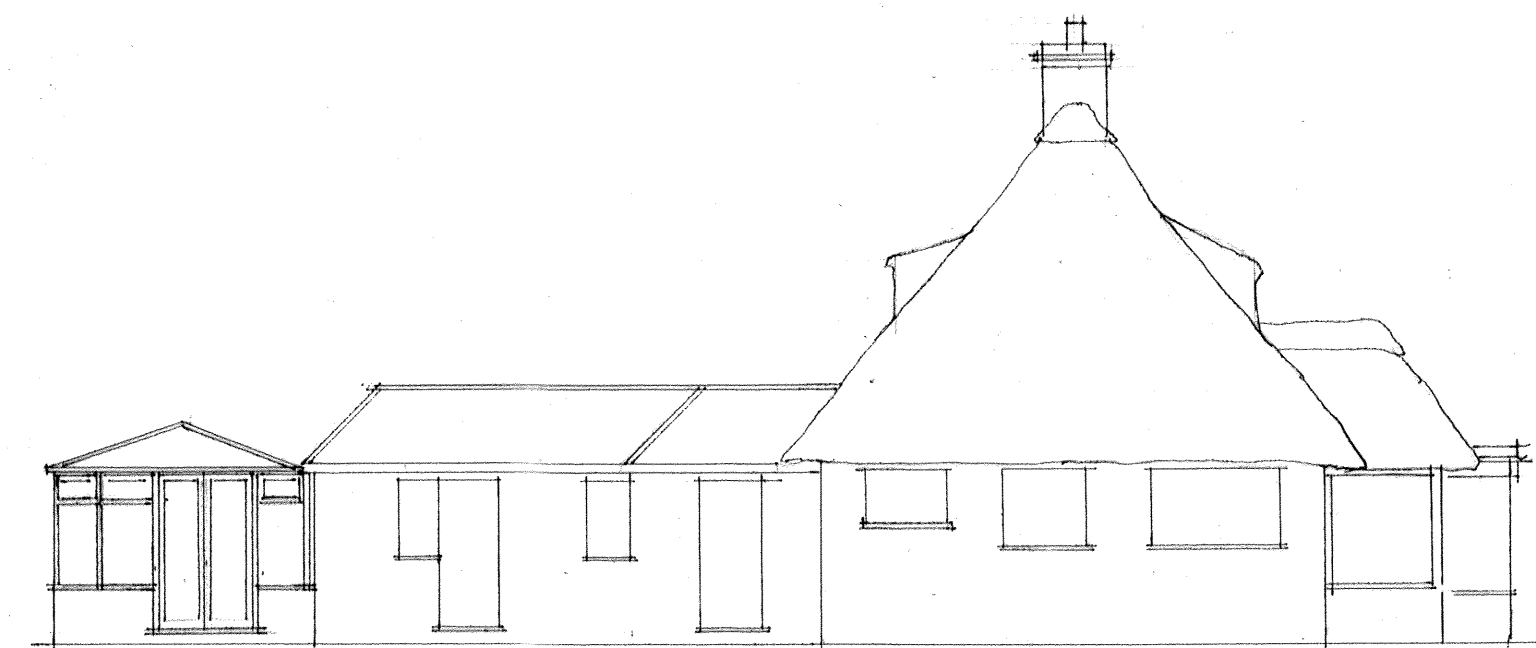

WEST ELEVATION

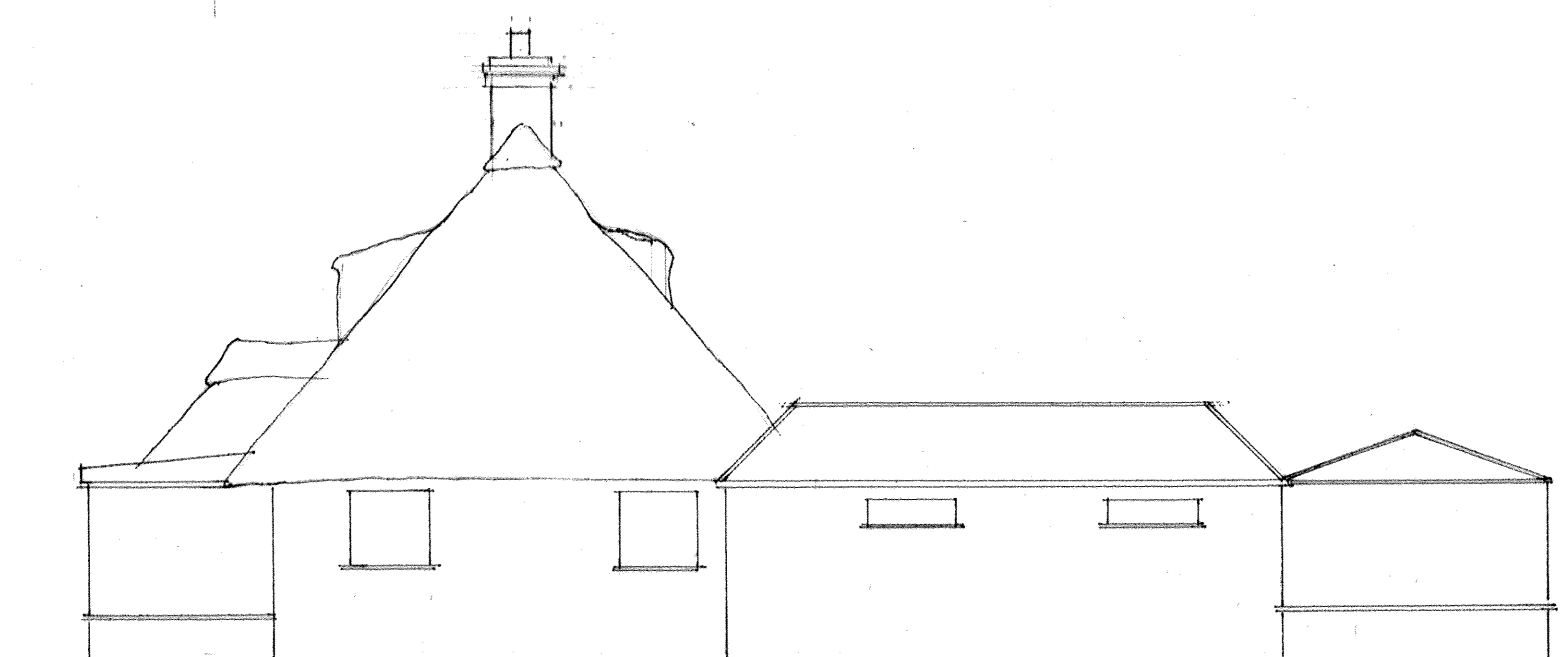

EAST ELEVATION

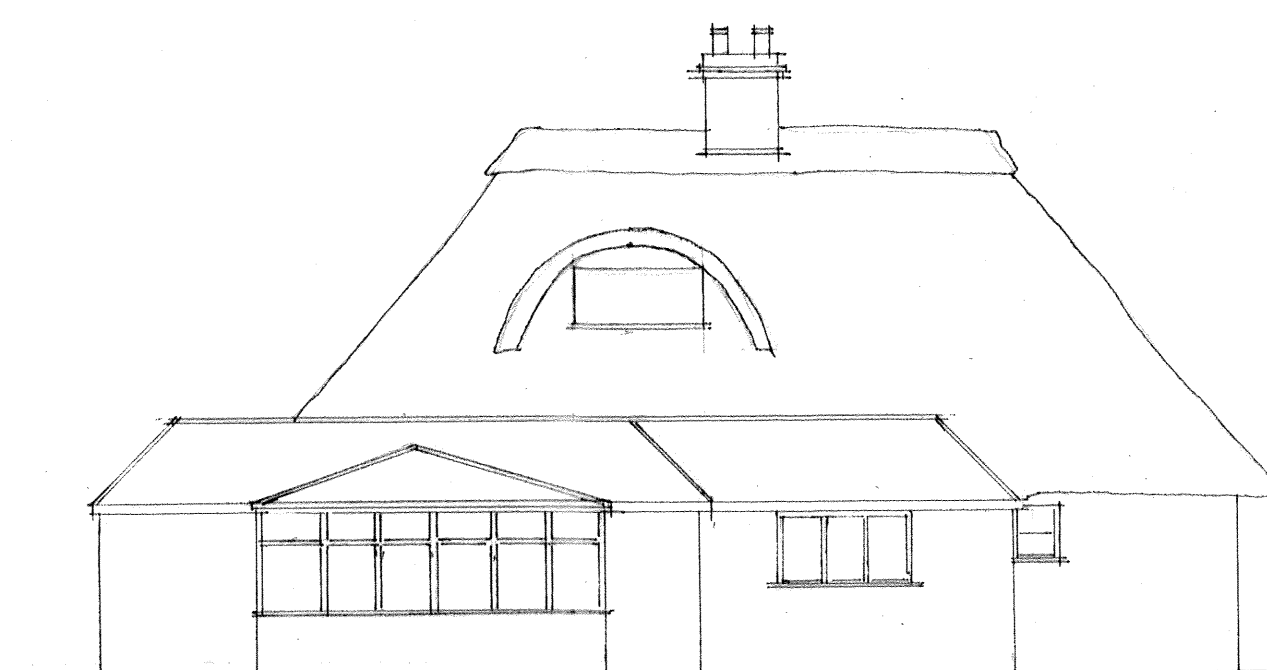

NORTH ELEVATION

EXTENSION & ALTERATIONS

TO: Mr. P. MURPHY, R.A.D.

100, St. A. BARBARA

DRG. N. 100-100-3

SCALE: 1/2" = 1'-0"