



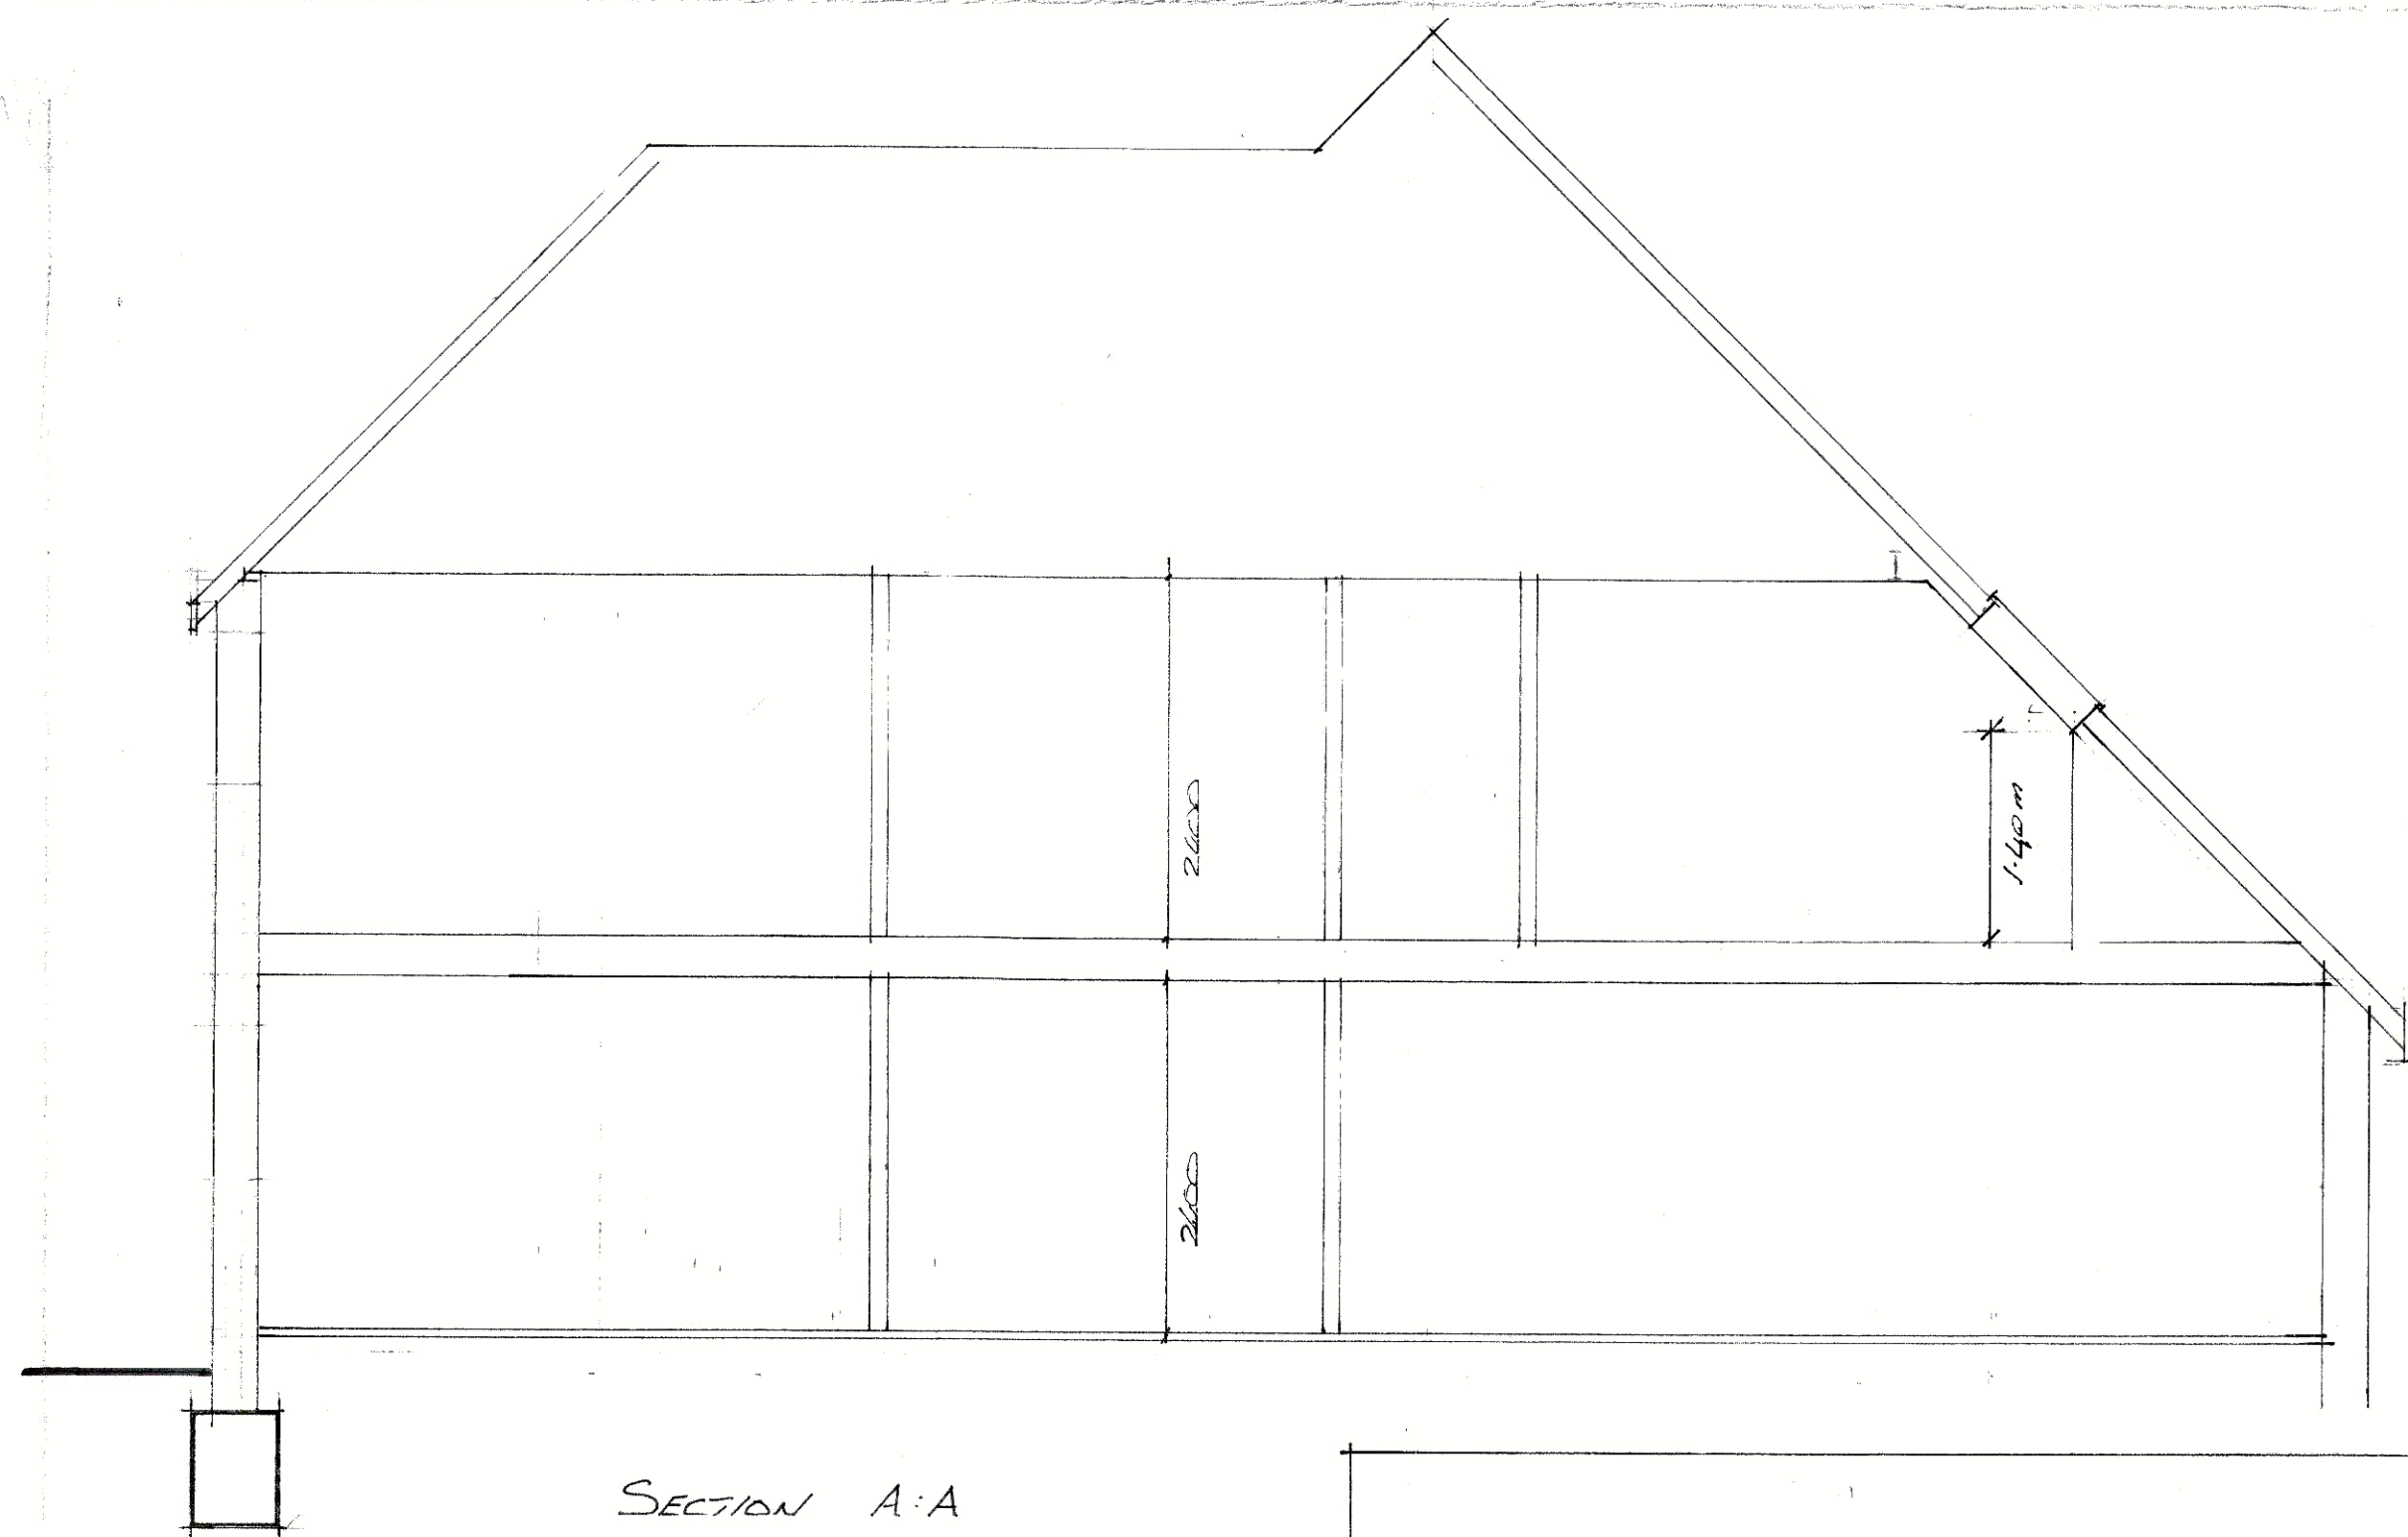


SECTION A:A

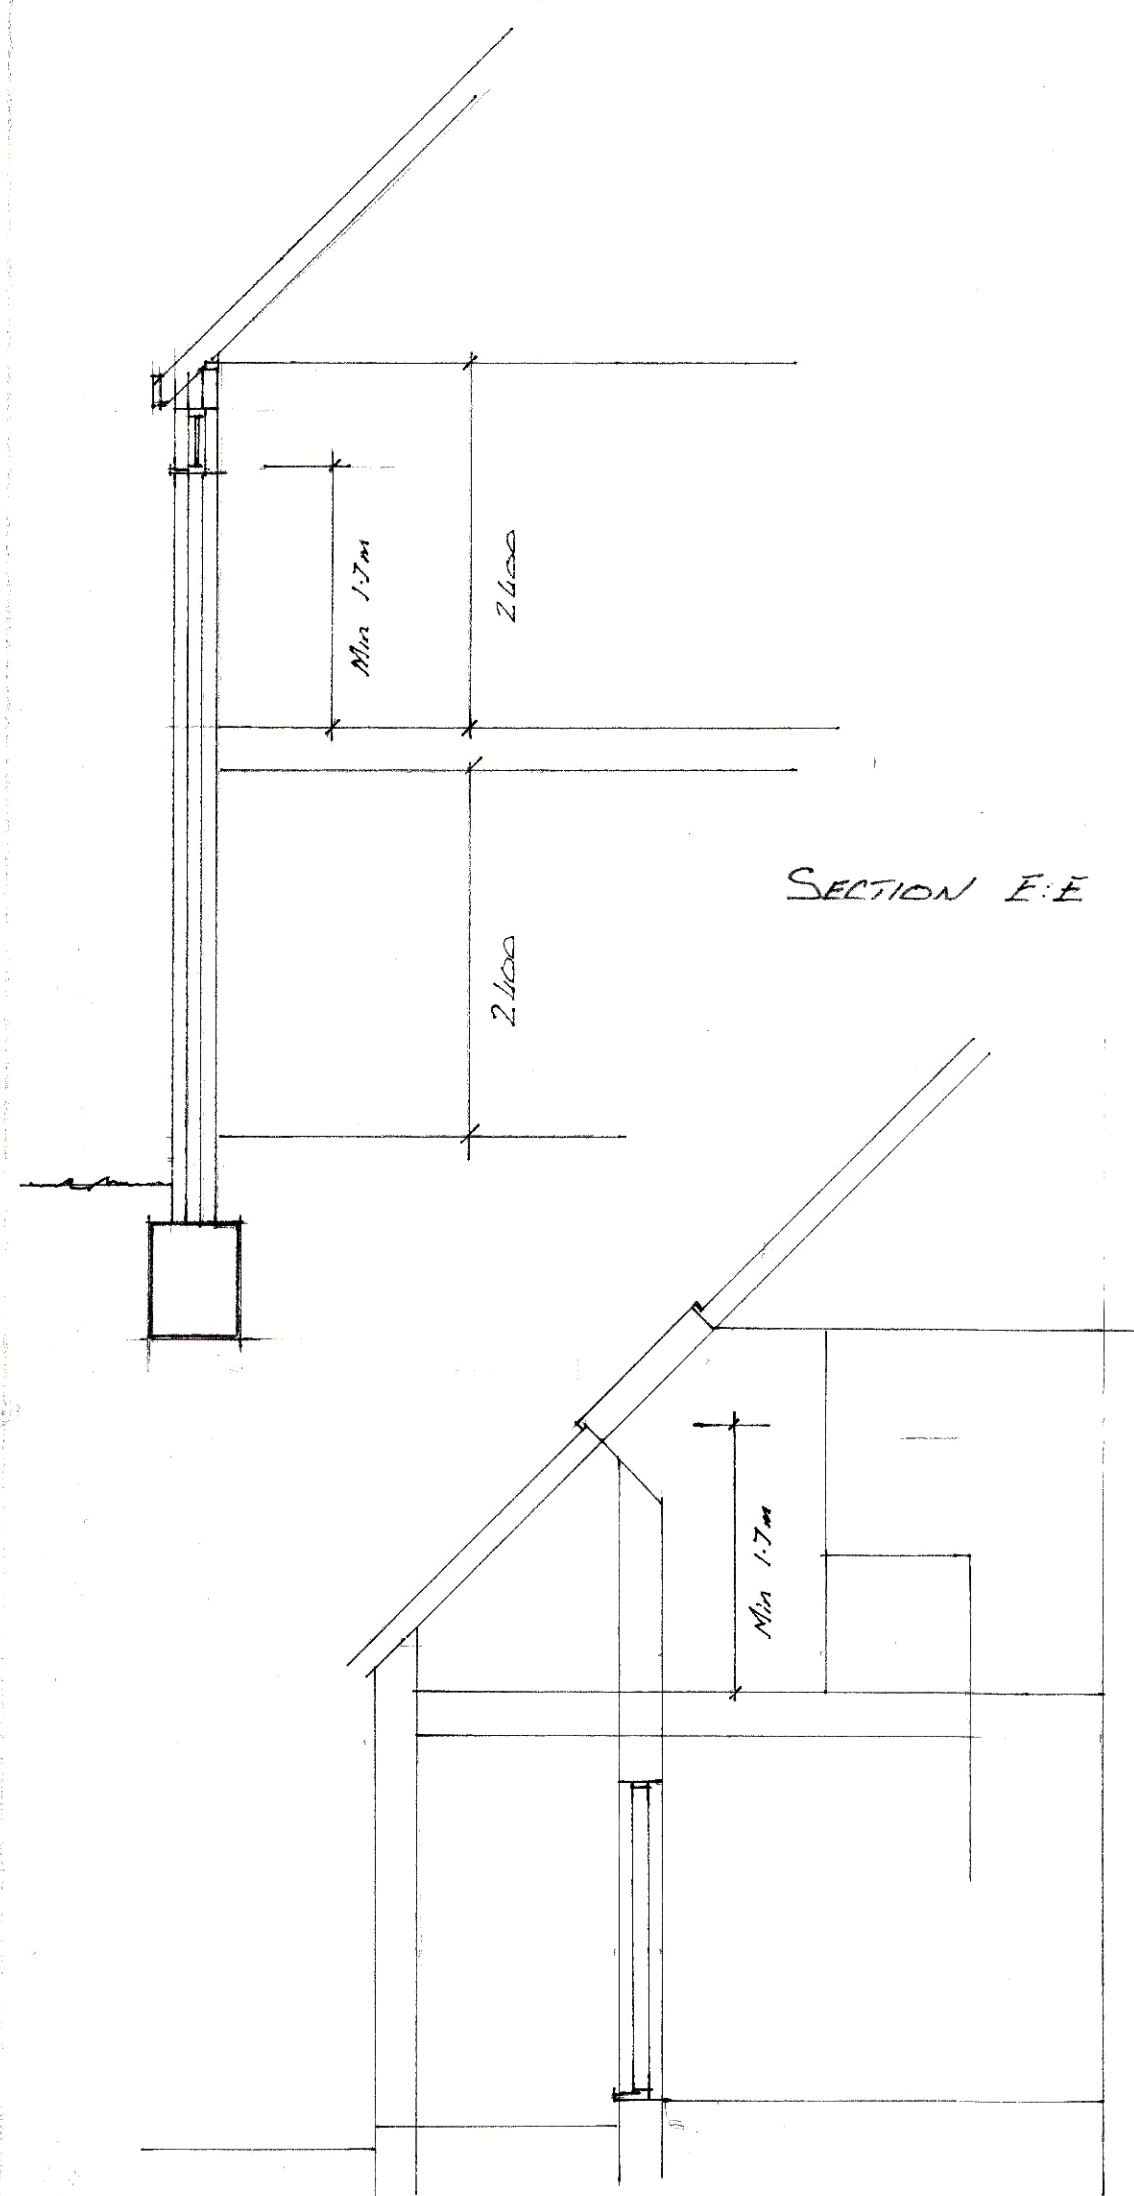


SECTION E:E

PART SECTION C:C

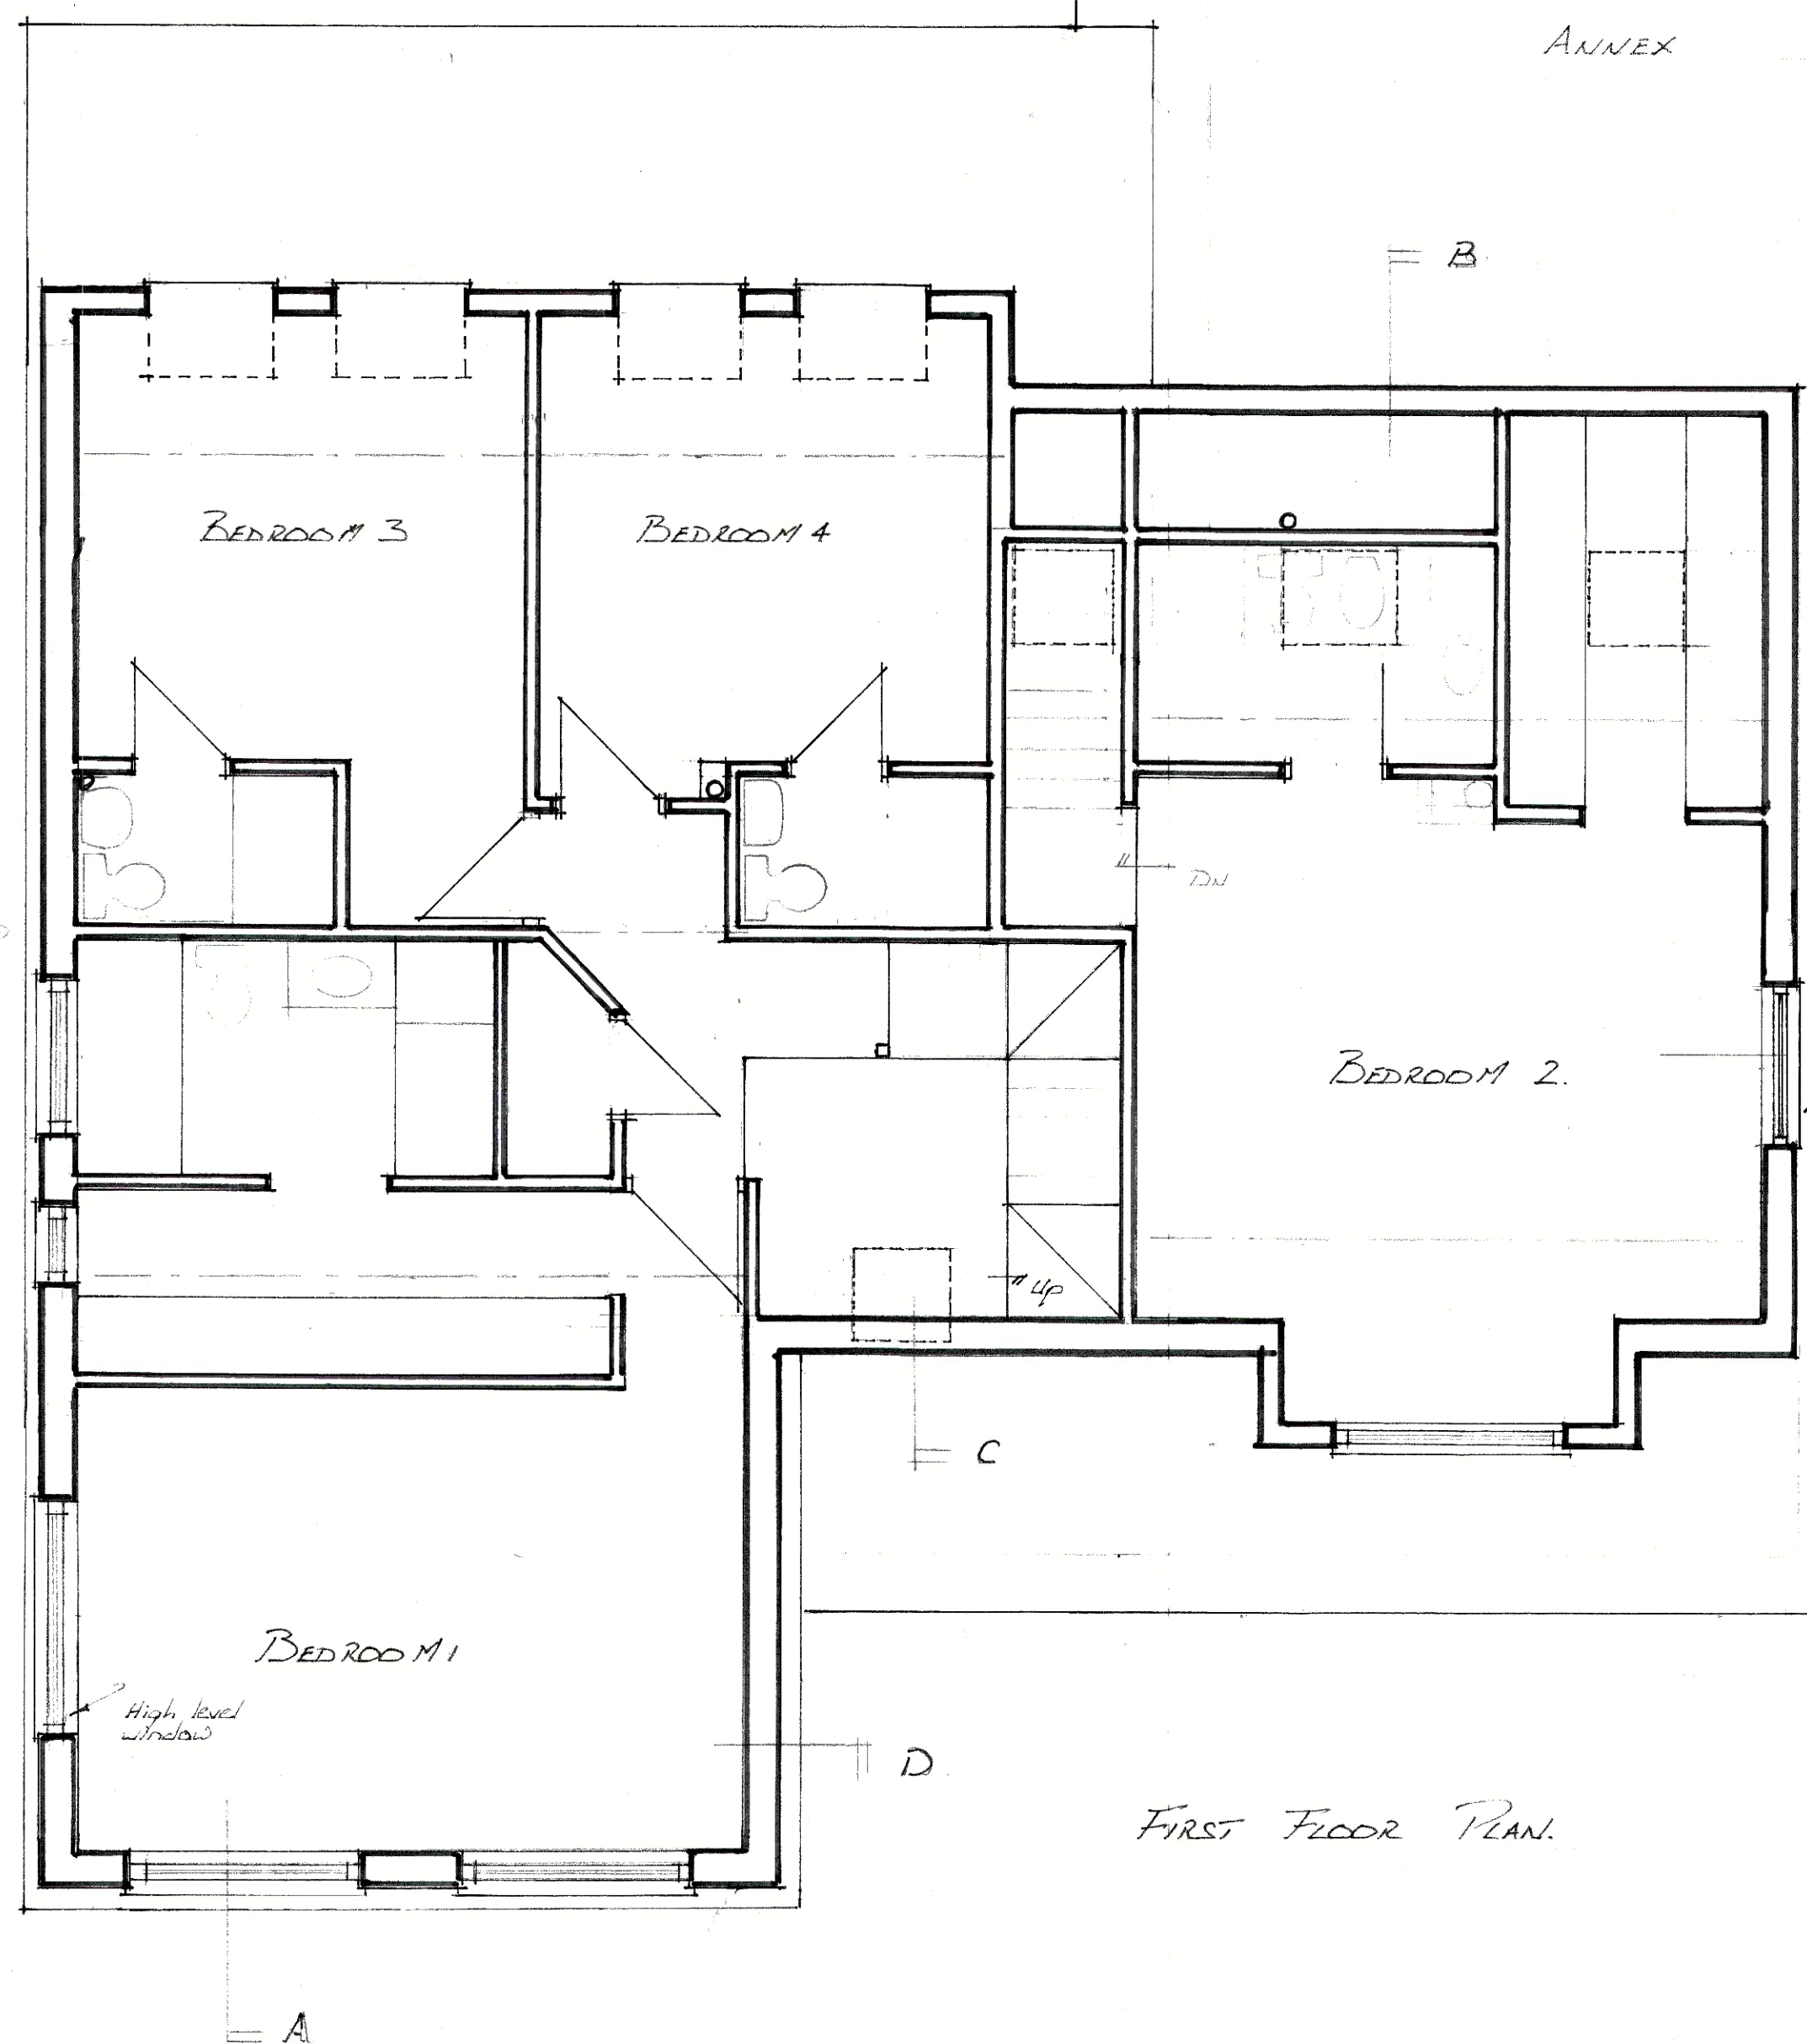


FIRST FLOOR PLAN


EXISTING ANNEX

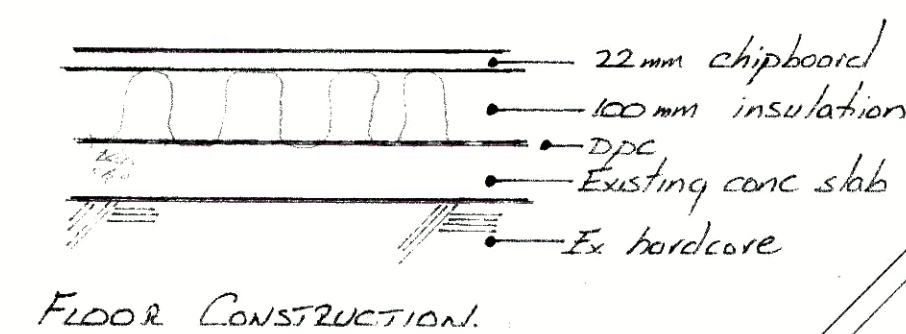

FLOOR CONSTRUCTION

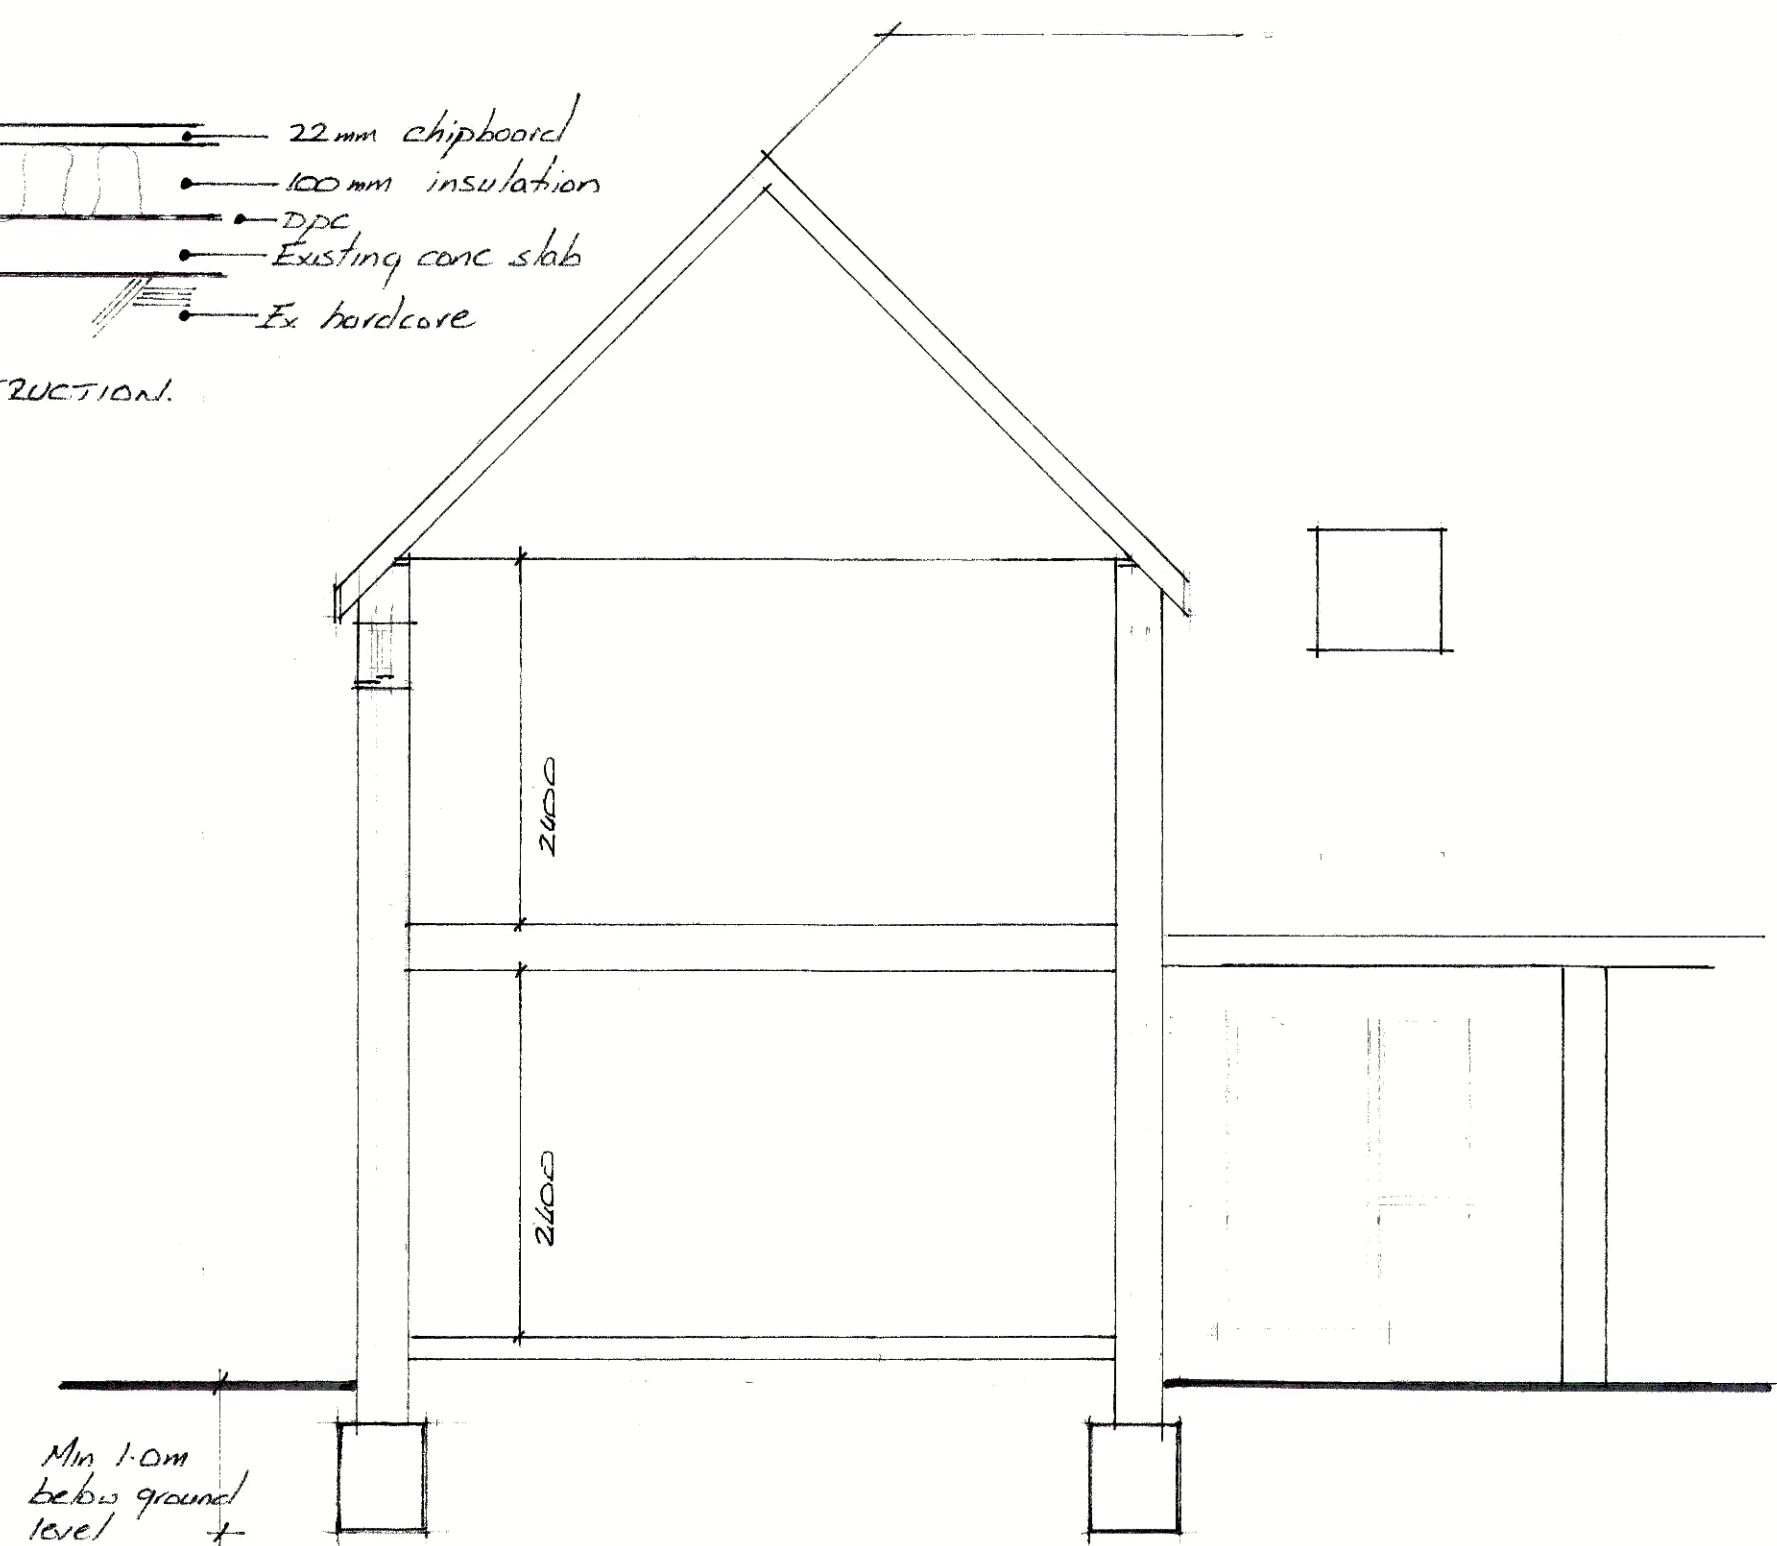

SECTION D:D

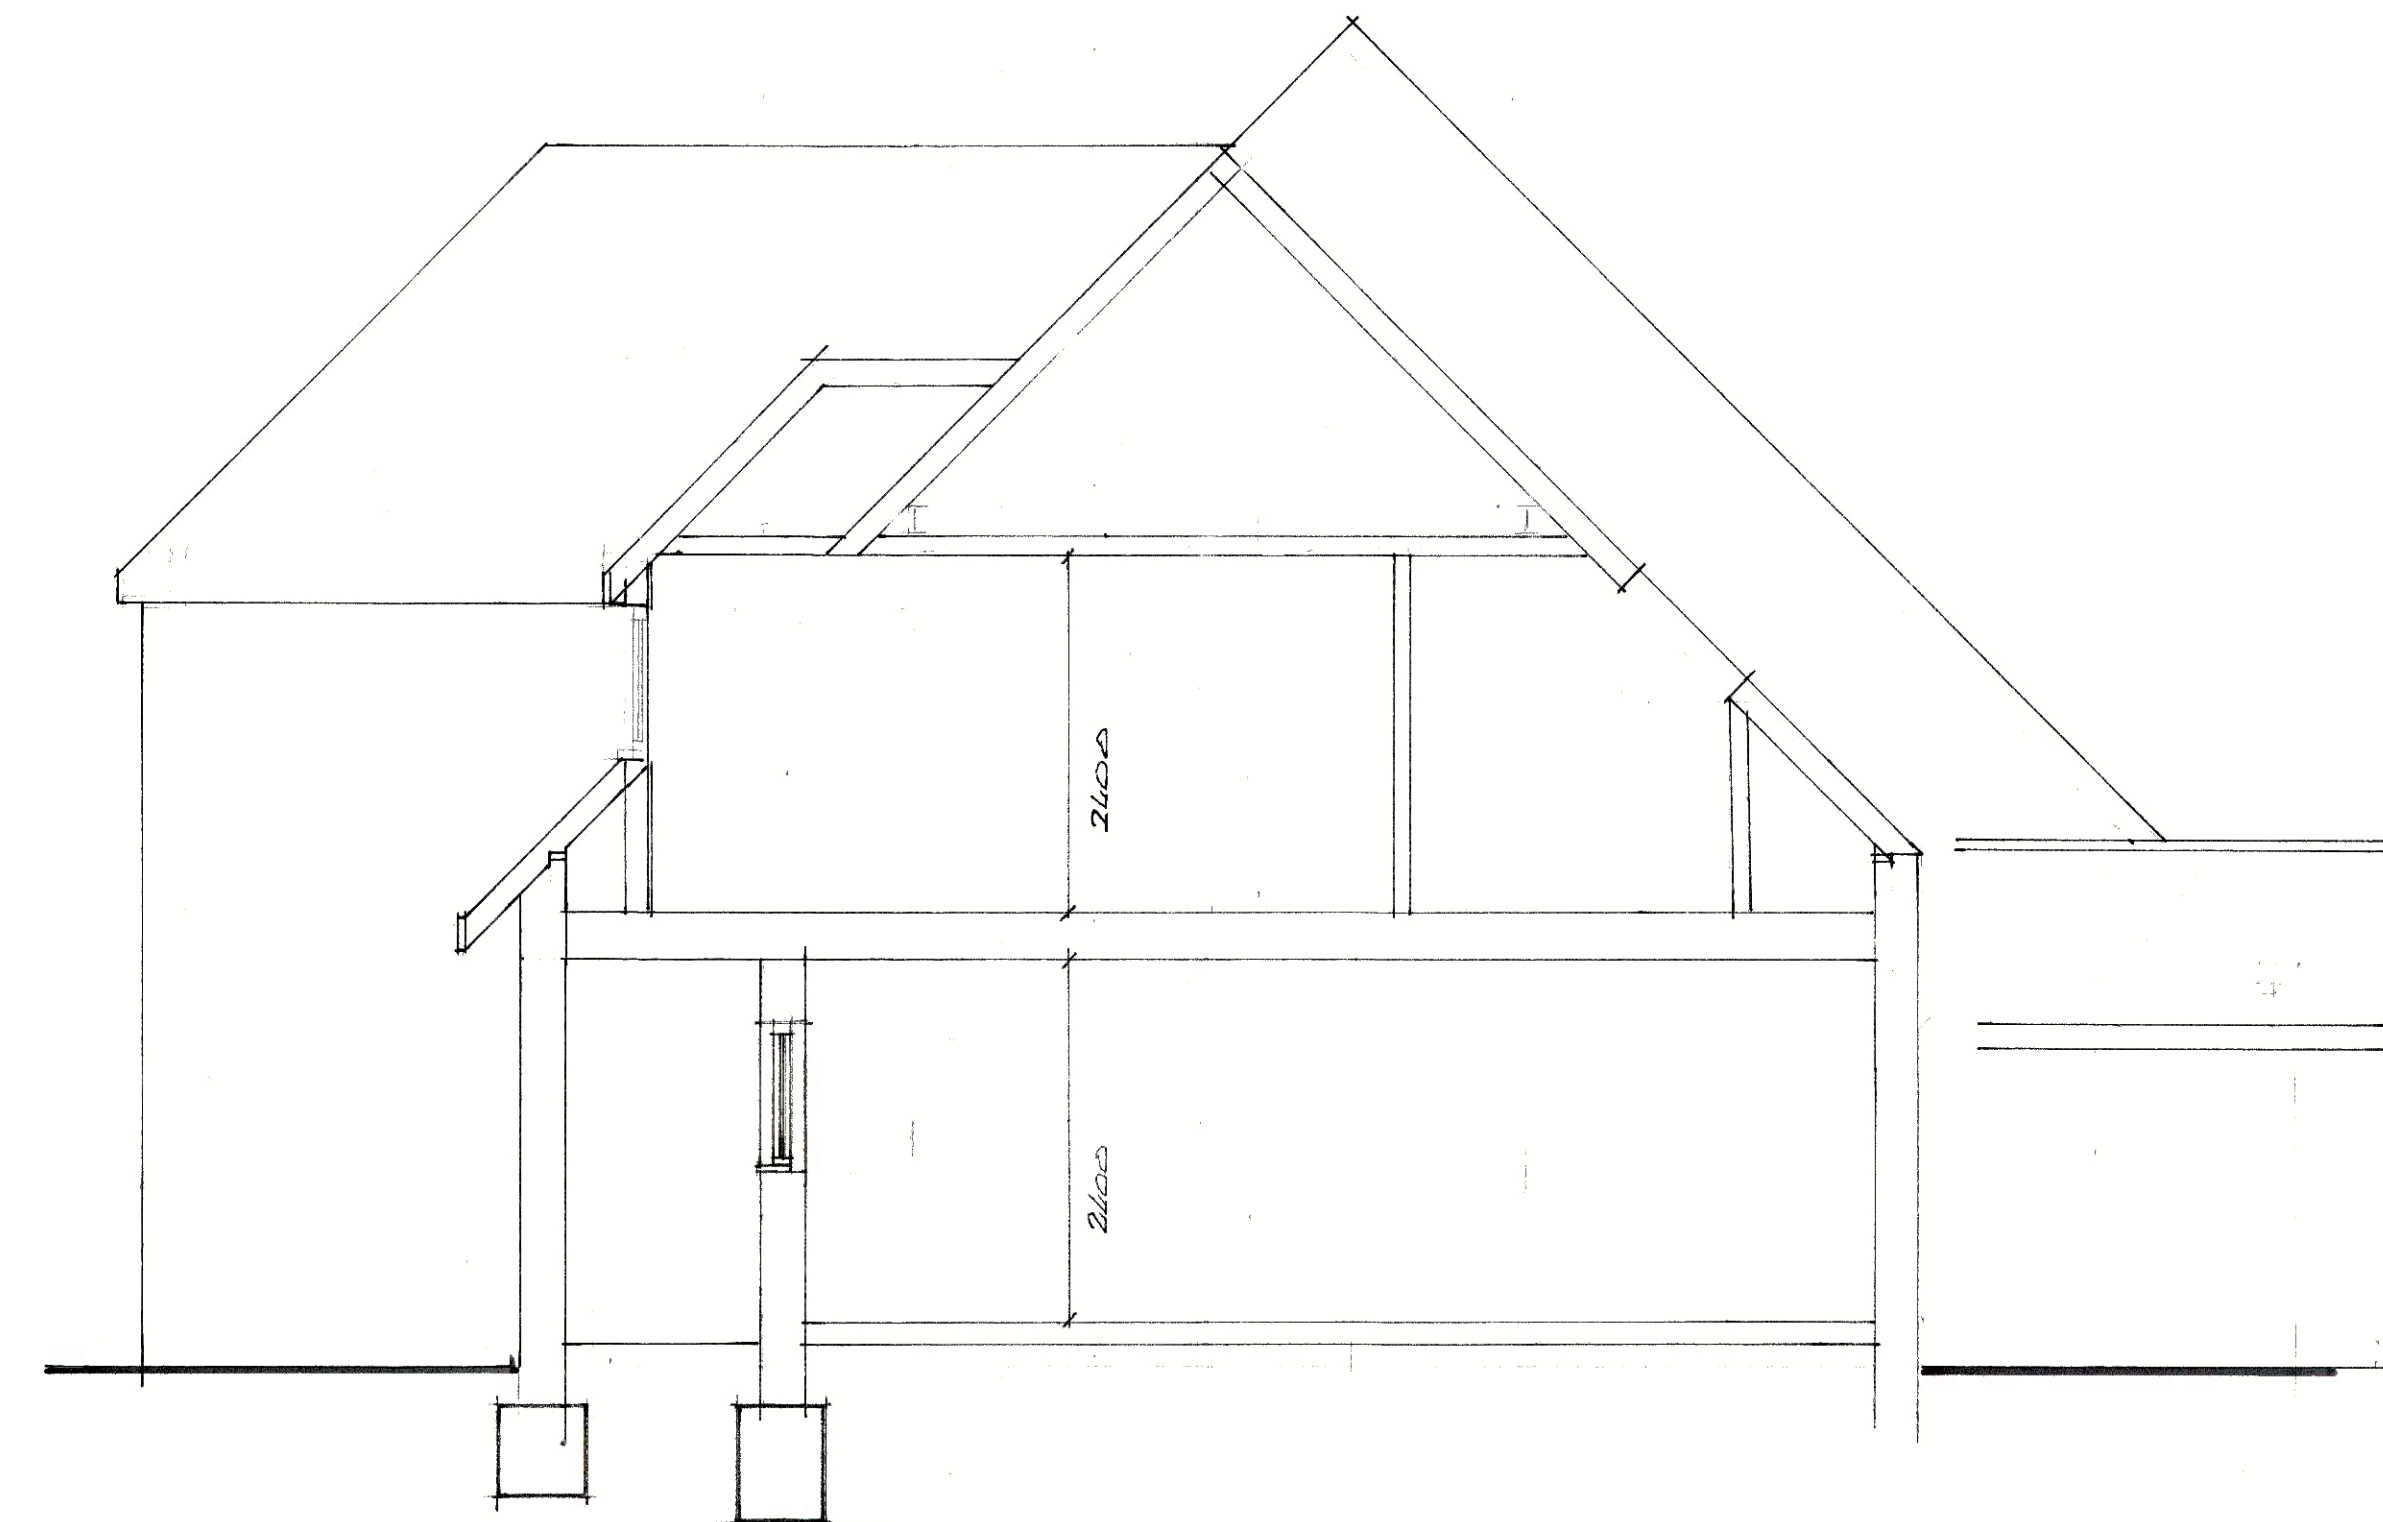

SECTION B:B

Revisions
B Drainage added
C Floor construction added

PROPOSED EXTENSION AND ALTERATION
AT : N° 93 MIDDLETON ROAD
FOR : MR. A BARBARY
DRC N° AB 100 11/18/0
VERSION 5
SCALE : 1:50 1:100
DATE : FEB 2018