

PROPOSED ALTERATION AND EXTENSION

AT: N° 93 MIDDLETON ROAD
MIDDLETON ON SEA

FOR: MR A BARBARY

DRC N°: AB: 100 12

VERSION 5


SCALE 1:100

DATE: FEB 2018


NOTE: Dotted line
denotes profile of
existing building




SOUTH ELEVATION

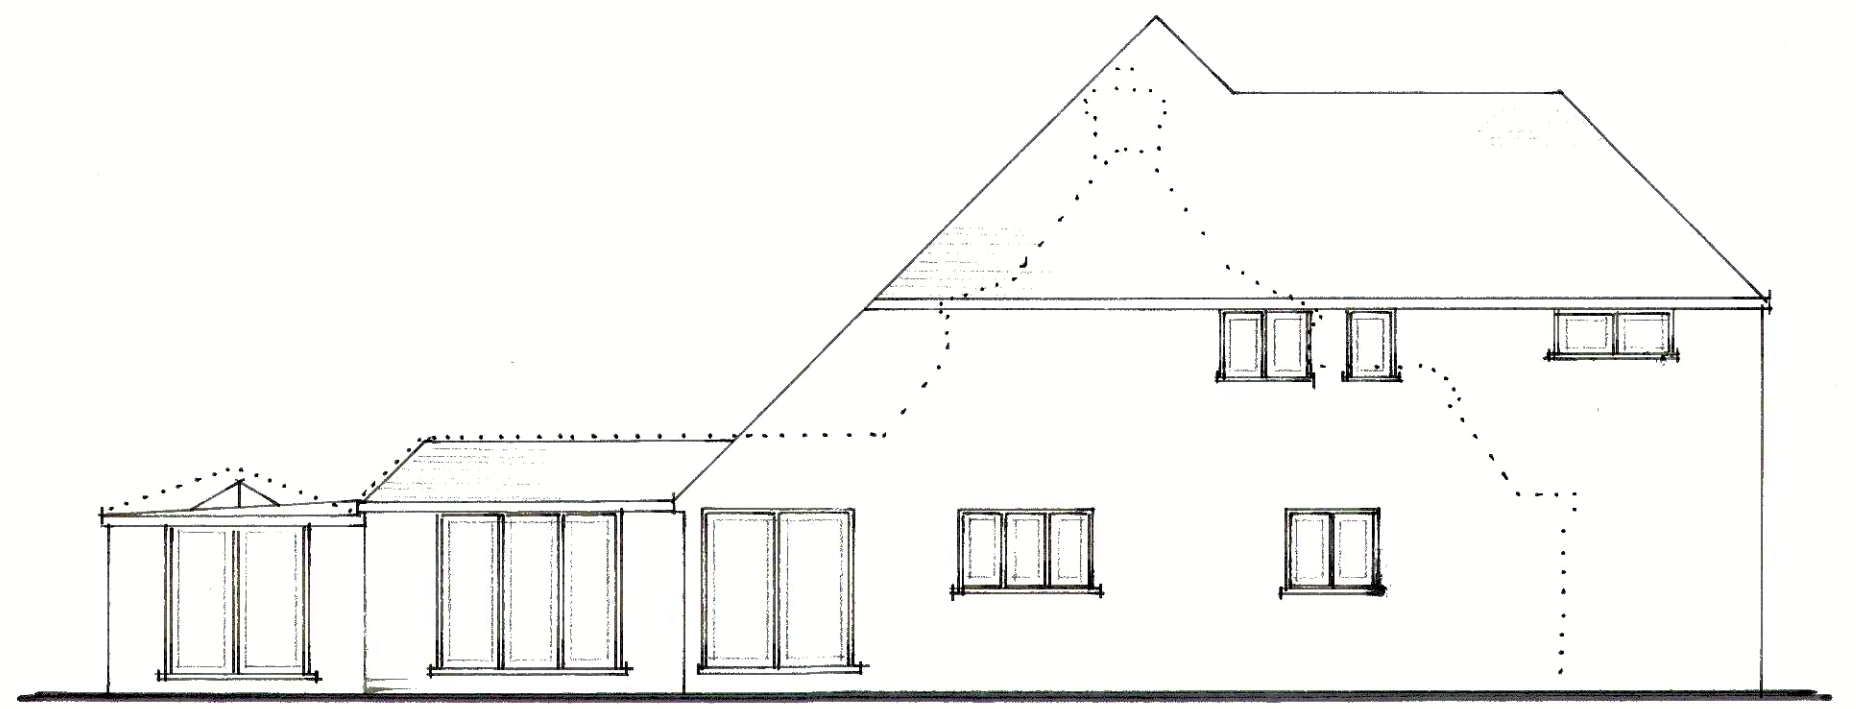

WEST ELEVATION

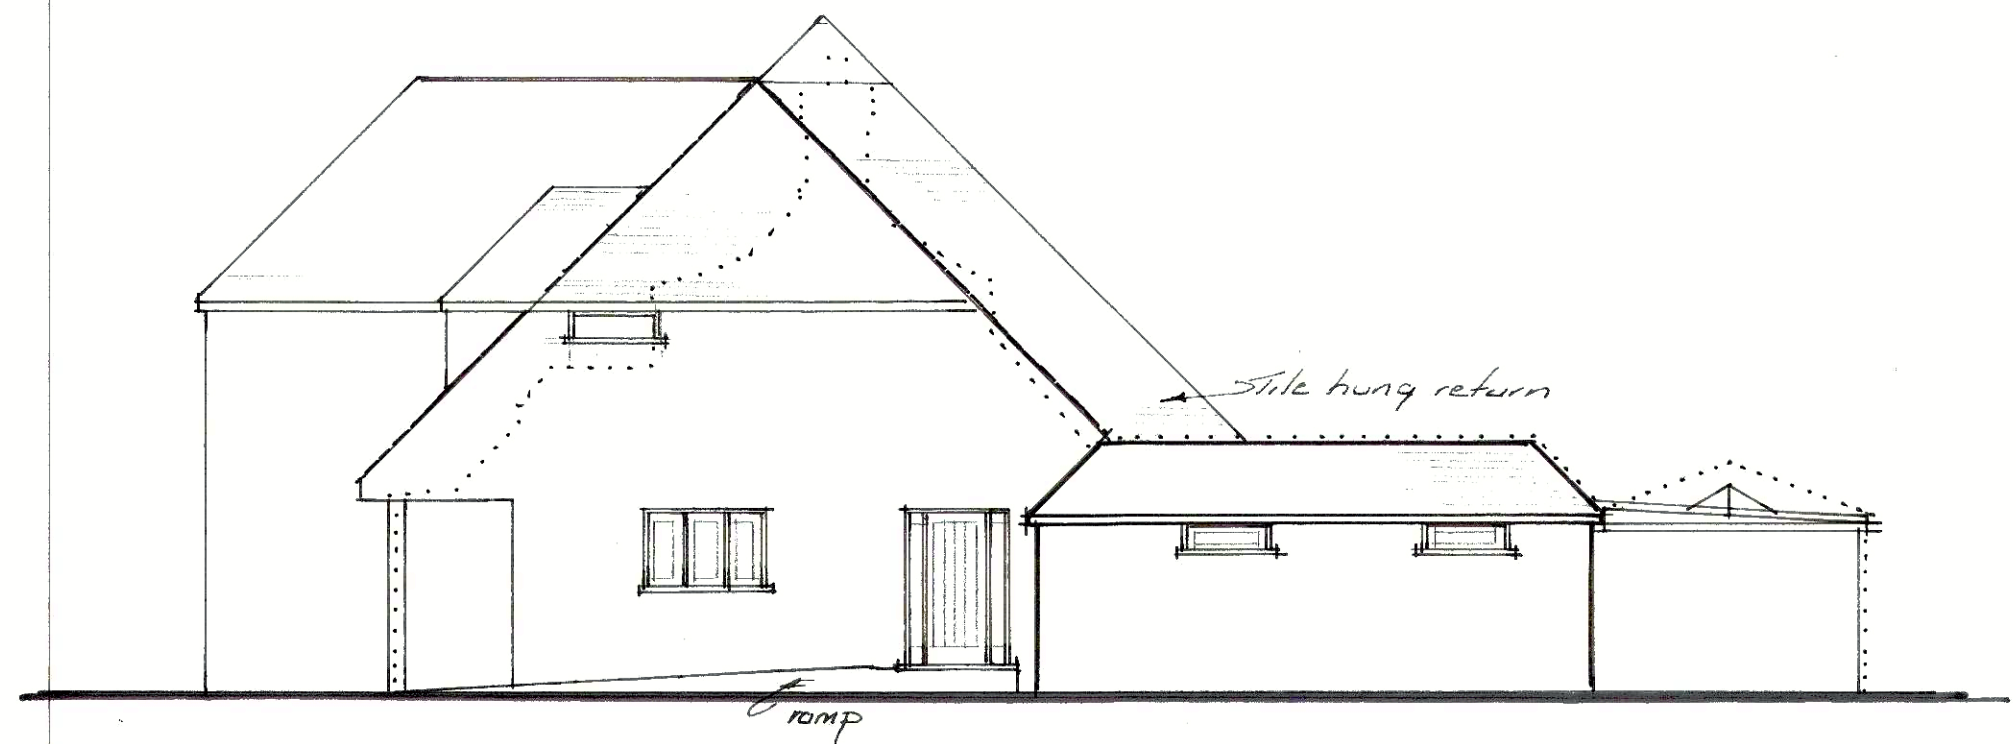

EAST ELEVATION

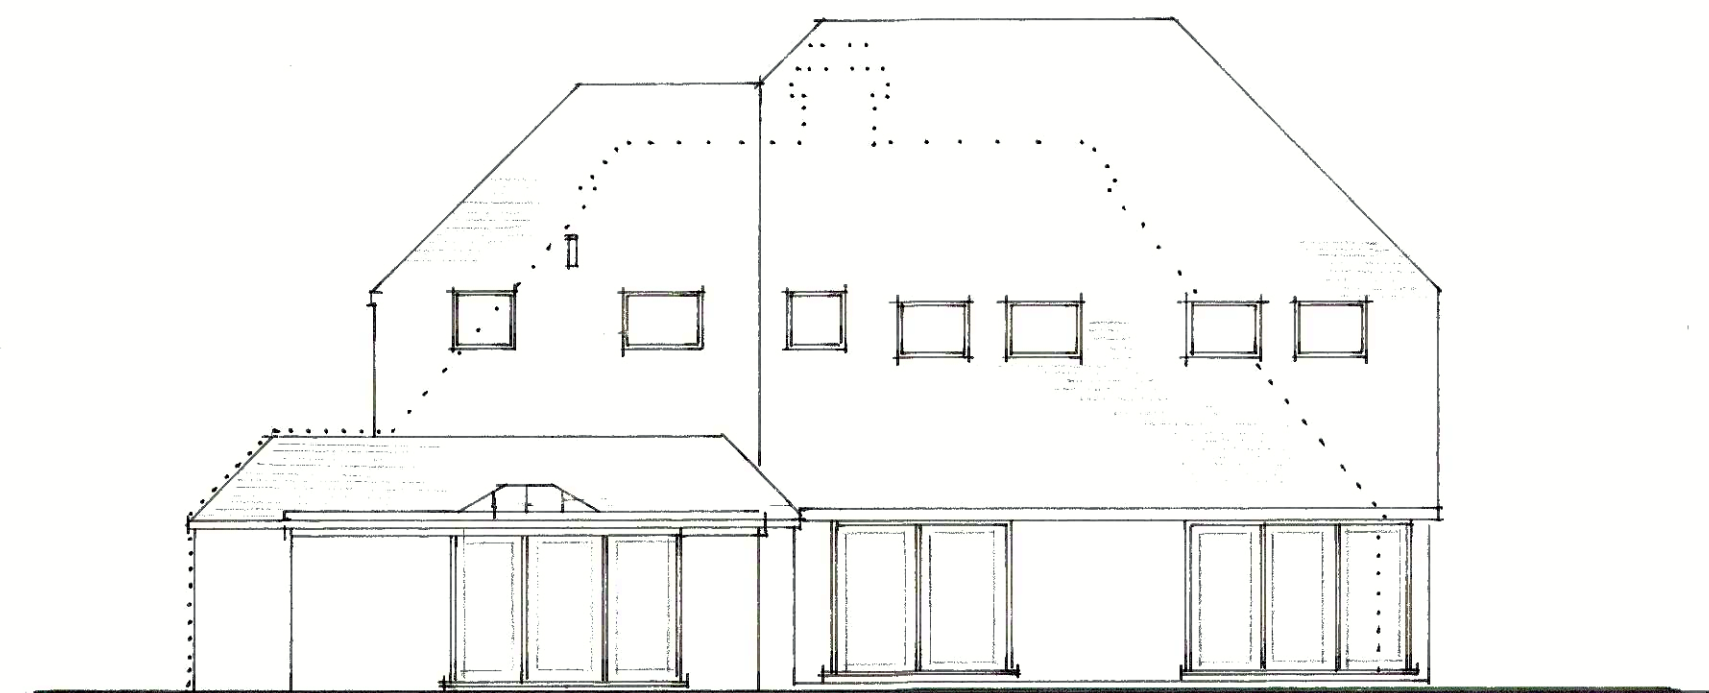

NORTH ELEVATION.