

EXISTING PLANS AND ELEVATIONS


AT : N° 93 MIDDLETON ROAD

FOR : MR A BARBARY


DRC N° AB : 100 : 3

REVISION A.


Scale 1:50 & 1:100

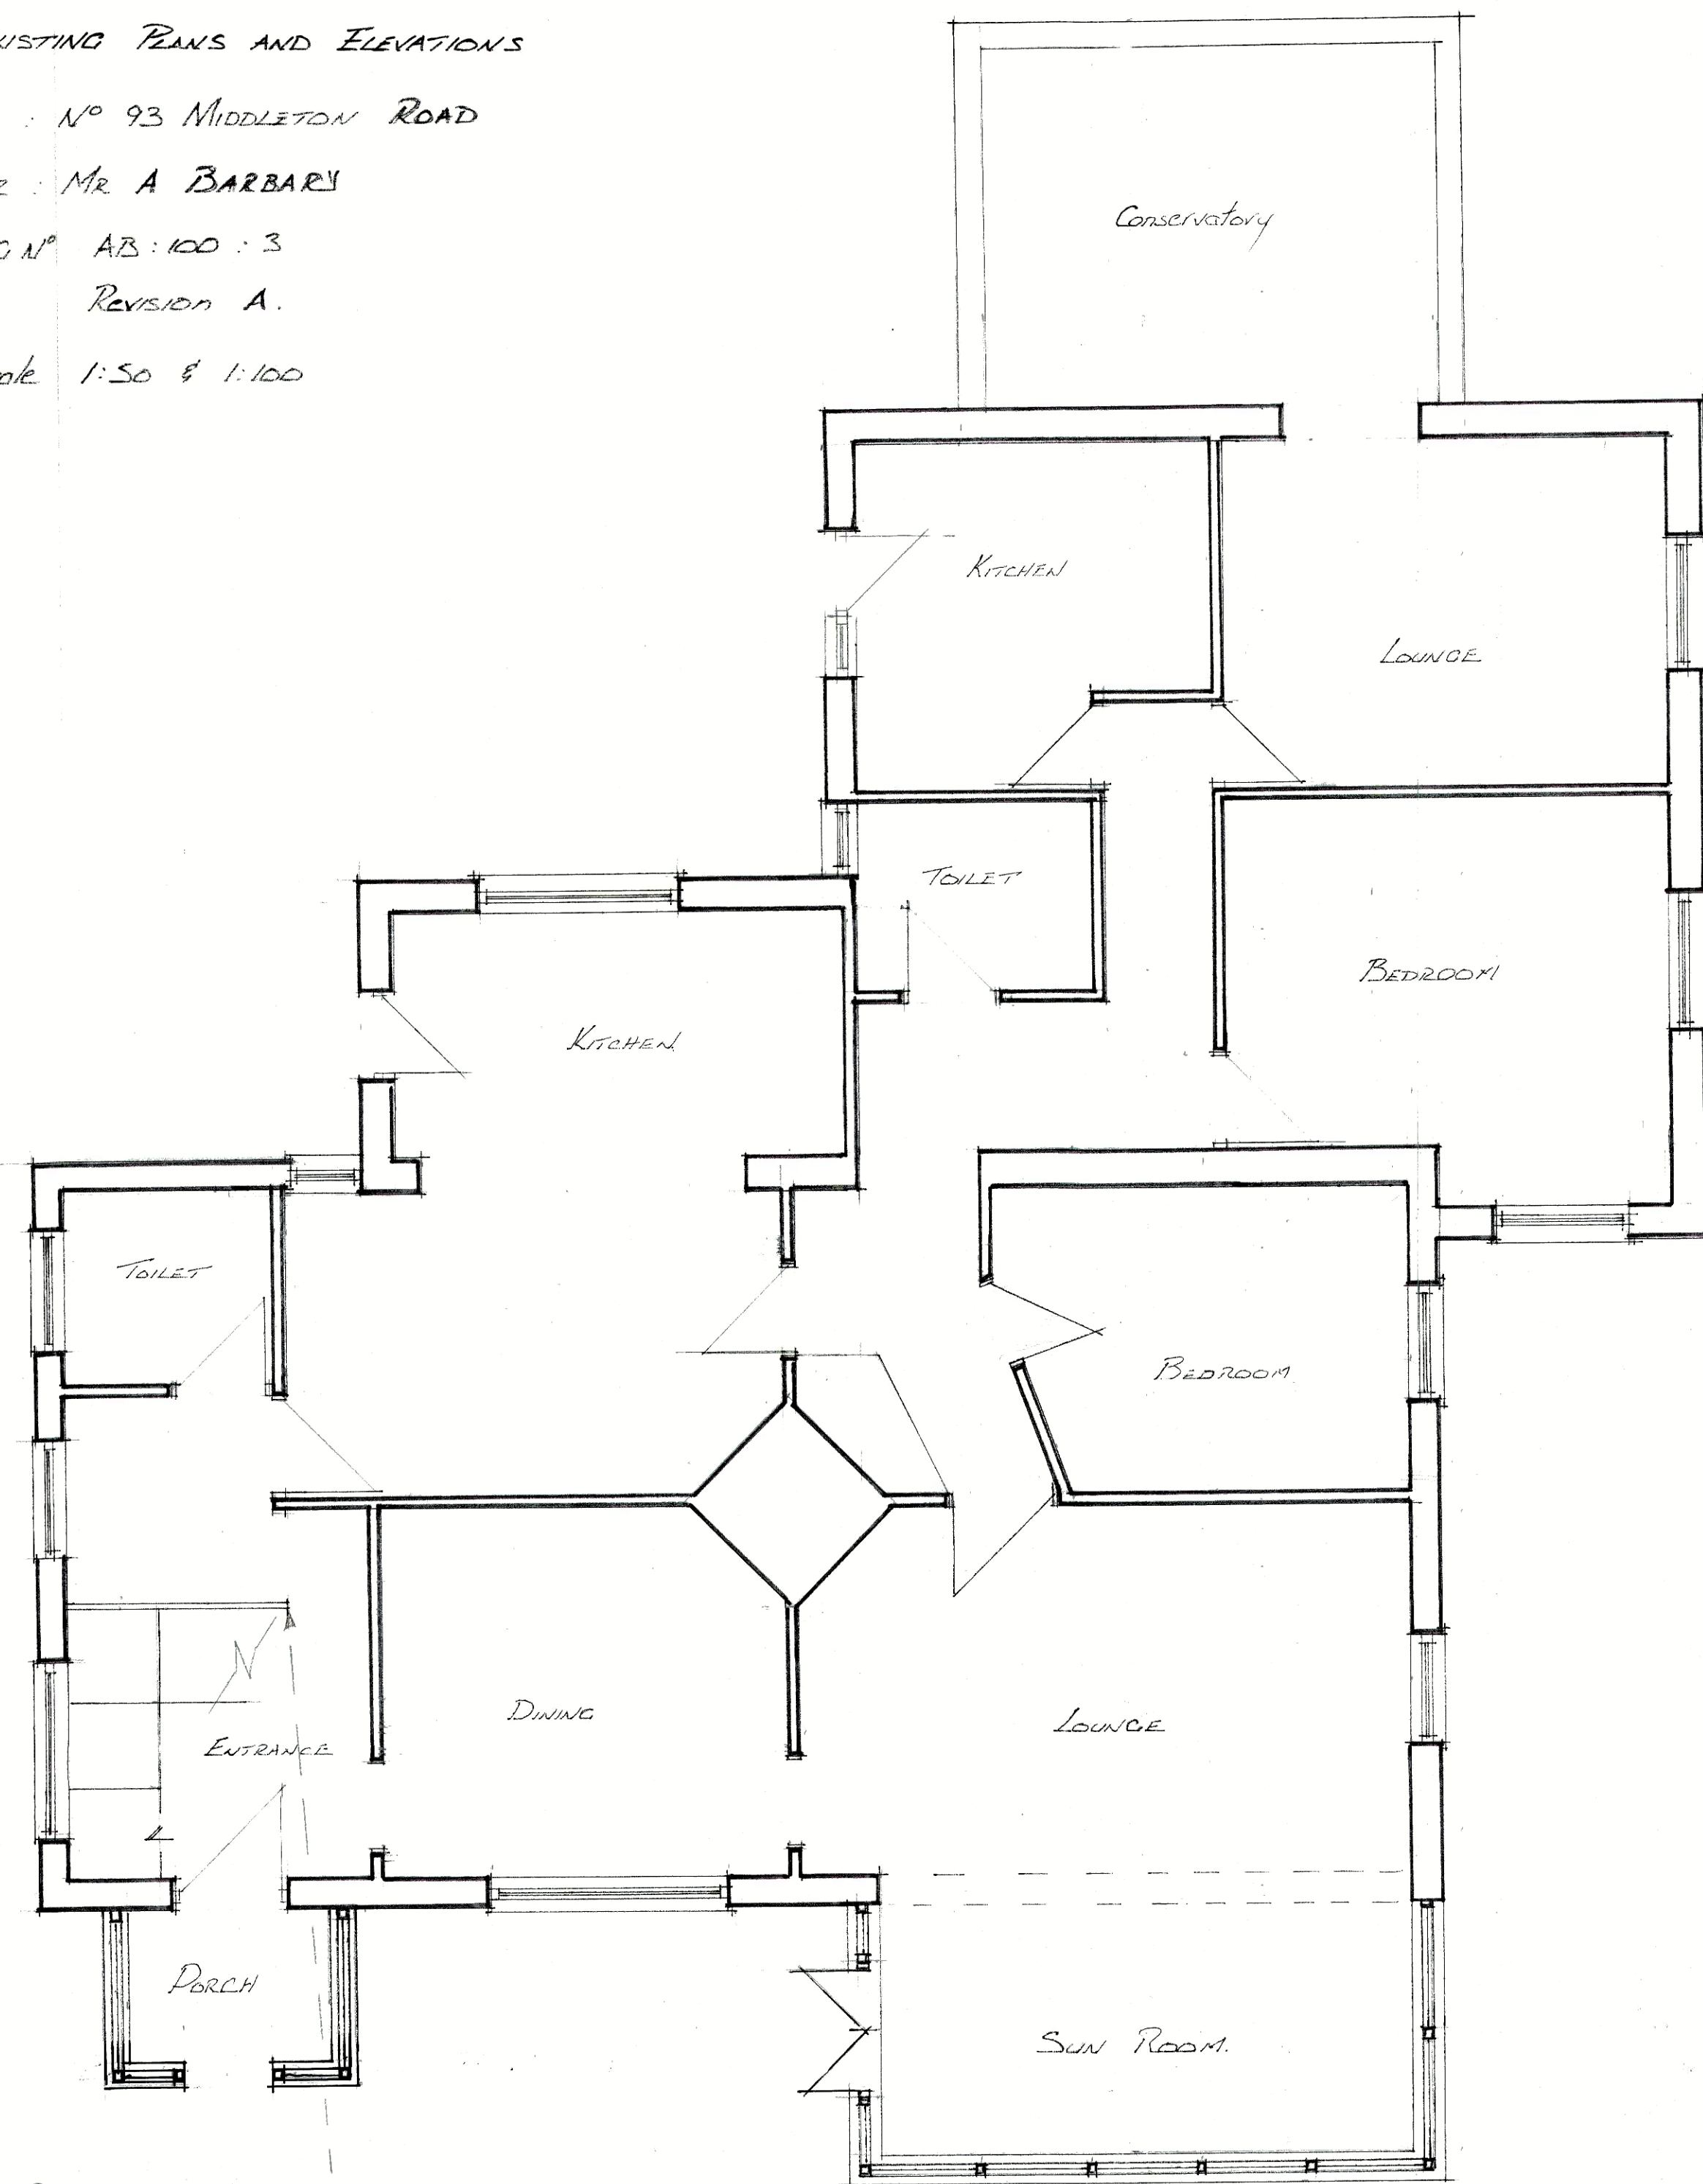


EX GROUND FLOOR PLAN

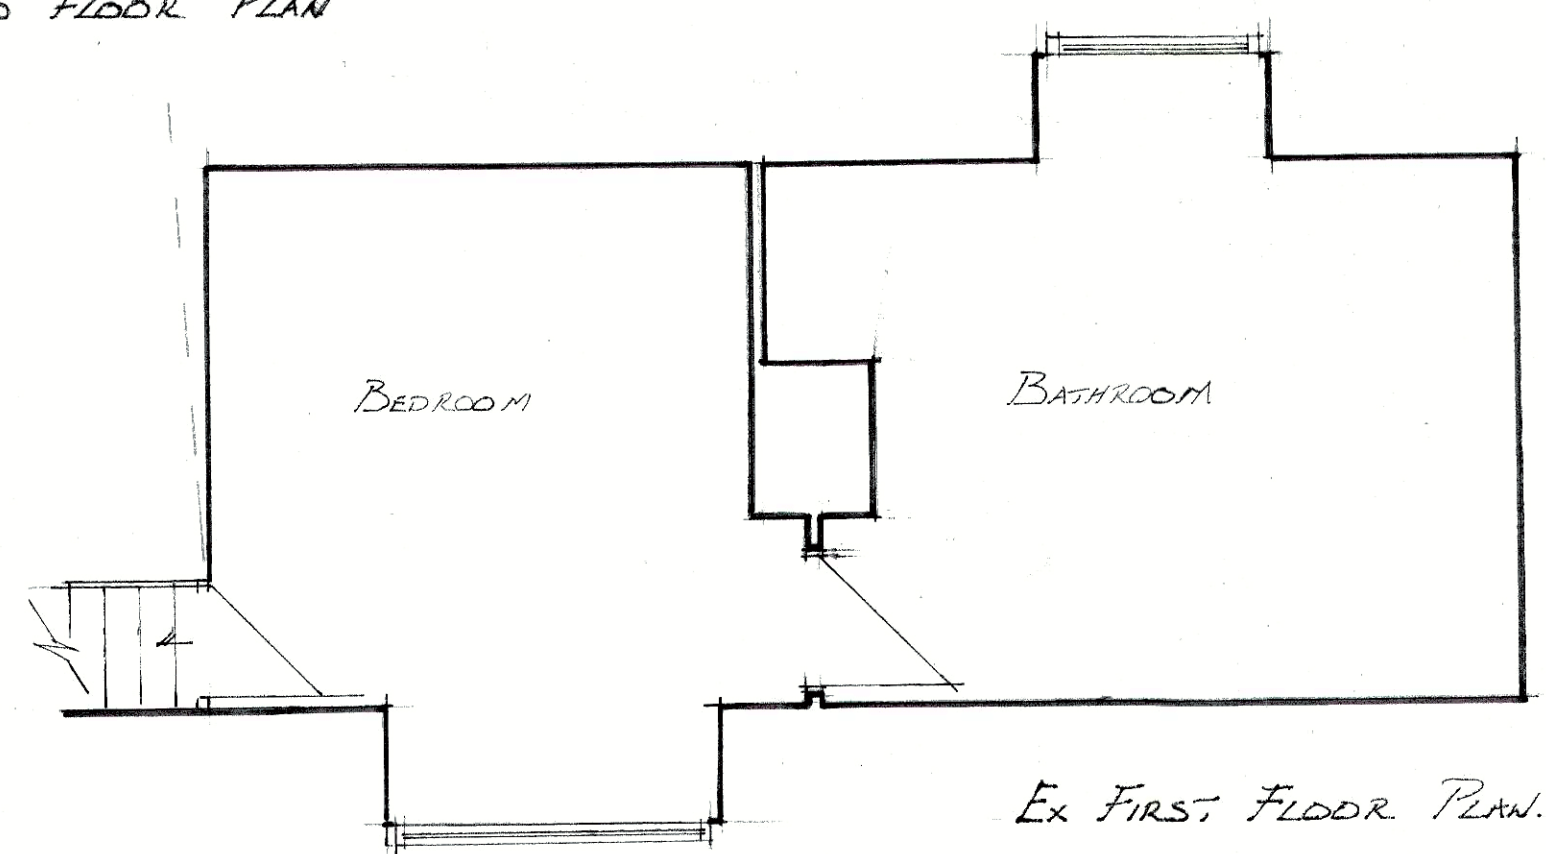


EX FIRST FLOOR PLAN

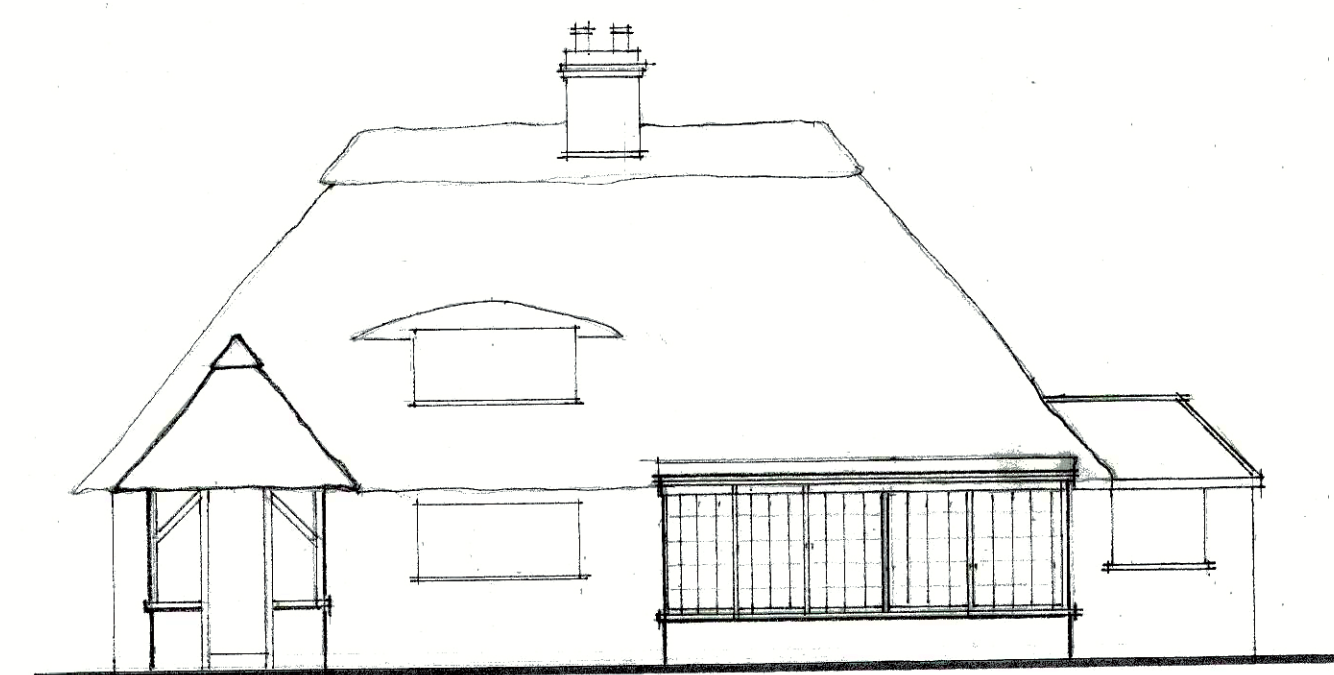


SOUTH ELEVATION

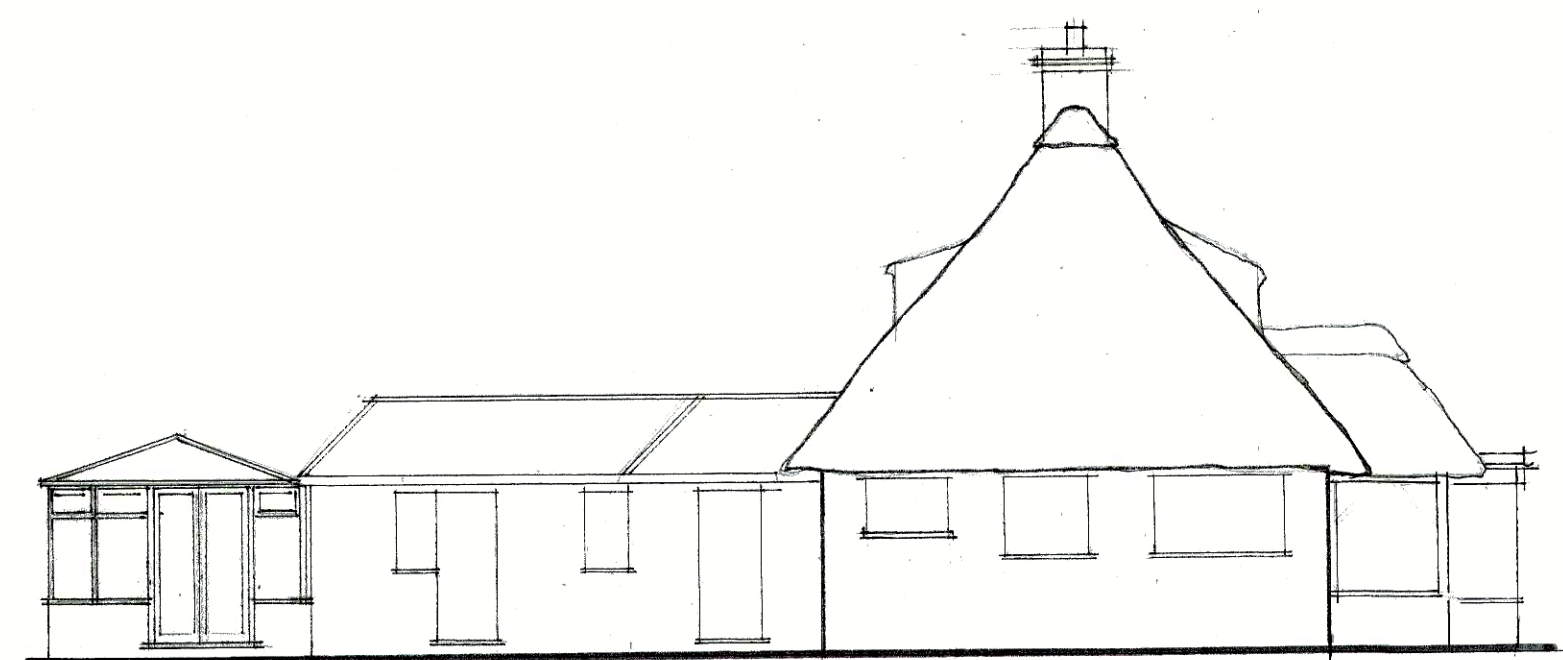

WEST ELEVATION

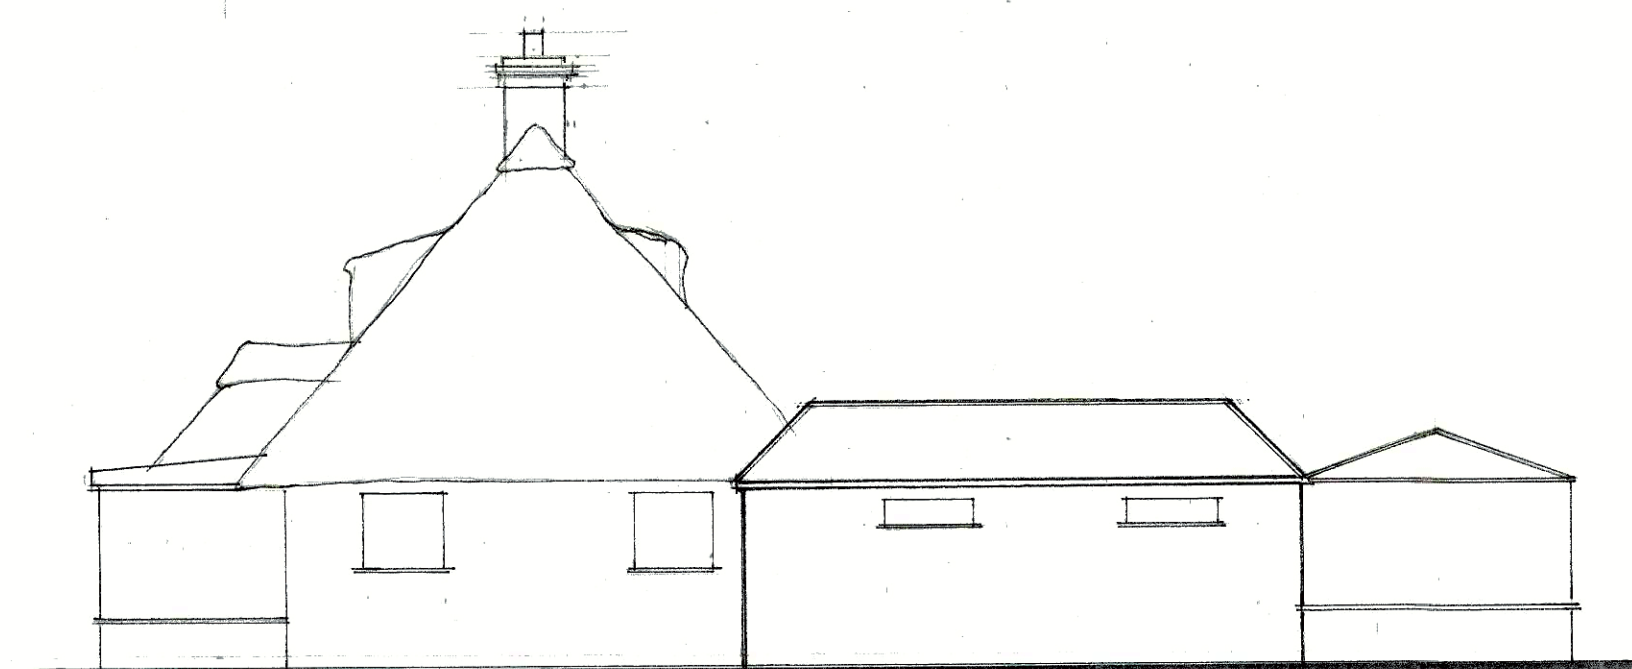

EAST ELEVATION

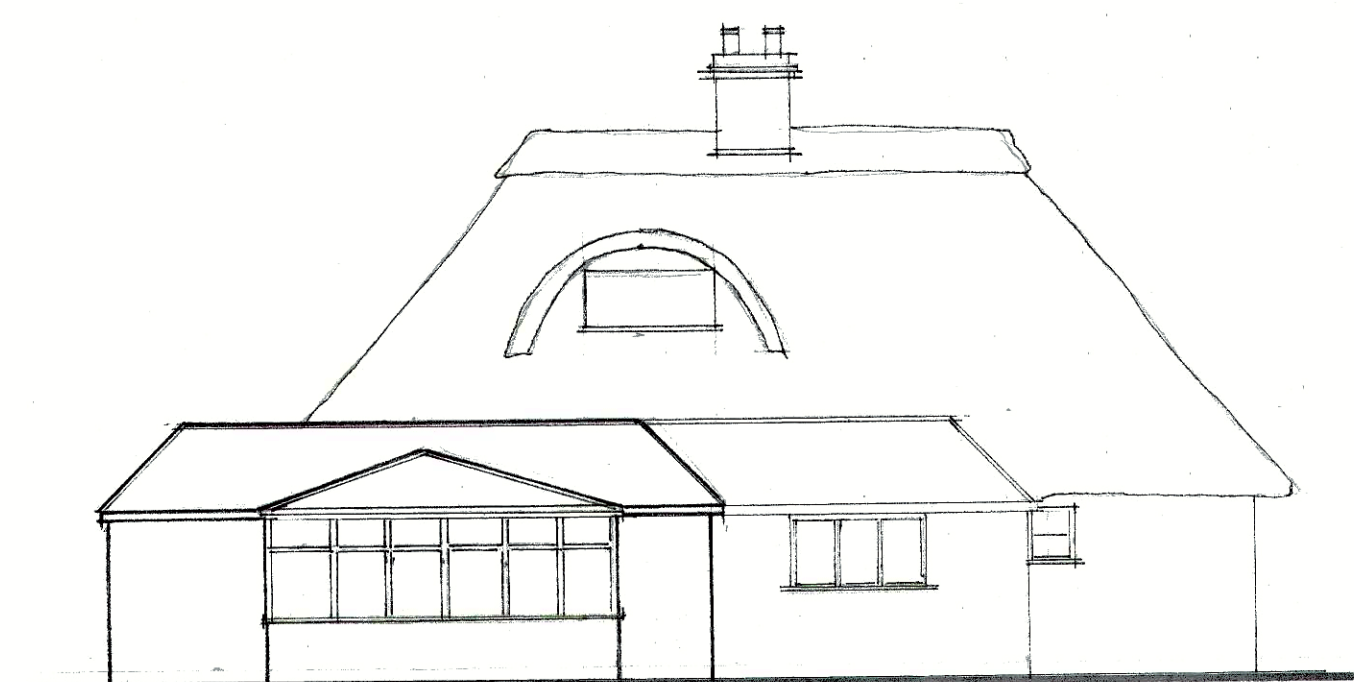

NORTH ELEVATION