


DRAWING IS BASED ON TOPOGRAPHIC SITE SURVEY BY SUMO SURVEY SERVICES LTD., ORDINANCE SURVEY DATA AND INFORMATION ON APPROVED DRAWINGS (09047-01A AND 09047 P 03) FOR ALTERATIONS AND EXTENSION AT 97 MIDDLETON ROAD (REF: M/101/09)

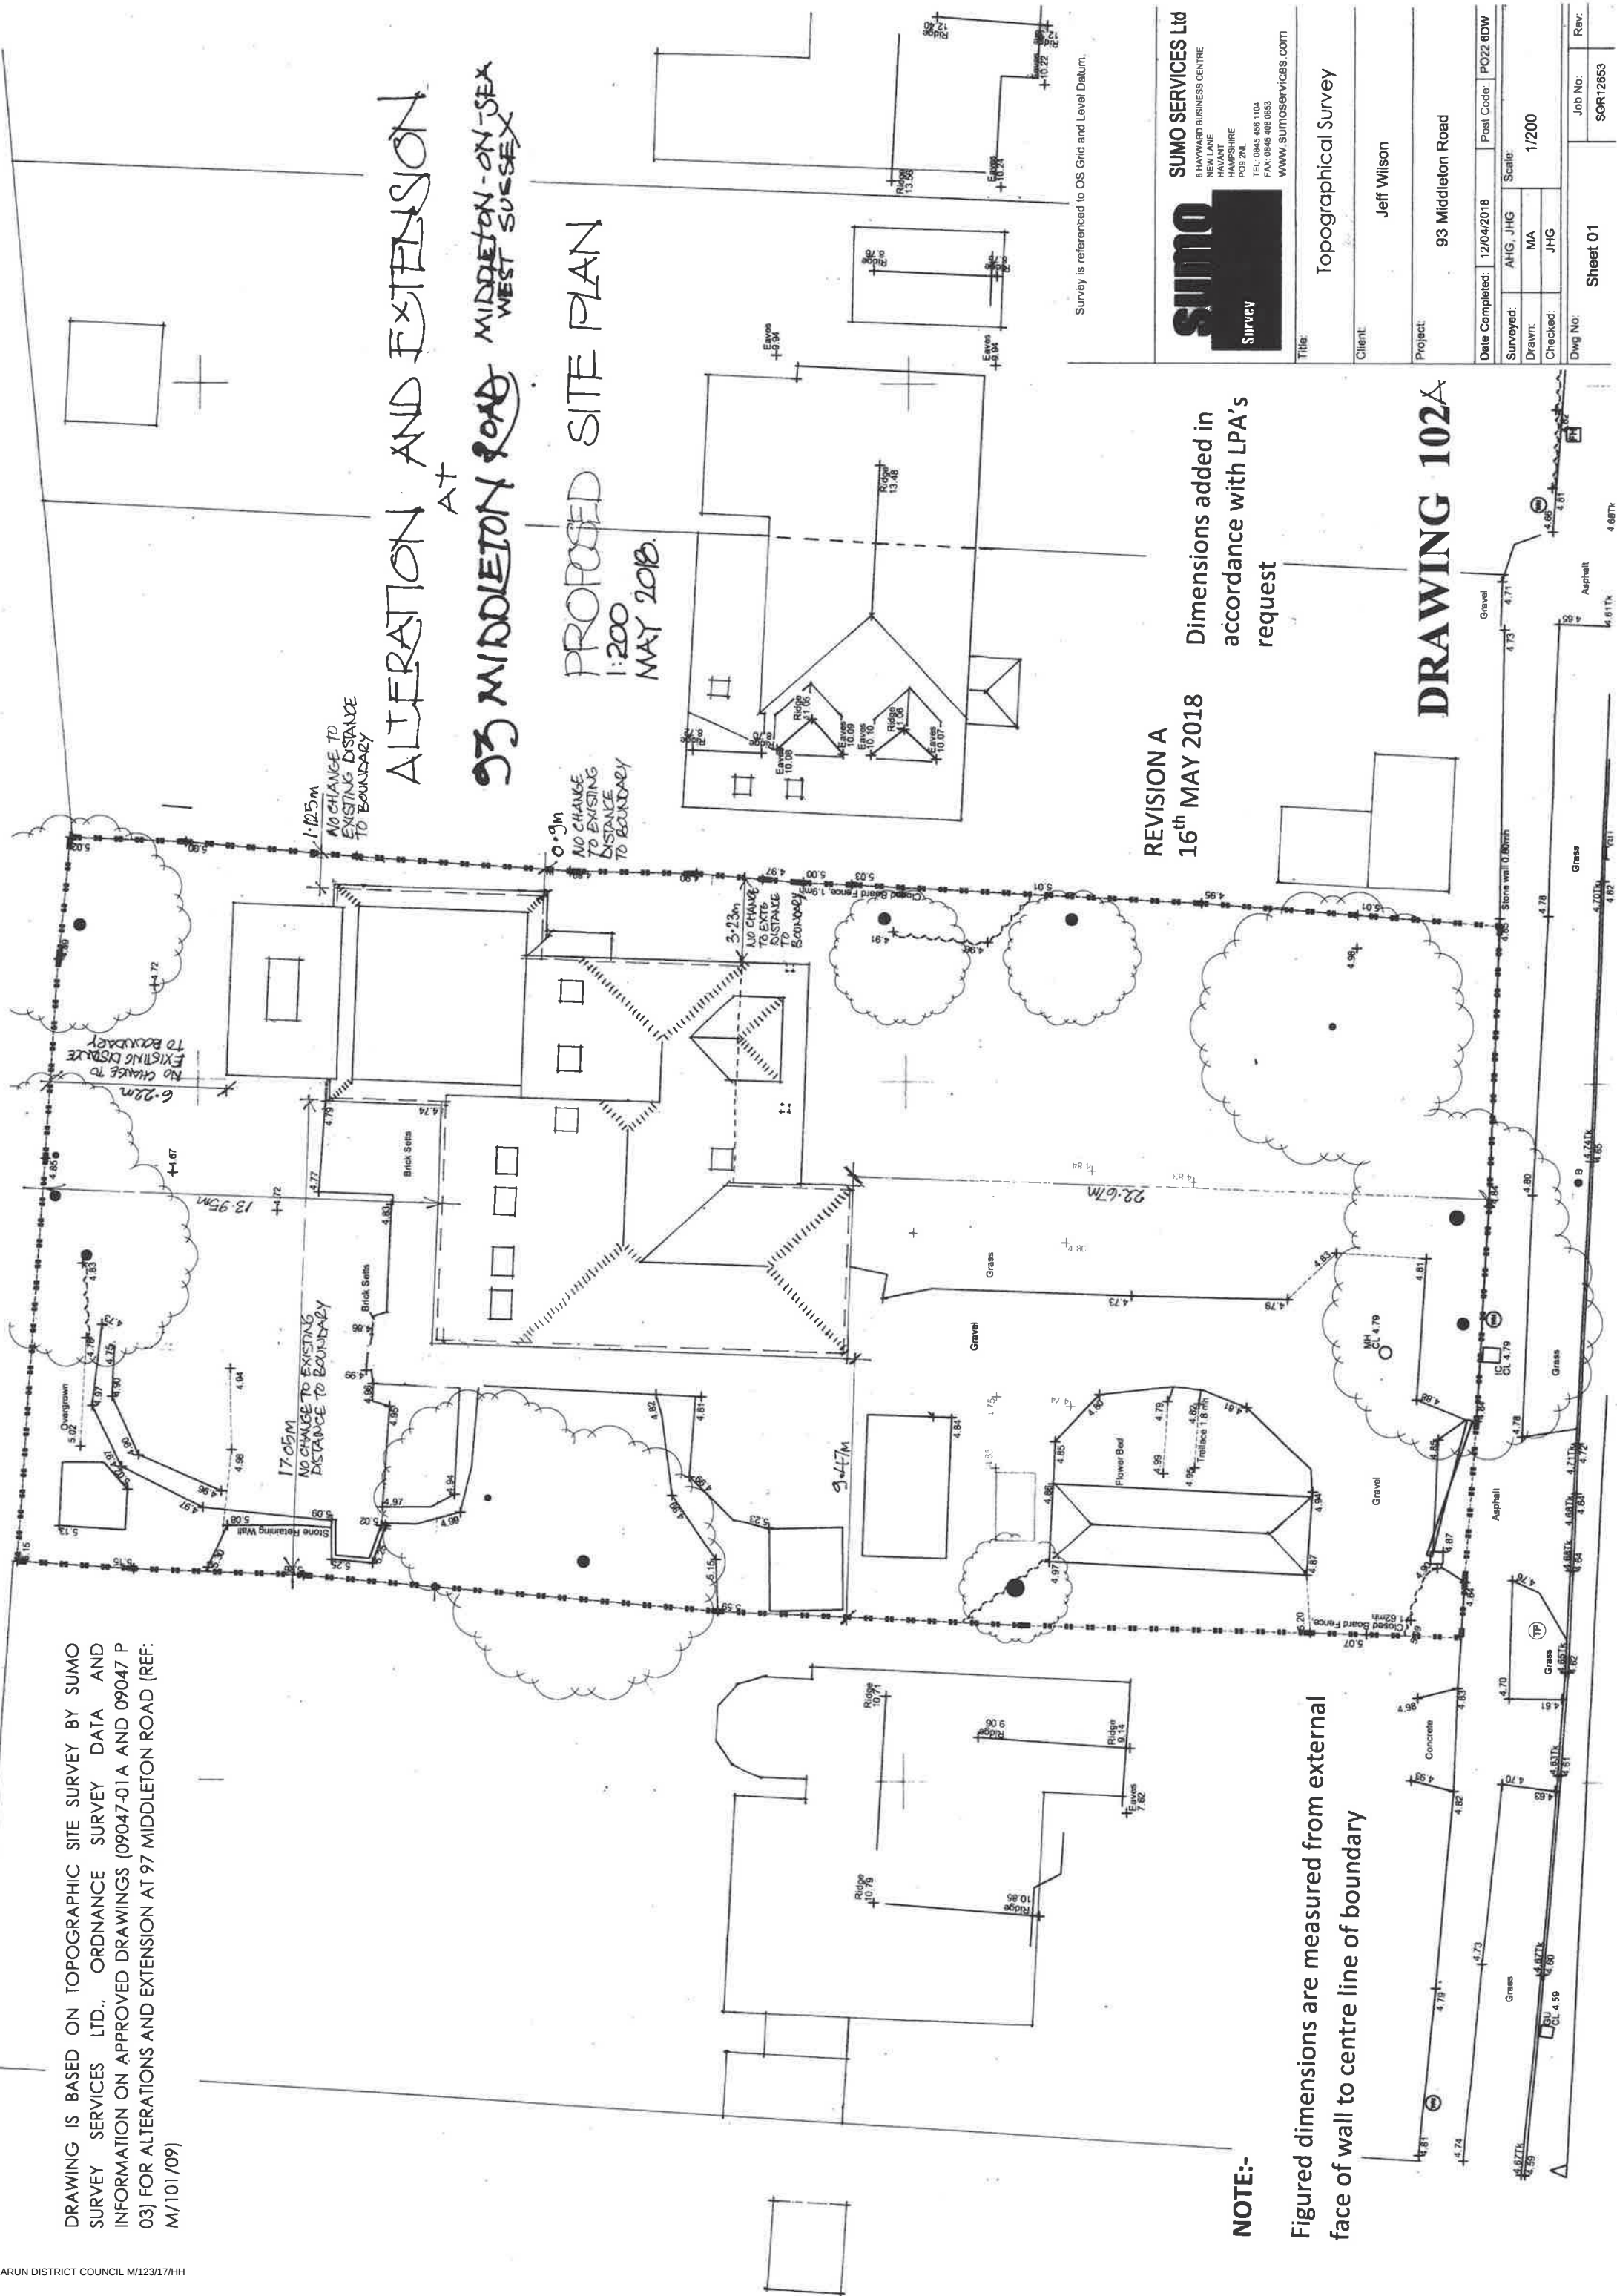

SUMO
Survey

SUMO SERVICES Ltd
8 HAYWARD BUSINESS CENTRE
NEW LANE
HAYWARD
HARPOSHIRE
PO1 2XL
TEL 0845 458 1104
FAX 0845 458 0853
WWW.SUMOSURVISES.COM

Title: Topographical Survey

Client: Jeff Wilson

Project: 93 Middleton Road

Date Completed: 12/04/2018 Post Code: PO22 8DW

Surveyed: AHG, JHG Scale: 1/200

Drawn: MA



Checked: JHG

Dwg No: Sheet 01 Job No: SOR12653 Rev:

- Plain Clay tiles
- Tile hanging
- Tile hanging with Winchester cutting at verge
- Horizontal Boarding
- Flat roof
- Render


- Immerys Vintage
- Immerys Rustic Red
- Immerys Rustic Red
- Cedral Lap C18 Slate Grey
- Lead Grey coloured GRP flat roof membrane
- K Rend K1 Stirling White render

SEE SAMPLES AND DRAWING 106 FOR DETAILED MATERIAL SPECIFICATIONS AND EXAMPLE ILLUSTRATIONS

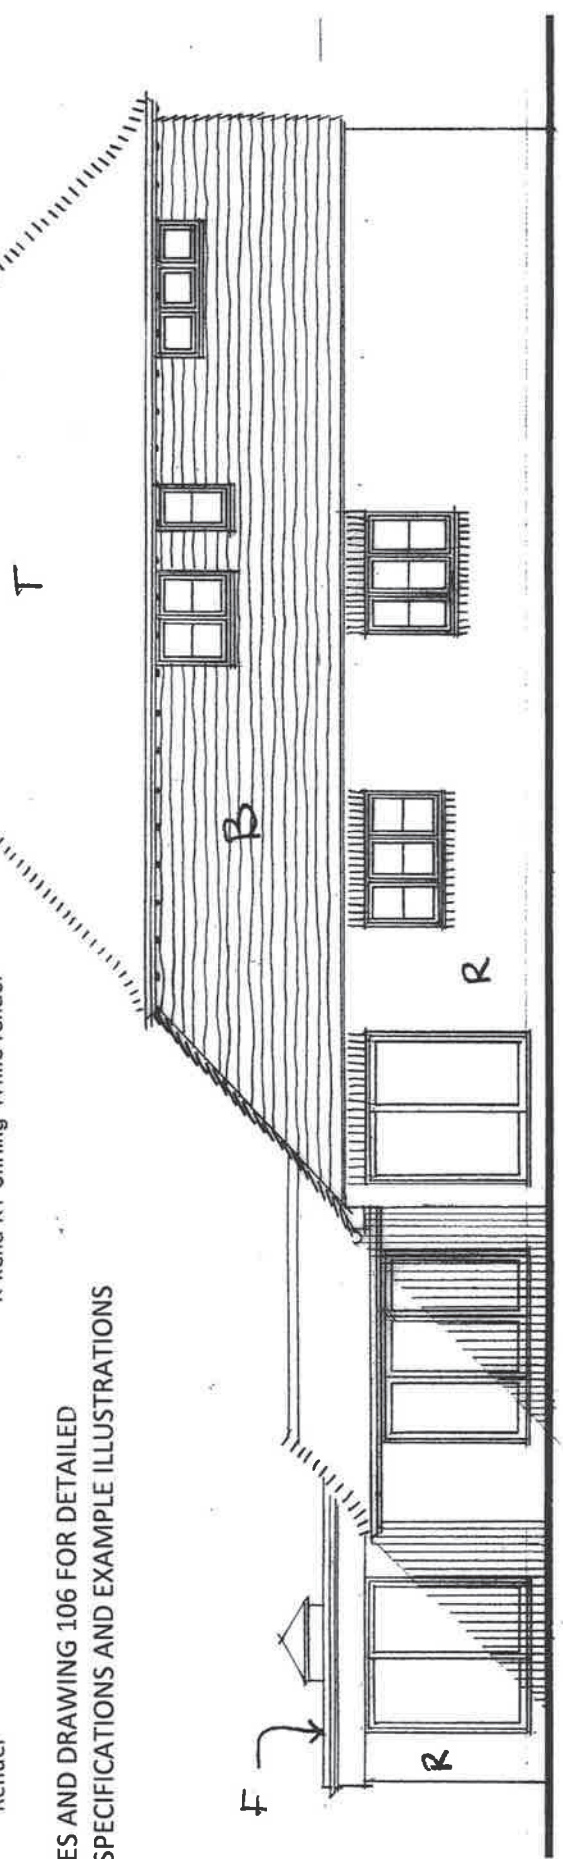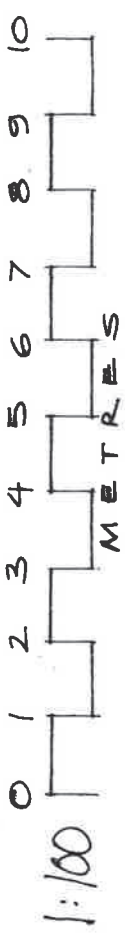

WEST ELEVATION

ALTERATION AND EXTENSION
AT
93 MIDDLETON ROAD
MIDDLETON-ON-SEA
WEST SUSSEX

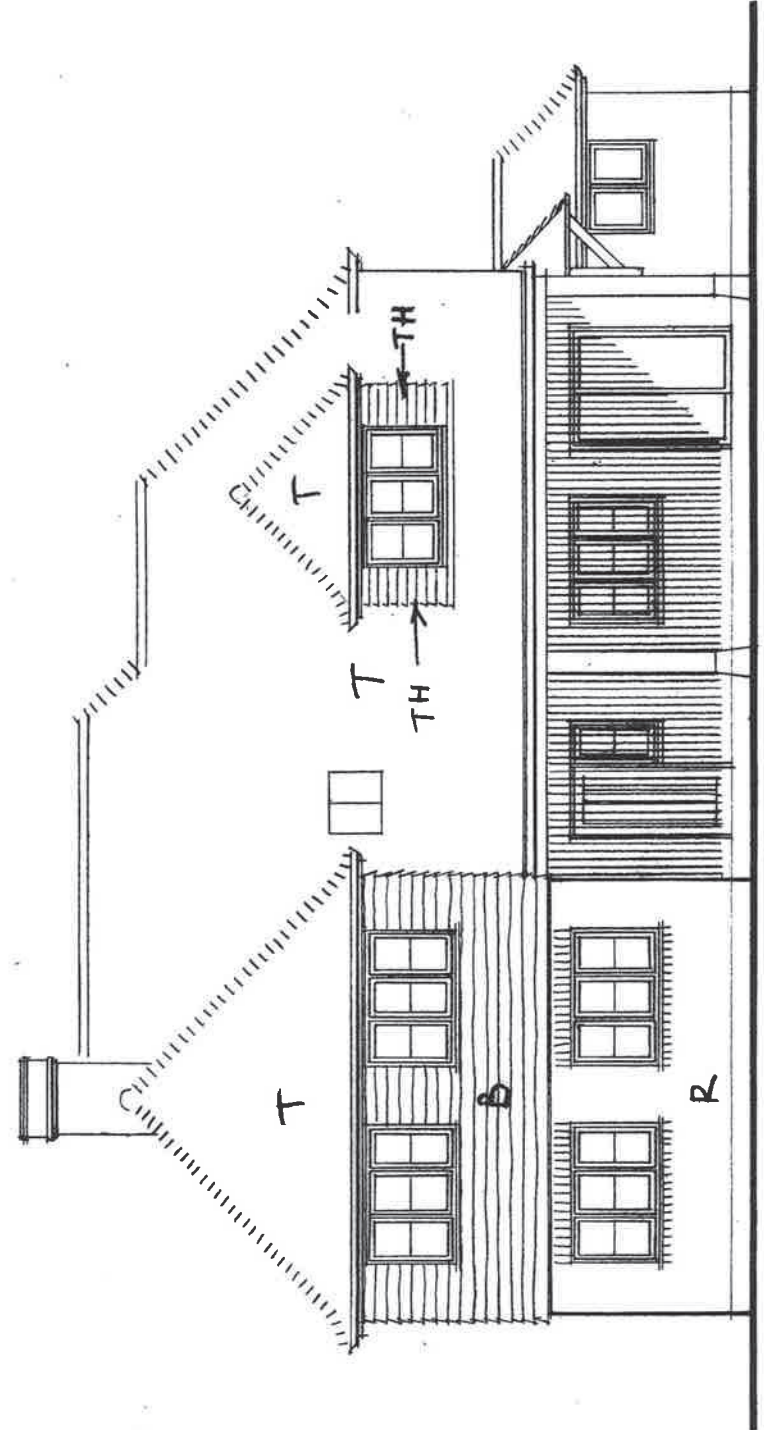

SOUTH ELEVATION



GROUND FLOOR PLAN.

DRAWING 103 A



PROPOSED
GROUND FLOOR PLAN & ELEVATIONS
1:100
APRIL 2018

T
TH
THW
B
F
R

- Plain Clay tiles
- Tile hanging
- Tile hanging with
- Horizontal Board
- Flat roof
- Render

Immerys Vintage
Immerys Rustic Red
Immerys Rustic Red
Cedral Lap C18 Slid
Lead Grey coloured
K Rend K1 Stirling V


SEE SAMPLES AND DRAWING 106 FOR DETAILED MATERIAL SPECIFICATIONS AND EXAMPLE ILLUSTRATIONS

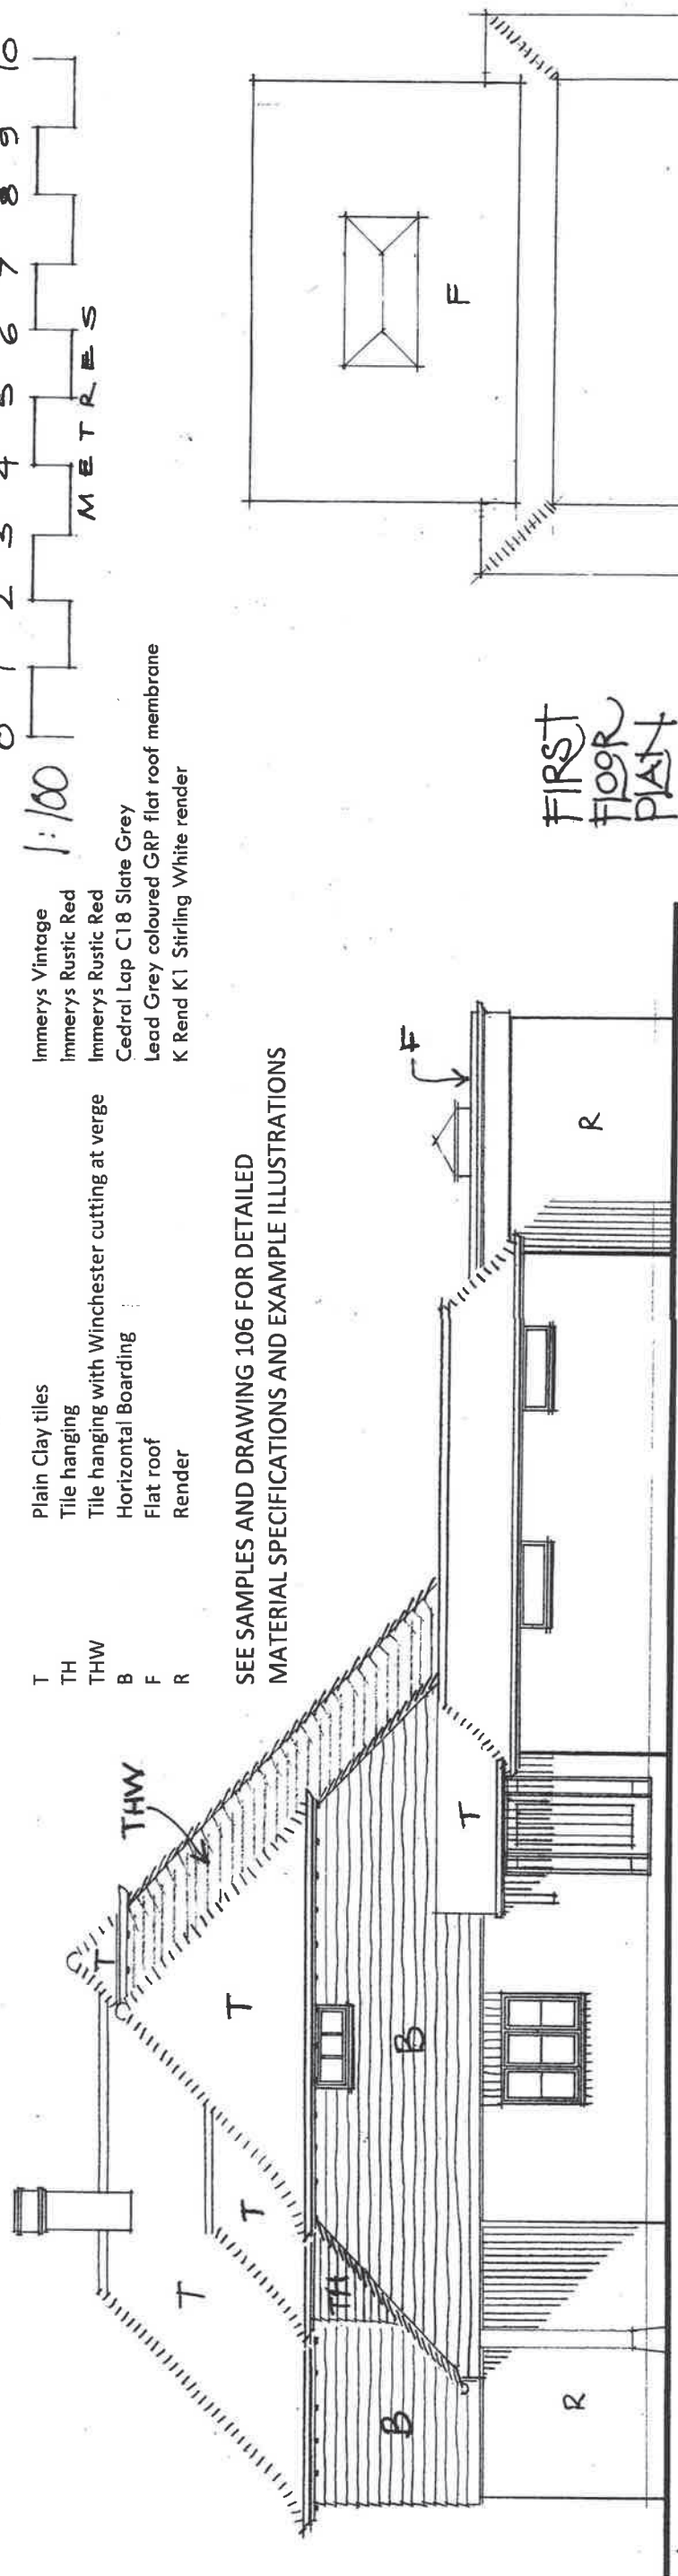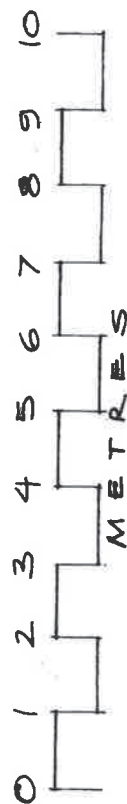


FIRST FLOOR PLANT

EAST ELEVATION

ALTERATION AND EXTENSION
At
93 MIDDLETON ROAD MIDDLETON-ON-SEAX
WEST SUSSEX

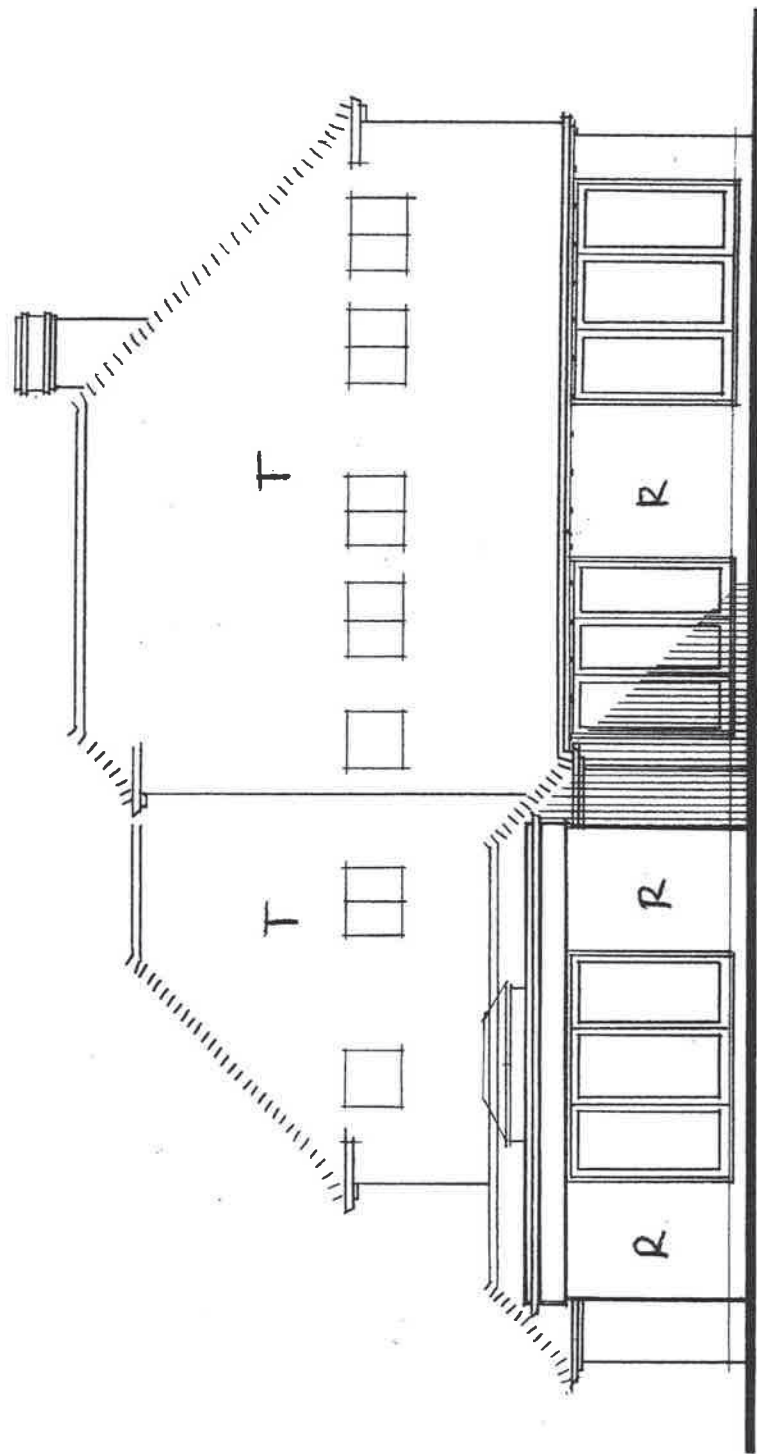

NORTH ELEVATION

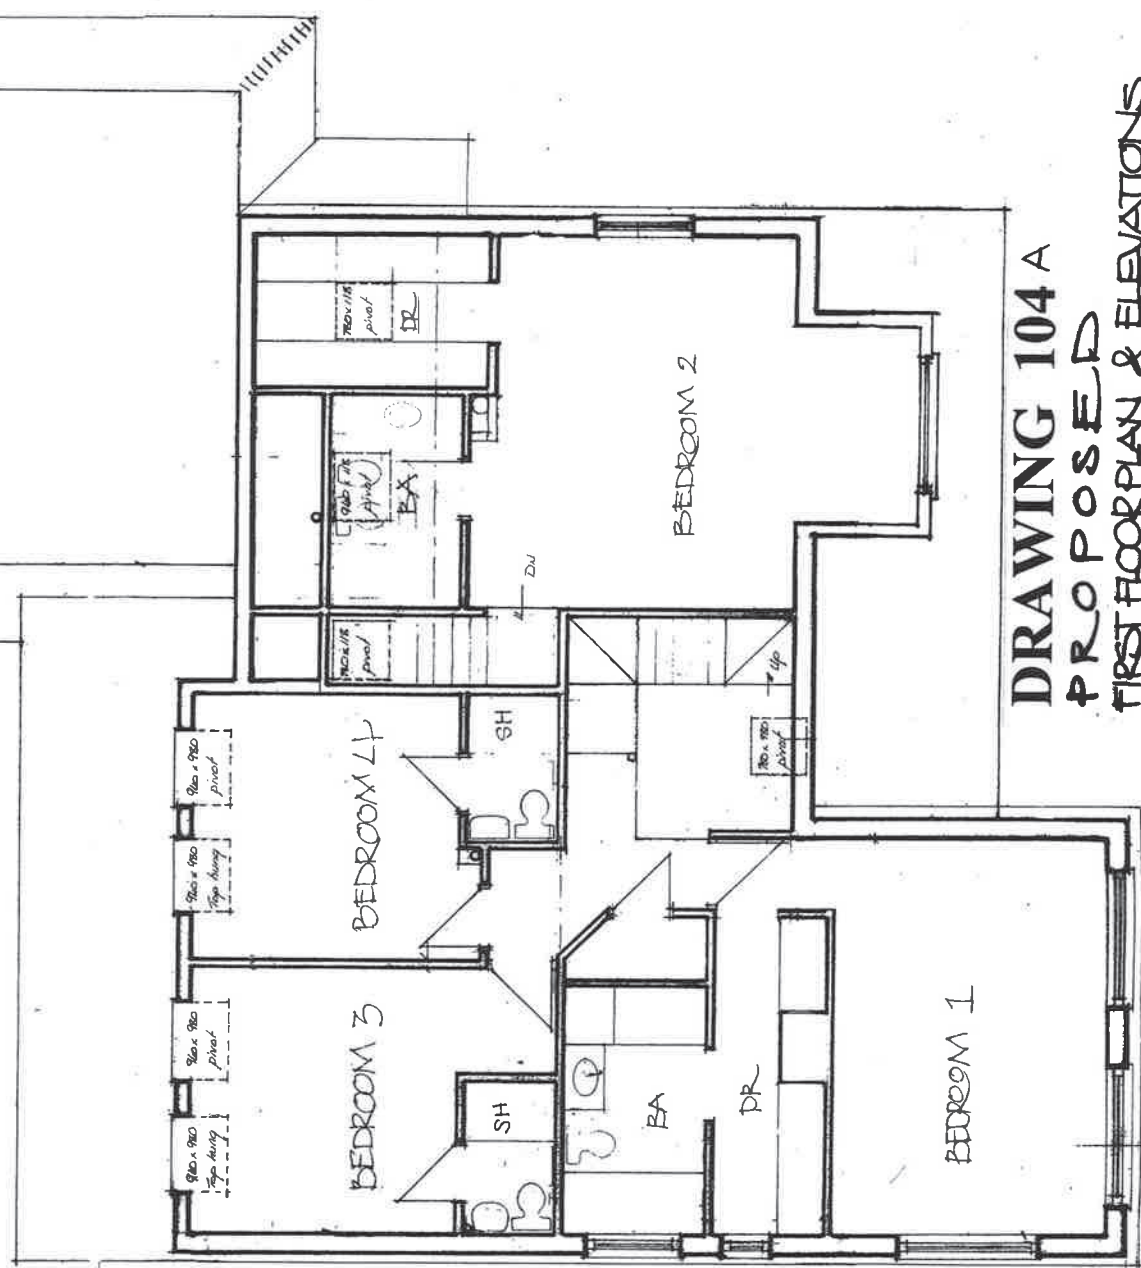

DRAWING 104 A
PROPOSED
FIRST FLOOR PLAN & ELEVATIONS
1:100
APRIL 2018

REVISION A
16th MAY 2018

Materials references added to elevations in accordance with LPA's Request