




EXISTING FLOOR PLAN

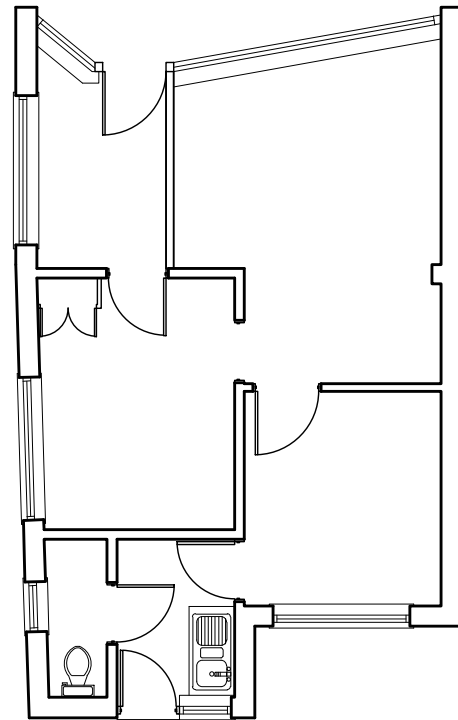

PROPOSED GROUND FLOOR PLAN

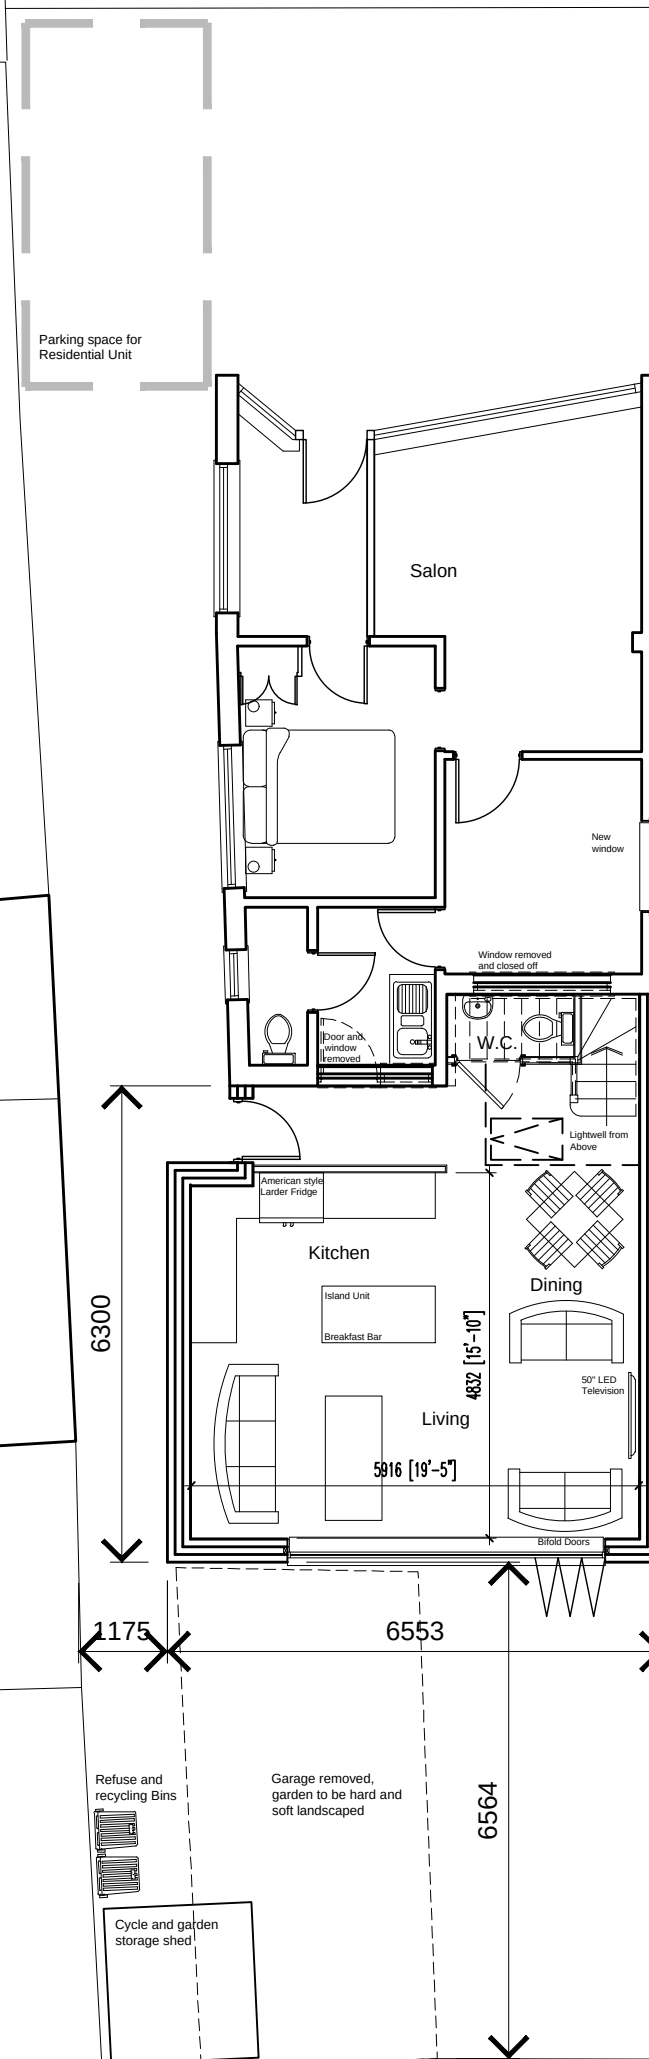

PROPOSED FIRST FLOOR PLAN

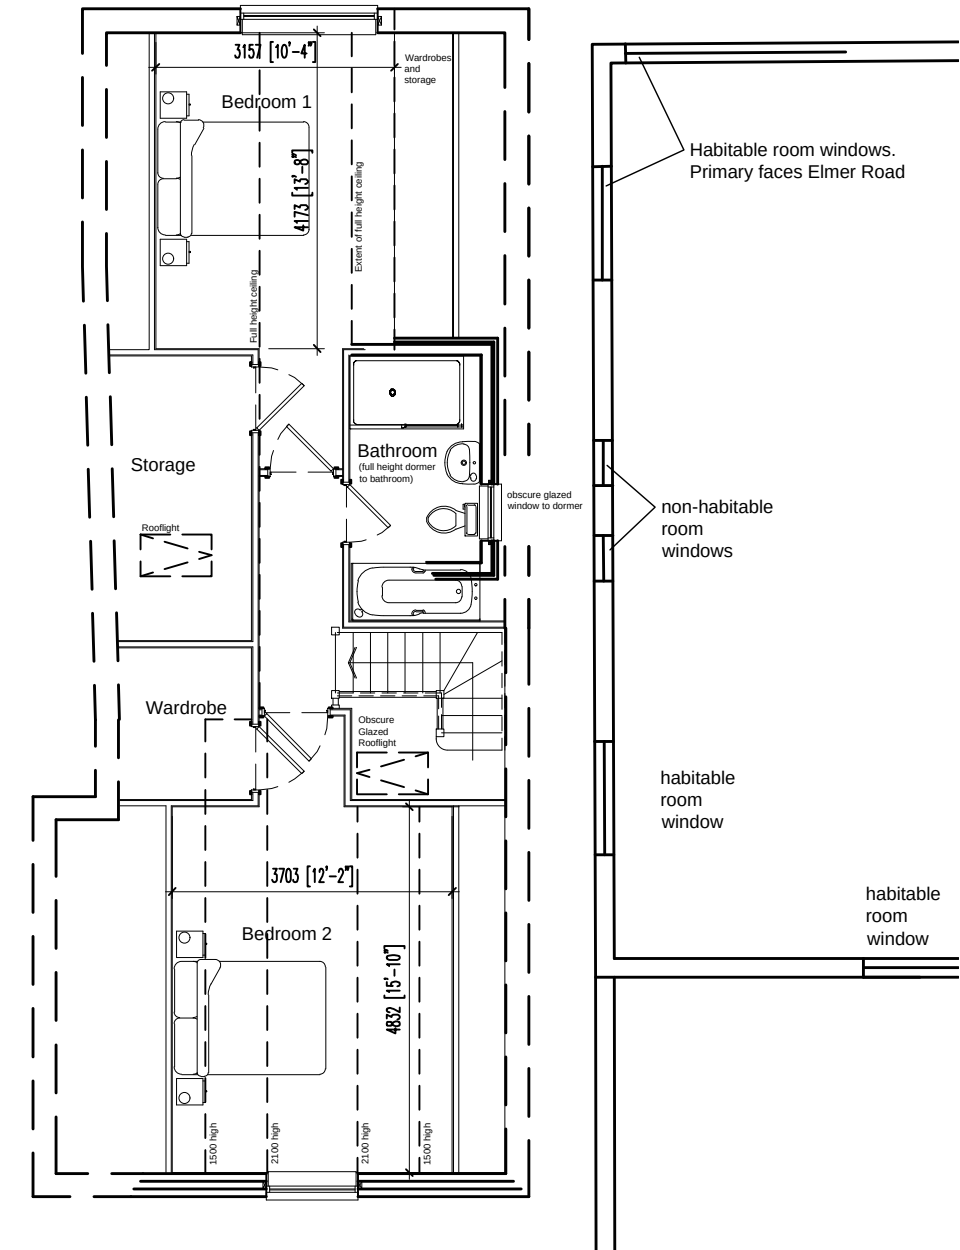

B.	L.O.	20/11/2017	Layout updated to reduce neighbour impact of proposals.
A.	L.O.	20/09/2017	Additional dimensions, refuse & recycling storage and parking shown.
#.	L.O.	19/08/2017	First Issue
Rev	By	Date	Note

Client Ms K. Jane

Job **Sarahs' Hair Salon**
74 Elmer Road, Bognor Regis,
West Sussex. PO22 6 EX

Drawing Proposed Extension and Alterations
Existing and Proposed Plans

Date August 2017 Scale 1:100 at A3

Drawn By L.O. Dwg. No. 010817 / SL-30 A

Cube17 Limited, 19 Parkfield Avenue, Bognor Regis, West Sussex. PO21 3BW.

Cube17 Limited, 19 Parkfield Avenue, Bognor Regis, West Sussex. PO21 3BW. Tel. - 07747 771013 - email. info@cube17.co.uk

ARUN D

ARUN DISTRICT COUNCIL M/124/17/PL