




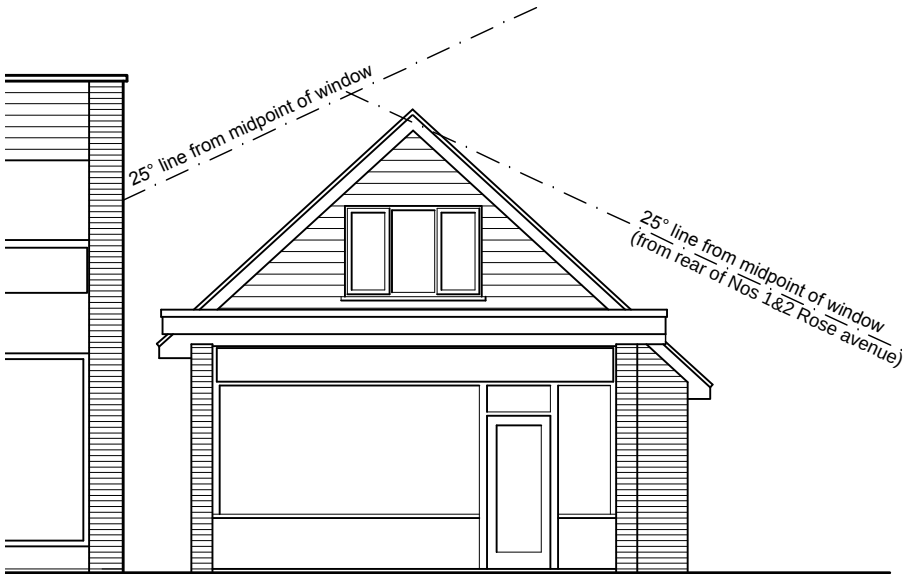


PROPOSED NORTH ELEVATION

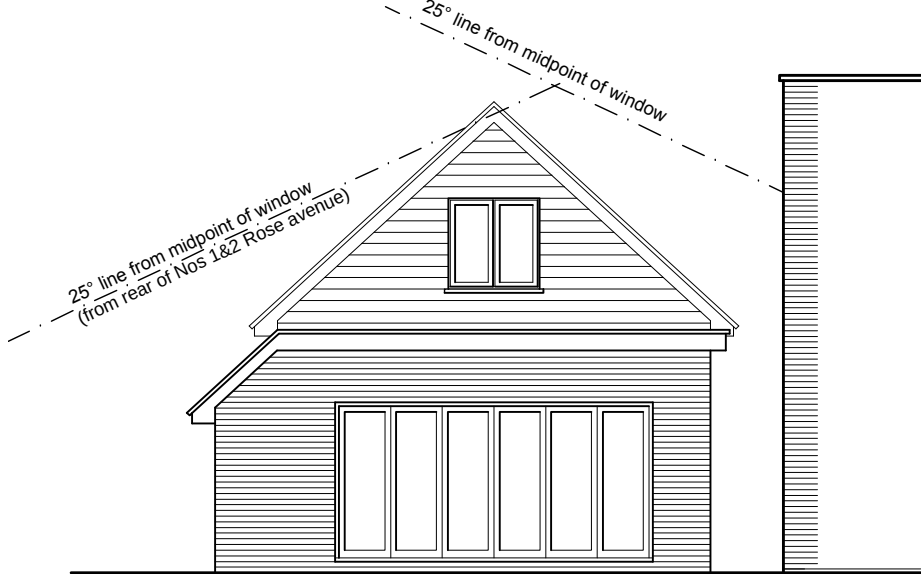

PROPOSED SOUTH ELEVATION

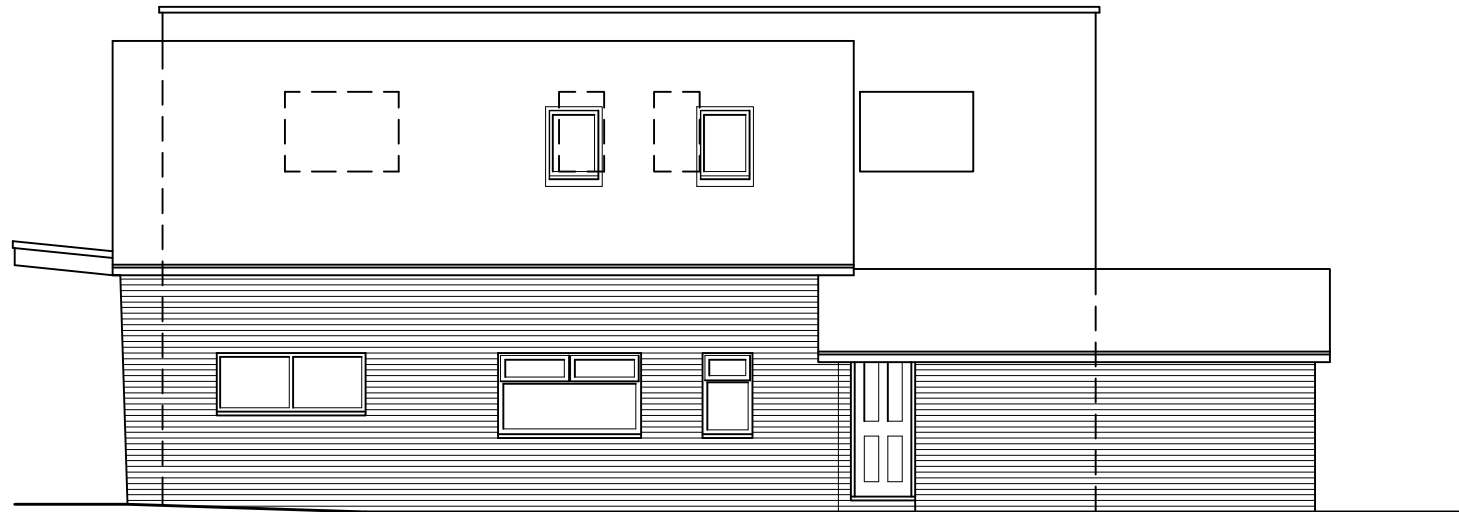


PROPOSED WEST ELEVATION

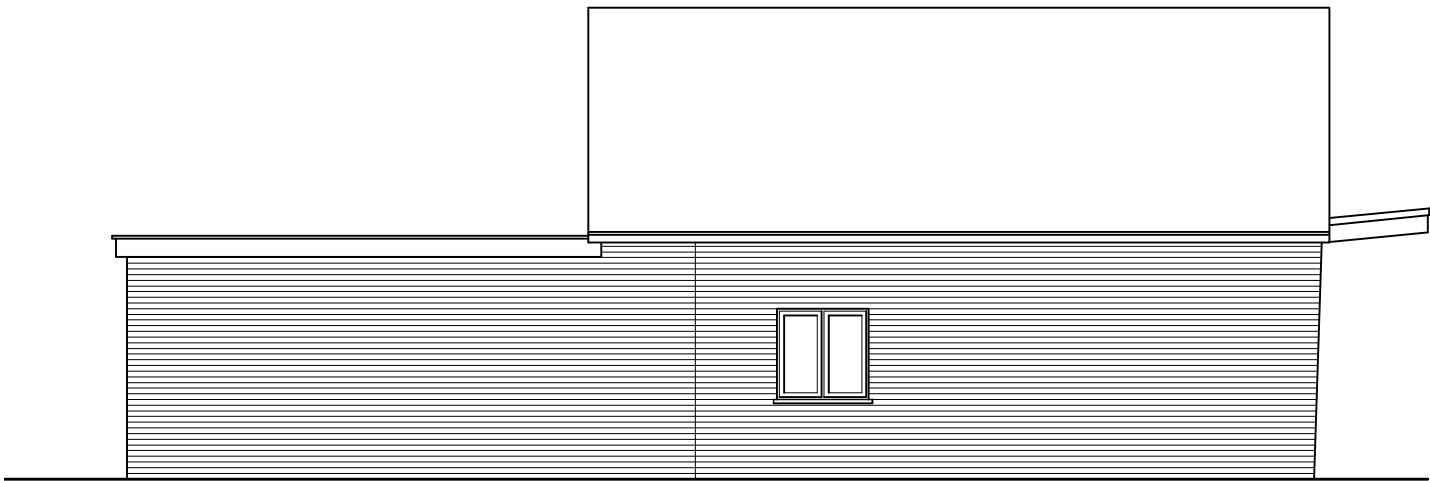


PROPOSED EAST ELEVATION

Window to be
obscure glazed

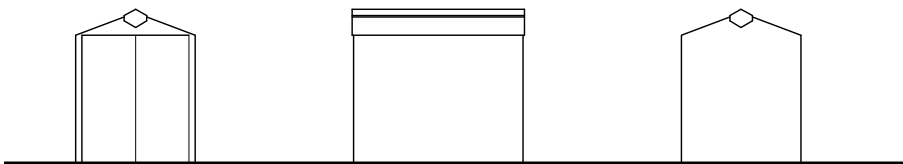


PROPOSED CYCLE STORE / GARDEN SHED ELEVATIONS

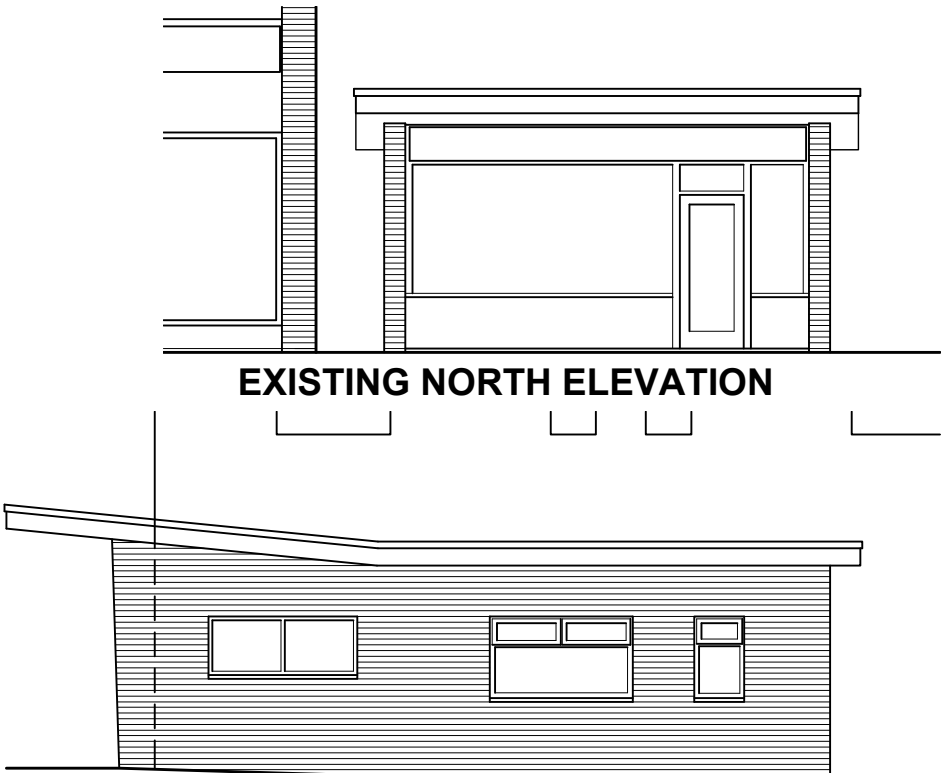


EXISTING NORTH ELEVATION

EXISTING WEST ELEVATION

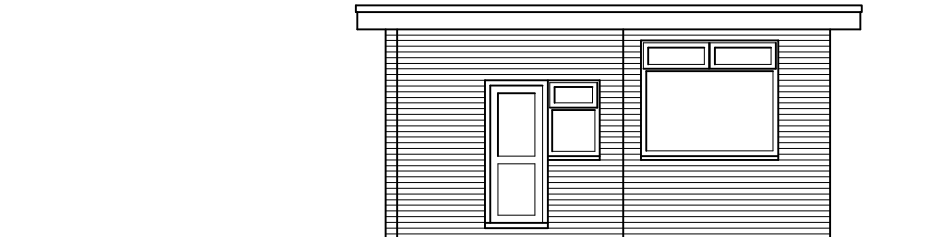

EXISTING SOUTH ELEVATION

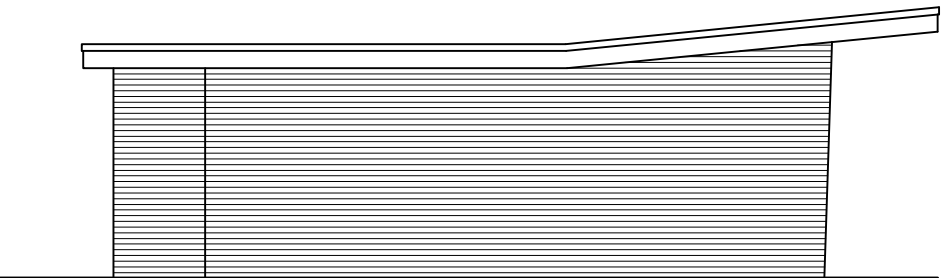

EXISTING EAST ELEVATION

D.	L.O.	16/02/2018	Dormer removed, first floor reduced in size, layout changed.
C.	L.O.	08/12/2017	Elevations re-annotated for clarity, cycle storage shed elevations added.
B.	L.O.	20/11/2017	Layout updated to reduce neighbour impact of proposals.
A.	L.O.	20/09/2017	East elevation corrected.
#.	L.O.	19/08/2017	First Issue
Rev	By	Date	Note

Client Ms K. J. Lee

Job Sarahs' Hair Salon
74 Elmer Road, Bognor Regis,
West Sussex. PO22 6 EX

Drawing Proposed Extension and Alterations
Existing and Proposed Elevations

Date August 2017 Scale 1:100 at A3

Drawn By L.O. Dwg. No. 010817 / SL-31 D

Cube17 Limited, 19 Parkfield Avenue, Bognor Regis, West Sussex. PO21 3BW.

Tel. - 07747 771013 - email. info@cube17.co.uk

Cube17

ARUN DISTRICT COUNCIL M12417/PL