

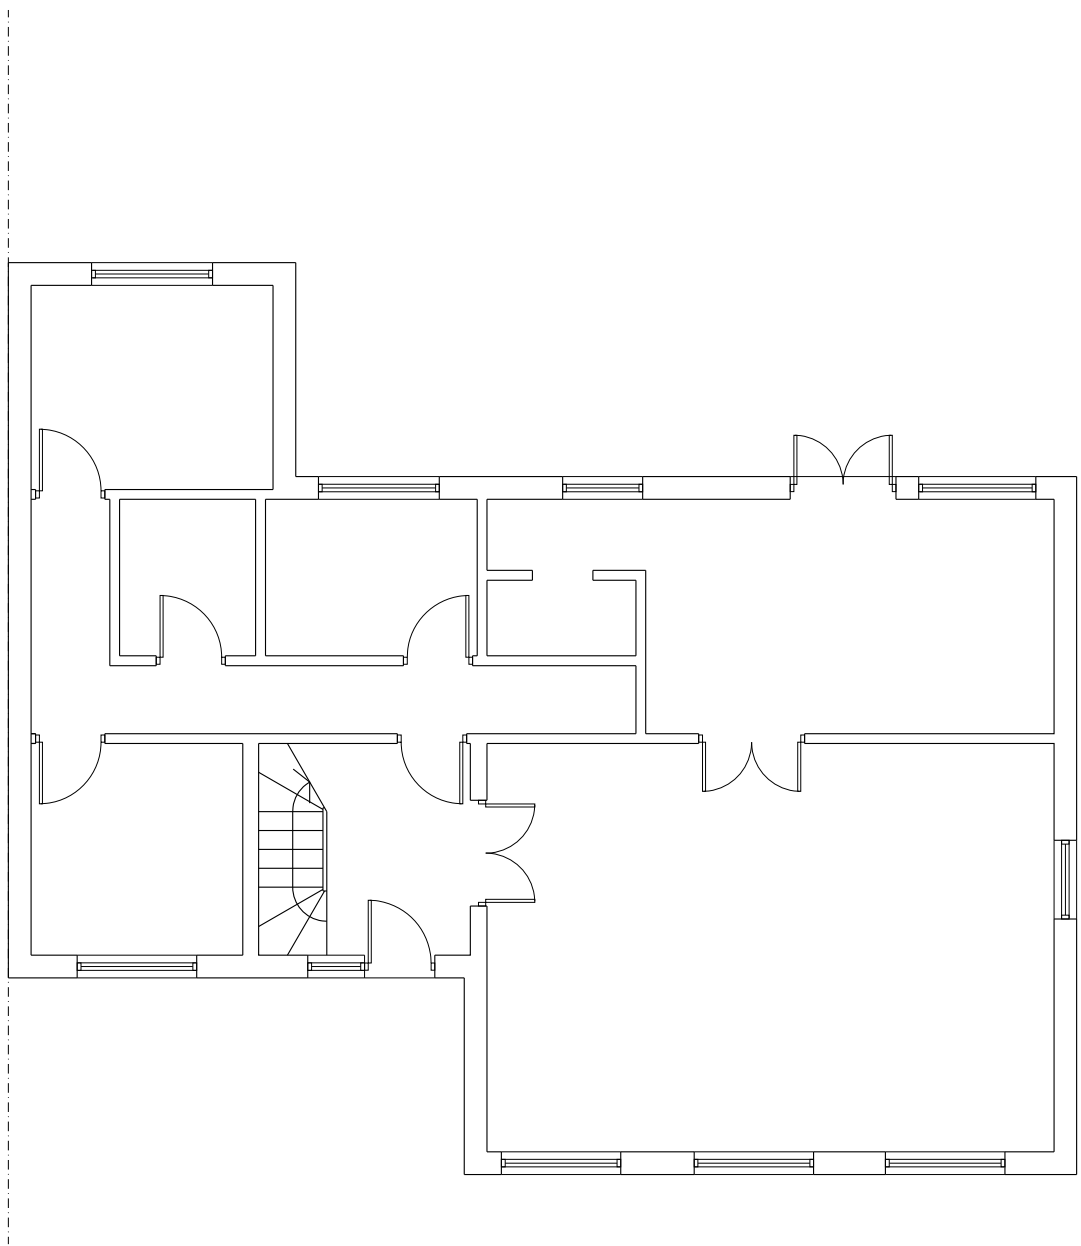



Revisions:

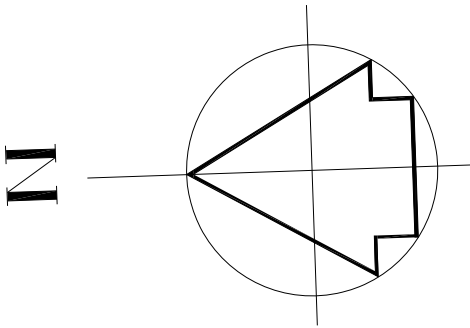


EXISTING GROUND FLOOR PLAN

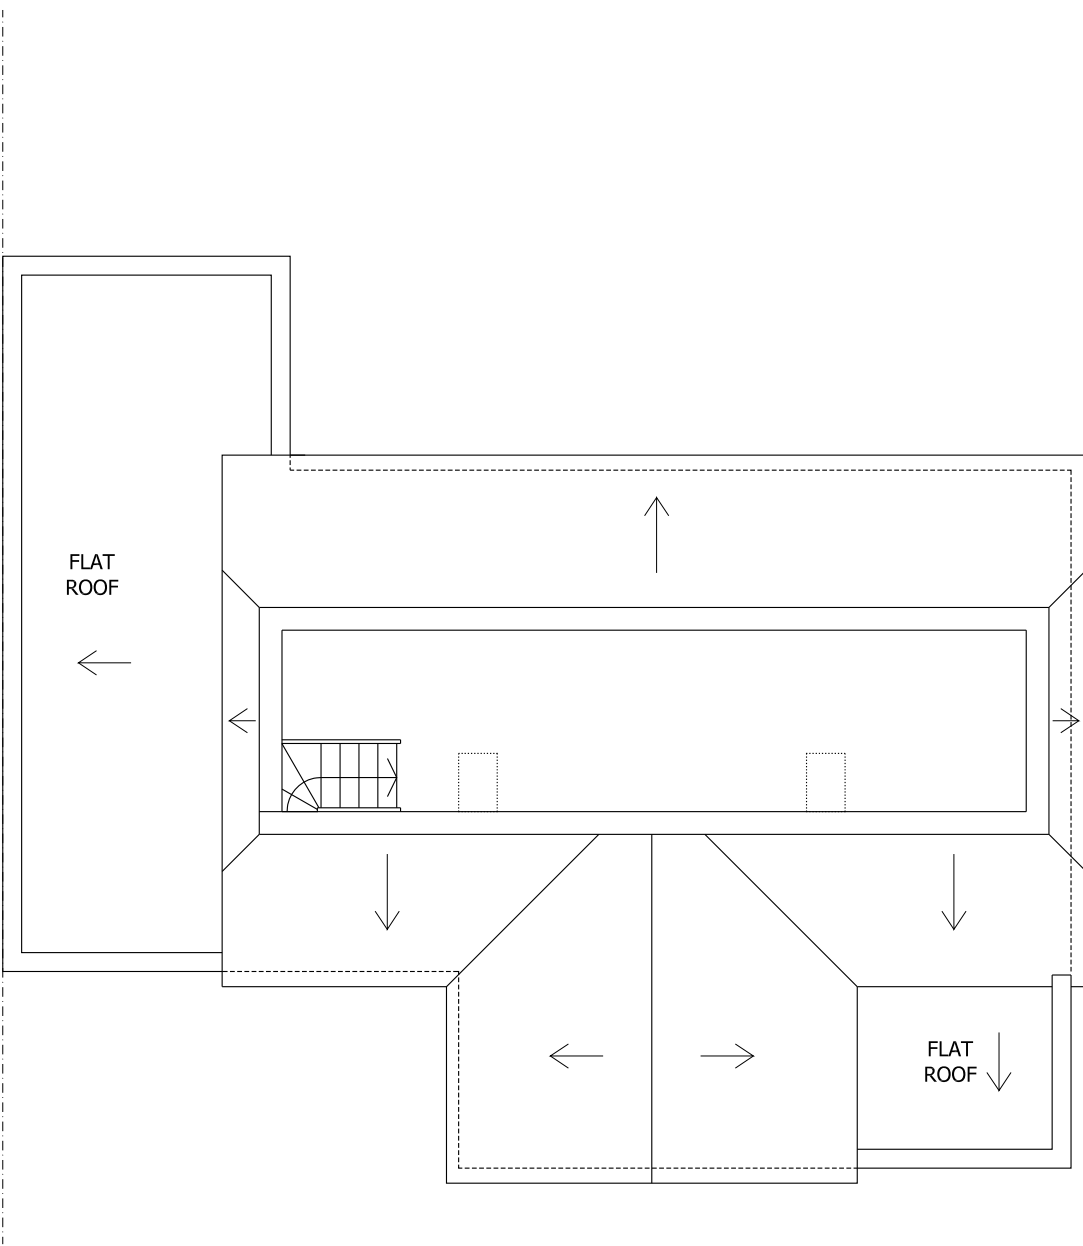


EXISTING ATTIC FLOOR PLAN

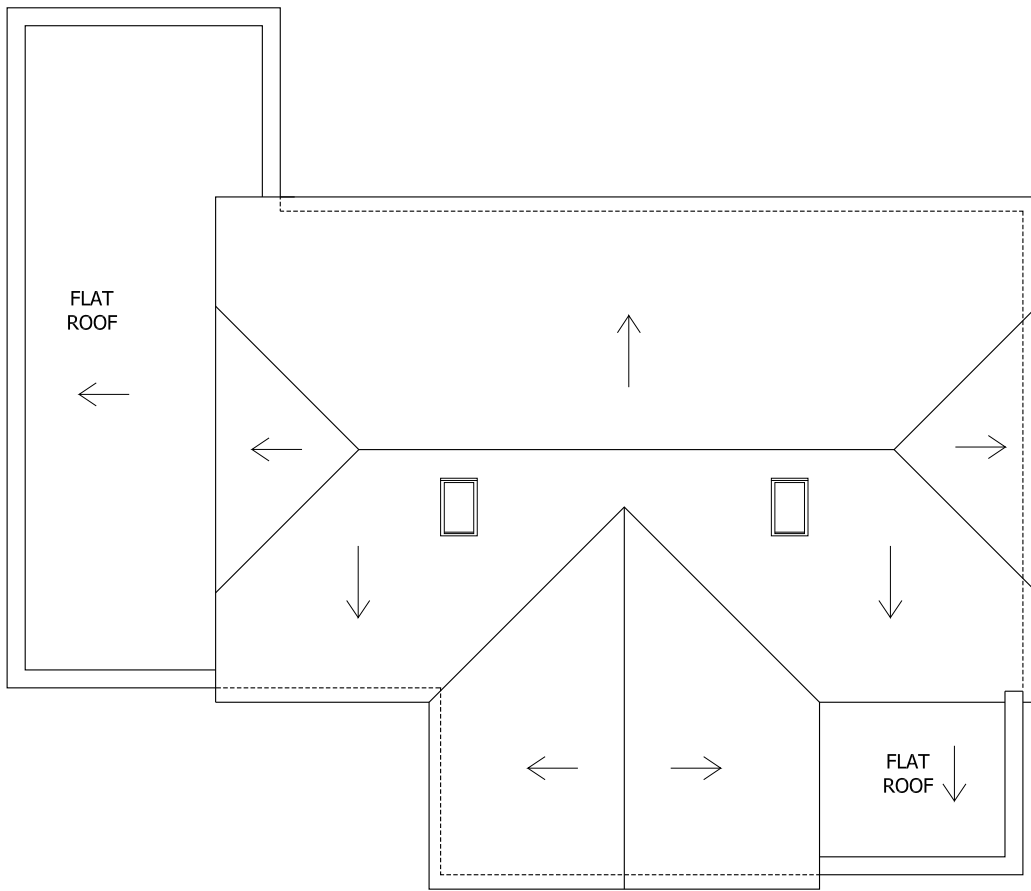


EXISTING ROOF PLAN

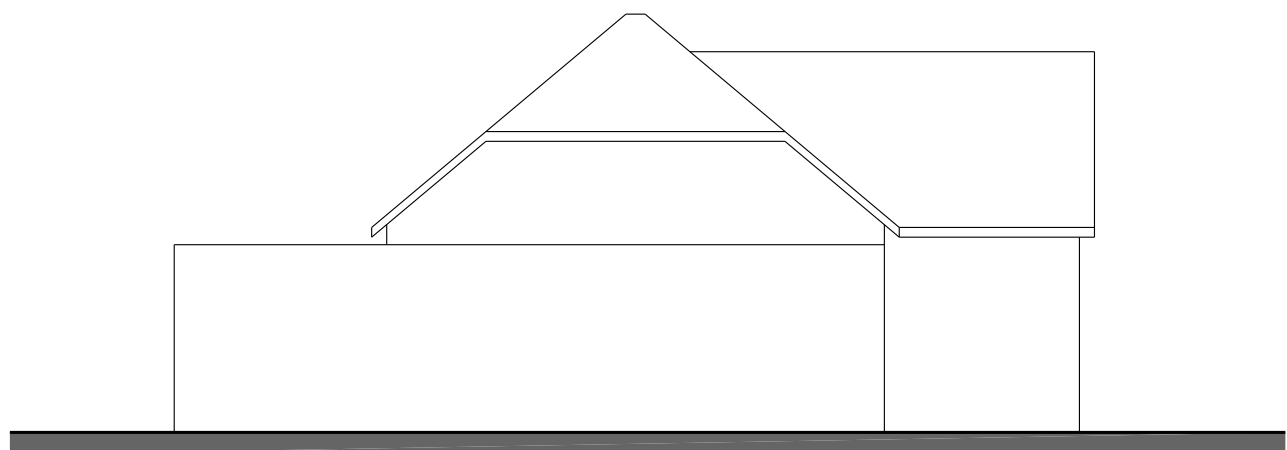



EXISTING NORTH ELEVATION

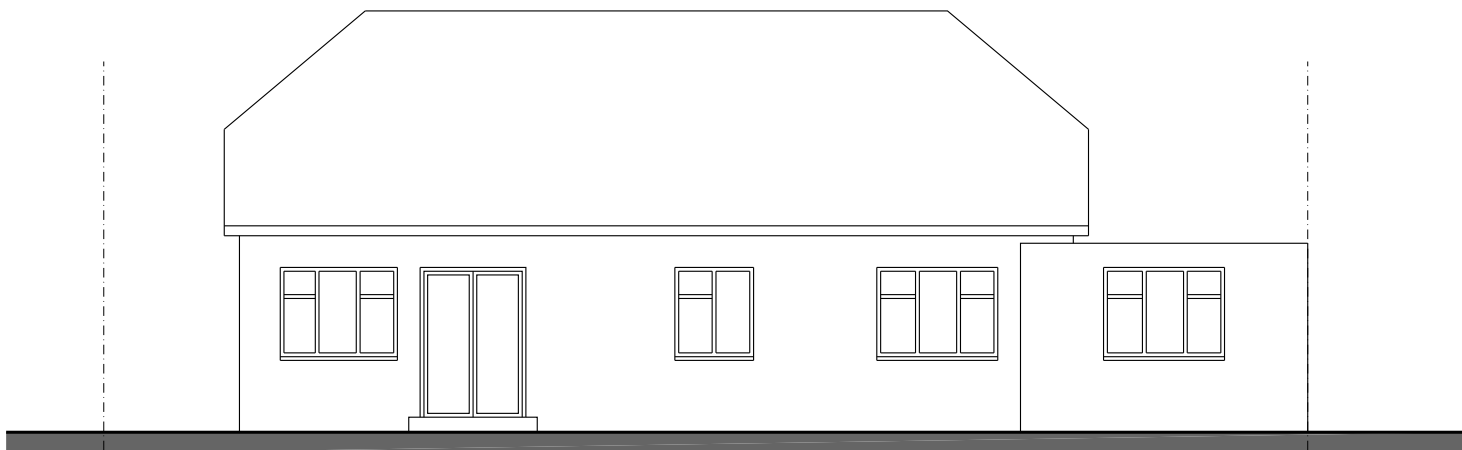


EXISTING EAST ELEVATION

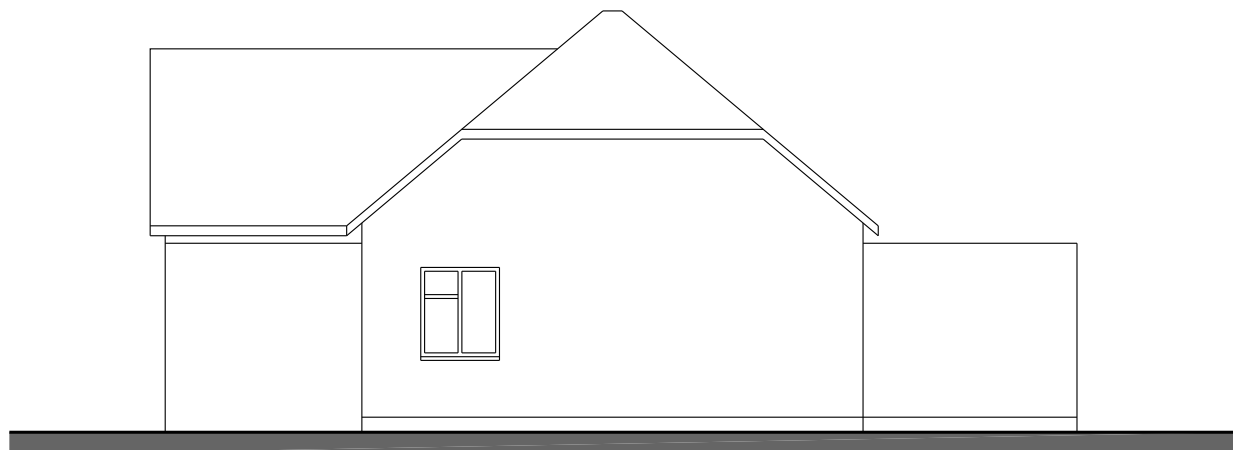

EXISTING SOUTH ELEVATION

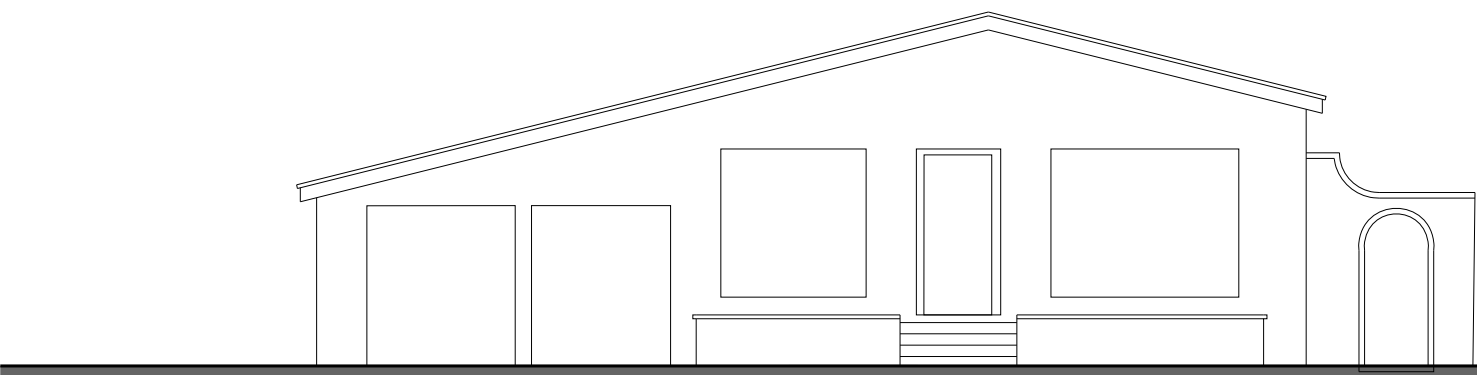 

EXISTING WEST ELEVATION

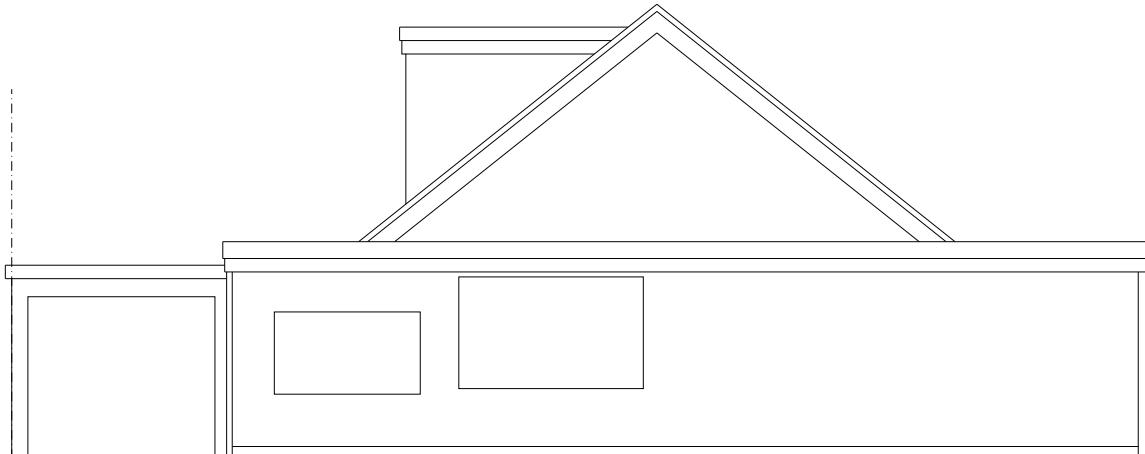

JJR designs
Suite 2b
Church House,
94 Felpham Road
Felpham
West Sussex,
PO22 7PG
TEL: 01243 822081

Architectural Services
Planning
Building Regs
On Site Supervision
Landscape Design

e-mail: info@jjrdesigns.com

Client:
JANE DAVIES

Project:
ALLEYNE WAY ELMER

Drawing Title:
EXISTING FLOOR PLANS AND ELEVATIONS

Issue status:
Outline proposals ☐ Production information ☐ Scheme design ☐
Tender drawing ☐ Detail design ☐ Contract drawing ☐

Scale: 1:100	Drawn: V.Botezo	Checked: R. Stefonski	Approved: Nov. 2017	Date: Nov. 2017
Job No: 1310	Drawing No: 103	Revision:		