



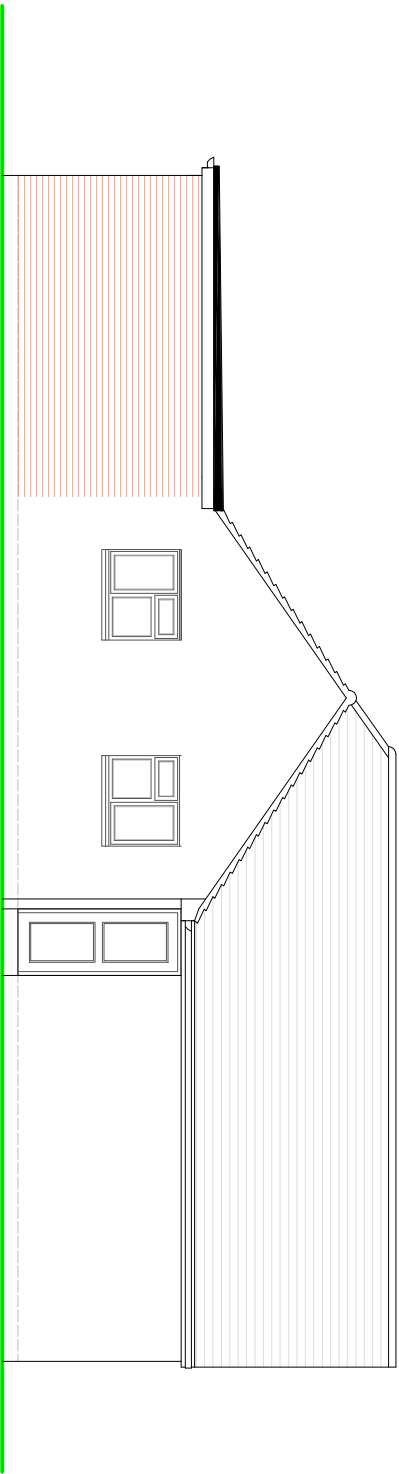

SIDE ELEVATION

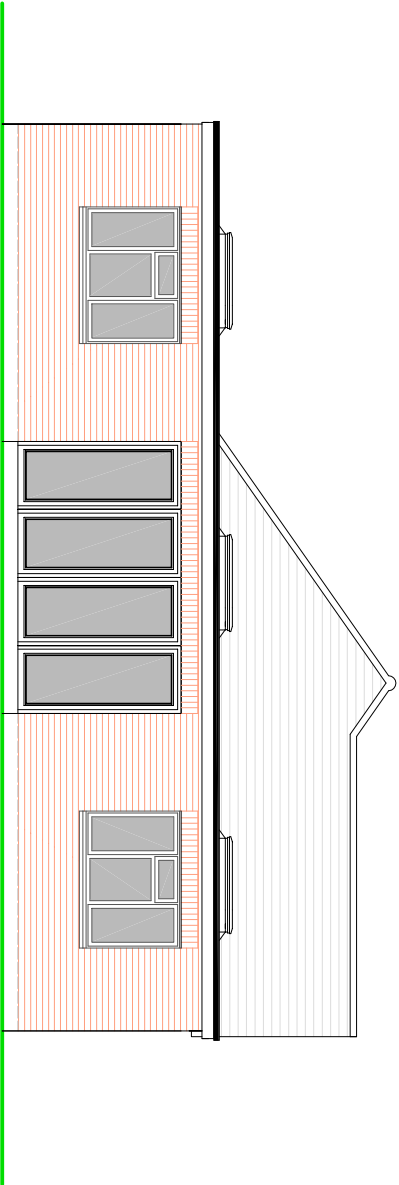


REAR ELEVATION

NOTES


ROOF - GRP covering to flat roof.

WALLS - Face brickwork to match.

WINDOWS/DOORS - White framed PVC double glazed units.

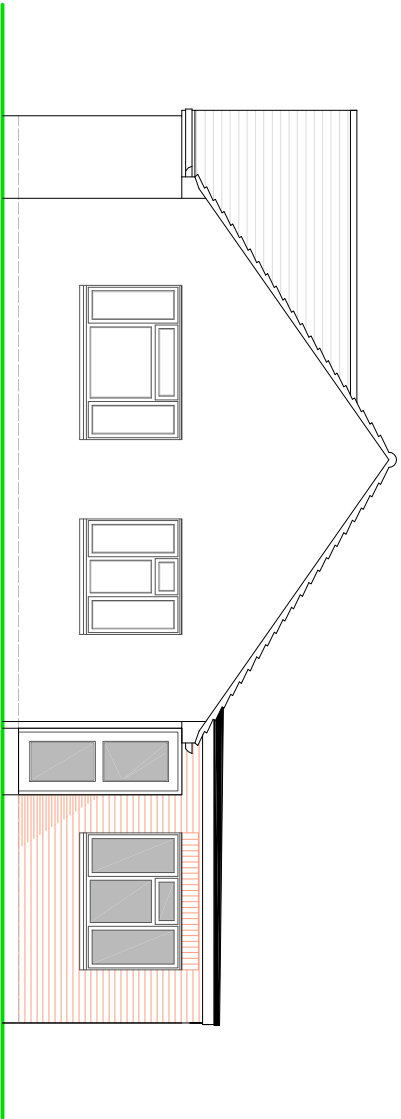

FRONT ELEVATION

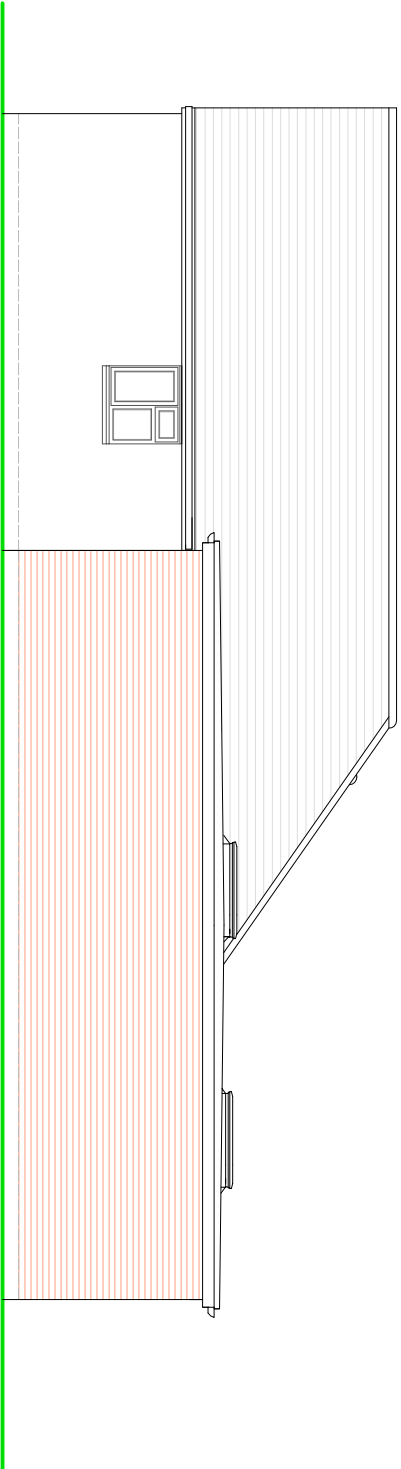

SIDE ELEVATION



PROPOSED ELEVATIONS

Scale 1:100 on A3

SUSSEX BUILDING CONSULTANCY LIMITED

4 ANCTON CLOSE, MIDDLETON ON SEA,
WEST SUSSEX.

SCALE - 1/100 REV - A DATE - 03/09/2021

LABC

Partner

3 NORTHGATE ROAD
BOGNOR REGIS
PO21 3LZ
TEL - (01243) 861379