
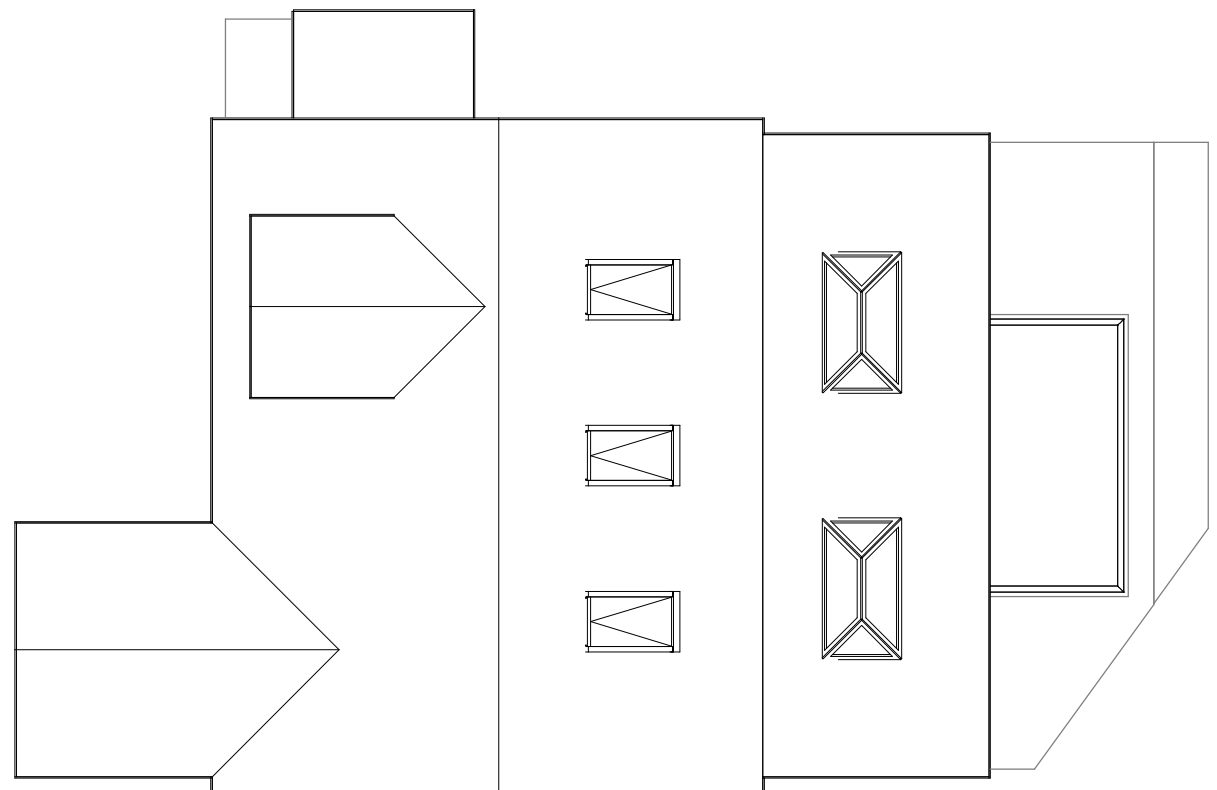


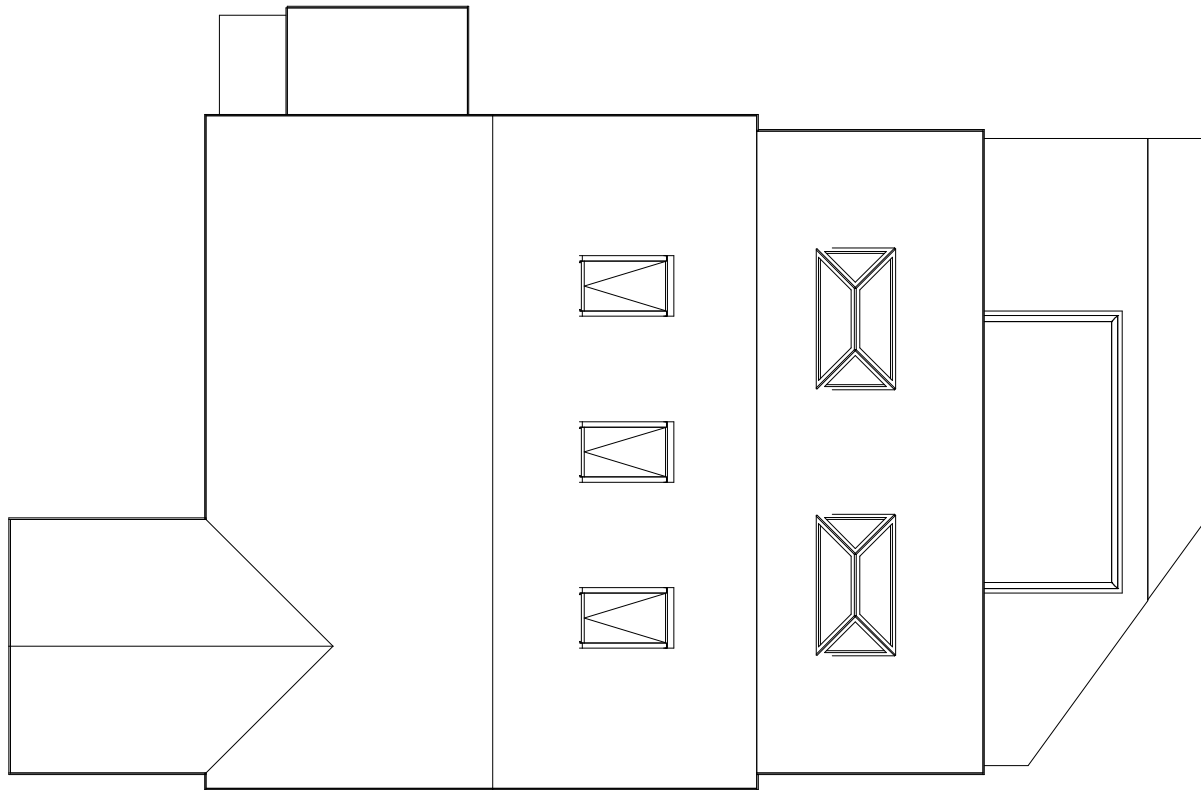

1:500		50
1:200		20
1:100		10
1:50		5

pd


parkers
executive
design

All measurement to be checked on site prior to any commenment
(C) Copyright of Parkers Design (Southern) Limited. Any reproduction of these drawings will require written authority from the copyright owner.

Parkers Design Limited - The Studio @ 90, PO9 2PR
www.pexd.co.uk - info@pexd.co.uk - 07776 008822

PROJECT	2 Elmer Court PO22 6JT			
SHEET	Roof/Site Plan			
CLIENT	Wright			
Date	Issue Date	Scale (@ A3)	1 : 100	
Drawn by	SW	DRAWING NUMBER	REV	
Checked by	SR	P 9		

2 Elmer court PO22 6JT

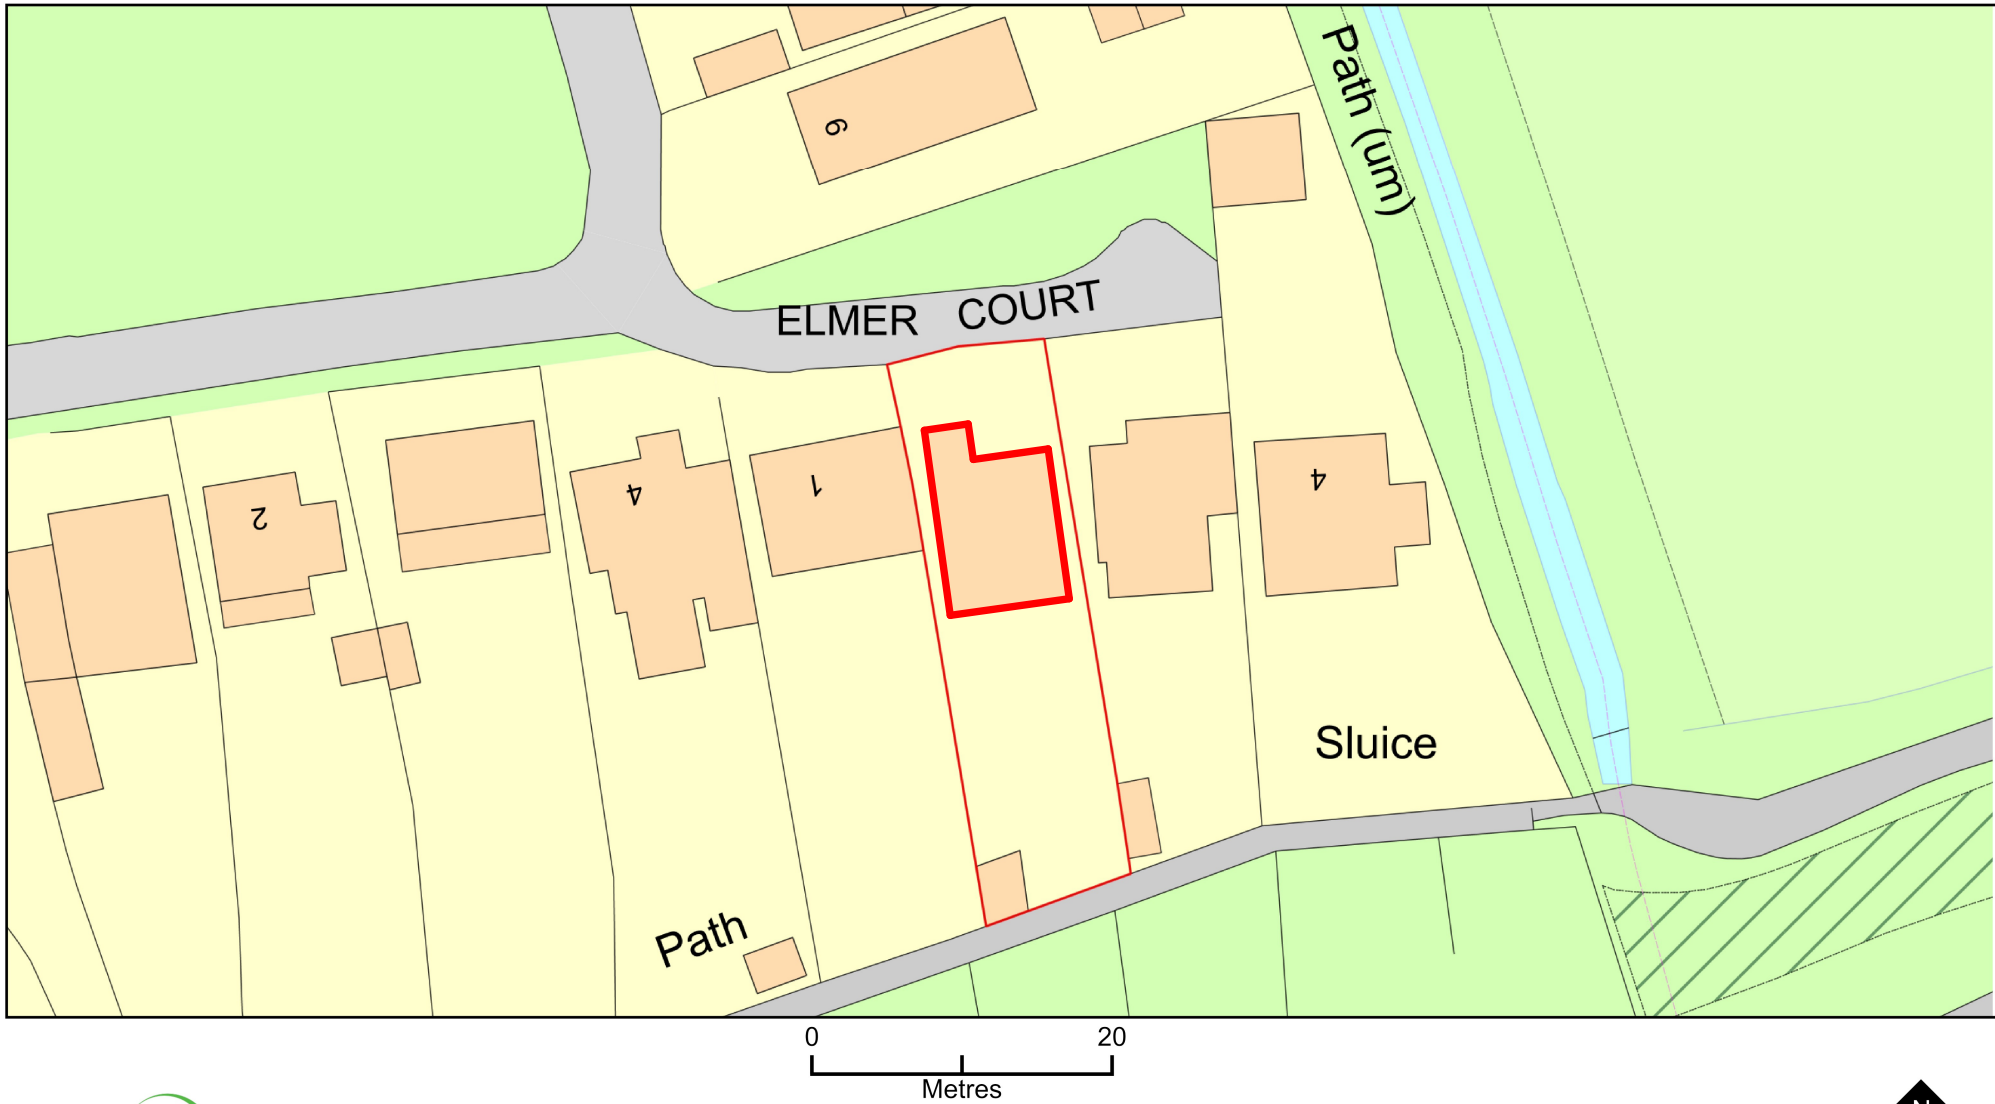

Plan Produced for: Parkers Design
Date Produced: 07 Sep 2021
Plan Reference Number: TQRQM21250123642537
Scale: 1:500 @ A4
© Crown copyright and database rights 2021 OS 100042766

1:500		50
1:200		20
1:100		10
1:50		5



All measurement to be checked on site prior to any commenment
(C) Copyright of Parkers Design (Southern) Limited. Any reproduction of these drawings will require written authority from the copyright owner.

Parkers Design Limited - The Studio @ 90, PO9 2PR

www.pexd.co.uk - info@pexd.co.uk - 07776 008822

PROJECT

2 Elmer Court PO22 6JT

SHEET

Block

CLIENT

Wright

Date

Issue Date

Scale (@ A3)

Drawn by

SW

DRAWING NUMBER

REV

Checked by

SR

P 10

2 Elmer court PO22 6JT



Plan Produced for: Parkers Design
Date Produced: 07 Sep 2021
Plan Reference Number: TQRQM21250123956722
Scale: 1:1250 @ A4
© Crown copyright and database rights 2021 OS 100042766

1:500		50
1:200		20
1:100		10
1:50		5



All measurement to be checked on site prior to any comment
(C) Copyright of Parkers Design (Southern) Limited. Any reproduction of these drawings will require written authority from the copyright owner.

Parkers Design Limited - The Studio @ 90, PO9 2PR

www.pexd.co.uk - info@pexd.co.uk - 07776 008822

PROJECT

2 Elmer Court PO22 6JT

SHEET

Location

CLIENT

Wright

Date

Issue Date

Scale (@ A3)

Drawn by

SW

DRAWING NUMBER

REV

Checked by

SR

P 11