



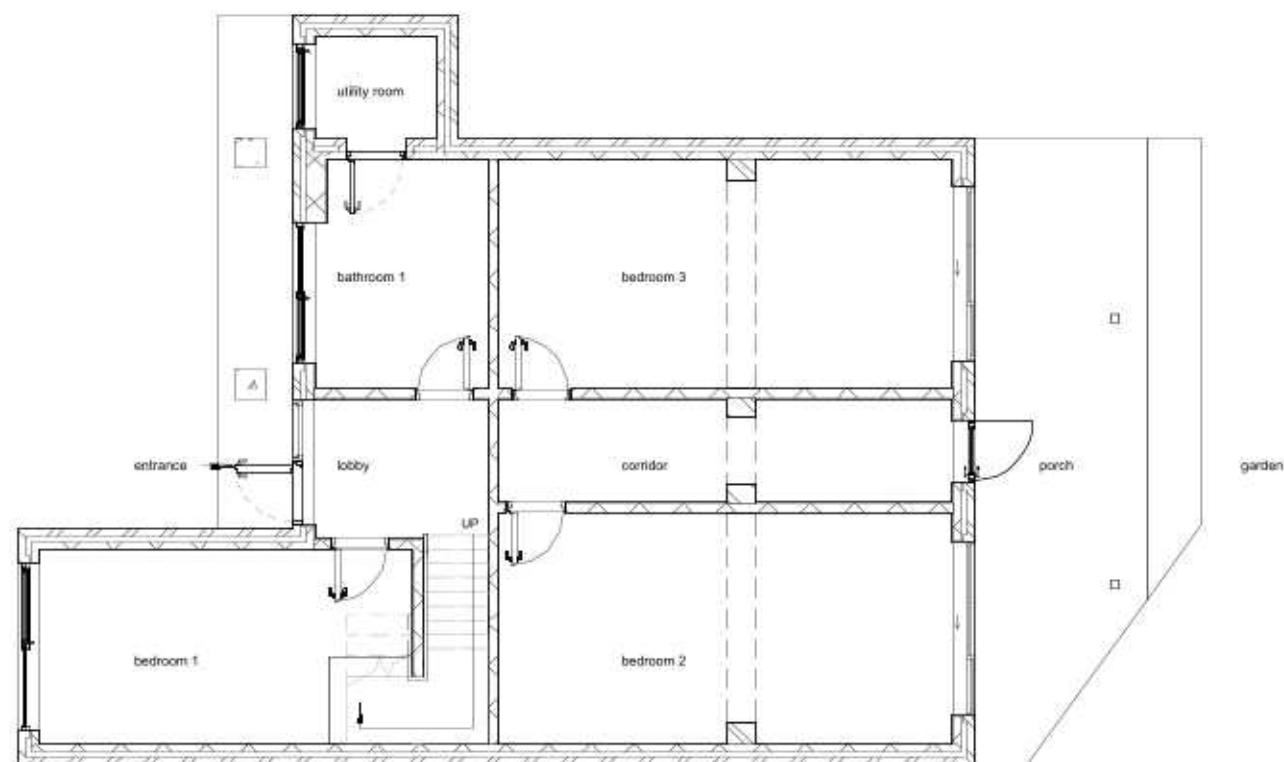

Existing Ground Floor

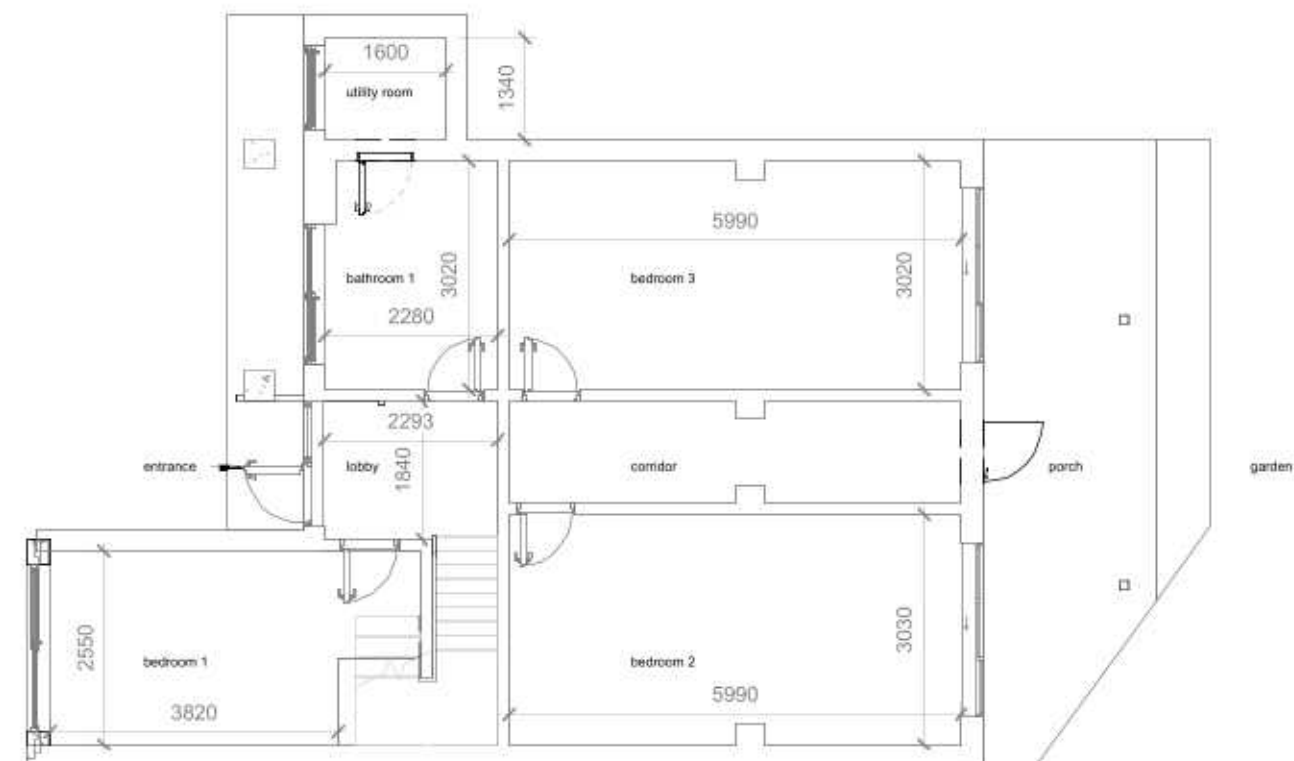

Proposed Ground Floor

1:500		50
1:200		20
1:100		10
1:50		5



All measurement to be checked on site prior to any commitment
(C) Copyright of Parkers Design (Southern) Limited. Any reproduction of these drawings will require written authority from the copyright owner.


Parkers Design Limited - The Studio @ 90, PO9 2PR

www.pexd.co.uk - info@pexd.co.uk - 07776 005822


PROJECT
2 Elmer Court PO22 6JT

SHEET
Ground Floor

CLIENT			
Wright			
Date	Issue Date	Scale (@ A3)	1 : 100
Drawn by:	SW	DRAWING NUMBER	REV
Checked by:	SR	P 1	

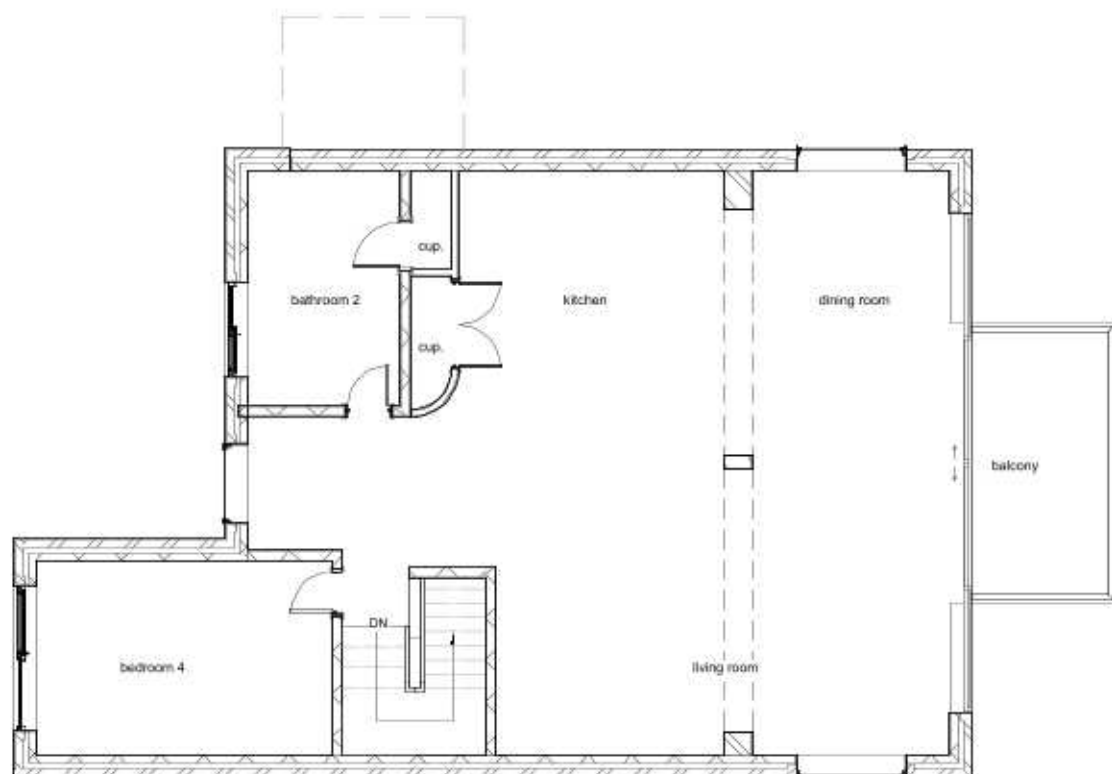

Existing First Floor

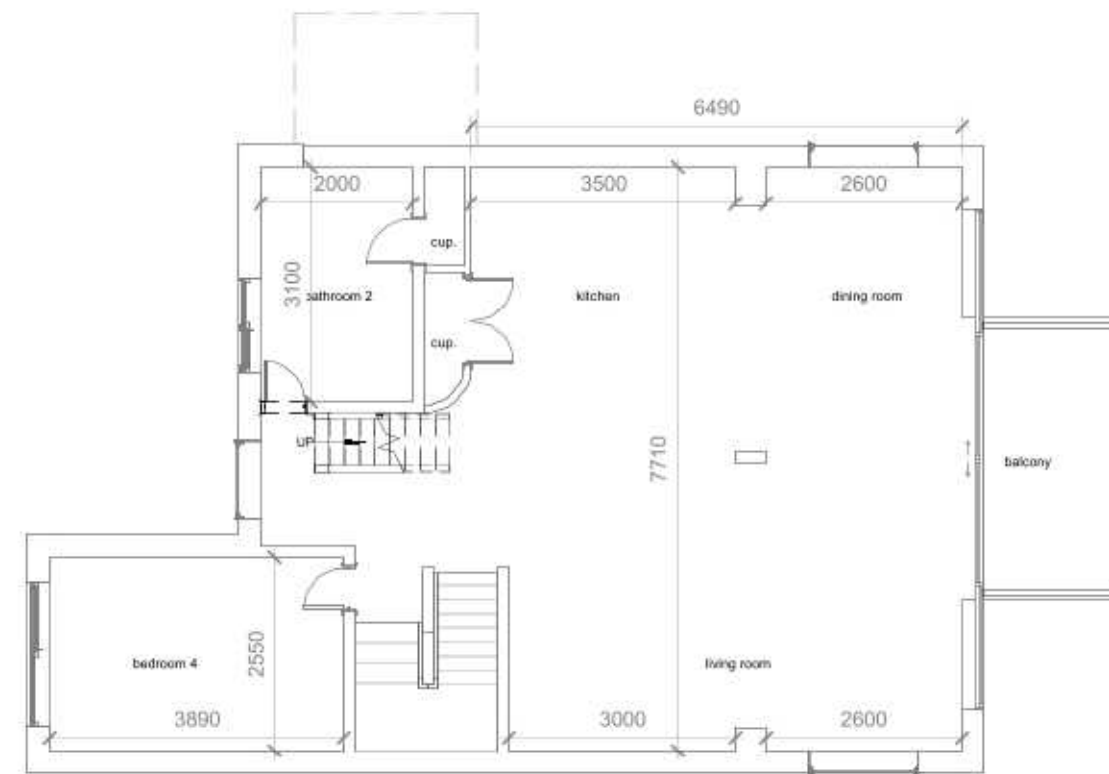

Proposed First Floor

1:500		50
1:200		20
1:100		10
1:50		5



All measurement to be checked on site prior to any commitment
(C) Copyright of Parkers Design (Southern) Limited. Any reproduction of these drawings will require written authority from the copyright owner.

Parkers Design Limited - The Studio @ 90, PO9 2PR


www.pexd.co.uk - info@pexd.co.uk - 07776 008822

PROJECT
2 Elmer Court PO22 6JT

SHEET
First Floor

CLIENT			
Wright			
Date	Issue Date	Scale (@ A3)	1 : 100
Drawn by:	SW	DRAWING NUMBER	REV
Checked by:	SR	P 2	



 

 grnd für LV

1:500		50
1:200		20
1:100		10
1:50		5



(C) Copyright of Partners Design (Southern) Limited. Any reproduction of these drawings will require written authority from the copyright owner.

www.pexid.co.uk • info@pexid.co.uk • 07776 908822


2 Elmer Court PO22 6JT

Section

Wright

1:50

P 2b

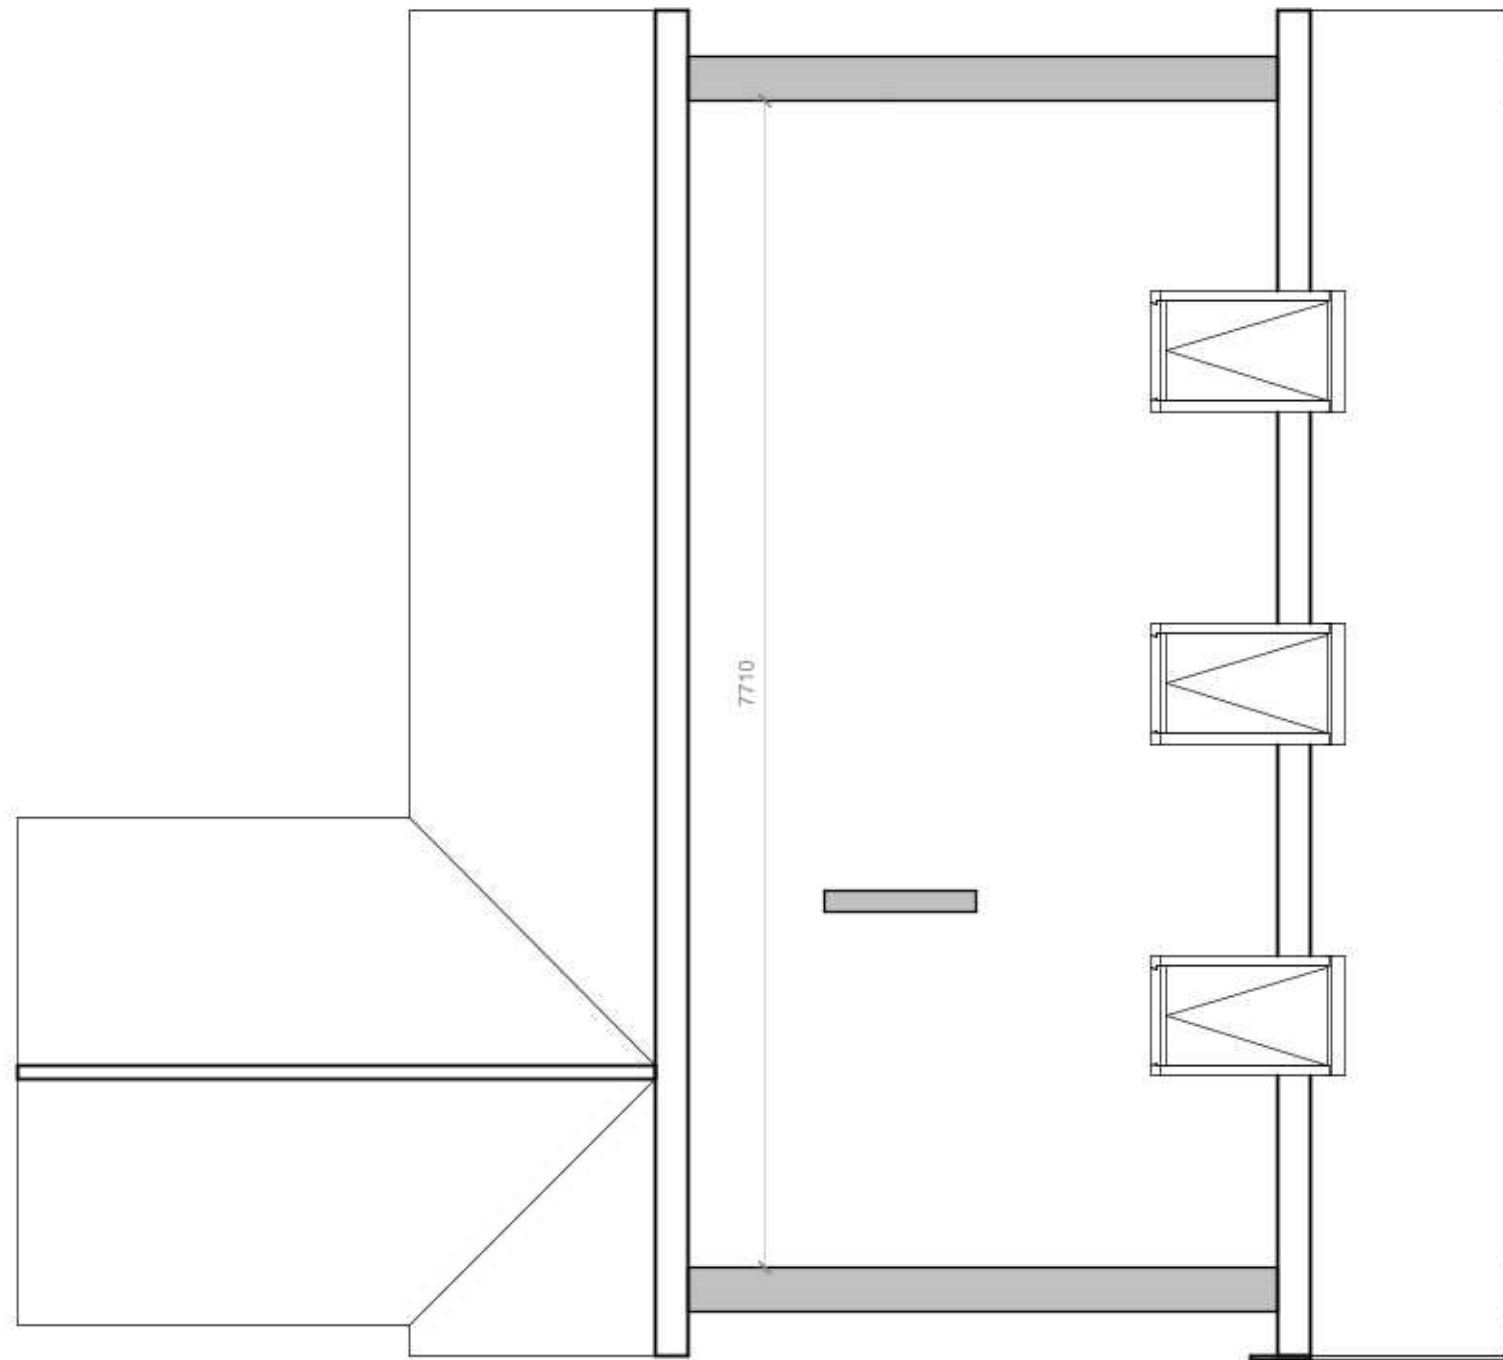

Existing Loft

1:500		50
1:200		20
1:100		10
1:50		5



All measurement to be checked on site prior to any commitment
(C) Copyright of Parkers Design (Southern) Limited. Any reproduction of these drawings will require written authority from the copyright owner.

Parkers Design Limited - The Studio @ 90, PO9 2PR

www.pexd.co.uk - info@pexd.co.uk - 07776 005822

PROJECT	2 Elmer Court PO22 6JT
SHEET	Existing Loft (to be replaced with mezzanine)

CLIENT	Wright		
Date	Issue Date	Scale (@ A3)	1:50
Drawn by:	SW	DRAWING NUMBER	REV
Checked by:	SR	P 2c	




Existing Elevation-Front



Proposed Elevation-Front




Existing Elevation-Rear

 


Proposed Elevation-Rear


1:500		50
1:200		20
1:100		10
1:50		5

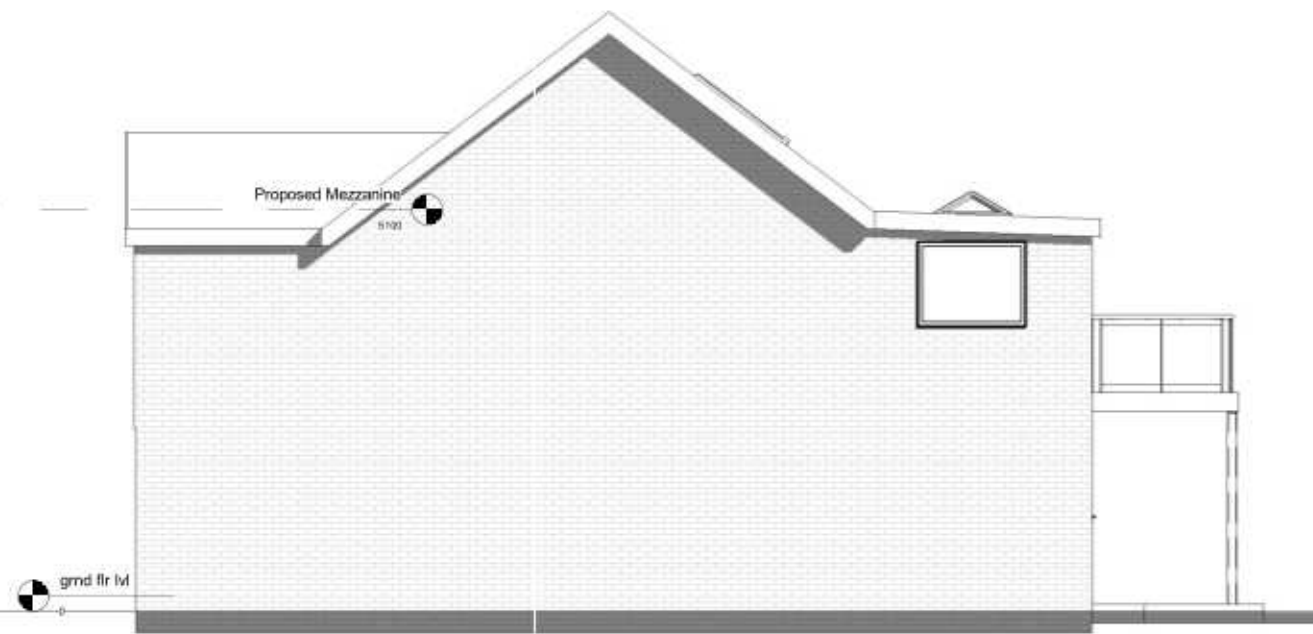


Existing Elevation-Right side

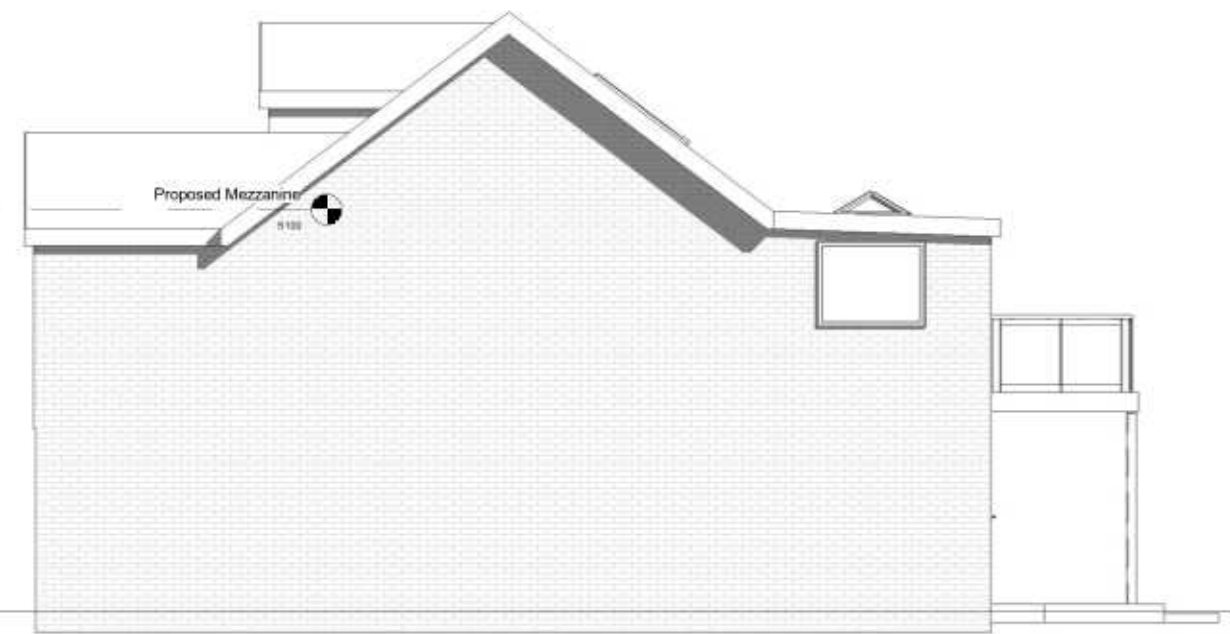

Proposed Elevation-Right side

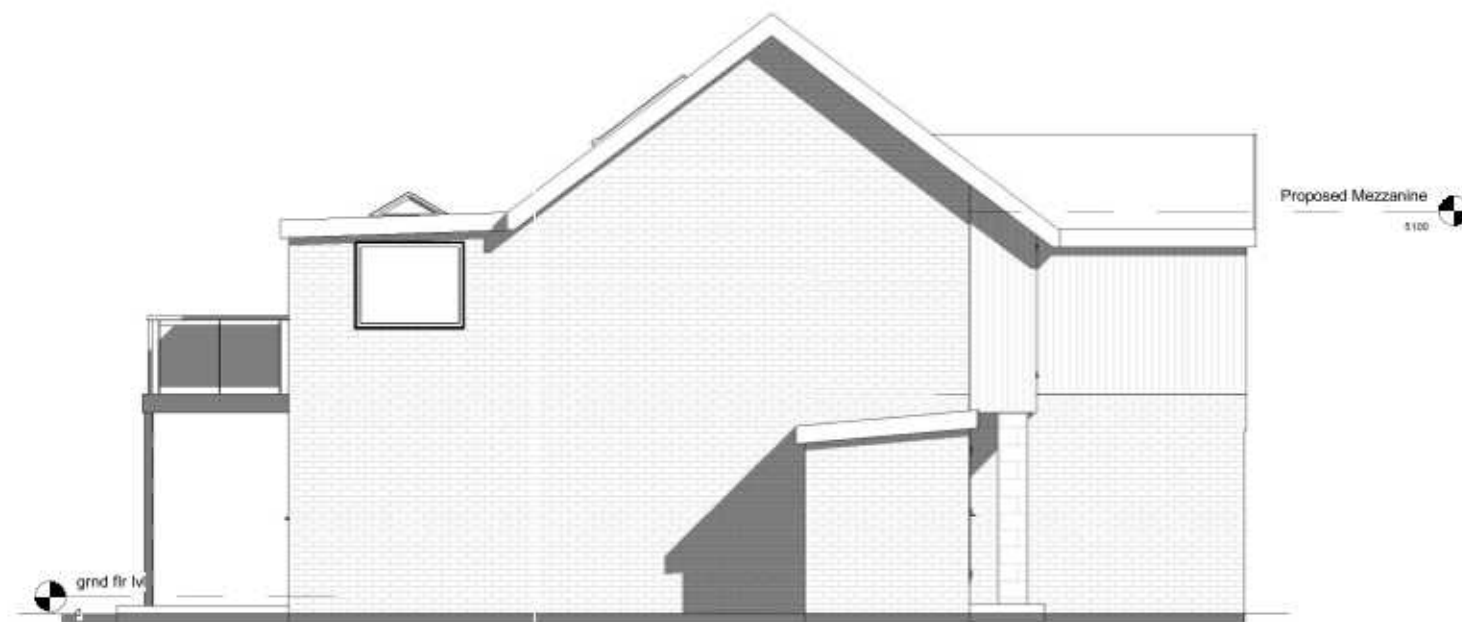

Existing Elevation-Left side

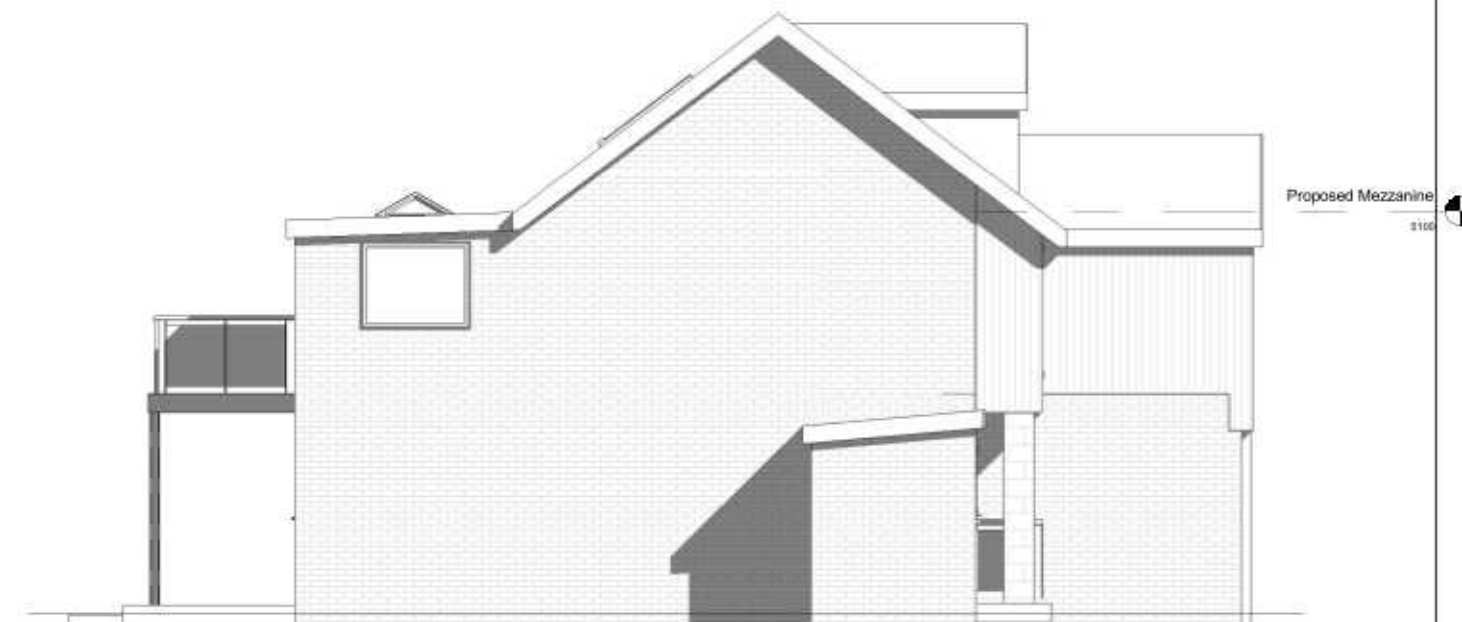

Proposed Elevation-Left side

1:500		50
1:200		20
1:100		10
1:50		5

pd parkers
executive
design

All measurement to be checked on site prior to any commitment
(C) Copyright of Parkers Design (Southern) Limited. Any reproduction of these drawings will require written authority from the copyright owner.

Parkers Design Limited - The Studio @ 90, PO9 2PR

www.pexd.co.uk - info@pexd.co.uk - 07776 005822

PROJECT

2 Elmer Court PO22 6JT

SHEET

Elevations-Right/Left side

CLIENT

Wright

Date

Issue Date

Scale (@ A3)

1 : 100

Drawn by:

SW


DRAWING NUMBER

REV


Checked by:

SR

P 4

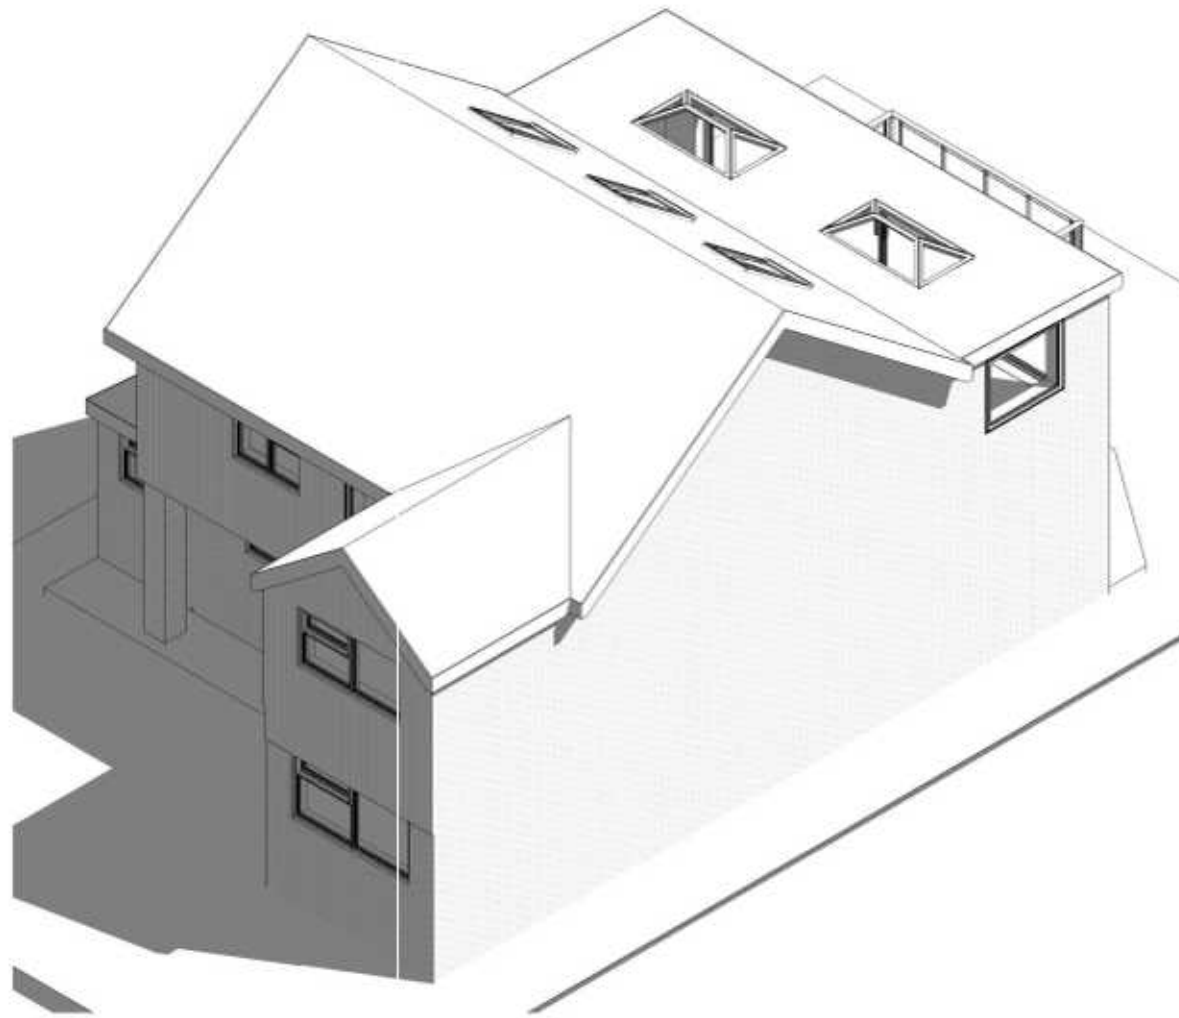


Existing 3D 1

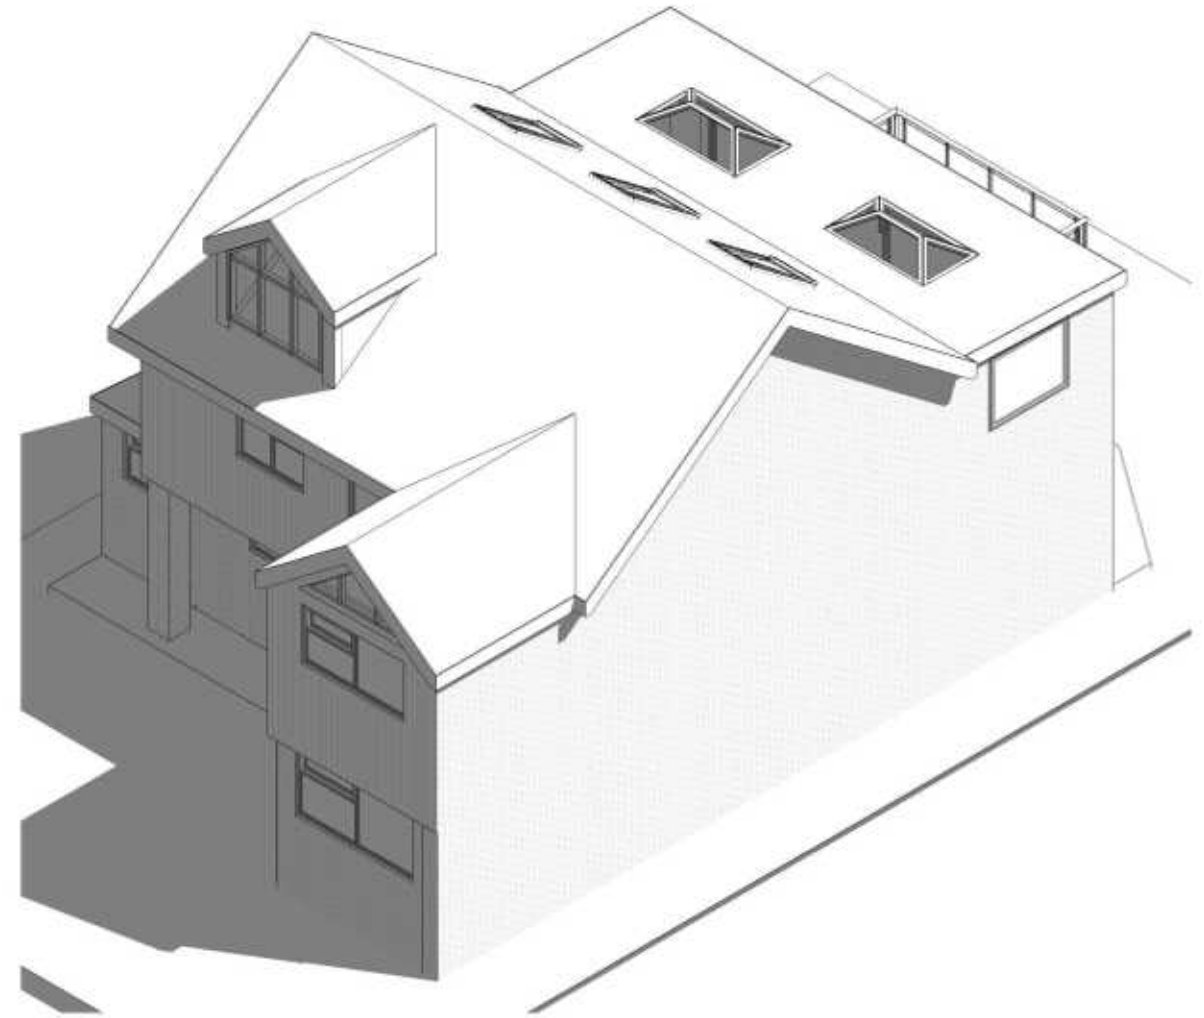

Proposed 3D 1

1:500		50
1:200		20
1:100		10
1:50		5

PROJECT		CLIENT			
2 Elmer Court PO22 6JT		Wright			
SHEET		Date		Issue Date	Scale (1@ A3)
		Drawn by		SW	DRAWING NUMBER
		Checked by		SR	P 5
3D 1		REV			

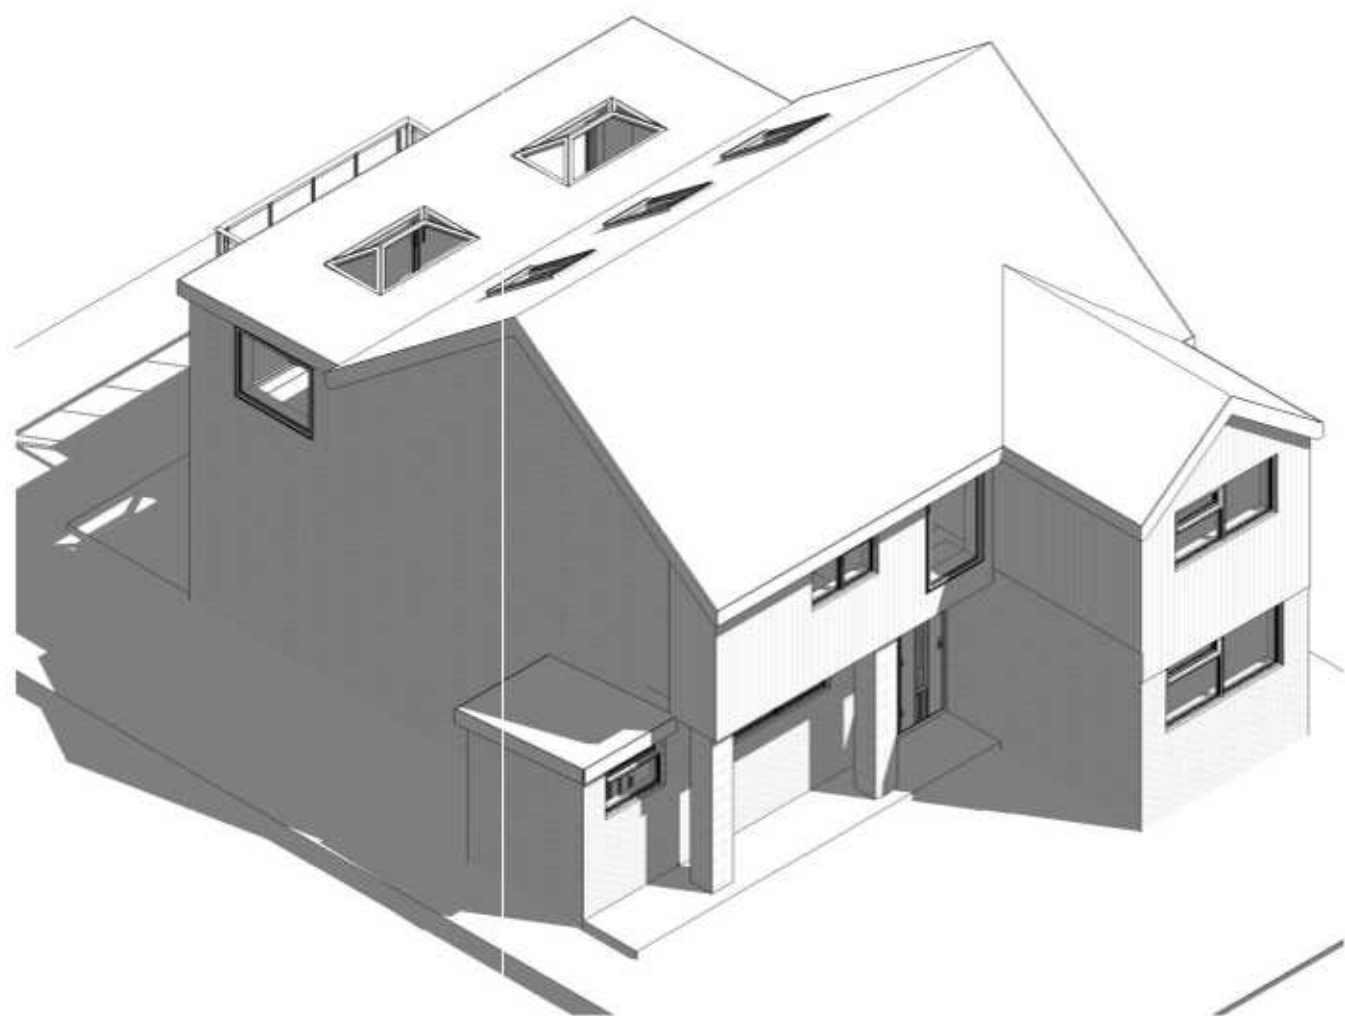


Existing 3D 2




Proposed 3D 2

1:500		50
1:200		20
1:100		10
1:50		5

PROJECT		2 Elmer Court PO22 6JT		CLIENT		Wright		
SHEET		3D 2		Date	Issue Date	Scale (1/8" = 1')		
				Drawn by:	SW	DRAWING NUMBER		REV
				Checked by:	SR	P 6		

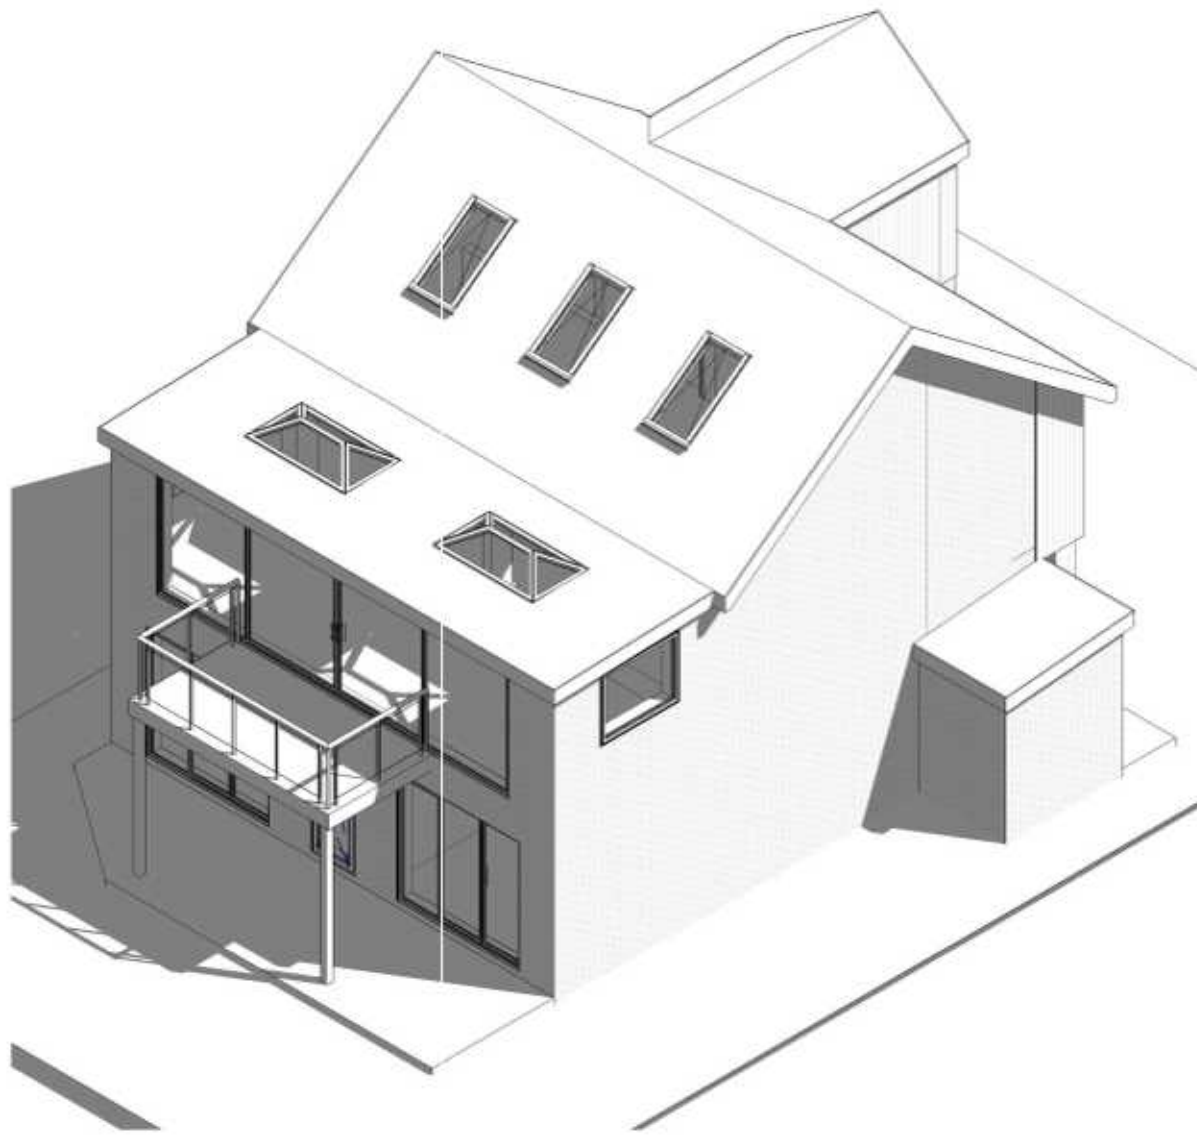


Existing 3D 3

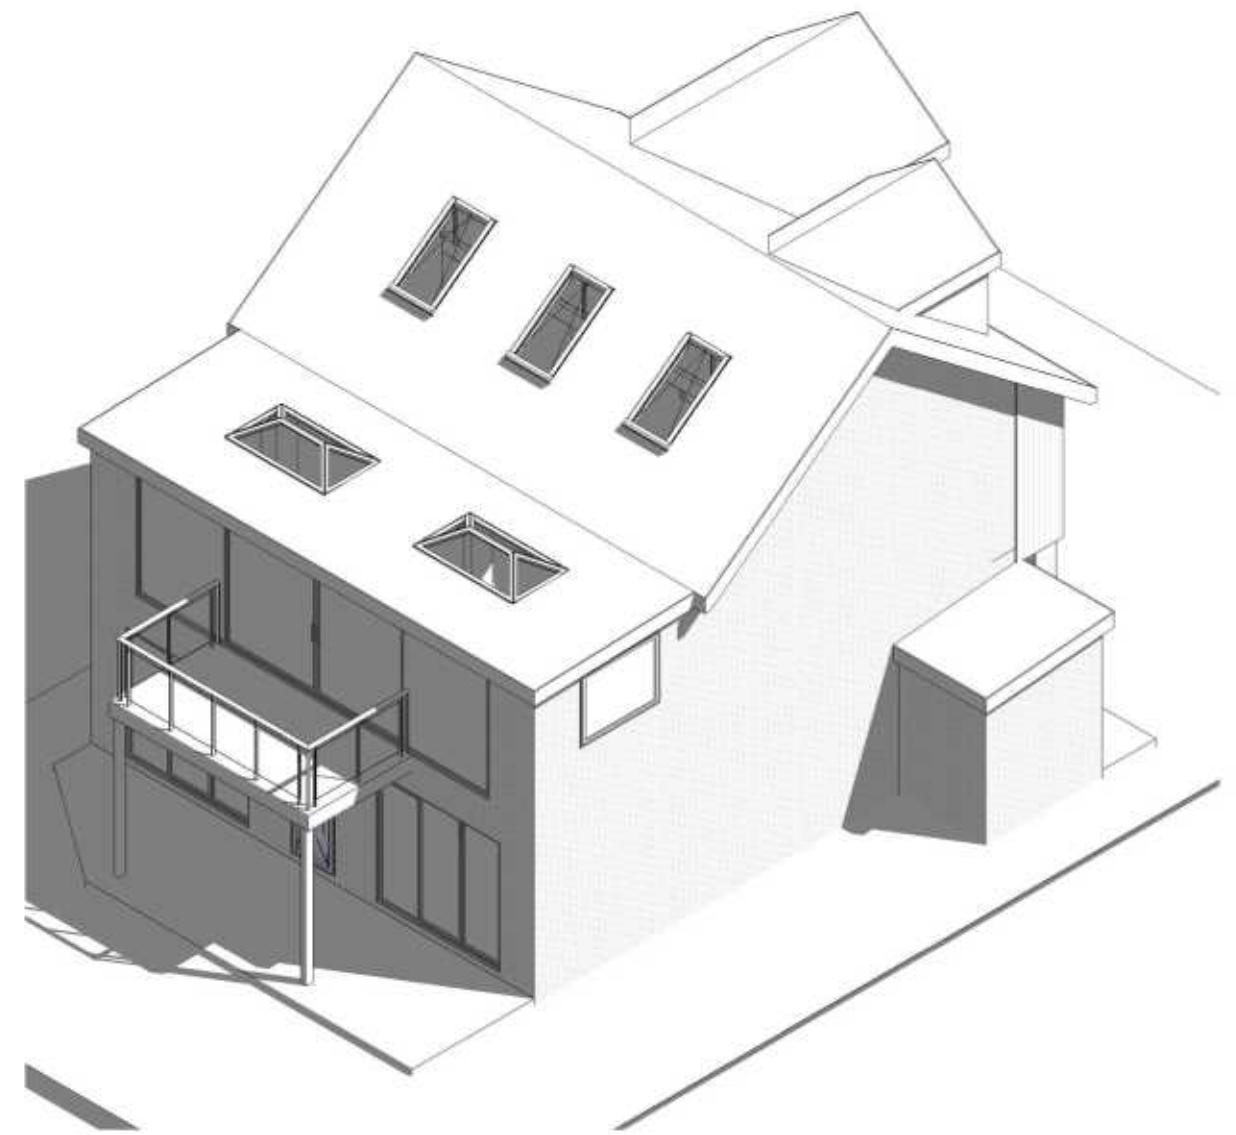


Proposed 3D 3

1:500		50
1:200		20
1:100		10
1:50		5

PROJECT		CLIENT			
2 Elmer Court PO22 6JT		Wright			
SHEET	3D 3	Date		Issue Date	Scale (1/8" = 1')
		Drawn by:		SW	DRAWING NUMBER
		Checked by:		SR	P 7
		REV			

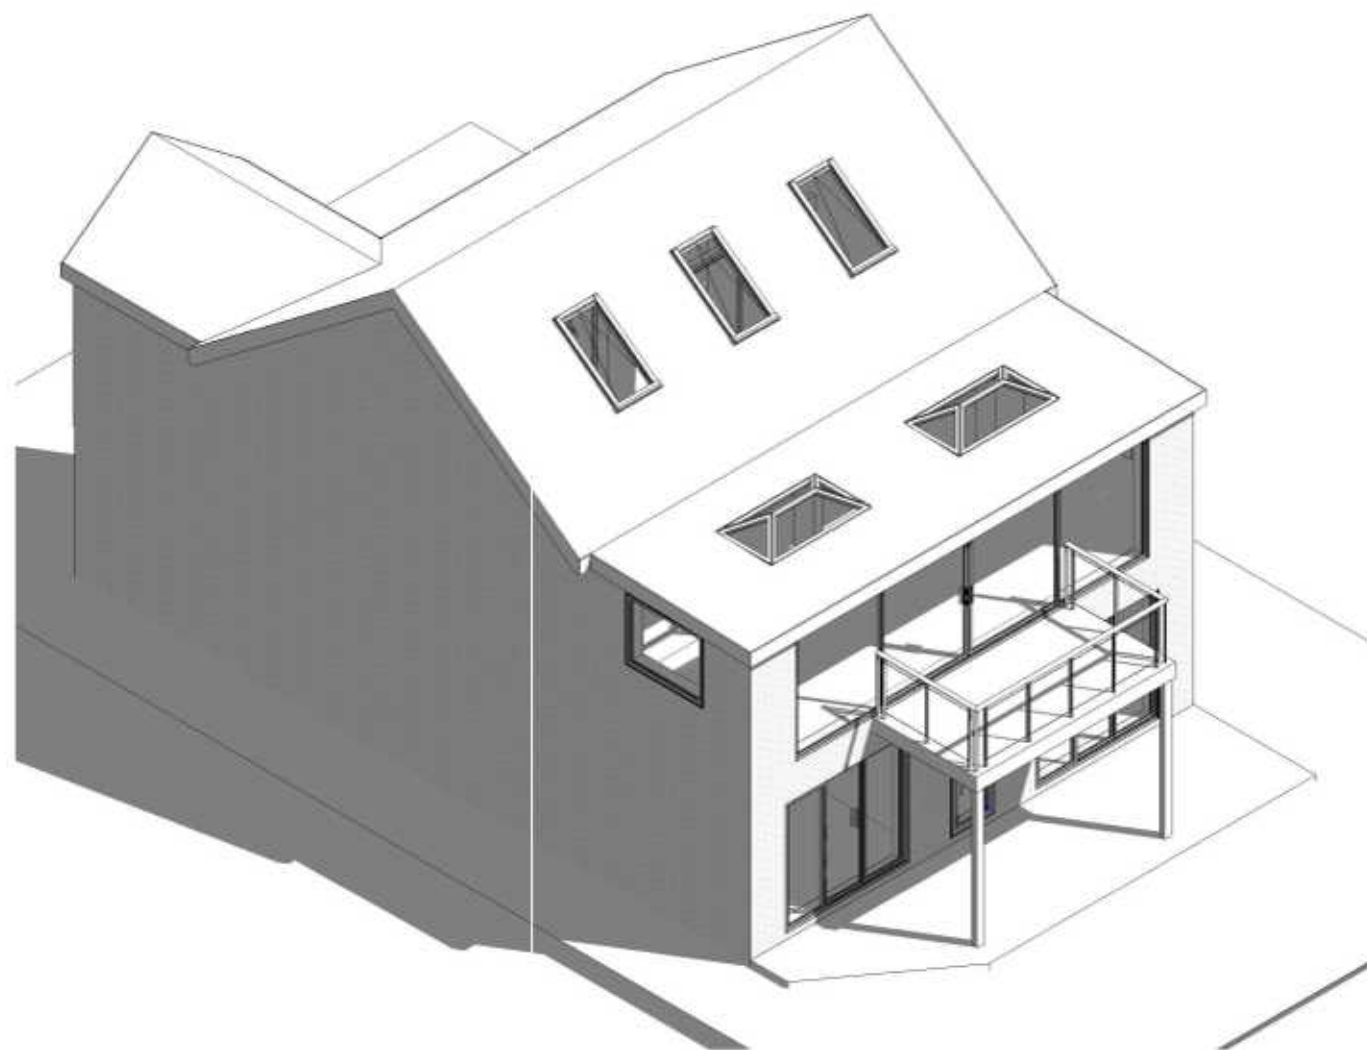



Existing 3D 4

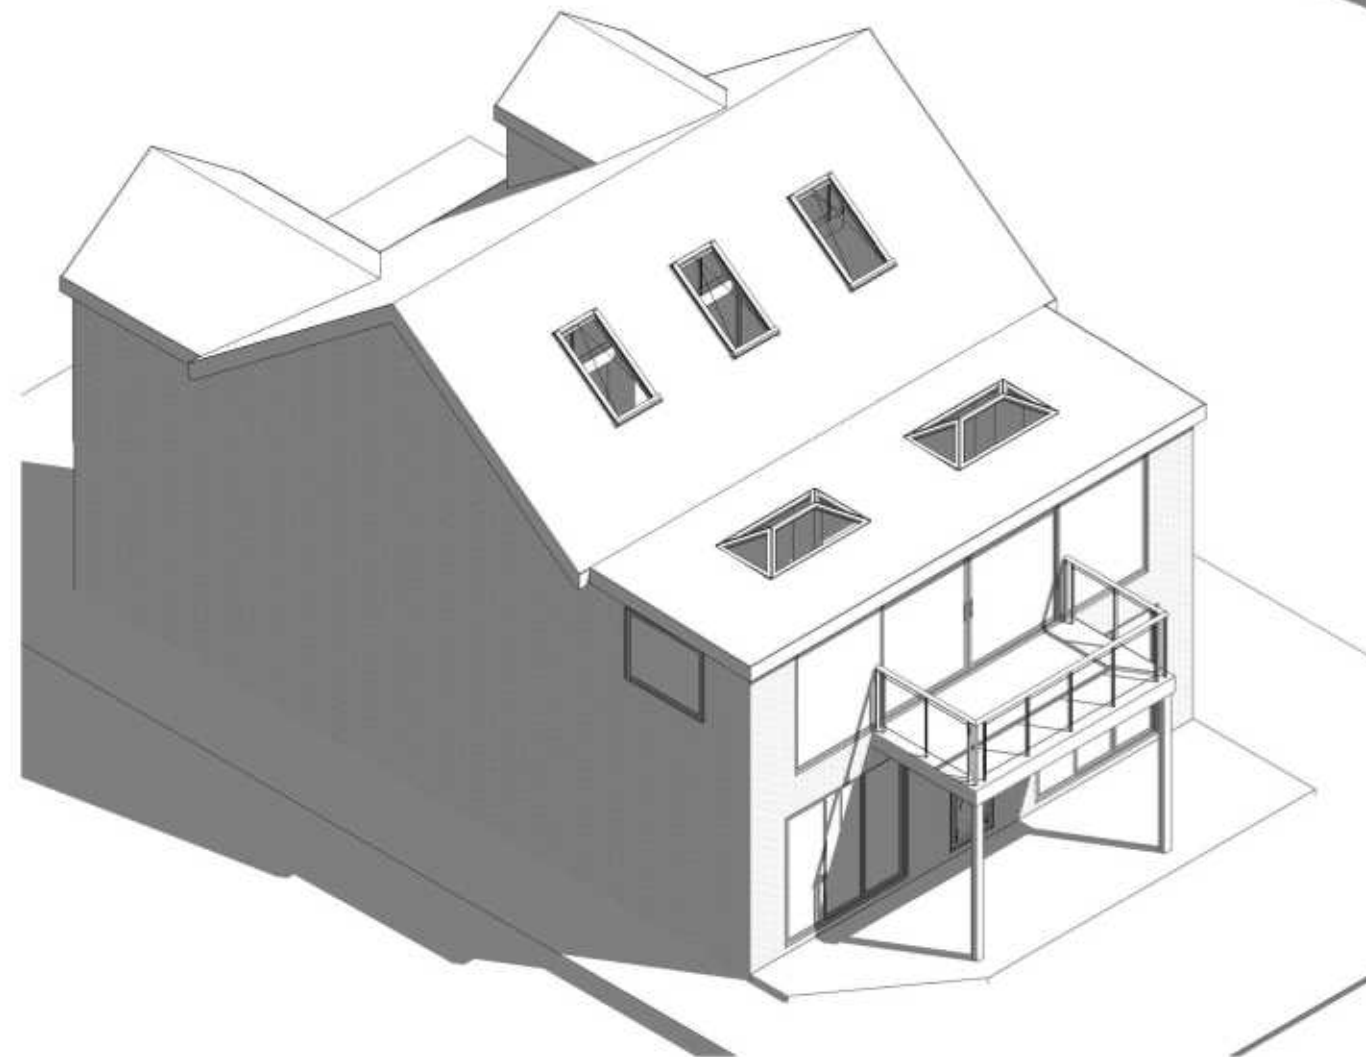

Proposed 3D 4

1:500		50
1:200		20
1:100		10
1:50		5

PROJECT	2 Elmer Court PO22 6JT		CLIENT		Wright		
SHEET	3D 4		Date	Issue Date	Scale (1/8" = 1')		
			Drawn by:	SW	DRAWING NUMBER		REV
			Checked by:	SR	P 8		

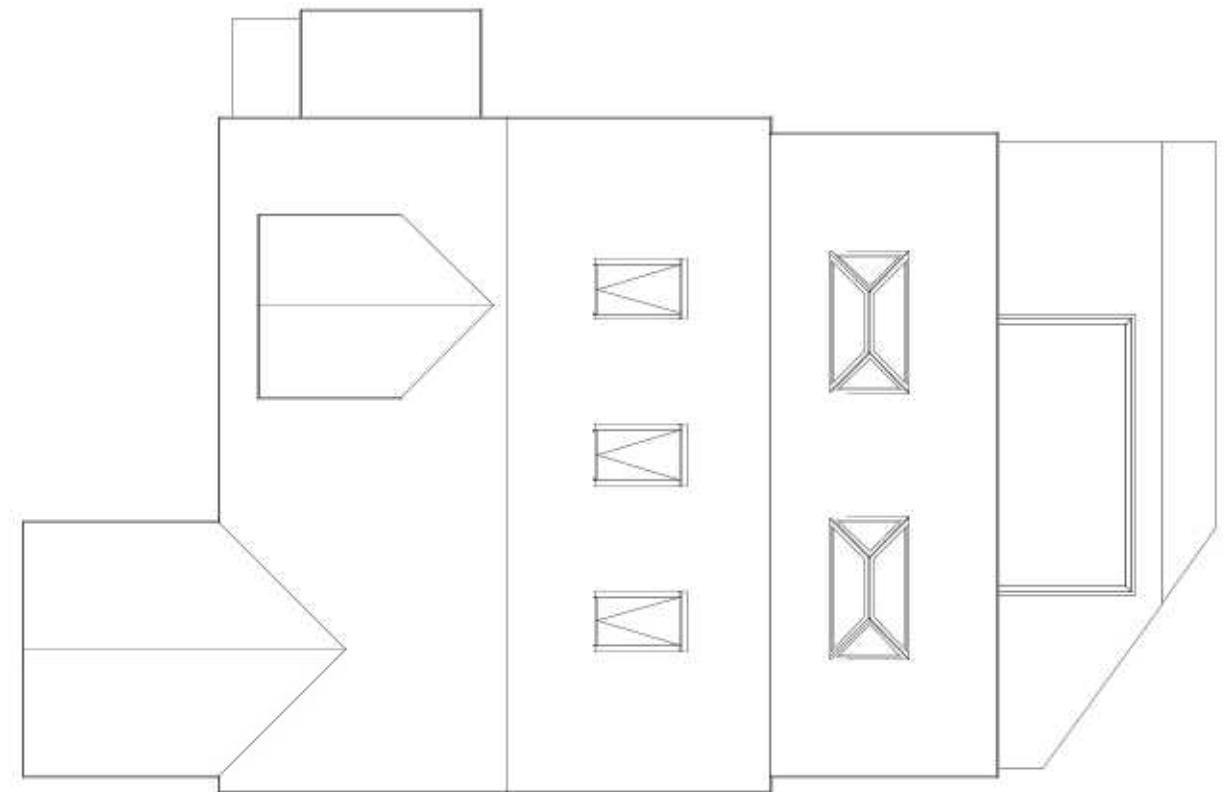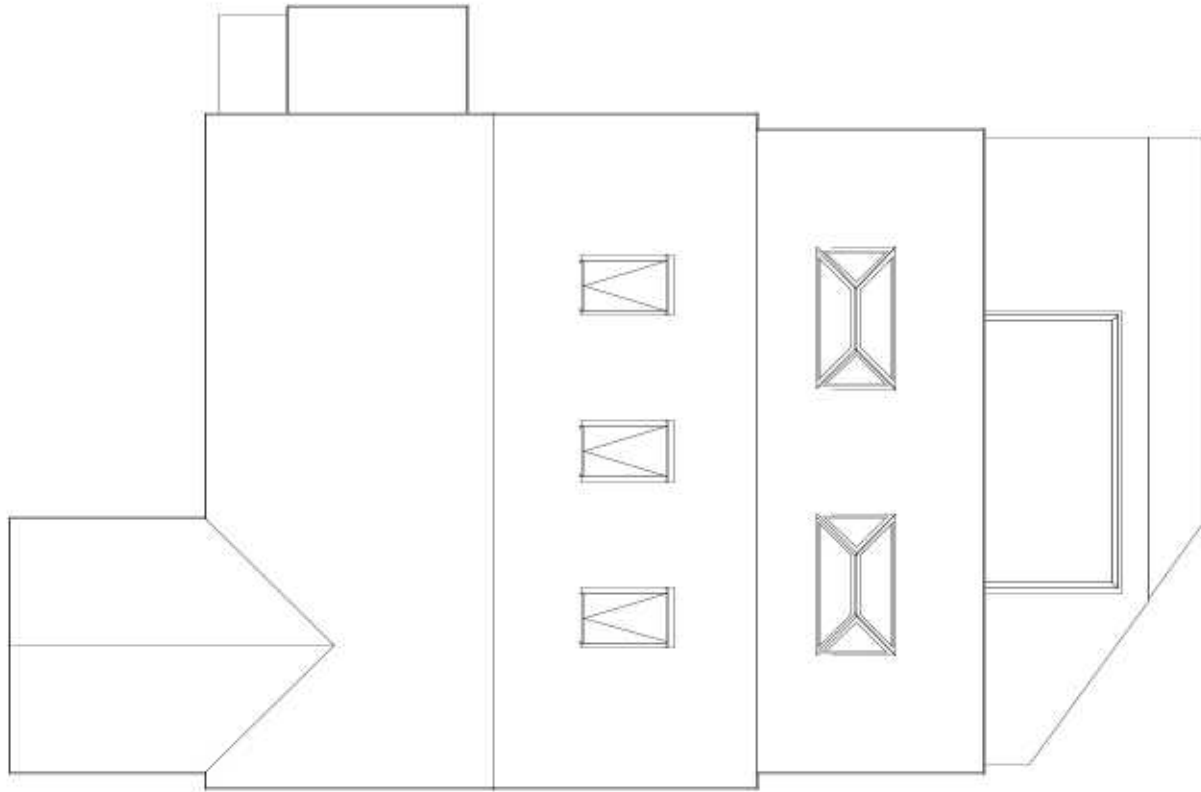

1:500		50
1:200		20
1:100		10
1:50		5




All measurement to be checked on site prior to any commitment
(C) Copyright of Parkers Design (Southern) Limited. Any reproduction of these drawings will require written authority from the copyright owner.

Parkers Design Limited - The Studio @ 90, PO9 2PR

www.pexd.co.uk - info@pexd.co.uk - 07776 005822

PROJECT	2 Elmer Court PO22 6JT			CLIENT				Wright					
				Date		Issue Date		Scale (@ A3)		1 : 100			
SHEET	Roof/Site Plan			Drawn by		SW		DRAWING NUMBER				REV	
				Checked by		SR		P 9					

2 Elmer court PO22 6JT

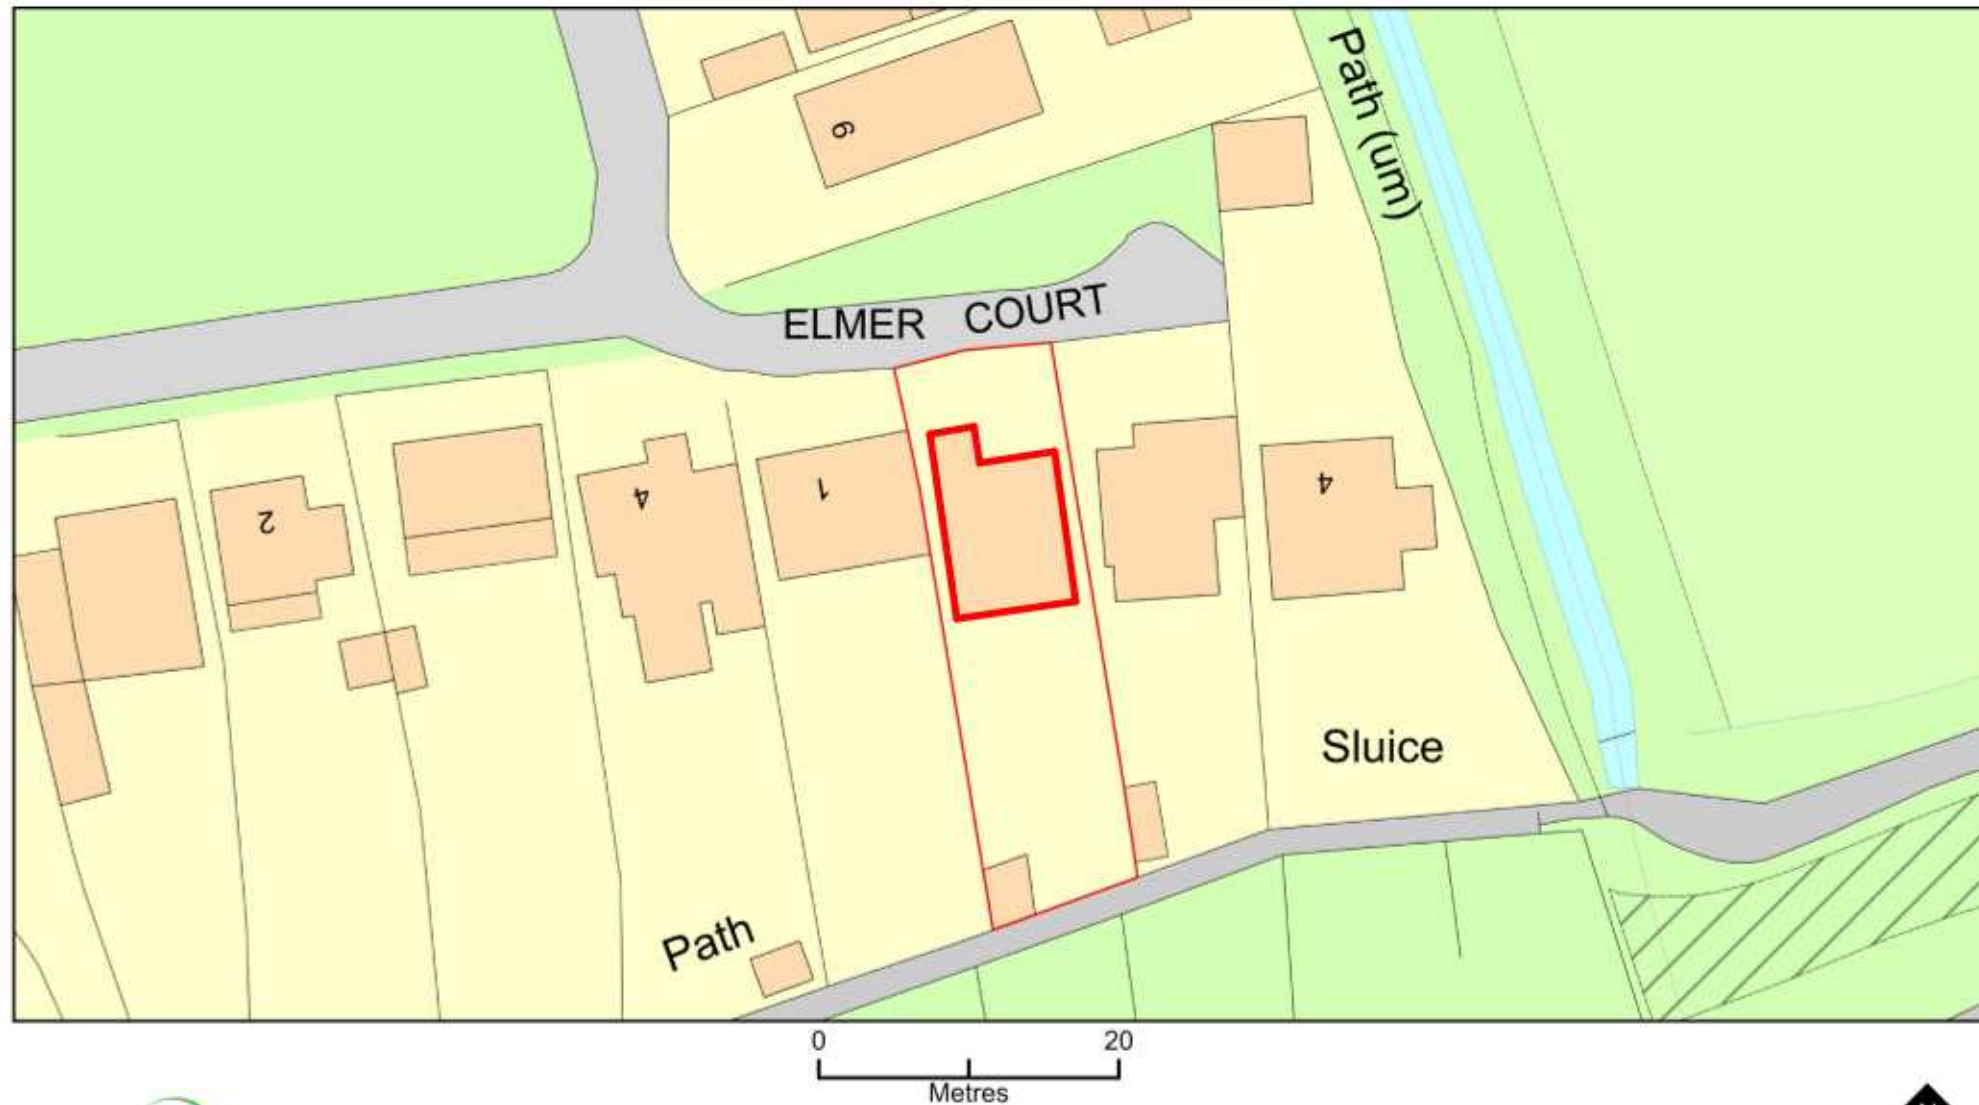

Plan Produced for: Parkers Design
 Date Produced: 07 Sep 2021
 Plan Reference Number: TQRQM21250123642537
 Scale: 1:500 @ A4
 © Crown copyright and database rights 2021 OS 100042766



All measurement to be checked on site prior to any commitment
 (C) Copyright of Parkers Design (Southern) Limited. Any reproduction of these drawings will require written authority from the copyright owner.

Parkers Design Limited - The Studio @ 90, PO9 2PR

www.pexd.co.uk - info@pexd.co.uk - 07776 005822

PROJECT
 2 Elmer Court PO22 6JT

SHEET
 Block

CLIENT			
Wright			
Date	Issue Date	Scale (@ A3)	
Drawn by:	SW	DRAWING NUMBER	REV
Checked by:	SR	P 10	

2 Elmer court PO22 6JT



Plan Produced for: Parkers Design
 Date Produced: 07 Sep 2021
 Plan Reference Number: TQRQM21250123956722
 Scale: 1:1250 @ A4
 © Crown copyright and database rights 2021 OS 100042766

1:500		50
1:200		20
1:100		10
1:50		5



All measurement to be checked on site prior to any commitment
 (C) Copyright of Parkers Design (Southern) Limited. Any reproduction of these drawings will require written authority from the copyright owner.

Parkers Design Limited - The Studio @ 90, PO9 2PR

www.pexd.co.uk - info@pexd.co.uk - 07776 008822

PROJECT		CLIENT				
2 Elmer Court PO22 6JT		Wright				
SHEET		Date		Issue Date	Scale (1@ A3)	
		Drawn by		SW	DRAWING NUMBER	REV
		Checked by		SR	P 11	
Location						