




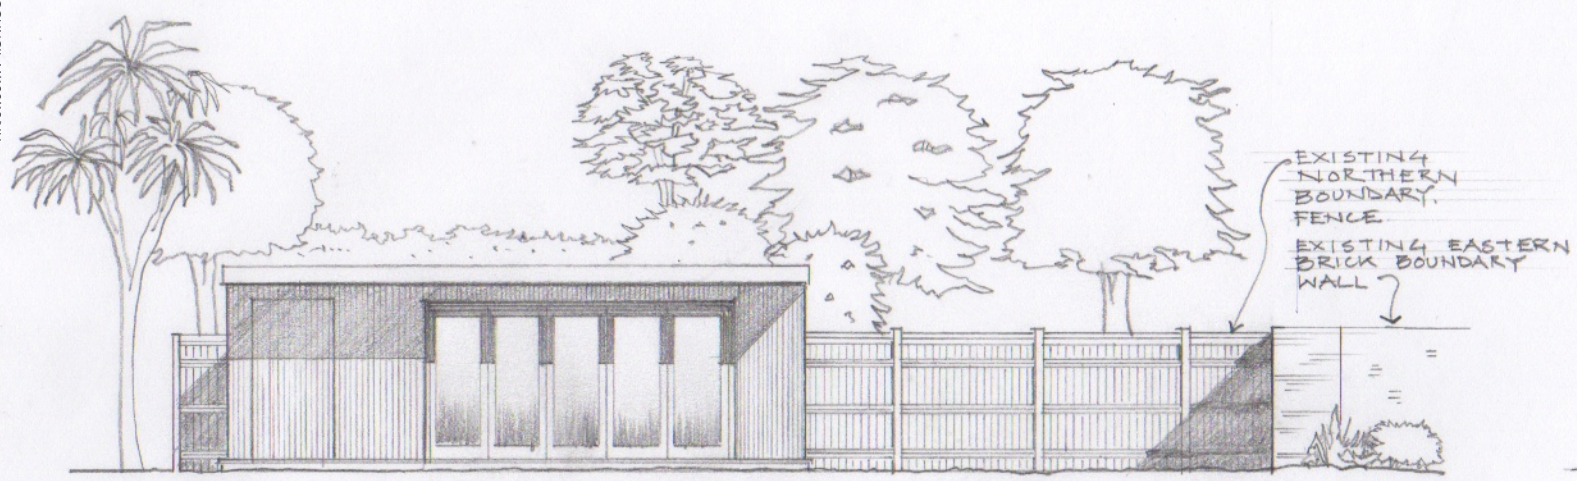

PROPOSED SOUTH [FRONT] ELEVATION

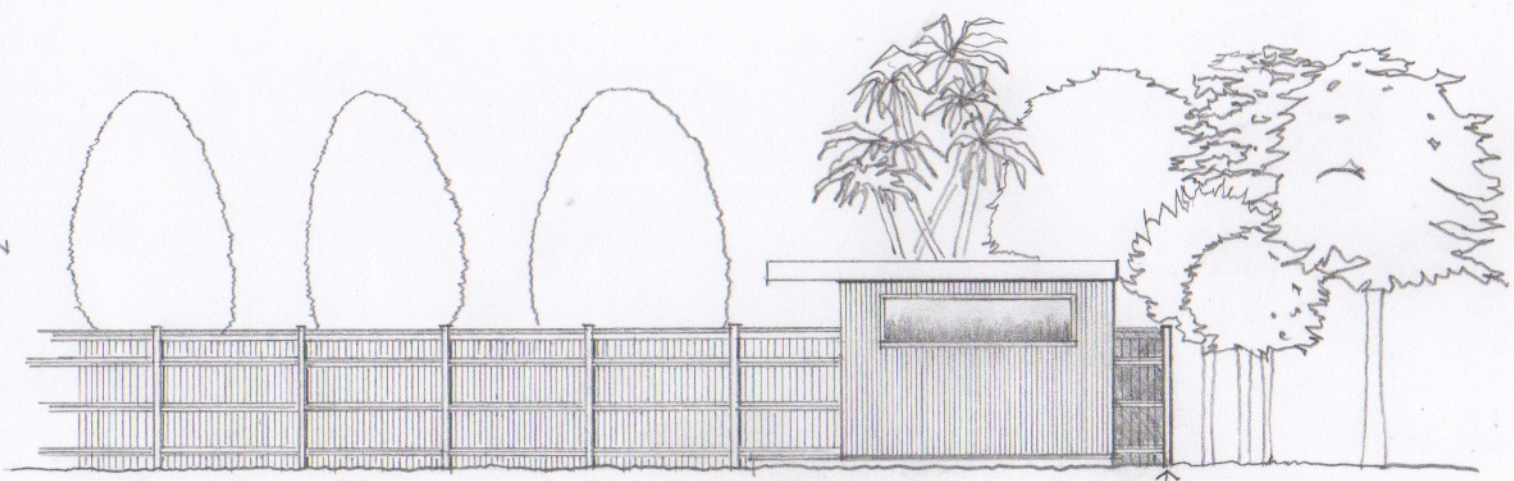


PROPOSED EAST ELEVATION

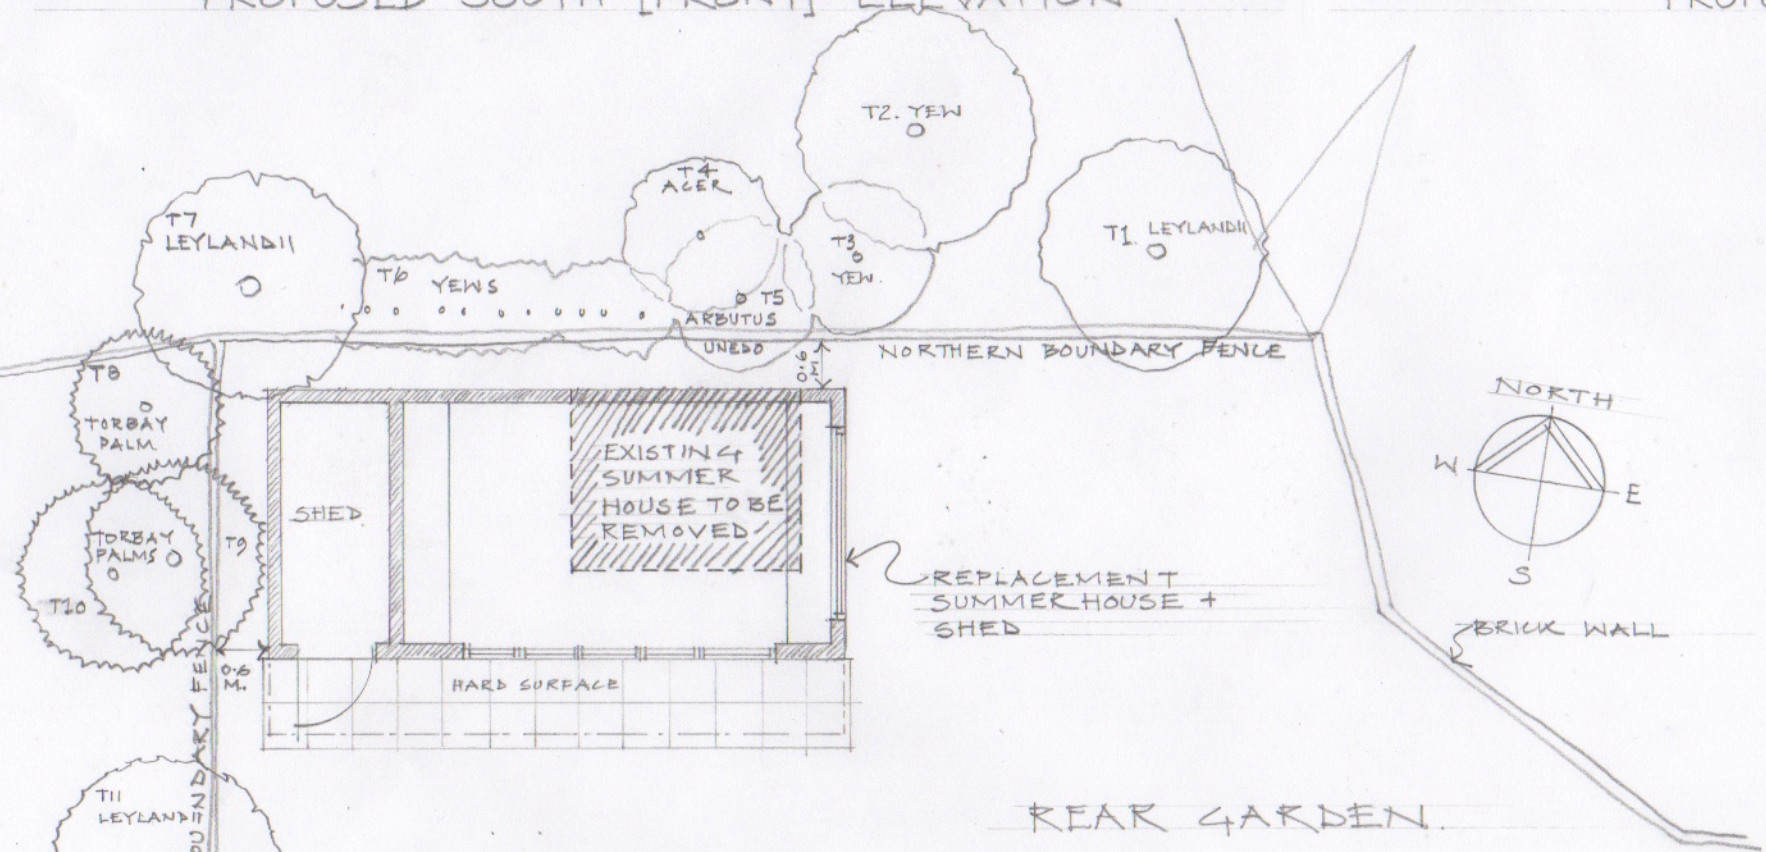


REAR GARDEN.

PROPOSED PLAN.

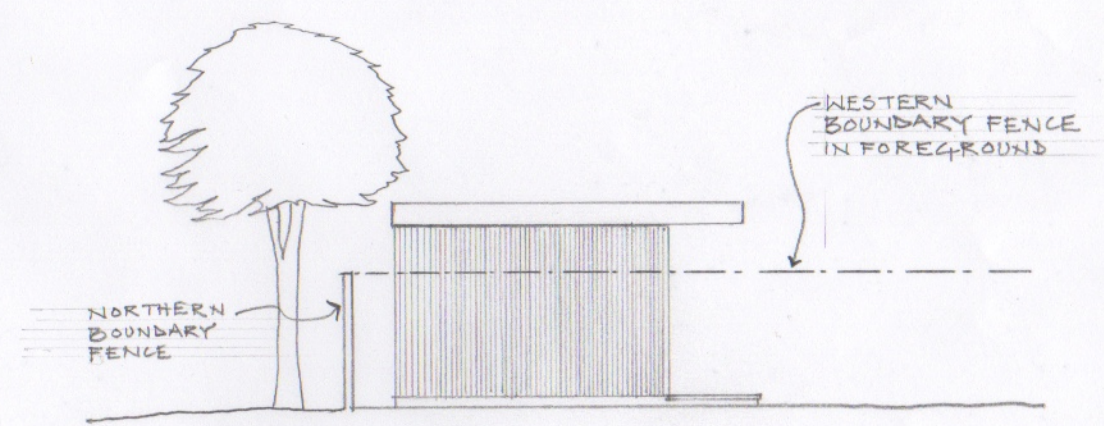

PROPOSED WEST ELEVATION

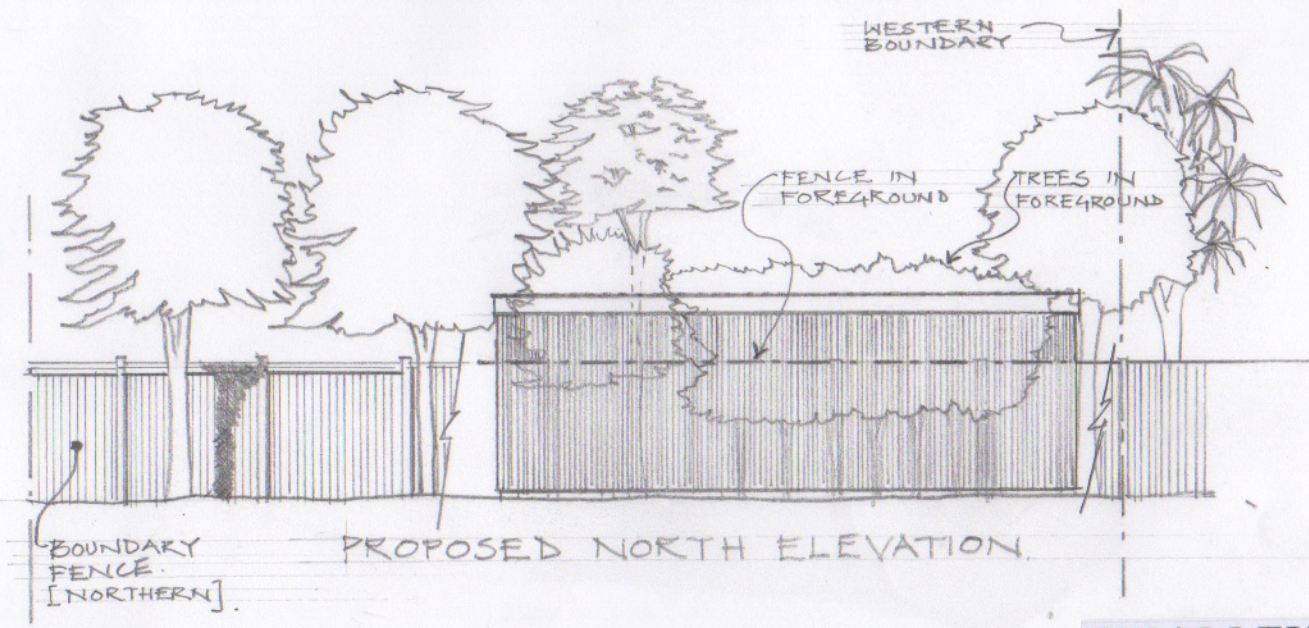

PROPOSED NORTH ELEVATION

REPLACEMENT
PROPOSED SUMMER HOUSE & ARTIST STUDIO AT
5A OLD POINT
MIDDLETON-ON-SEA • BOGNOR REGIS • W. SUSSEX • PO22 7RY
DRW4.N. 5APSH03B • SCALE 1:100 AT A3 • © OCTOBER 2018 •

This drawing has been prepared as part of a package for the purpose of submitting an application for planning permission only. It does not purport to be a working or contractual drawing and should not be used for any building or contractual purposes.
This drawing has been prepared based on survey drawing information provided by others. All dimensions and levels on all drawings must be checked and verified on site prior to commencement of works.

**SMALLEY
HALES**
ARCHITECTS
Steyning and Walberton
West Sussex
07813 003558 / 07980 838864
office@smalleyhales.com
smalleyhales.com
Registered in England & Wales
Company No. 8888394