




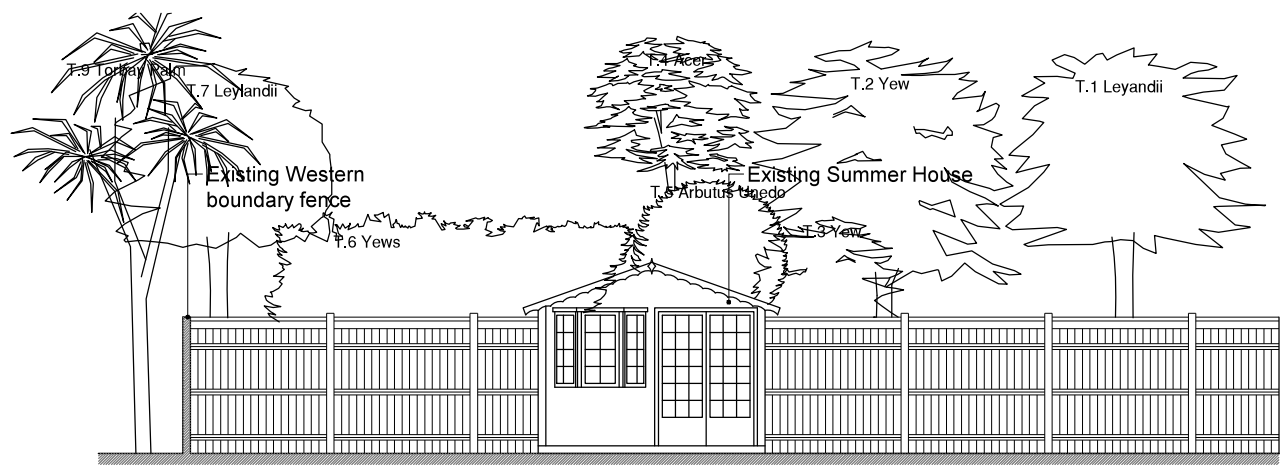


AS EXISTING SOUTH [FRONT] ELEVATION

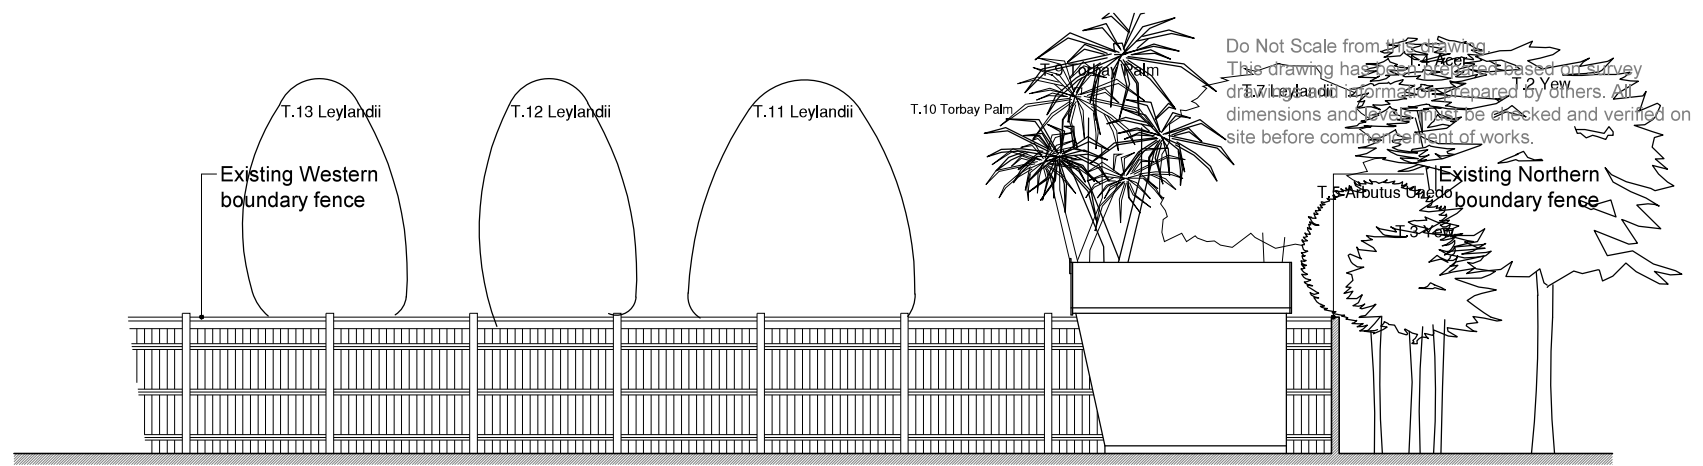


AS EXISTING EAST ELEVATION

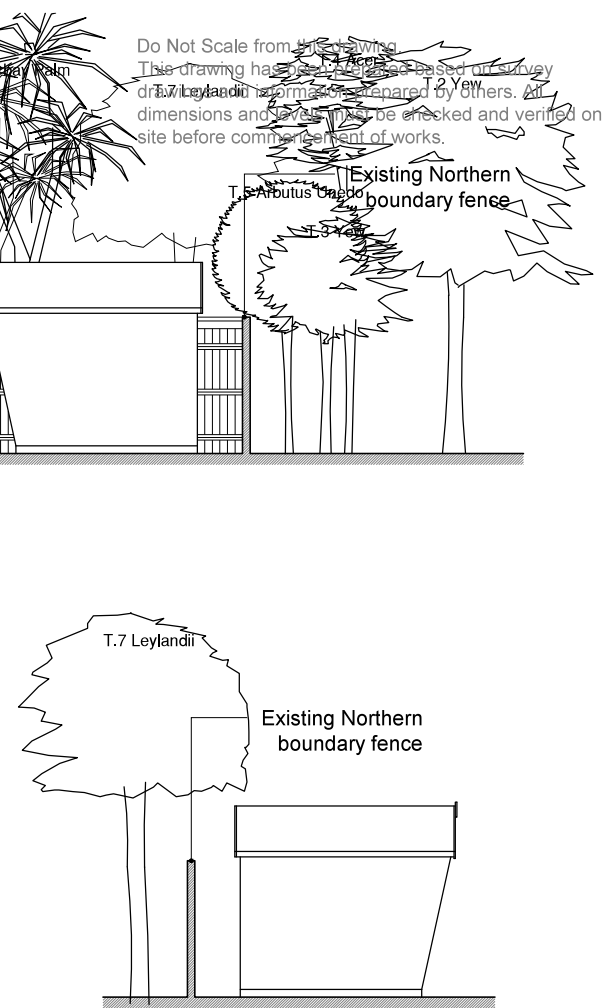

AS EXISTING WEST ELEVATION

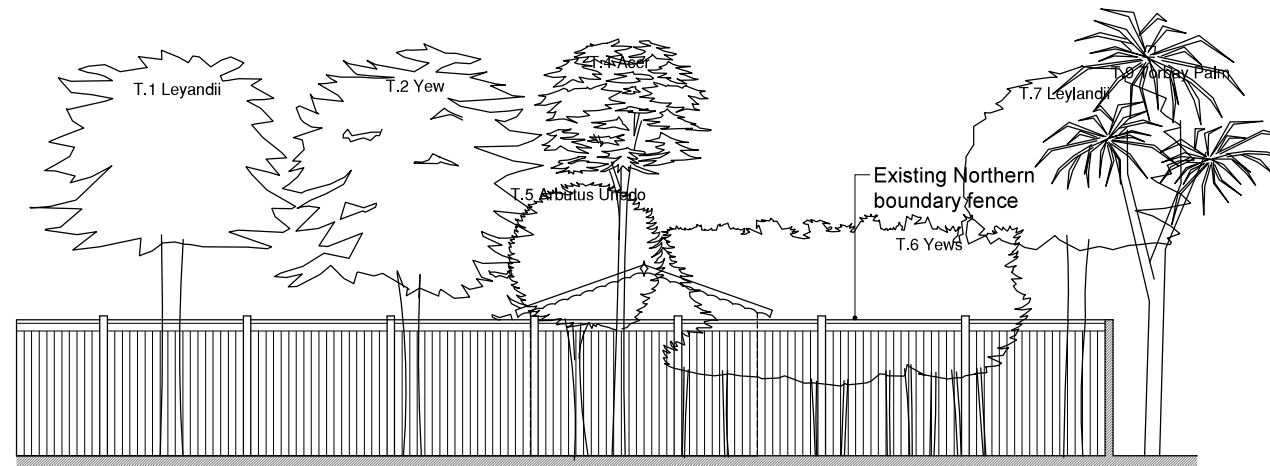

AS EXISTING NORTH ELEVATION

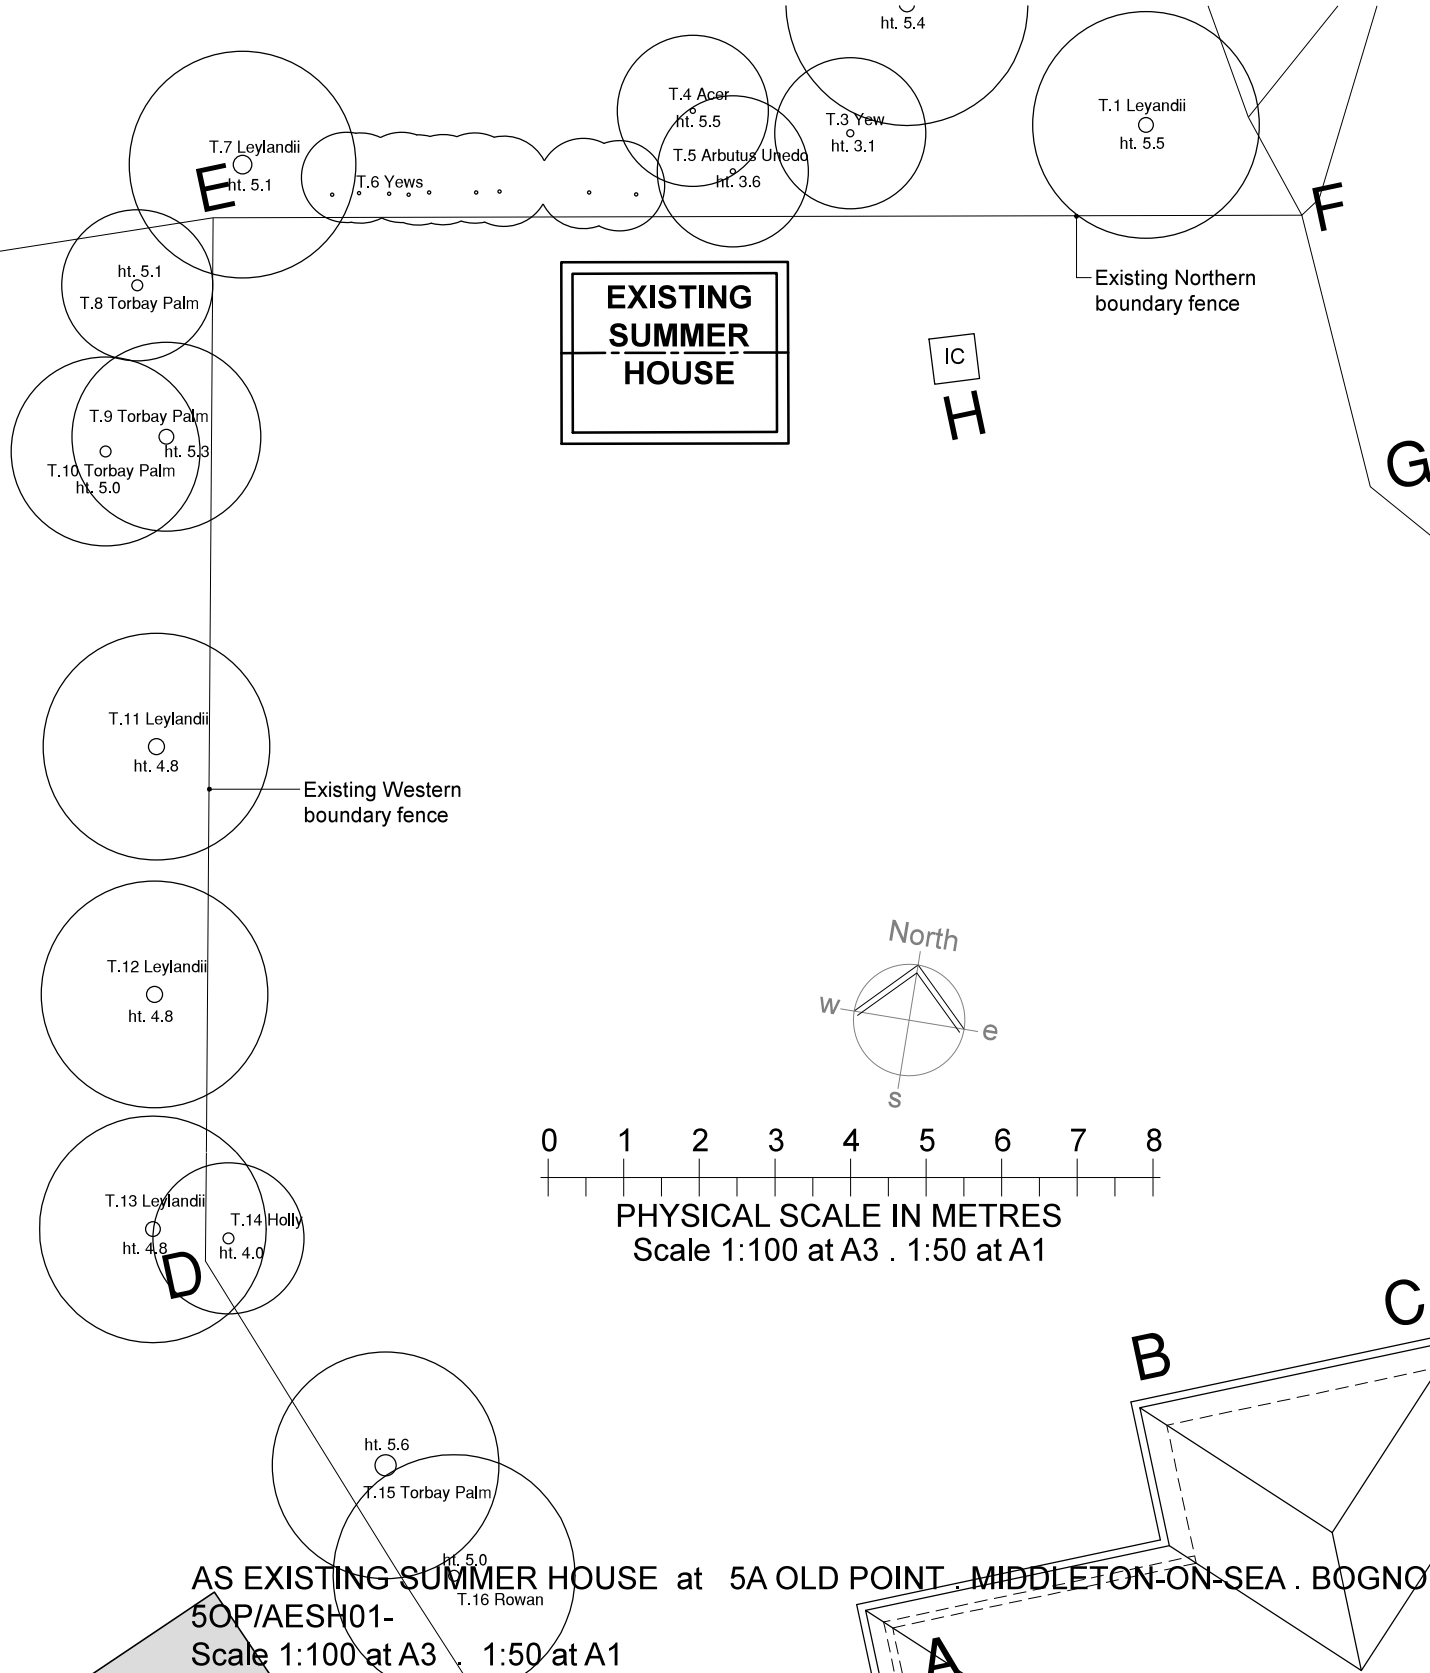

AS EXISTING SUMMER HOUSE at 5A OLD POINT, MIDDLETON-ON-SEA, BOGNOR REGIS, WEST SUSSEX, PO22 7RY
Scale 1:100 at A3 . 1:50 at A1

Drawing Title:
Drawing No.
17th October 2018