



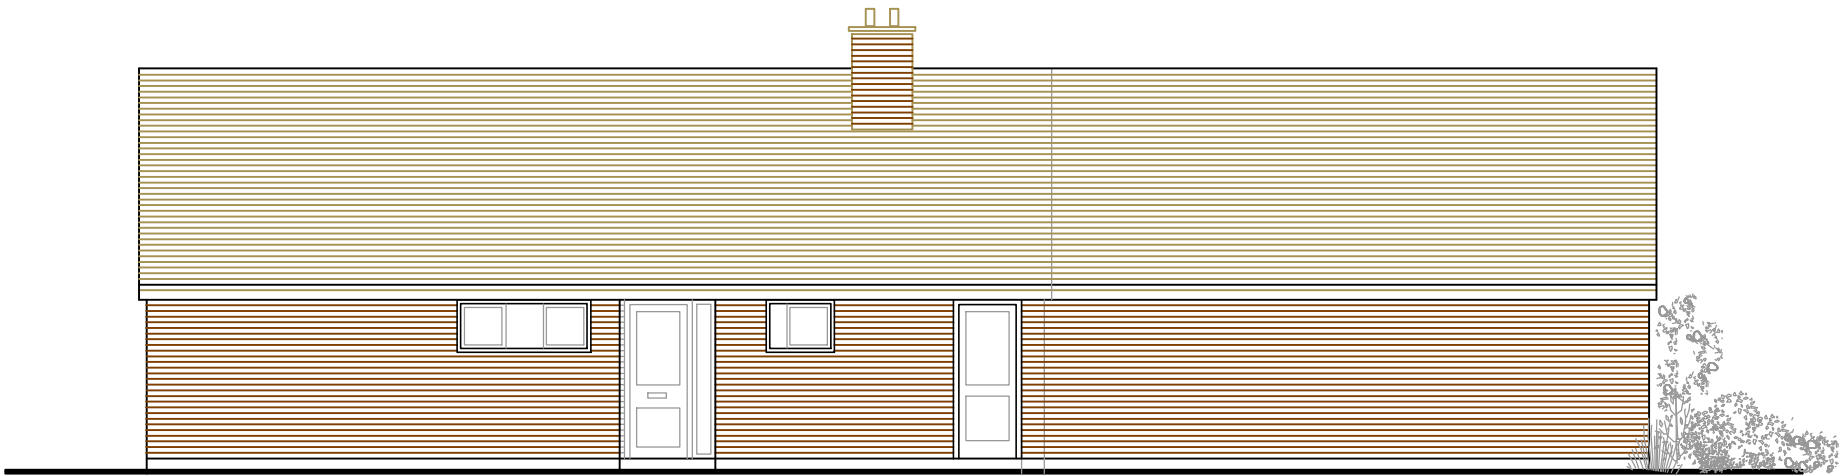


PROPOSED NORTH ELEVATION 1:100



PROPOSED WEST ELEVATION 1:100

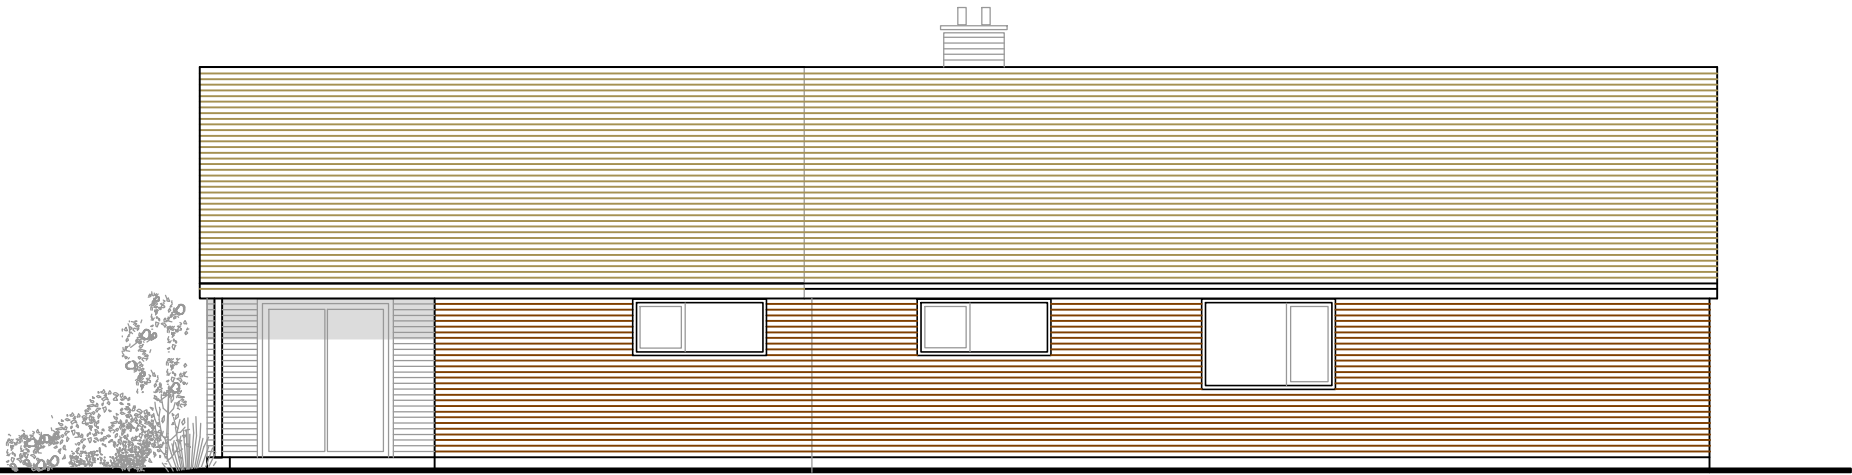

PROPOSED SOUTH ELEVATION 1:100

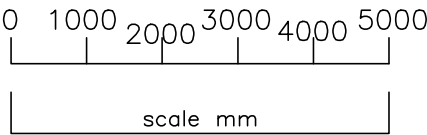

**AMdesign**

ARCHITECTURE DESIGN DEVELOPMENT  
Leeza Aldis-Hobbs ARB RIBA SPAB

Mob: 07756 329400  
e-mail: leeza@amdesignltd.co.uk

PROJECT  
**9 SUNNYMEAD CLOSE  
ELMER  
WEST SUSSEX  
PO22 6LS**  
PROJECT STAGE  
**PLANNING**

DRAWING  
**PROPOSED  
ELEVATIONS**  
DRAWING No  
**381/05**  
REVISION  
SCALE 1:100  
DATE JAN 2022  
DRAWN LA  
CHECKED

|   |               |      |
|---|---------------|------|
|   | paper size A3 |      |
|   |               |      |
|   |               |      |
| LETTER   | REVISION      | DATE |
| This scheme is subject to town planning and all other necessary consents. All dimesions and levels to be checked on site. This drawing is to be read in conjunction with other relevant drawings and documents. Report all discrepancies to the Architect before work commences. AM Design is the trading name of AM Design Ltd © AM Design Ltd. All rights reserved. |               |      |