


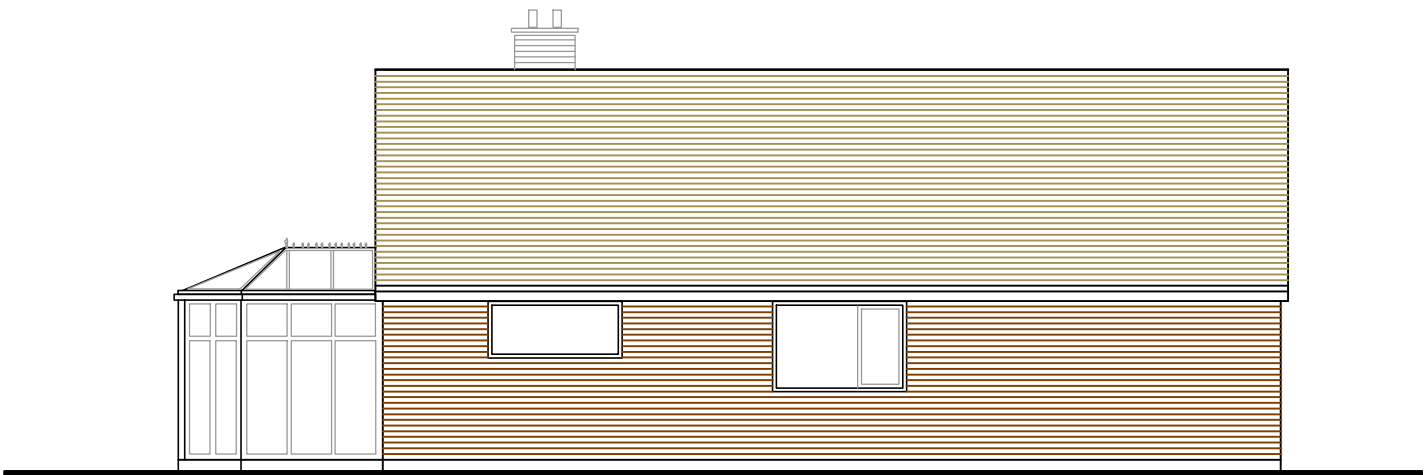


EXISTING NORTH ELEVATION 1:100



EXISTING WEST ELEVATION 1:100



EXISTING SOUTH ELEVATION 1:100

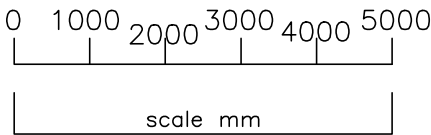

AMdesign

ARCHITECTURE DESIGN DEVELOPMENT
Leeza Aldis-Hobbs ARB RIBA SPAB

Mob: 07756 329400
e-mail: leeza@amdesignltd.co.uk

PROJECT
**9 SUNNYMEAD CLOSE
ELMER
WEST SUSSEX
PO22 6LS**
PROJECT STAGE
PLANNING

DRAWING
**EXISTING
ELEVATIONS**
DRAWING No
381/03
REVISION
SCALE 1:100
DATE JAN 2022
DRAWN LA
CHECKED

	paper size A3	
LETTER	REVISION	DATE
This scheme is subject to town planning and all other necessary consents. All dimesions and levels to be checked on site. This drawing is to be read in conjunction with other relevant drawings and documents. Report all discrepancies to the Architect before work commences. AM Design is the trading name of AM Design Ltd © AM Design Ltd. All rights reserved.		