



D3

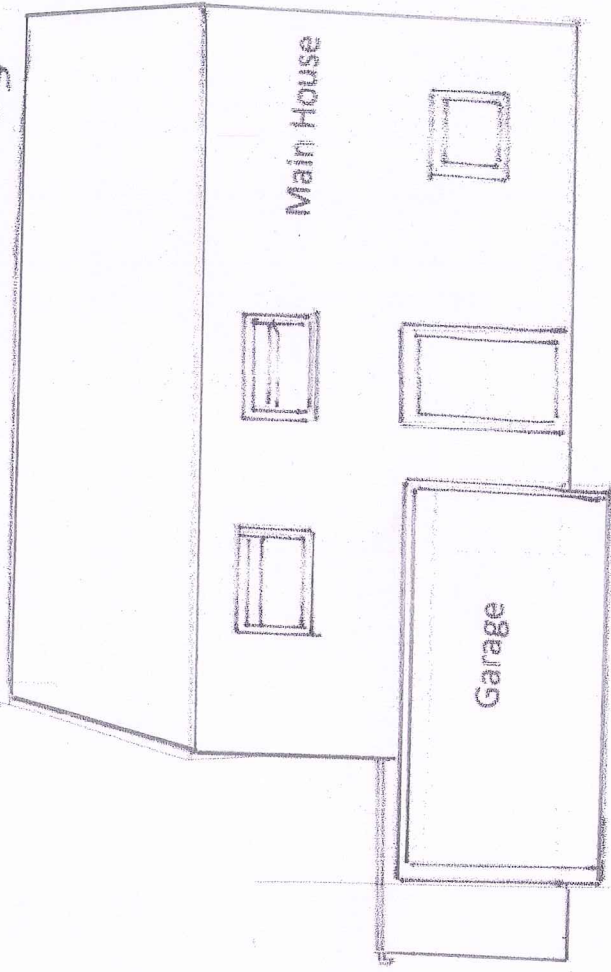

Existing (East) Rear Elevation
Scale 1:100

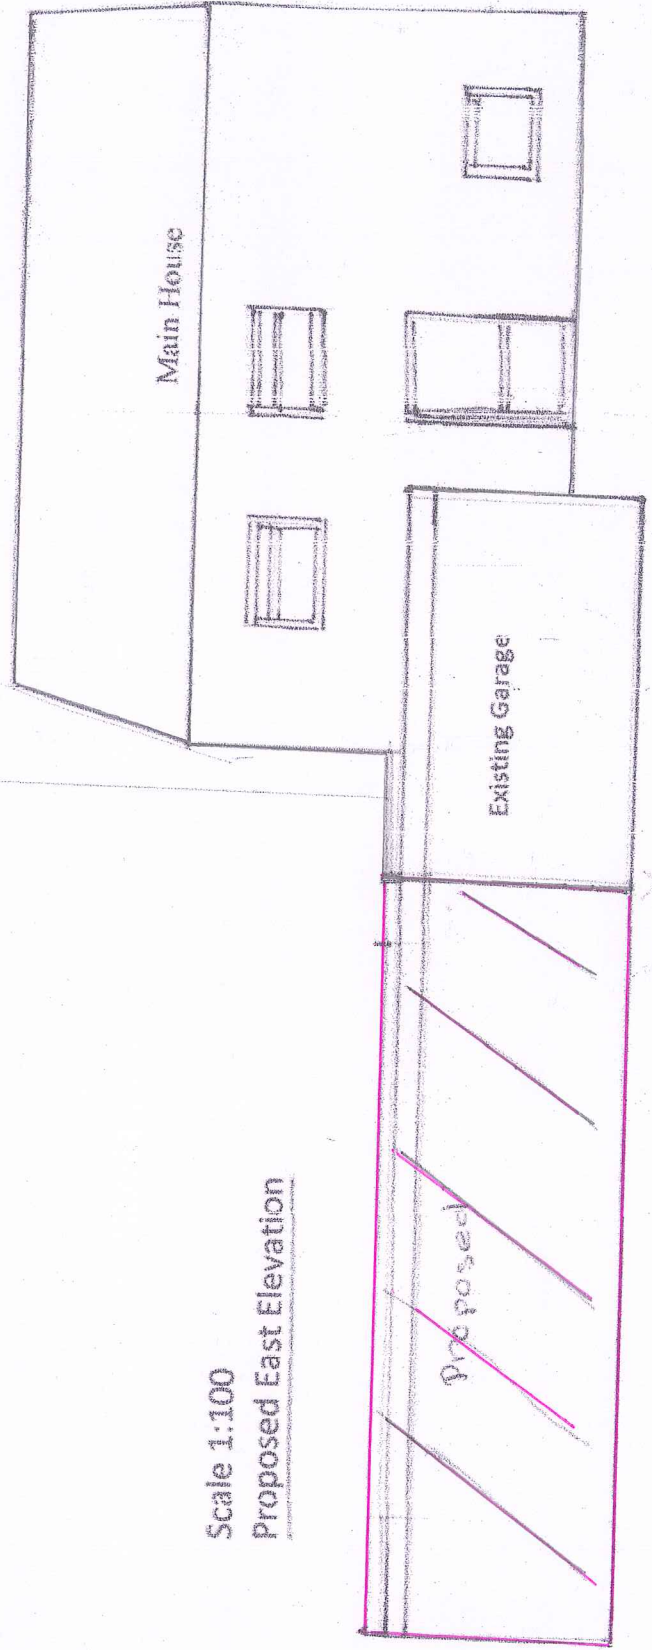

Scale 1:100
Proposed East Elevation