


This drawing has been prepared for the purpose of gaining planning permission only and does not purport to be a working or contractual drawing and should not be used for any building or contractual purposes.


This drawing has been prepared based on survey drawings and information prepared by others. All dimensions and levels on all drawings must be checked and verified on site before commencement of works

© VICTORIA HOLLAND ARCHITECTURE LTD 2019


## GENERAL NOTES

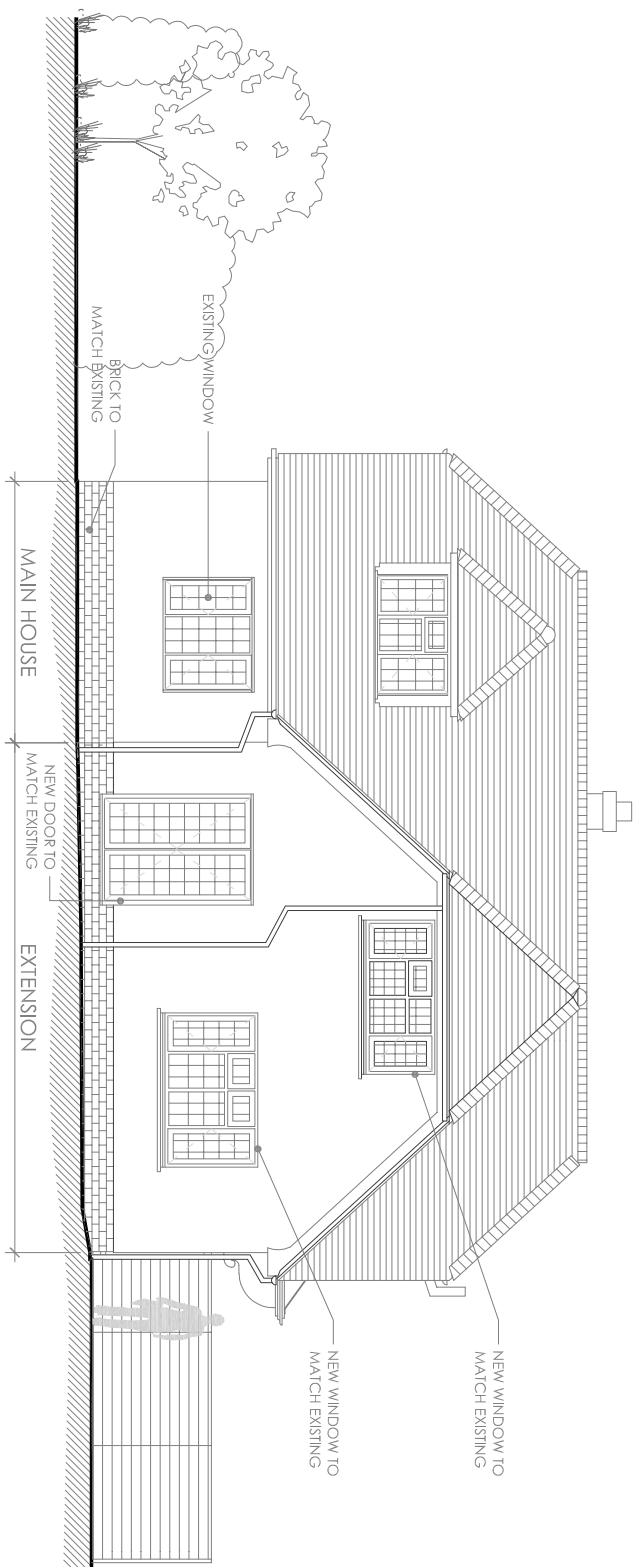

SOUTH ELEVATION  
SCALE 1:100

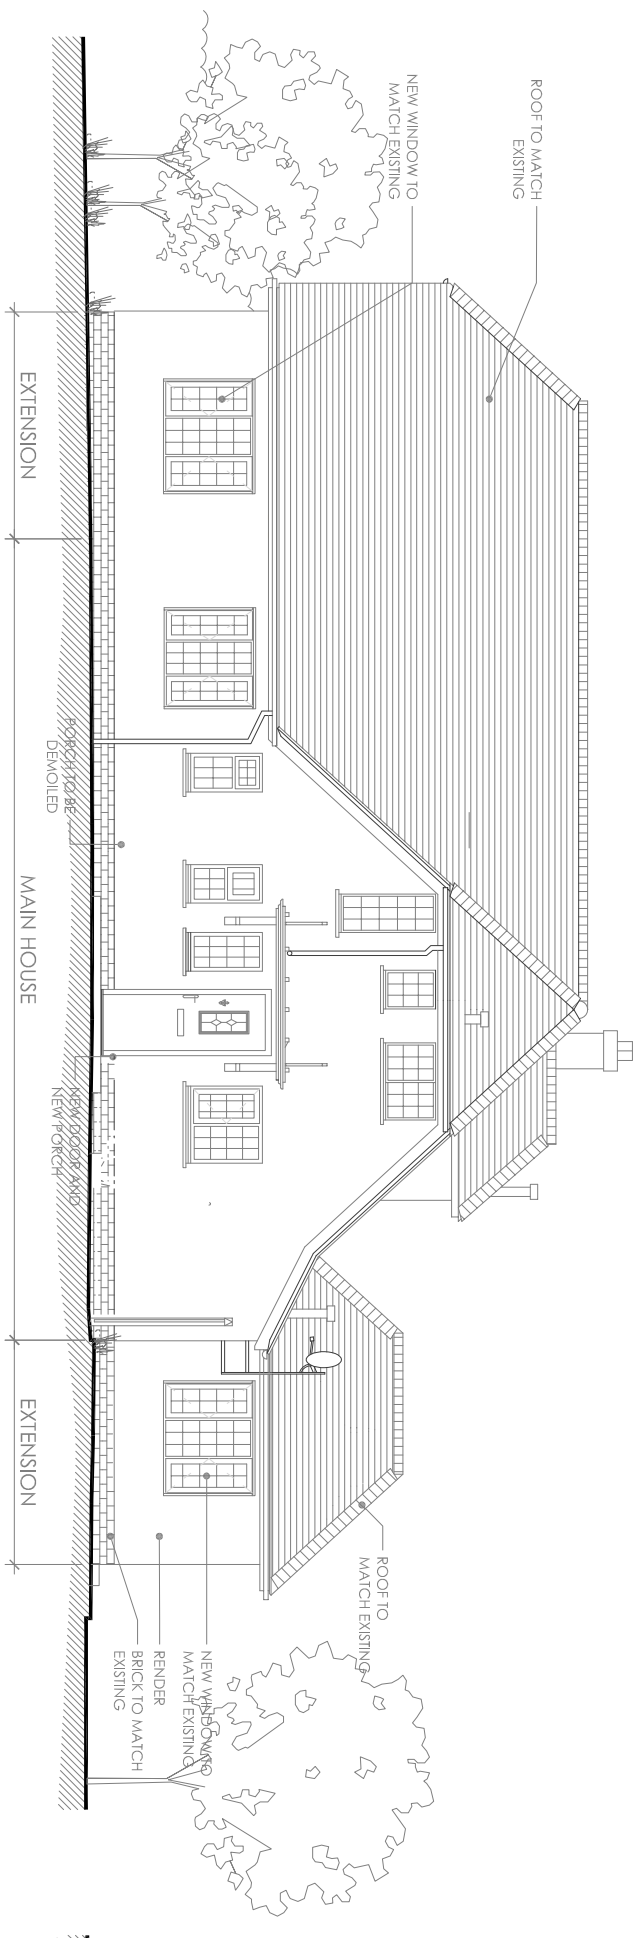

EAST ELEVATION  
SCALE 1:100

 

**12 SOUTH WALK  
12 SOUTH WALK,  
MIDDLETON-ON-SEA  
PO22 7RW**

# PLANNING

## PROPOSED ELEVATIONS OF

DATE. OCTOBER 2021

JOB No. 1118

DRWG No. 107 Rev.



Victoria Holland RIBA  
71 Peppering High Barn · Burham  
Arundel · West Sussex · BN18 9RN  
Tel 01903 882923