


This drawing has been prepared for the purpose of gaining planning permission only and does not purport to be a working or contractual drawing and should not be used for any building or contractual purposes. The drawing has been prepared based on survey drawings and information prepared by others. All dimensions and levels on all drawings must be checked and verified on site before commencement of works.

© VICTORIA HOLLAND ARCHITECTURE LTD 2019


GENERAL NOTES

KEY

- EXISTING
- PROPOSED
- DEMOLITION

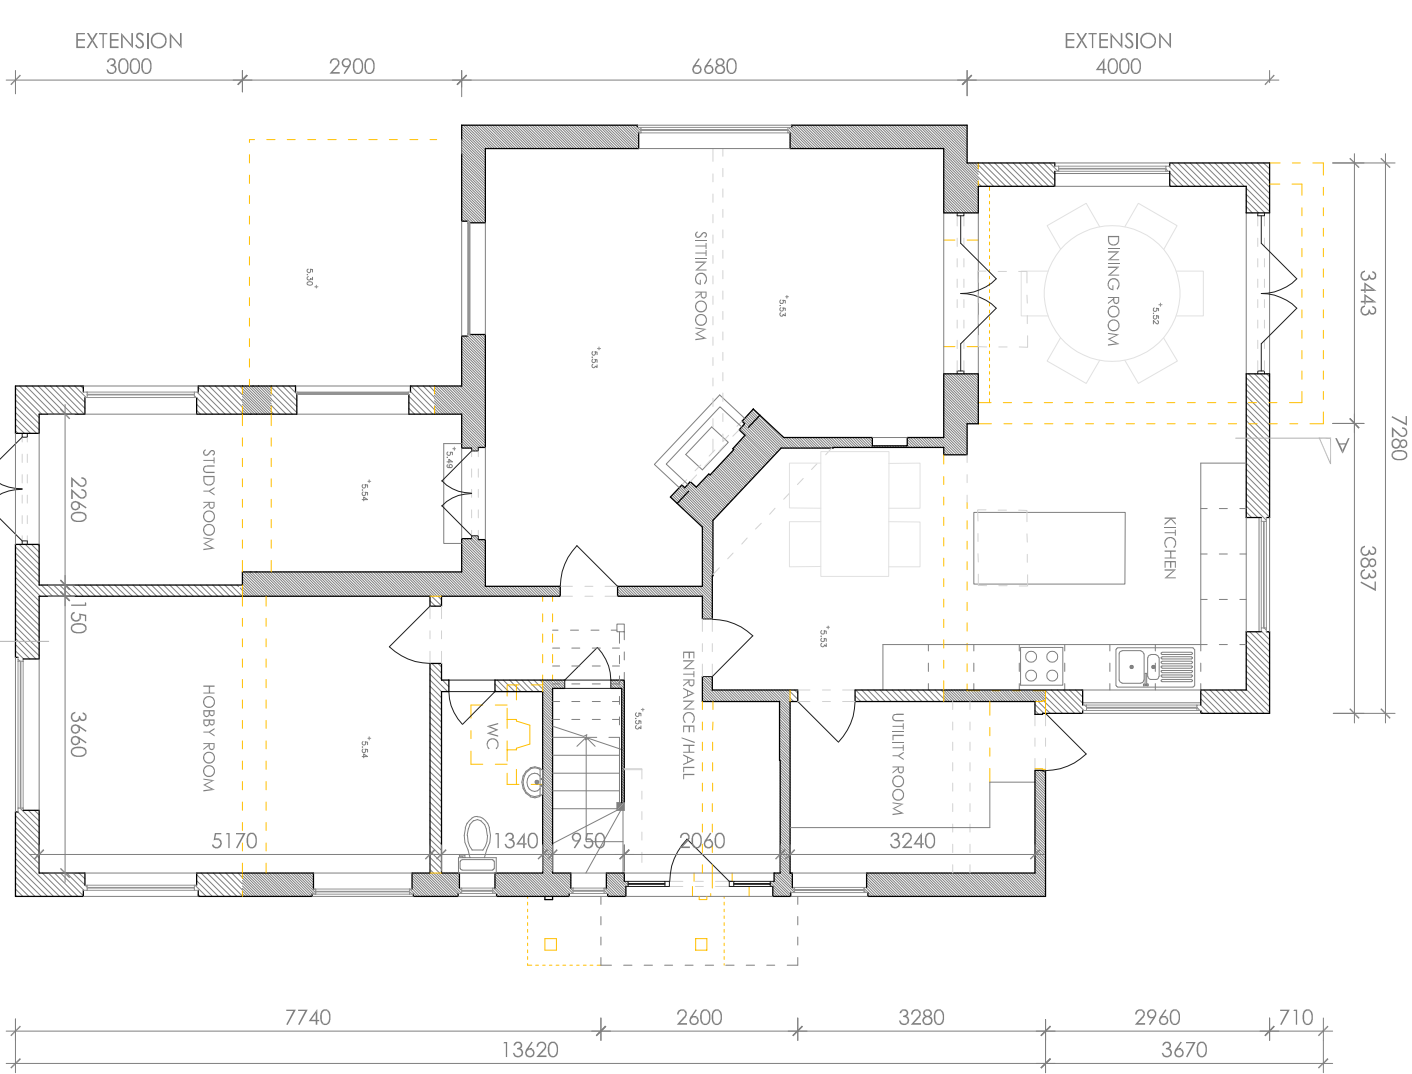

PROPOSED A - GROUND FLOOR PLAN
SCALE 1:100

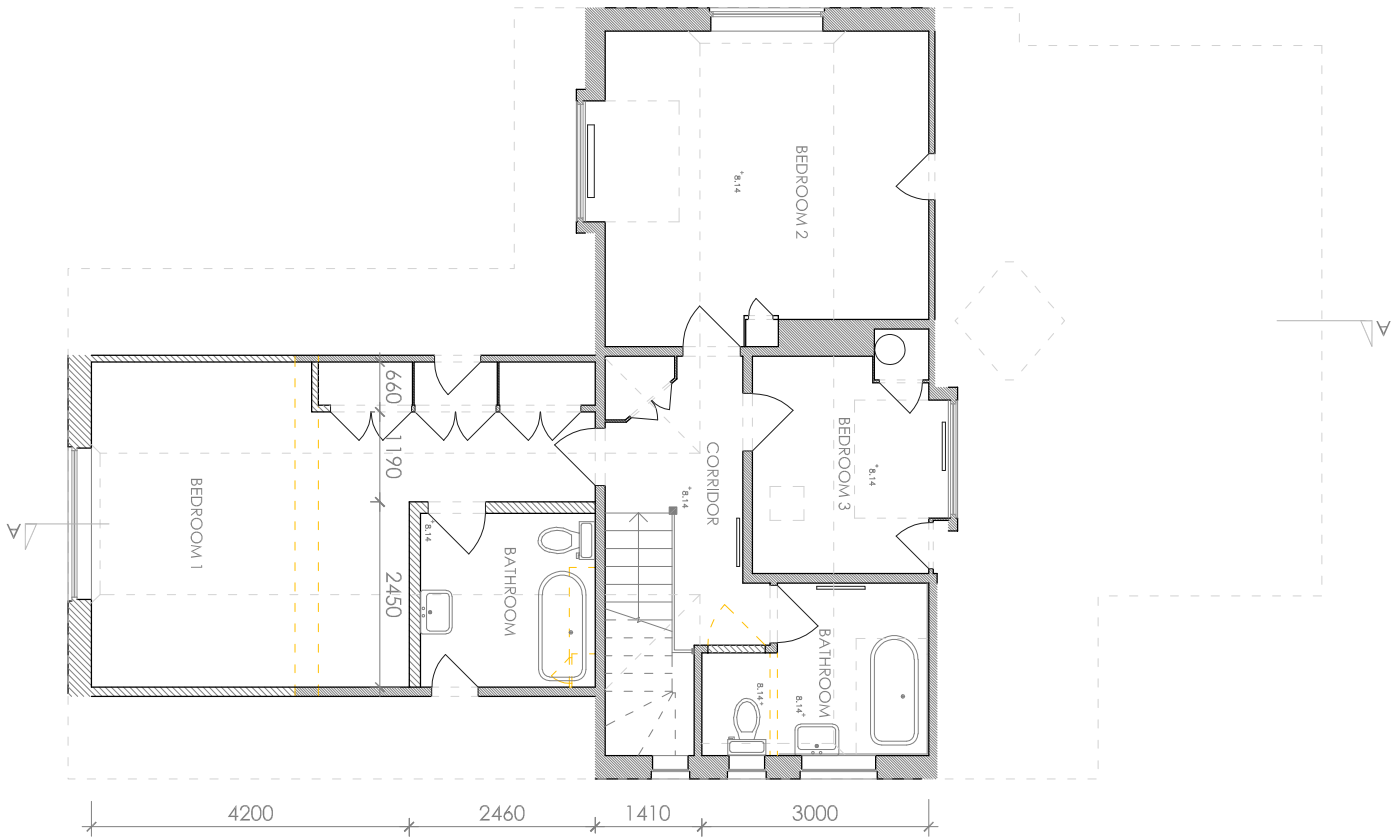

PROPOSED A - FIRST FLOOR PLAN
SCALE 1:100

12 SOUTH WALK
12 SOUTH WALK,
MIDDLETON-ON-SEA
PO22 7RW

PLANNING

PROPOSED ALTERATIONS - FLOOR PLANS

DATE: OCTOBER 2021
SCALE: 1:100 @ A3
JOB No. 1118
DRWG No. 105 Rev.



Victoria Holland RIBA
71 Peppering High Barn - Burpham
Arundel - West Sussex - BN18 9RN
Tel 01903 882923