

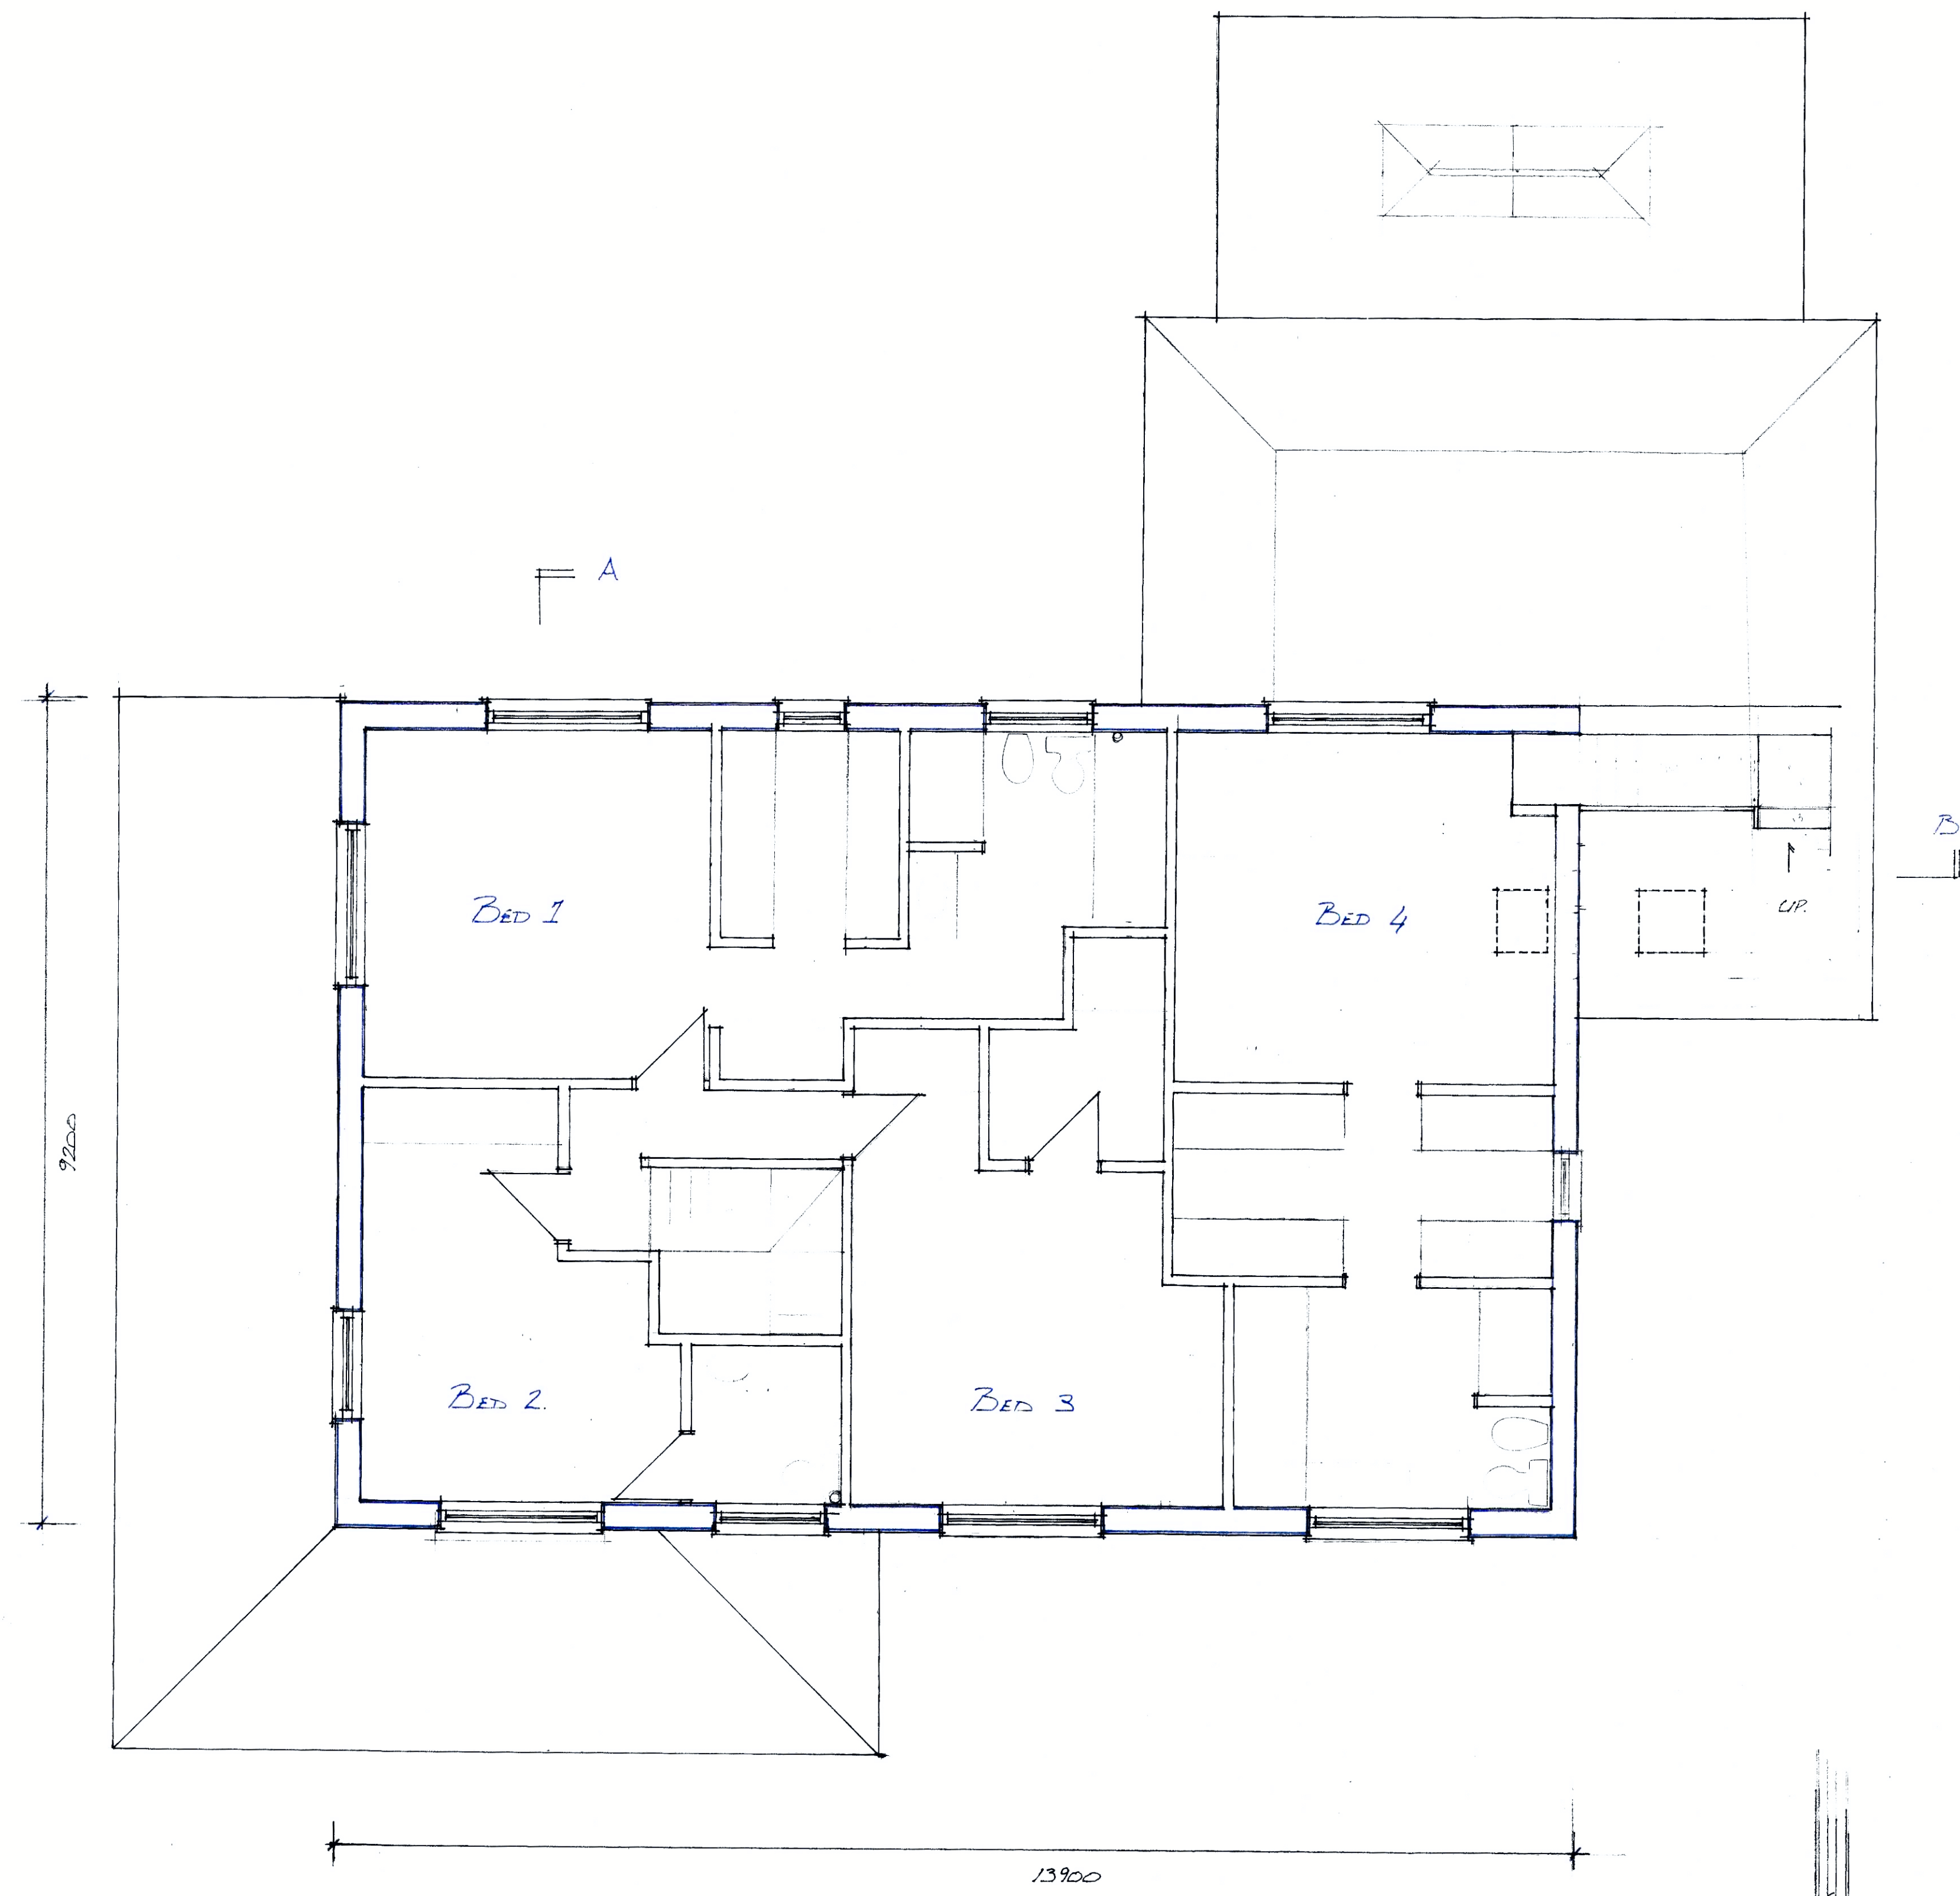



No 93 MIDDLETON ROAD
 For: Mr A BARBERS
 Drawn: AB 100-11
 Version 4
 Scale: 1:50 & 1:100.

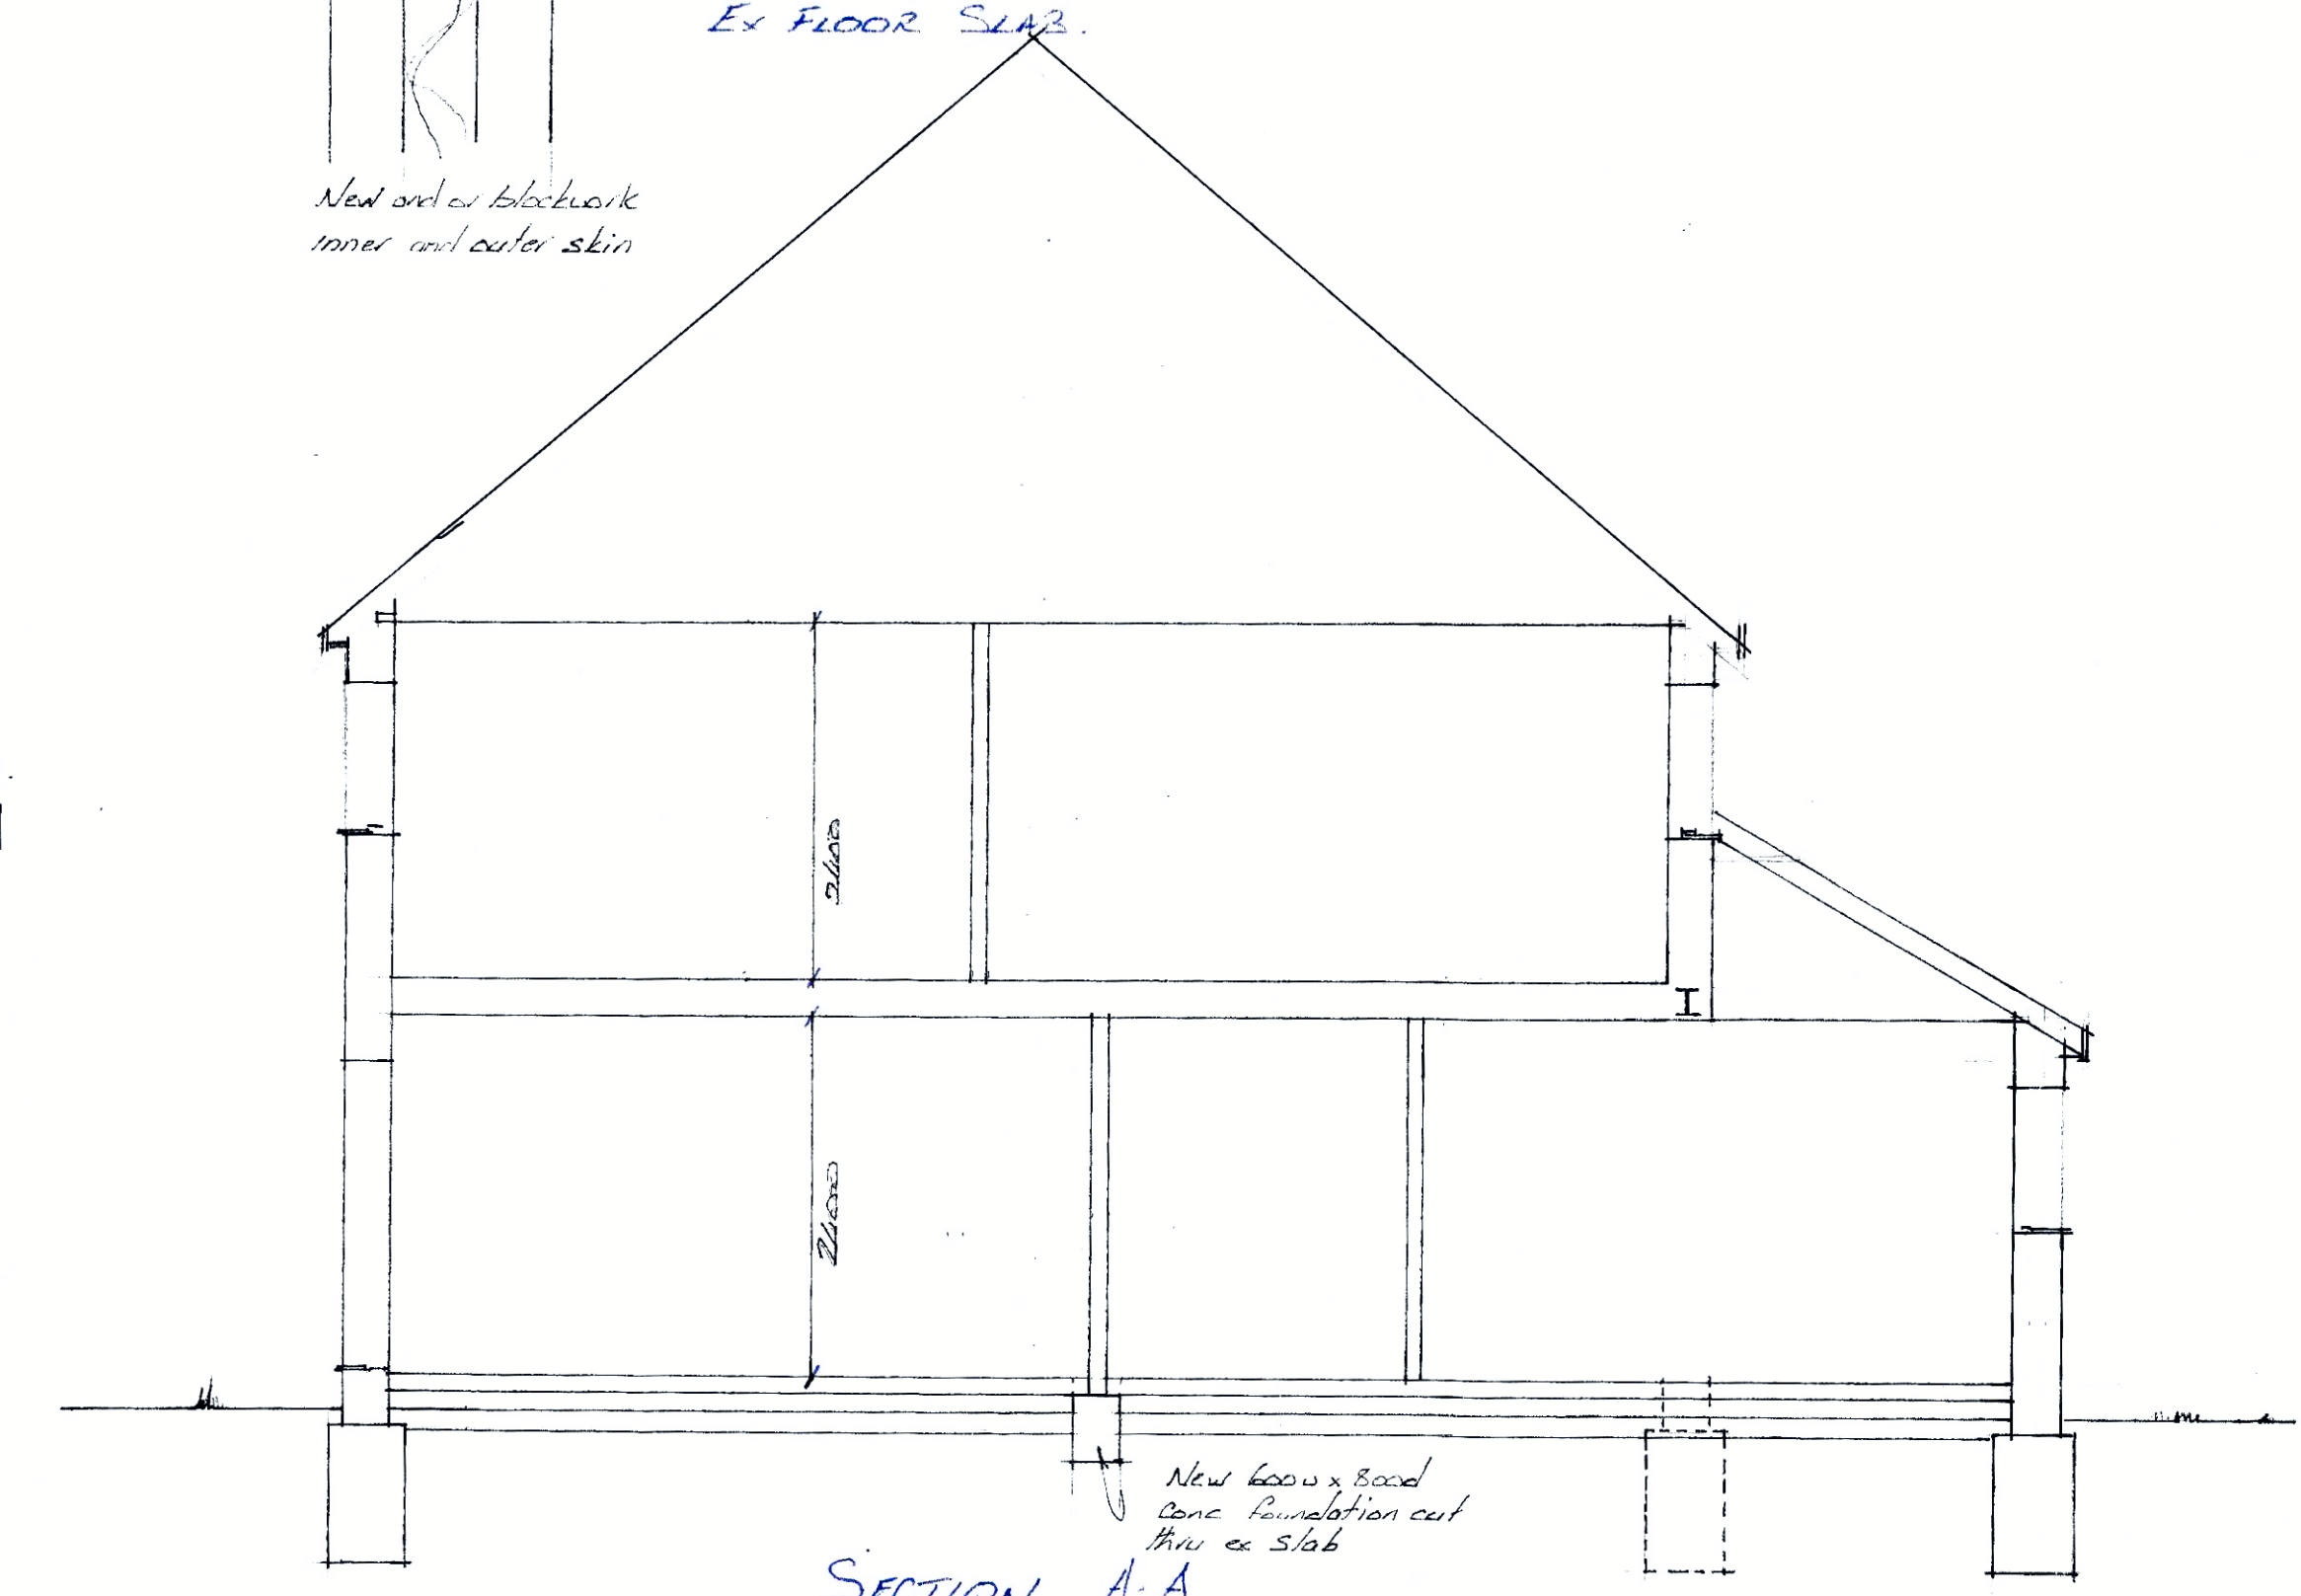


FIRST FLOOR PLAN

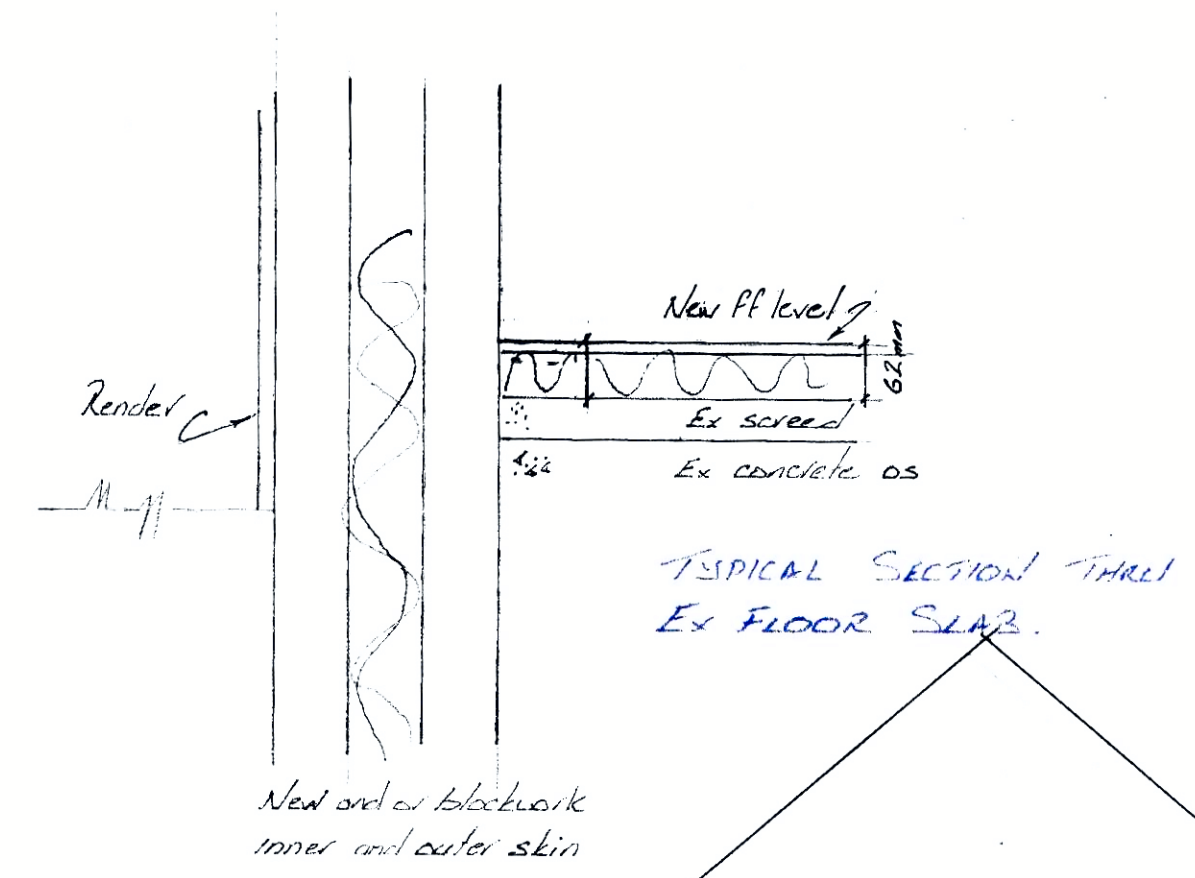

SECTION A-A

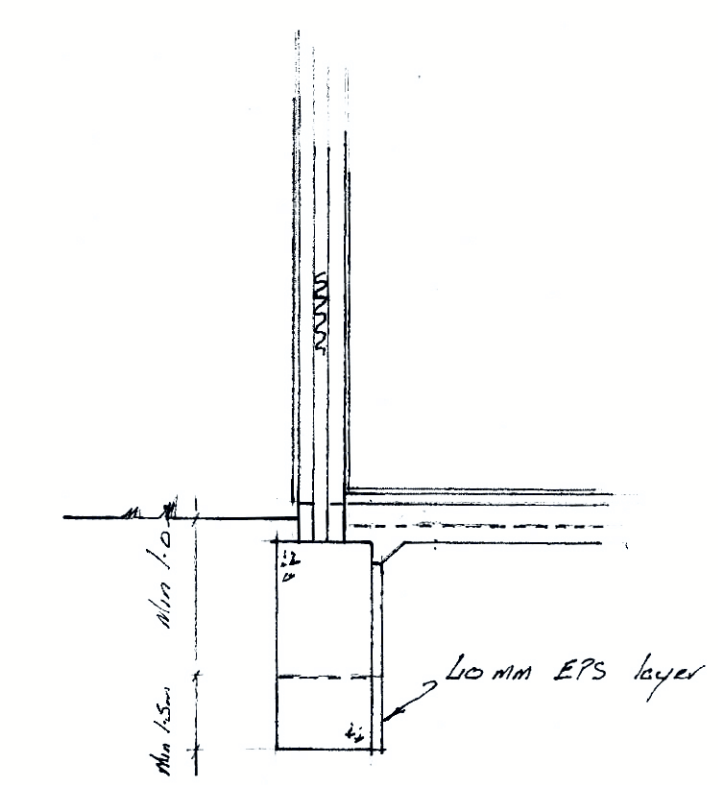

SECTION THRU FOUNDATION ON SW CORNER

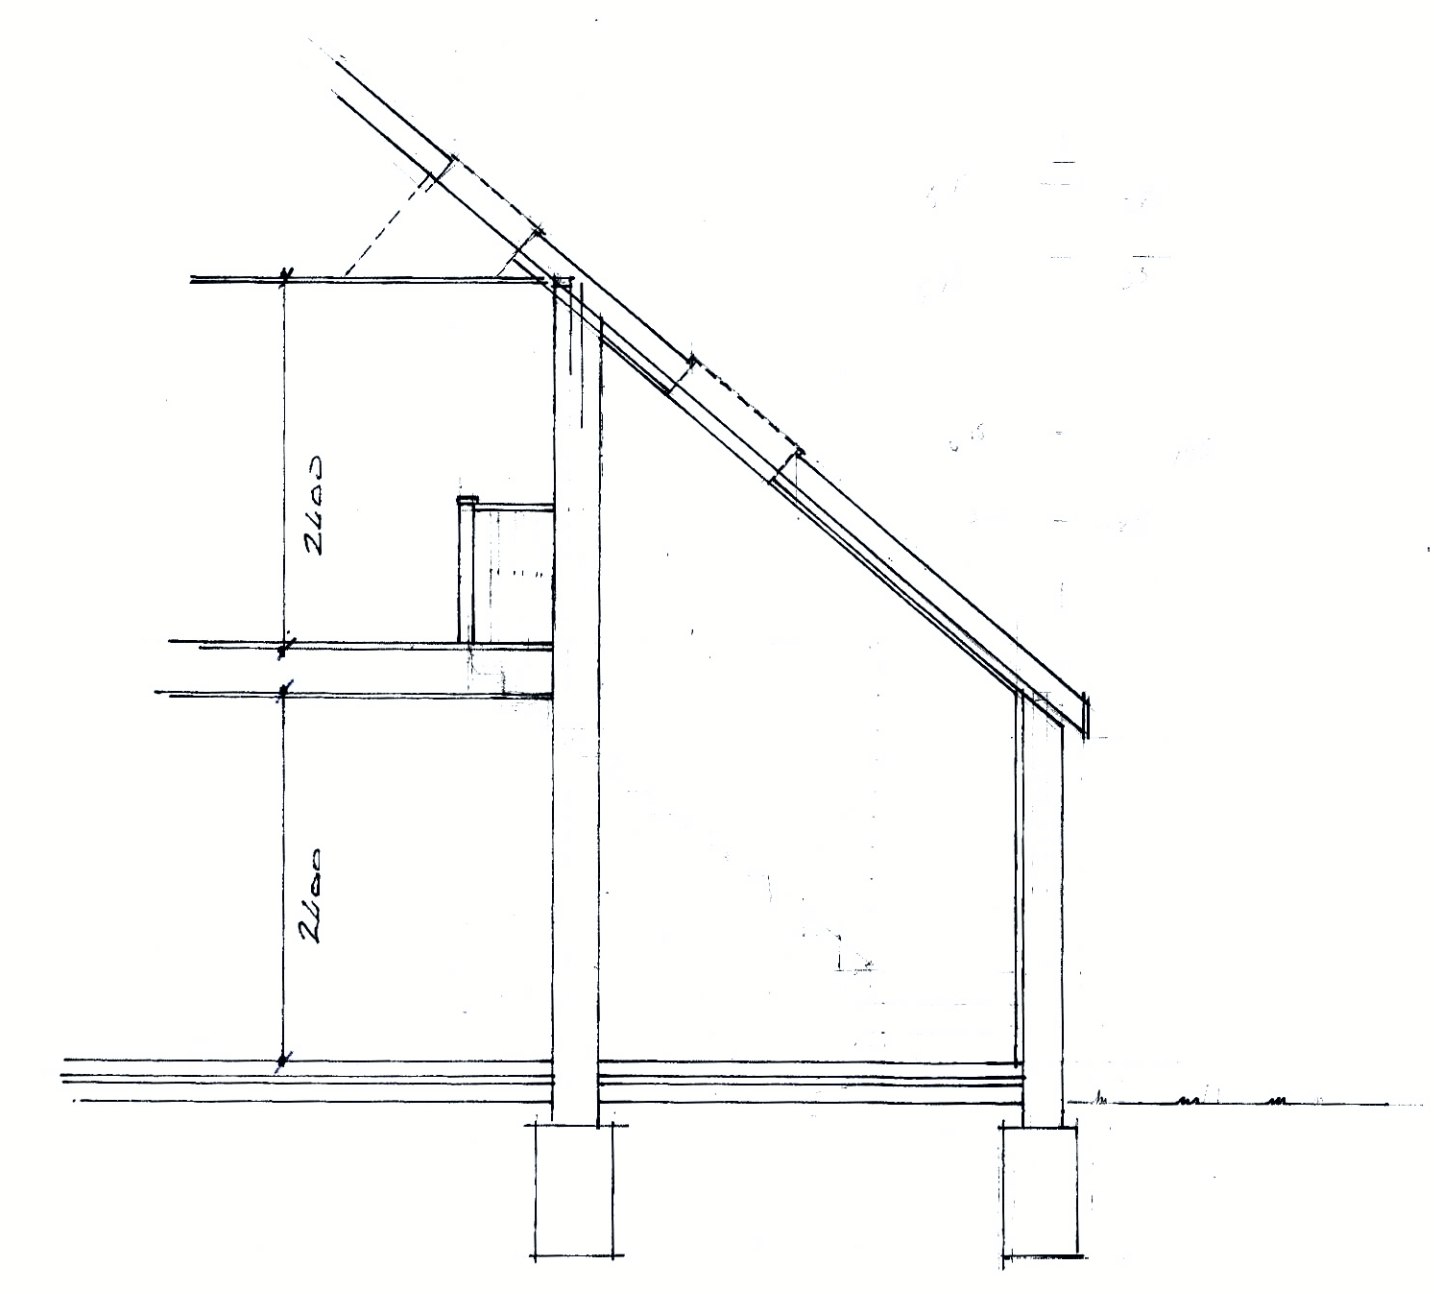

PART SECTION B-B