

PROPOSED ALTERATION AND EXTENSION

TO: NO 93 MIDDLETON ROAD

FOR: MR A BARBARY


DRG NO: AB 100 T&E

VERSION: 5


SCALE 1:50 1:100

DATE: FEB 2018


on
Drainage added

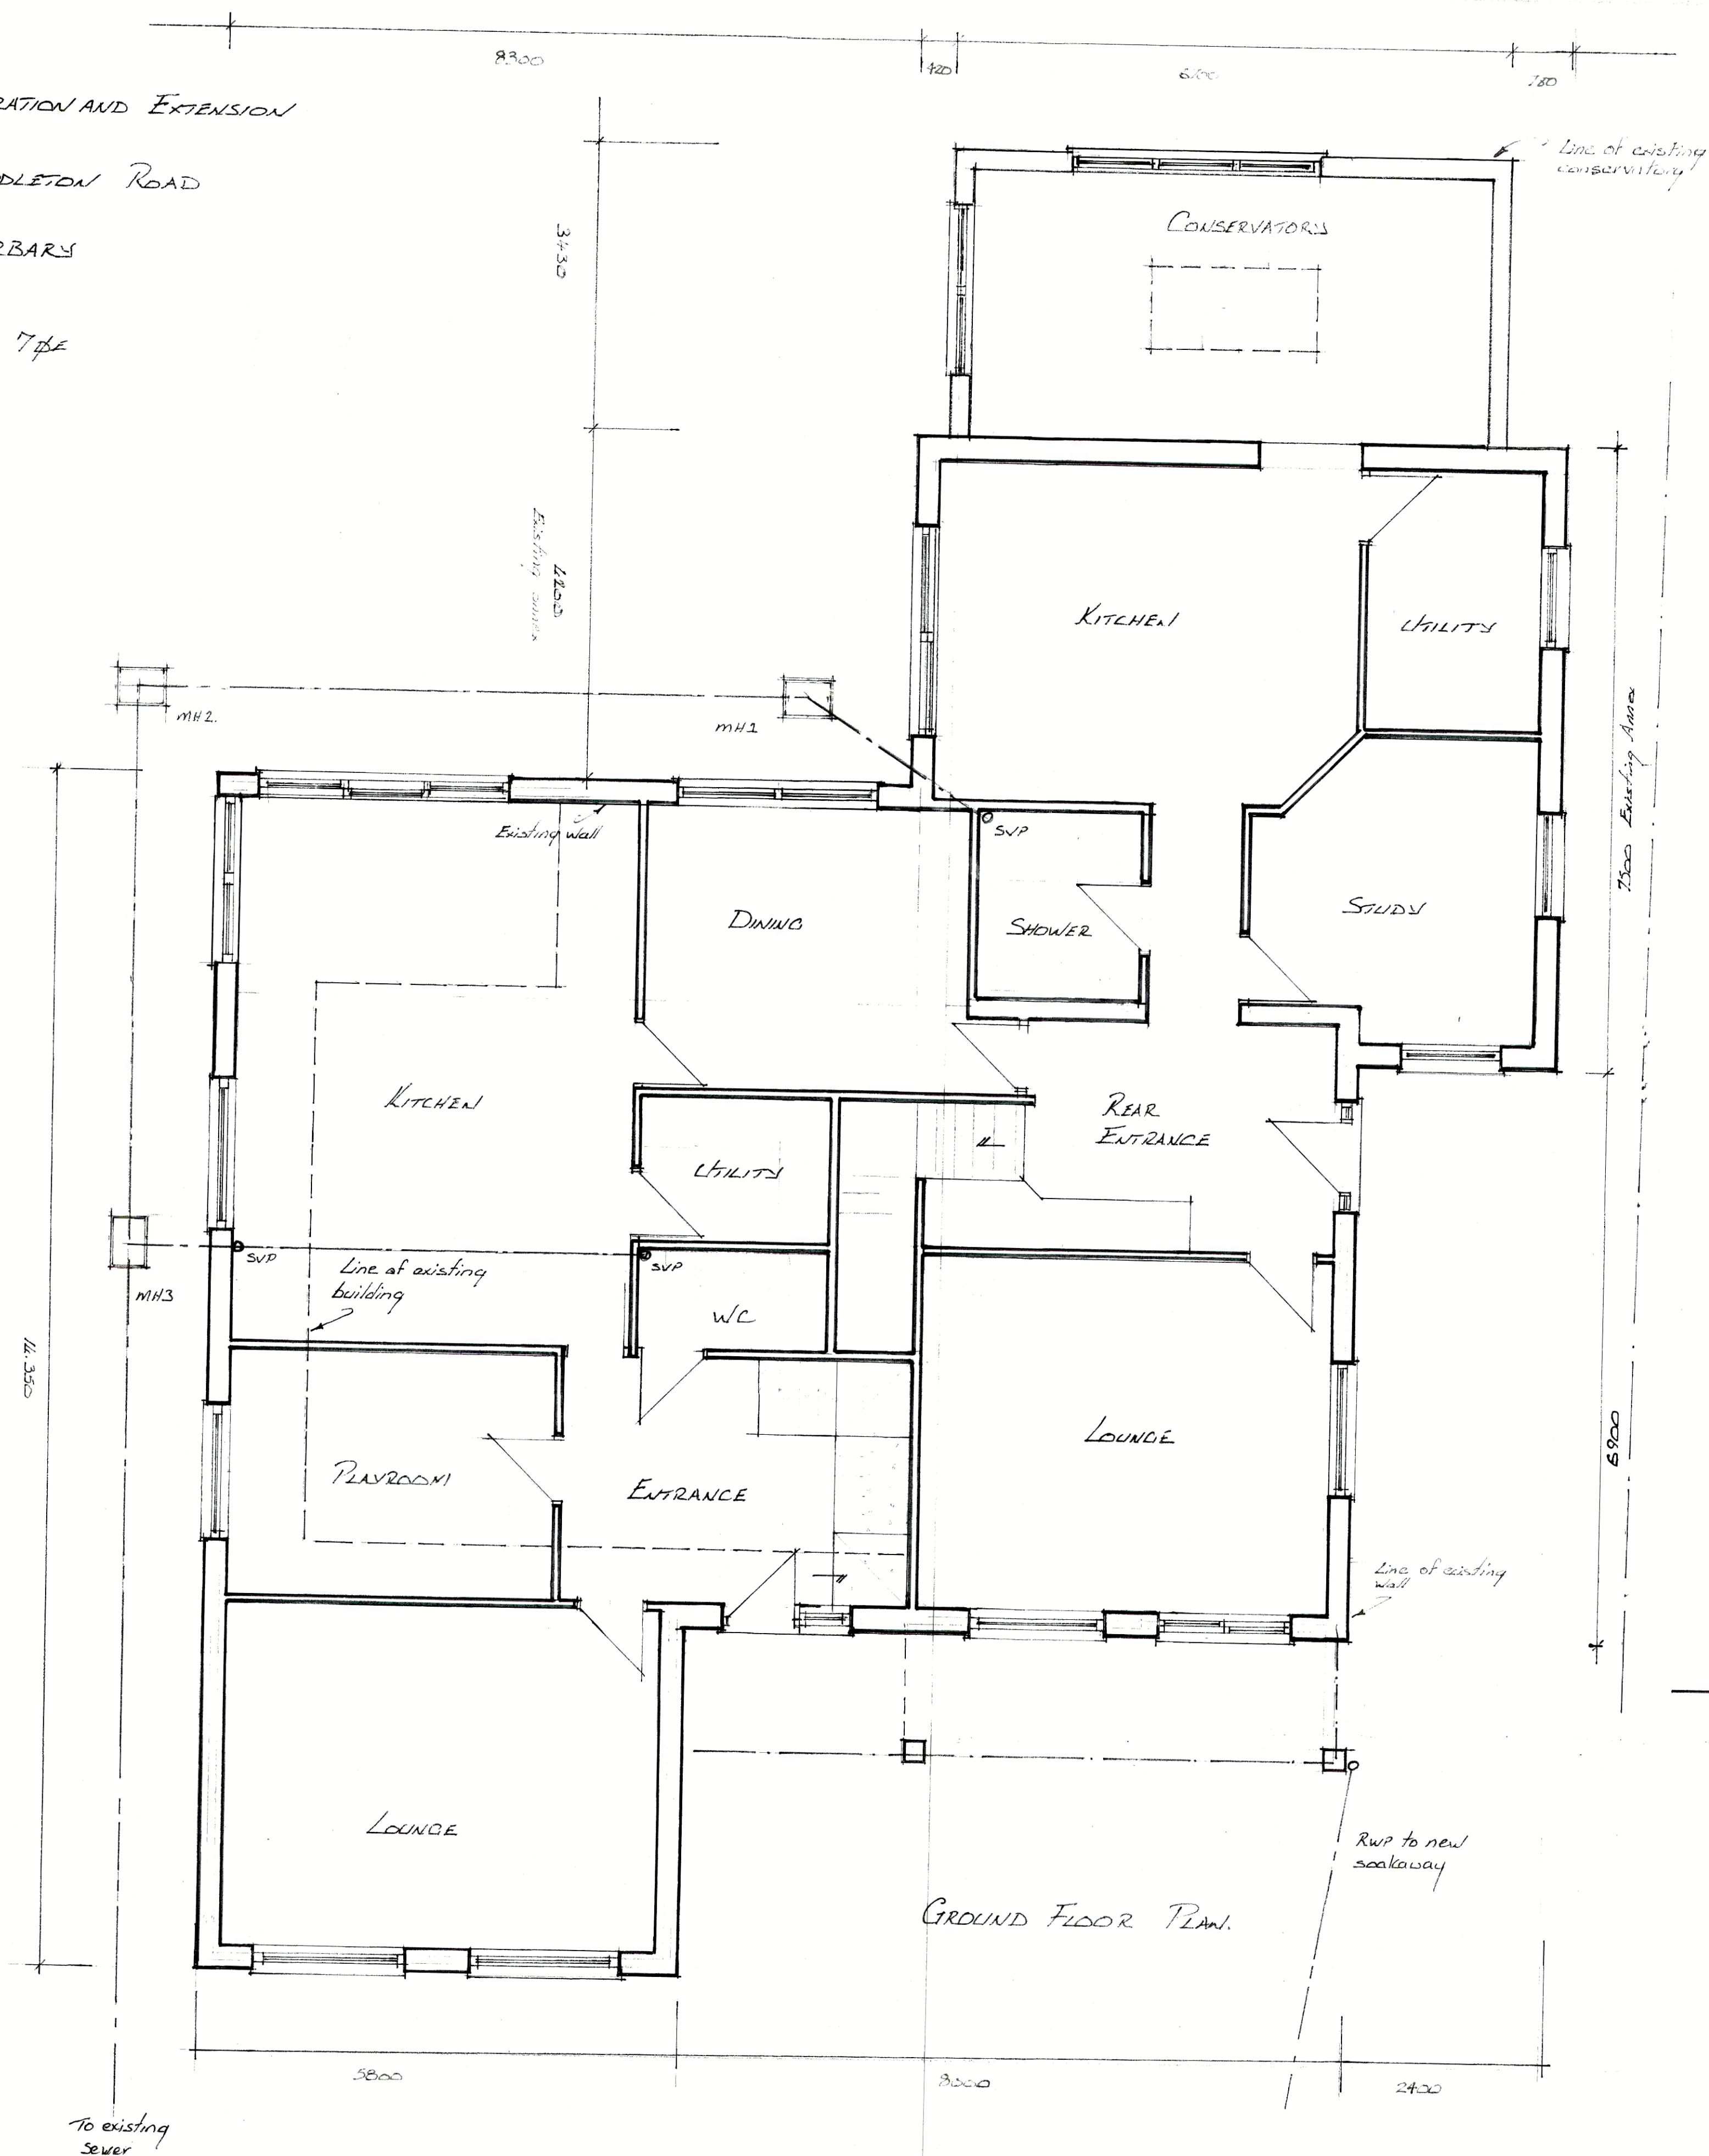


SOUTH ELEVATION

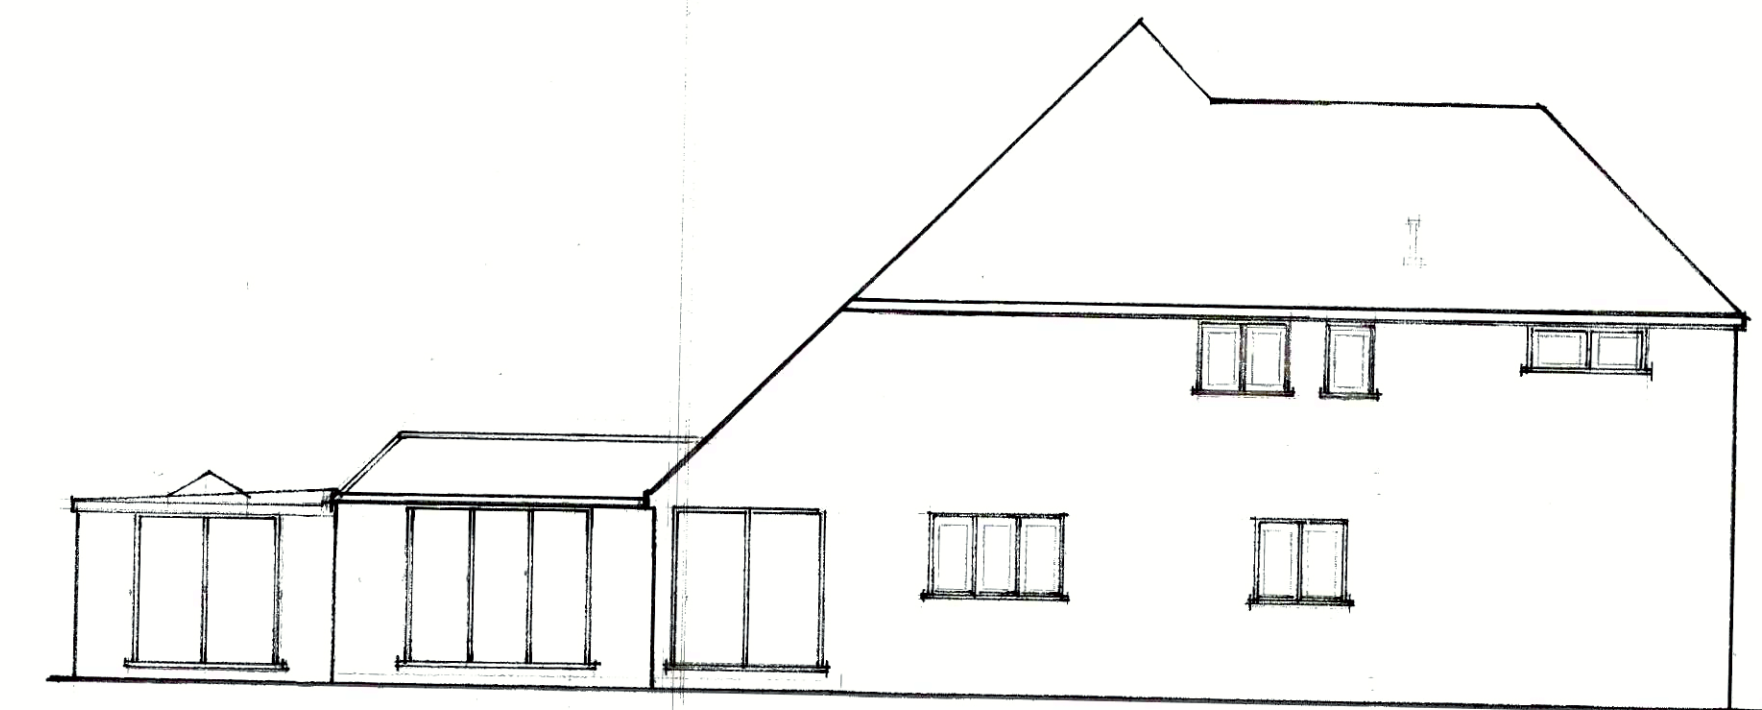

WEST ELEVATION

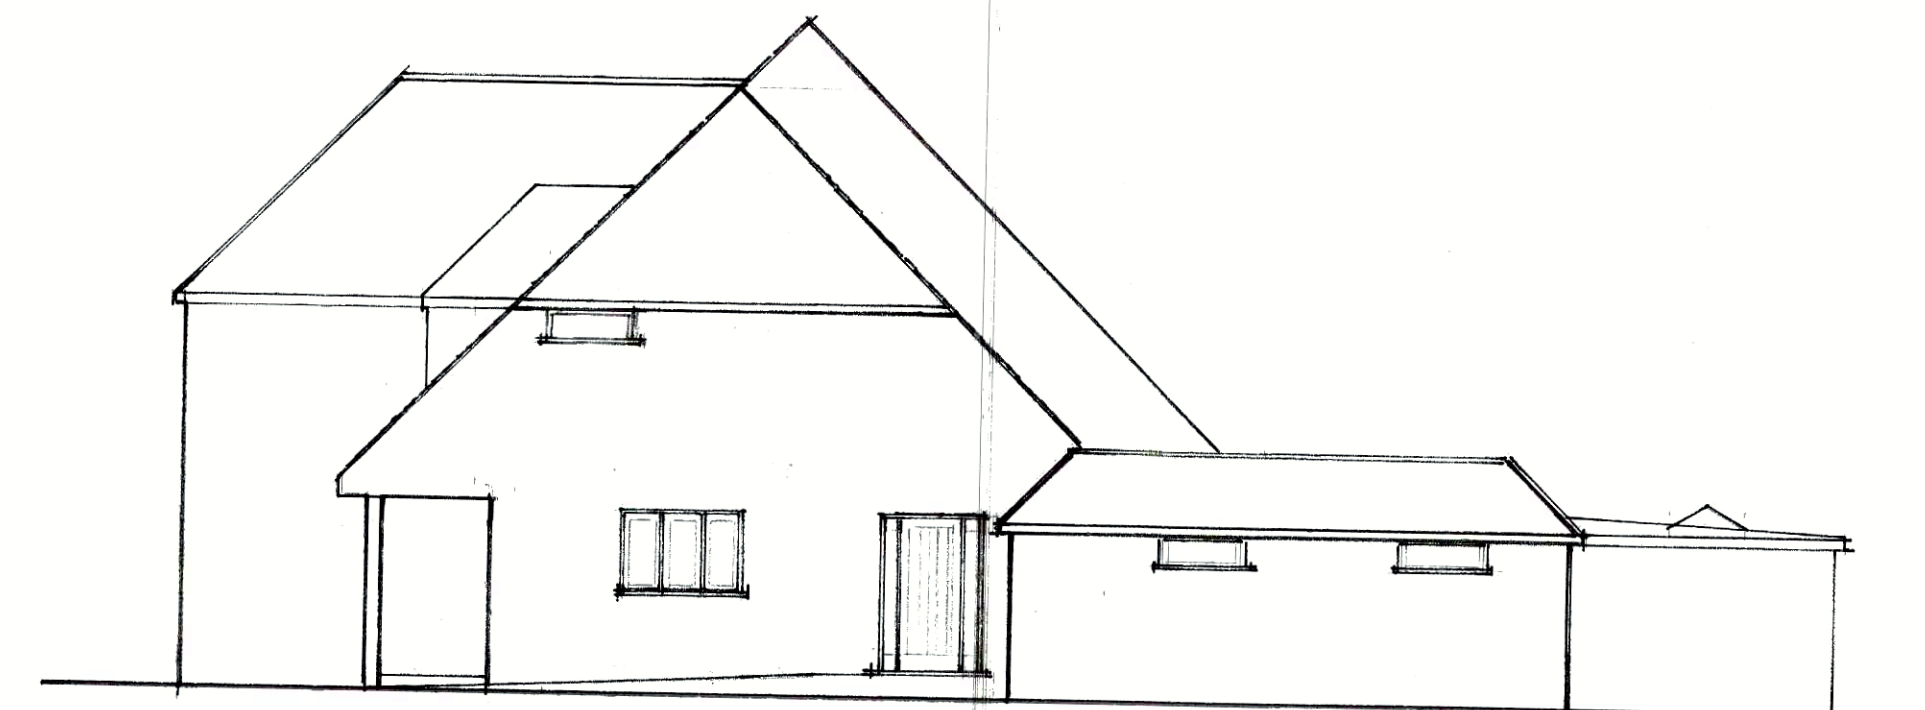

EAST ELEVATION

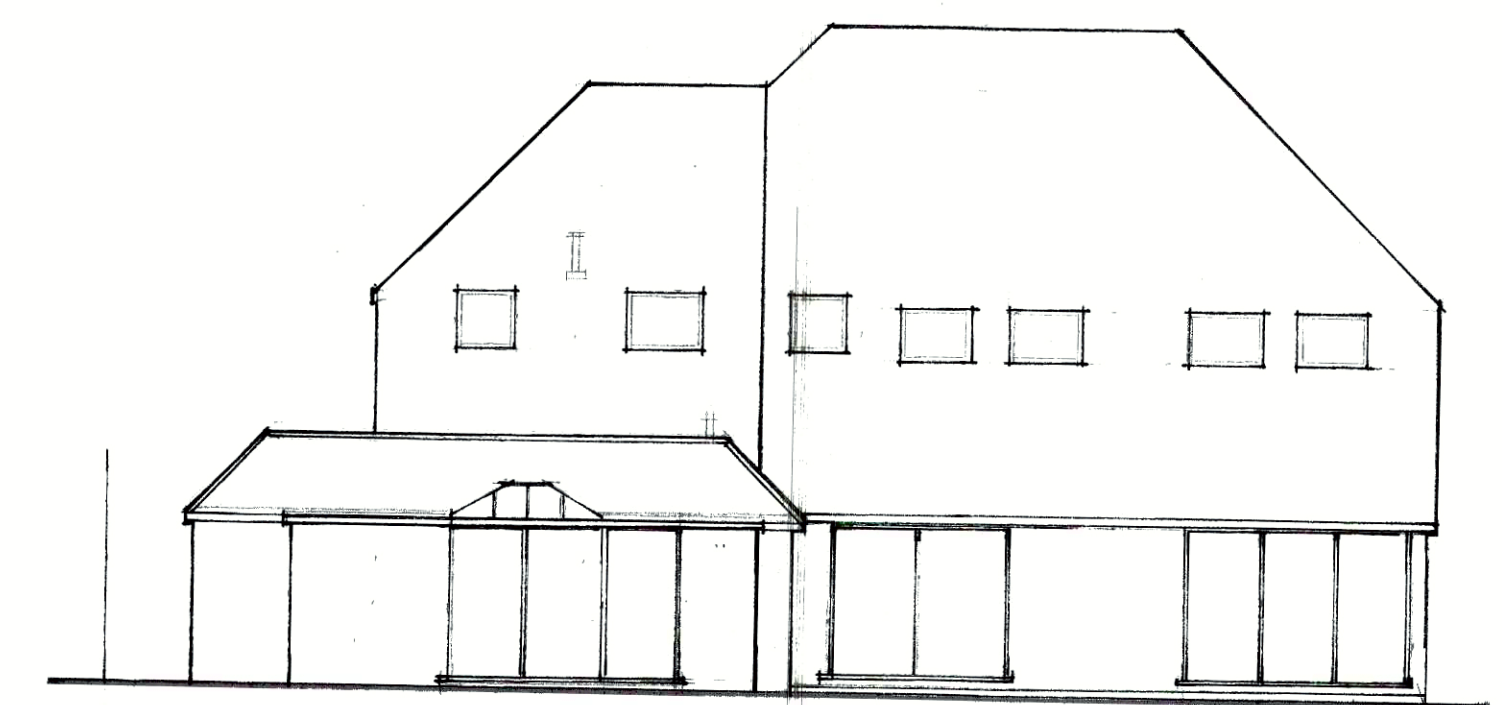

NORTH ELEVATION