



Revisions:



PROPOSED SITE & GROUND FLOOR PLAN
Sc. 1:100

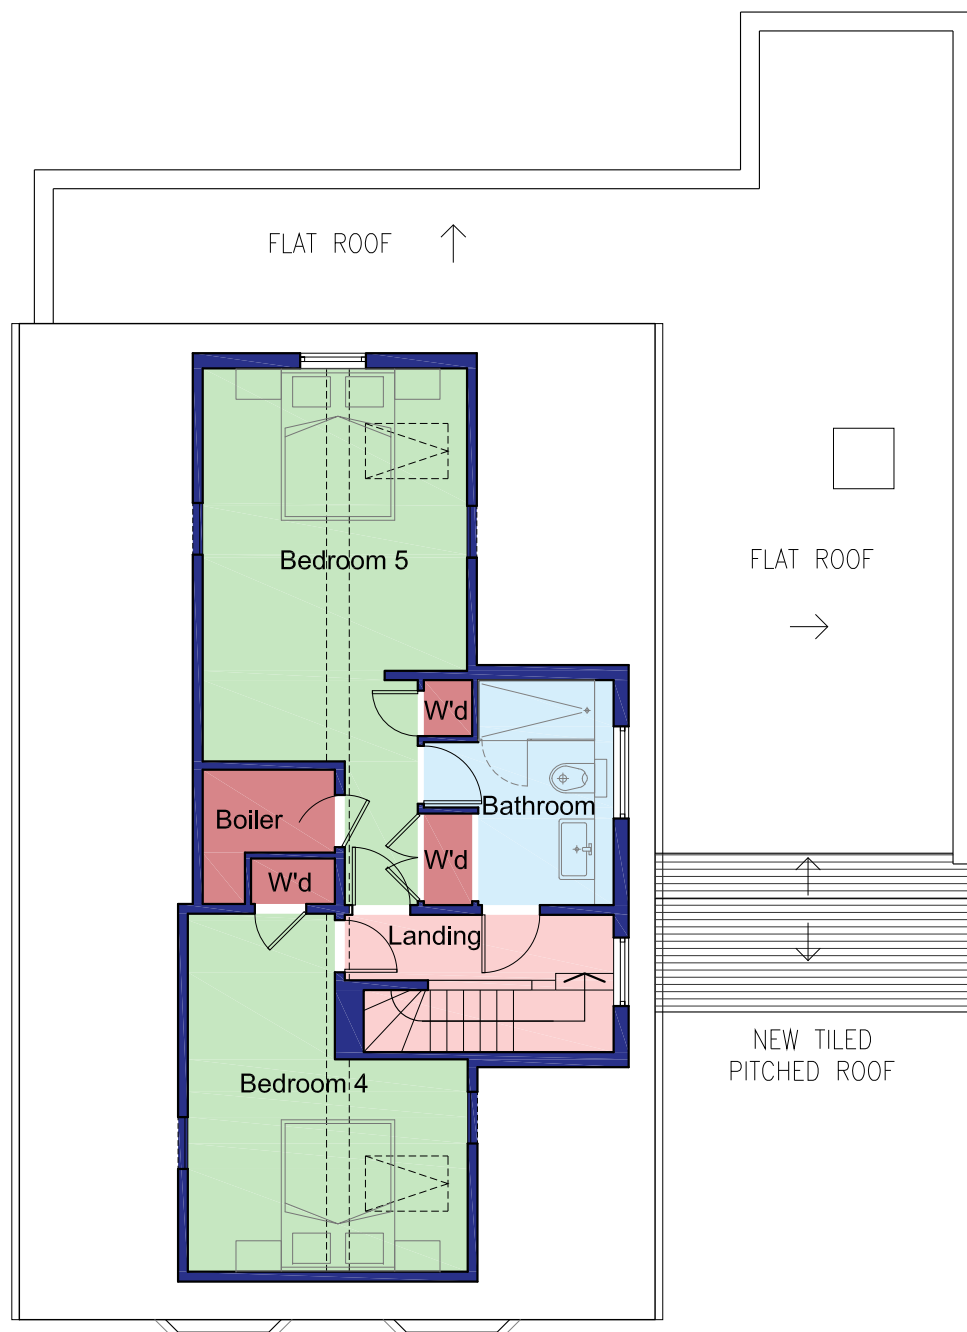


PROPOSED FIRST FLOOR PLAN
Sc. 1:100

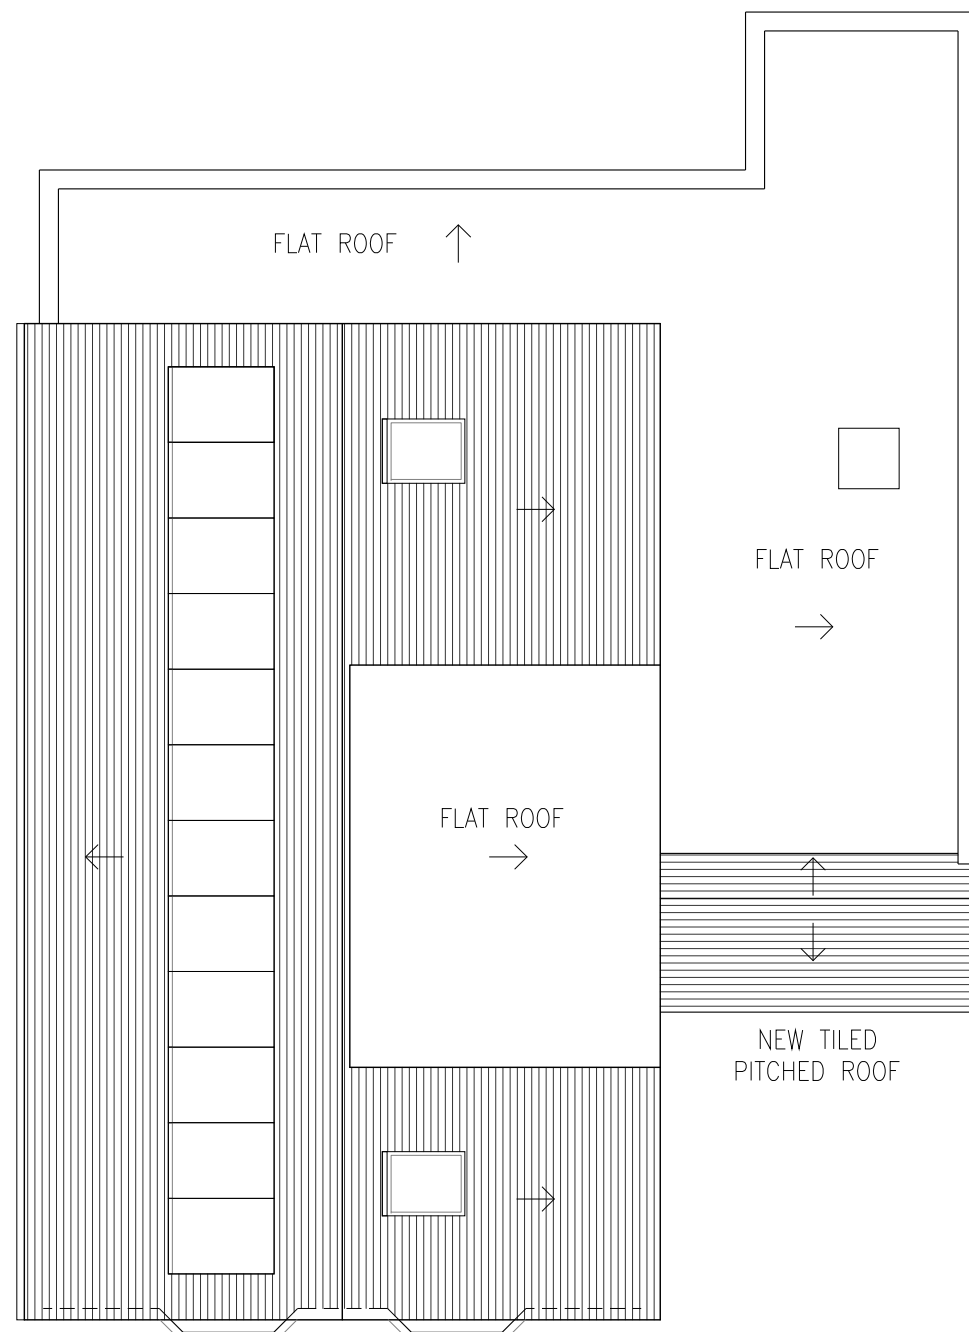

PROPOSED ROOF PLAN
Sc. 1:100




PROPOSED EAST (FRONT) FACING ELEVATION
Sc. 1:100

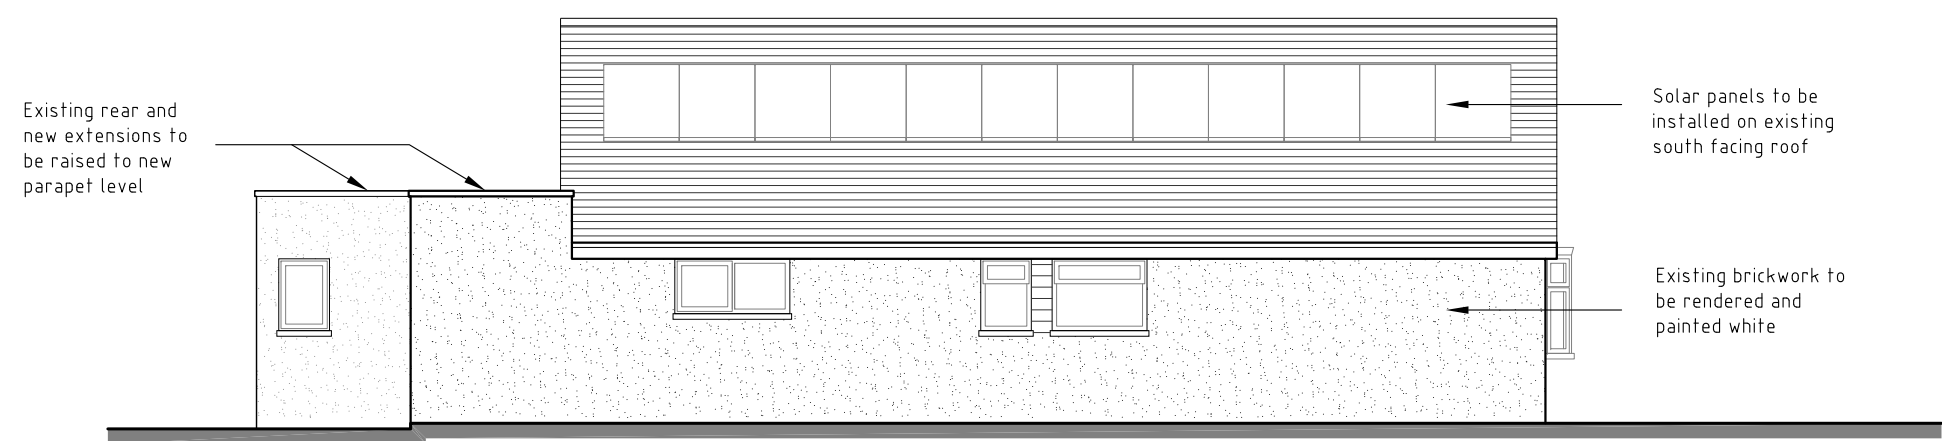

PROPOSED SOUTH (SIDE) FACING ELEVATION
Sc. 1:100




PROPOSED WEST (REAR) FACING ELEVATION
Sc. 1:100

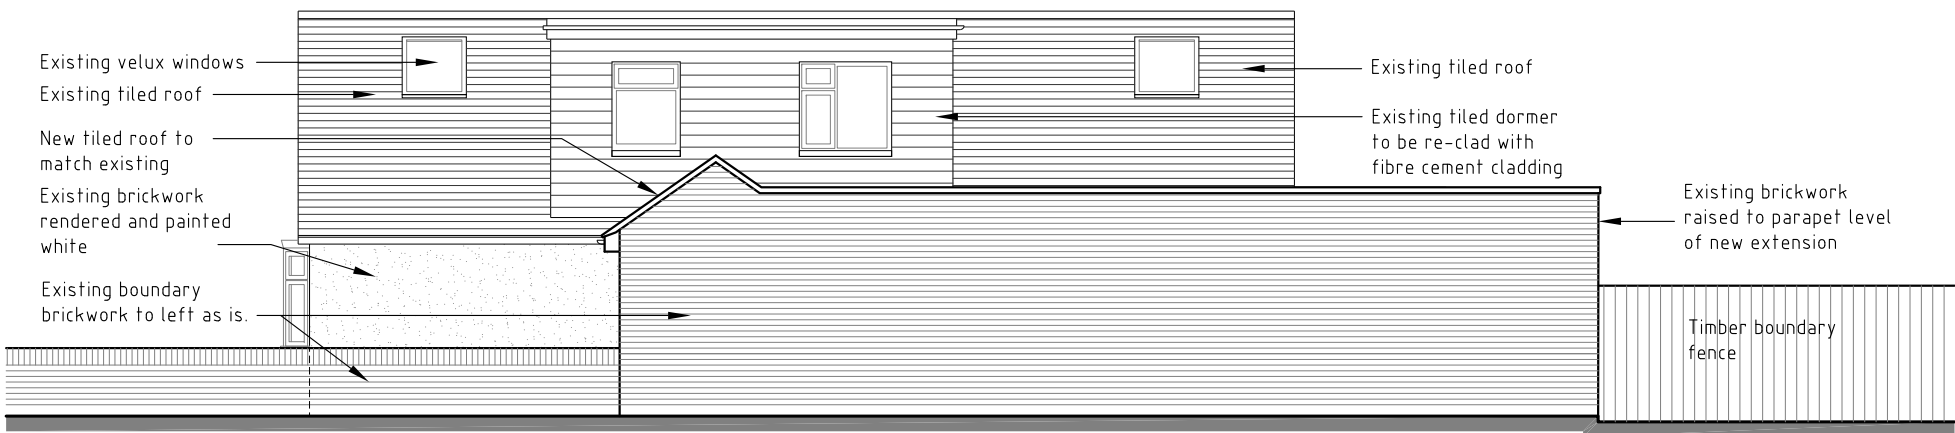

PROPOSED NORTH (SIDE) FACING ELEVATION
Sc. 1:100

1:100
2m 0 2m 4m

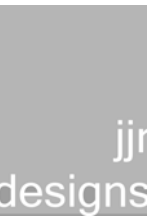

Suite 6a
Church House,
94 Felpham Road
Felpham
West Sussex,
PO22 7PG
TEL: 01243 822081

Architectural
Services
Planning
Building Regs
On Site Supervision
Landscape Design

e-mail: info@jjrdesigns.com

Client:

MR & MRS T PITTAS

Project:

10 SOUTHDEAN DRIVE
MIDDLETON-ON-SEA, BOGNOR REGIS
WEST SUSSEX, PO22 7SX

Drawing Title:

PROPOSED FLOOR PLANS AND ELEVATIONS

Issue status:

Outline proposals ☐ Production information ☐ Scheme design ☐
Tender drawing ☐ Detail design ☐ Contract drawing ☐

Scale: 1:100 @A1	Drawn: I. Bruma	Checked: R. Stefanski	Date: 21.10.2021
Job No: 1526	Drawing No: PL 105	Revision:	