




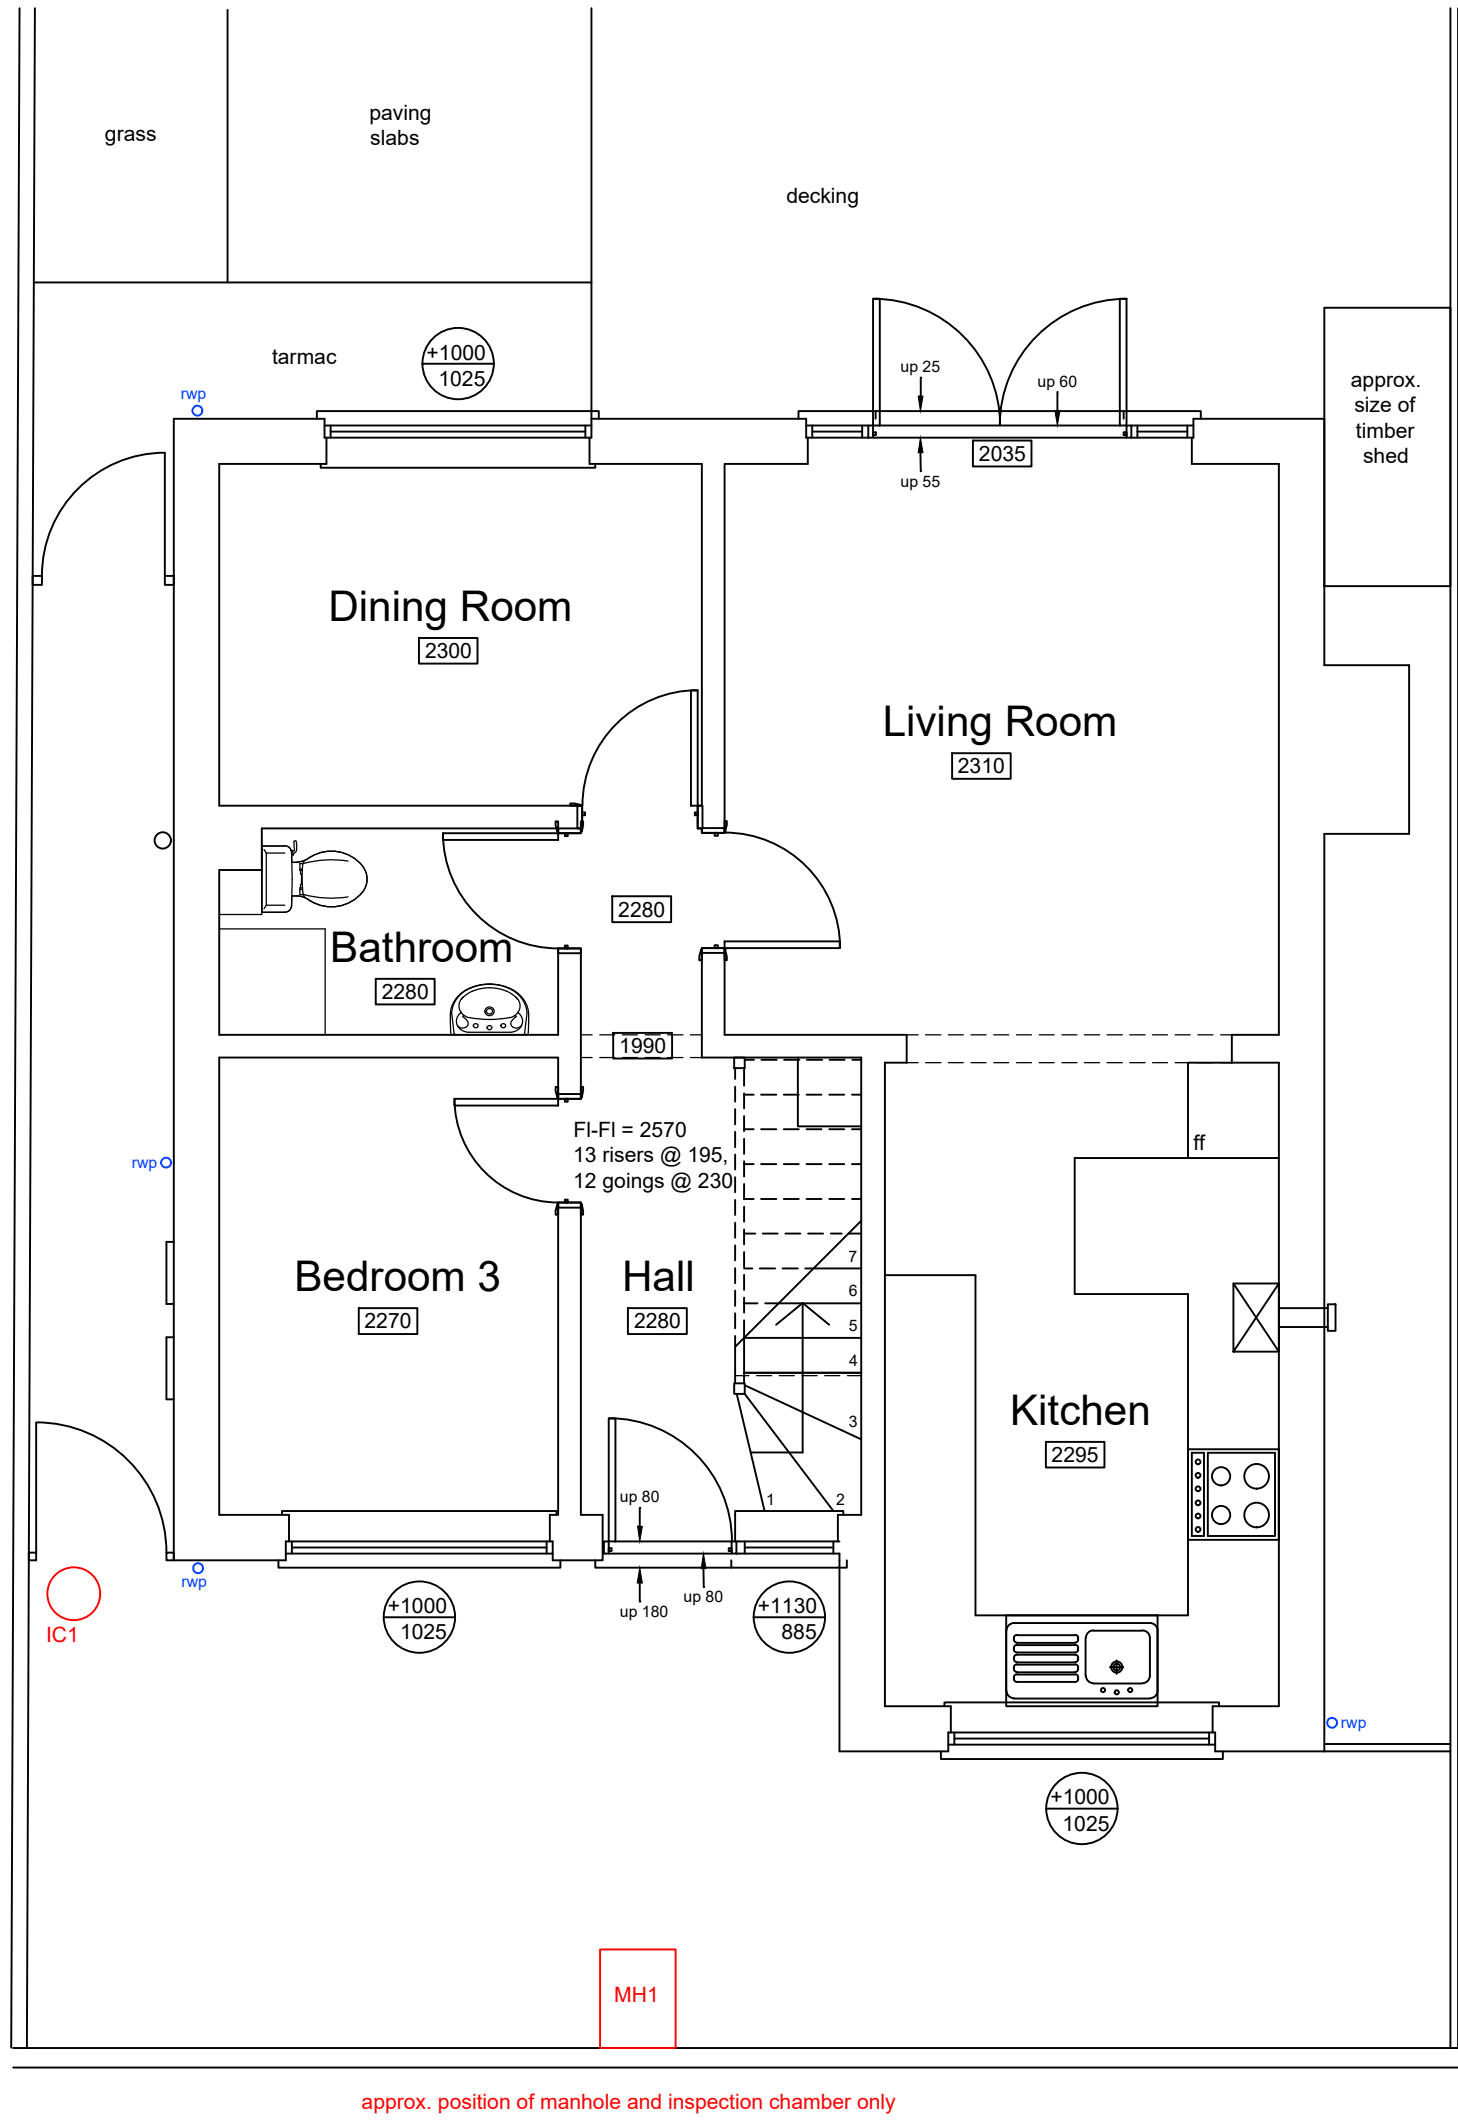

Ground Floor

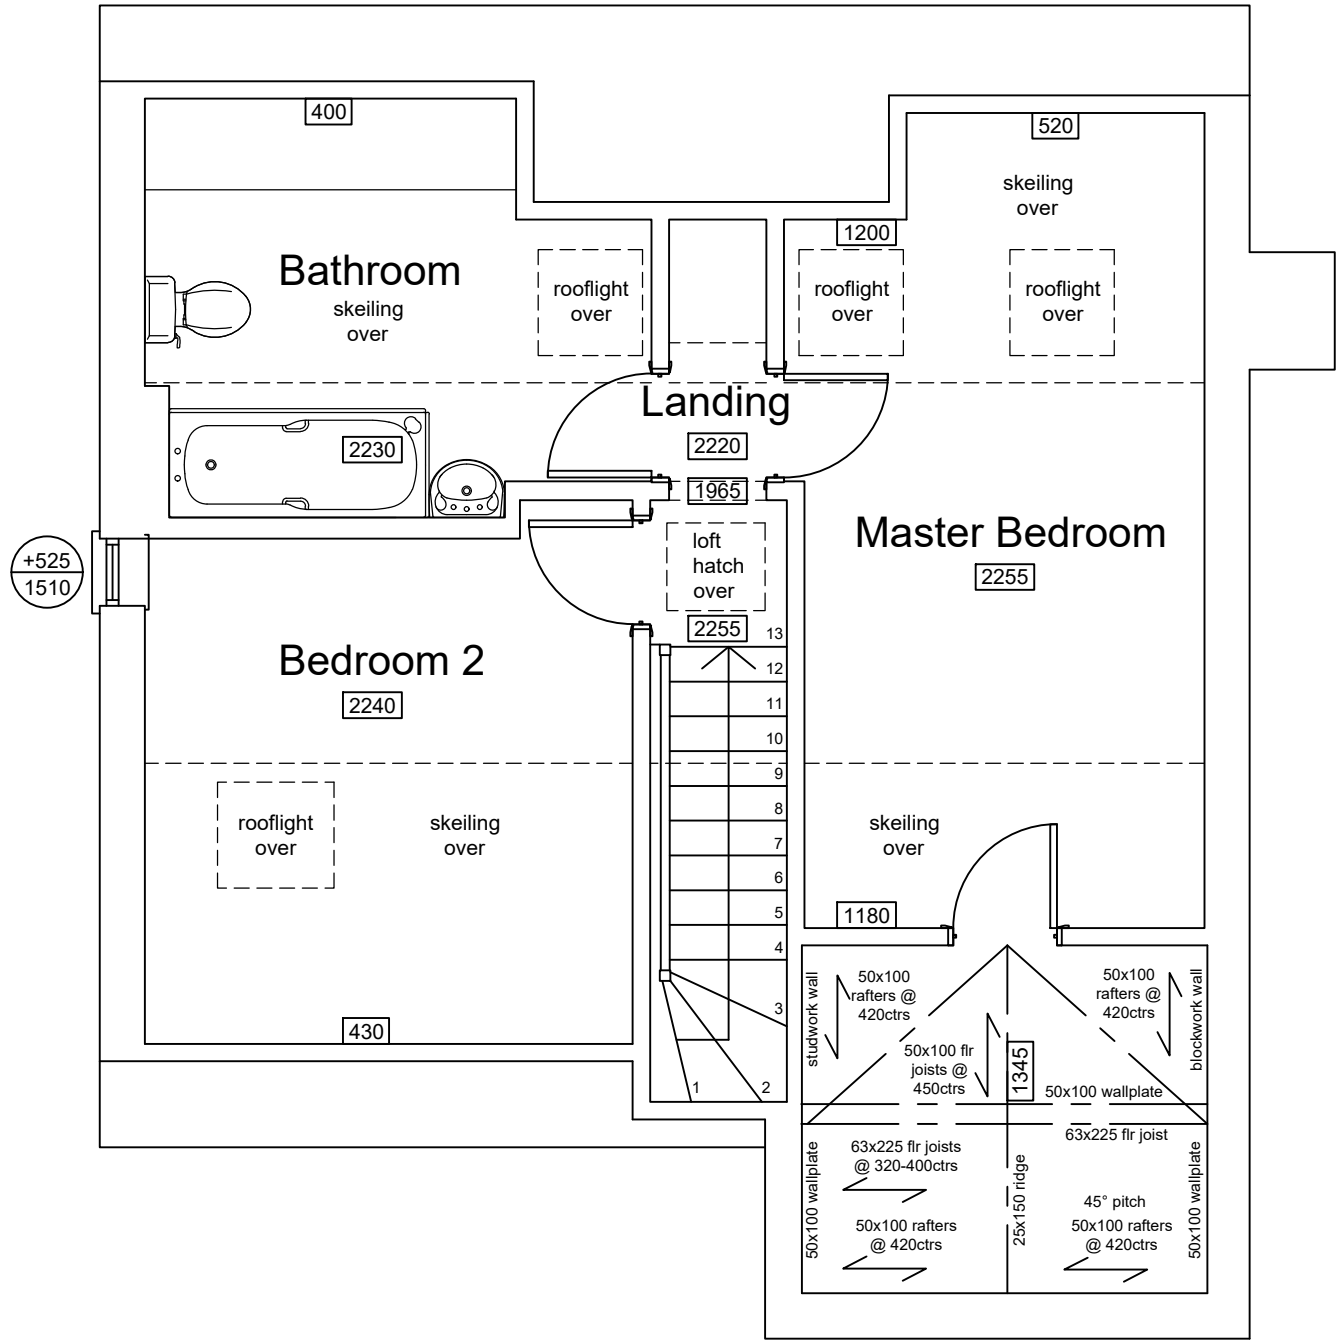

First Floor

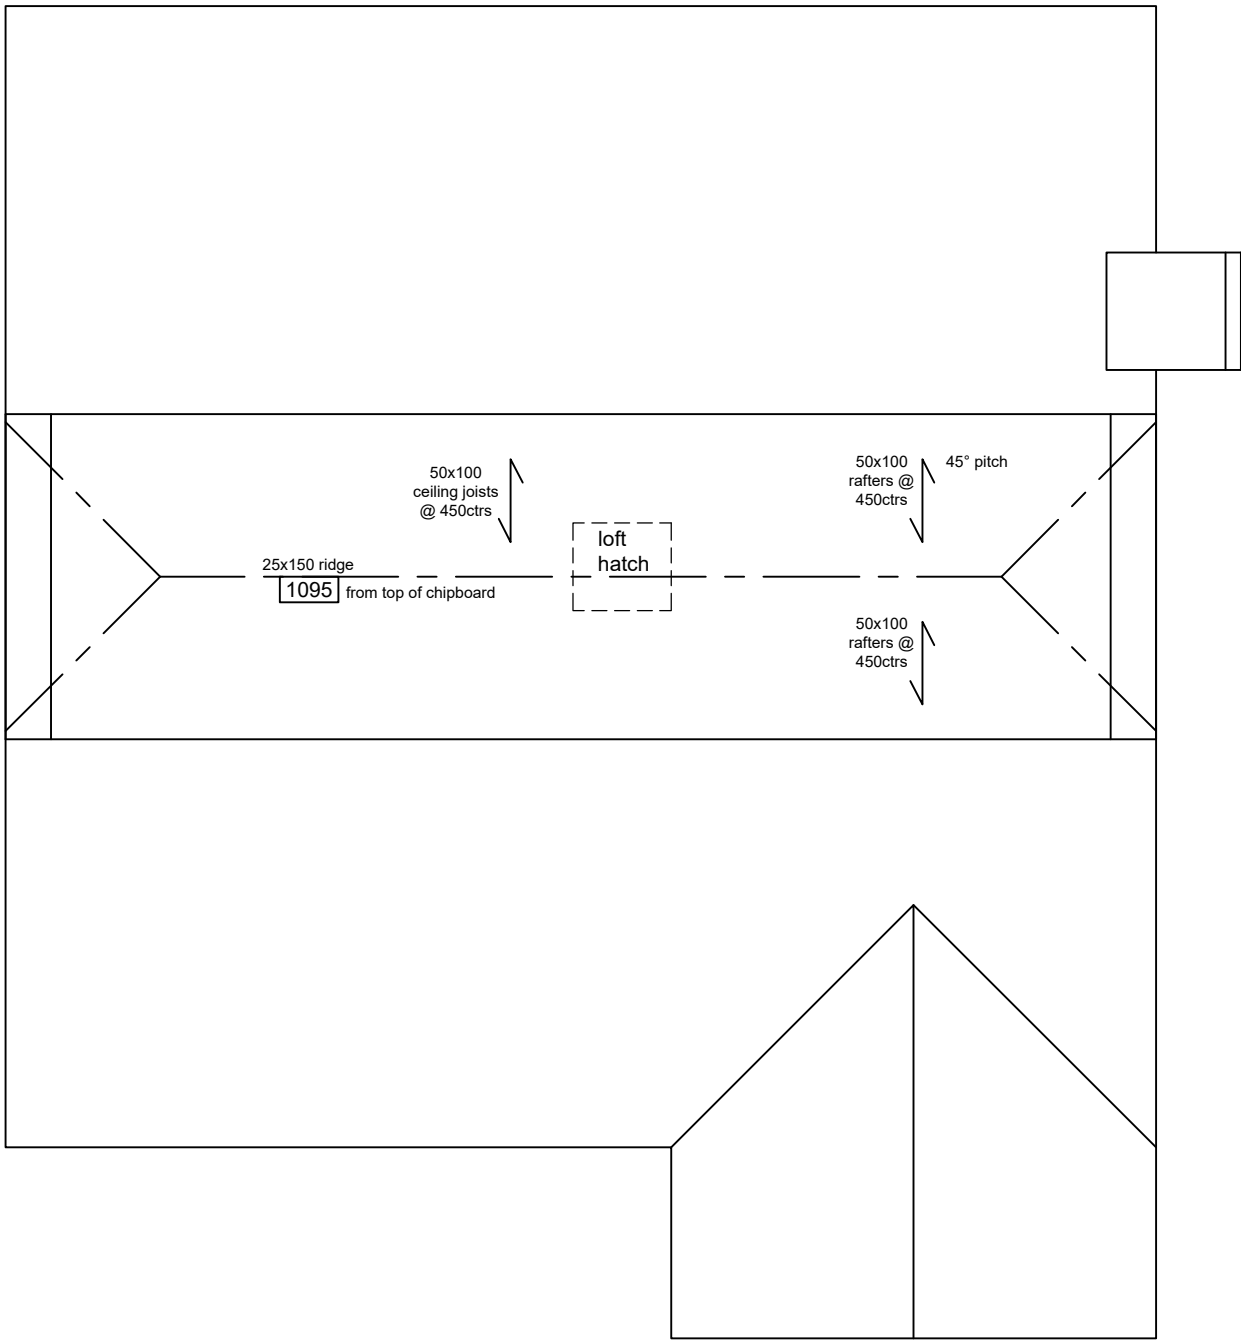

Loft Plan

Revision Details										Dr	Ch
Rev	Date	Revision Details							Job No	Drawing No	Rev
		PRELIMINARY							0053	01	

Emma Pinder Architects Ltd		Client's Name	Job Title	Drawing Title	Scale	Drawn	Checked	Date	Status		
2 Oak Tree Lane, Chichester West Sussex, PO20 3GU T 07809 621606 E epinder@epinderarchitects.co.uk		Mr & Mrs Bacchus	3 North Avenue, Elmer	Existing Floor Plans	1:50@A1	EP	GP	26.10.21	PRELIMINARY		