




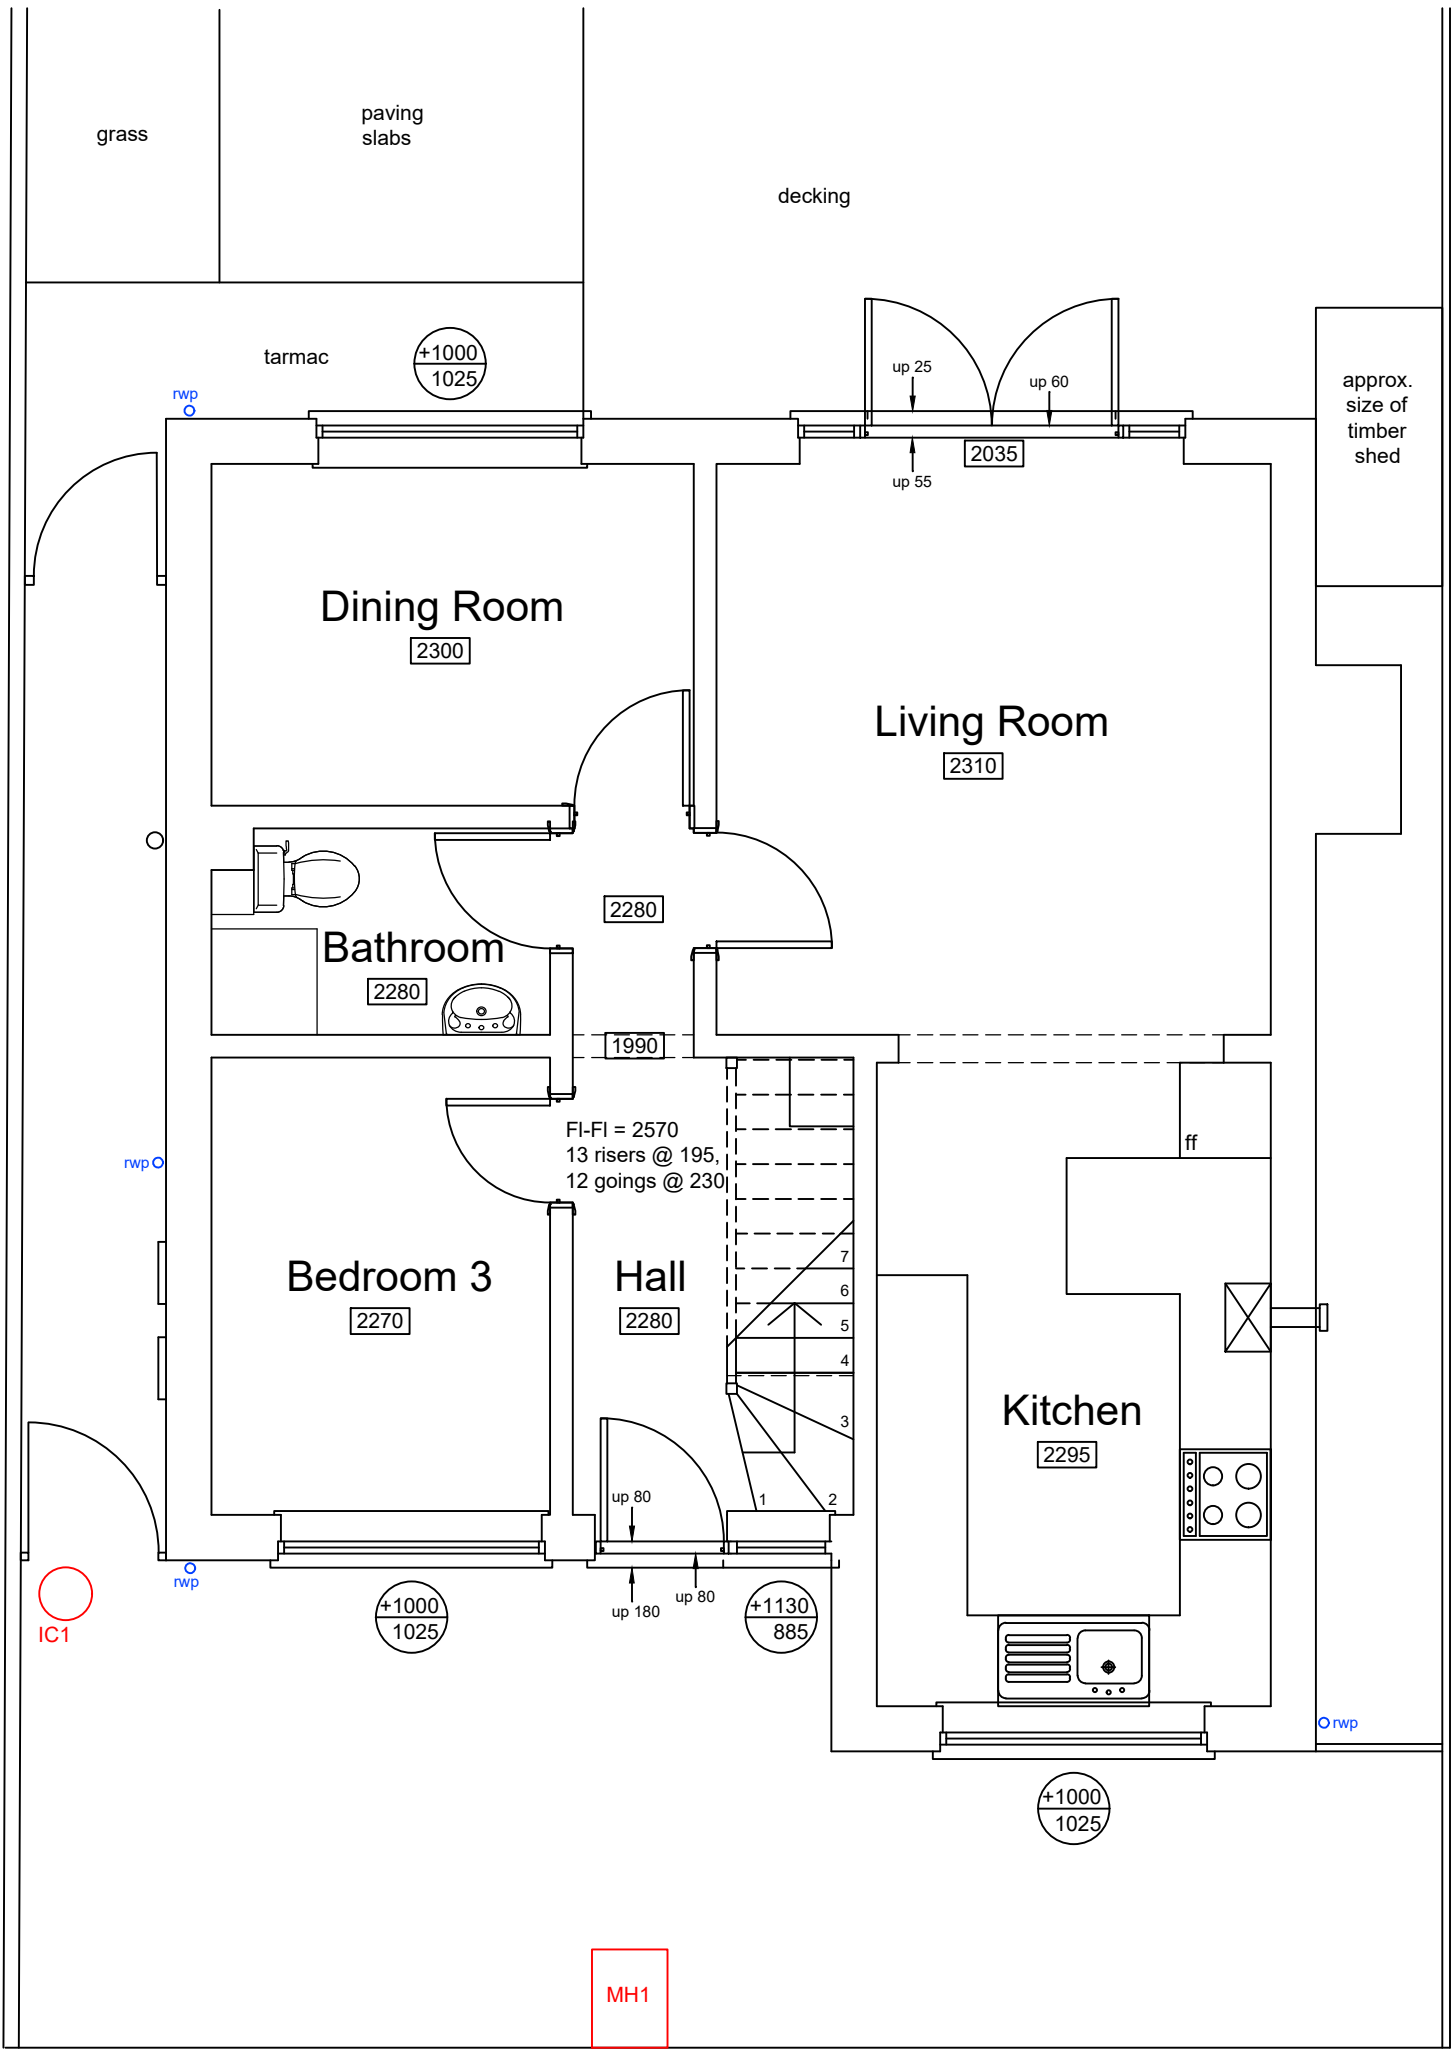

Ground Floor

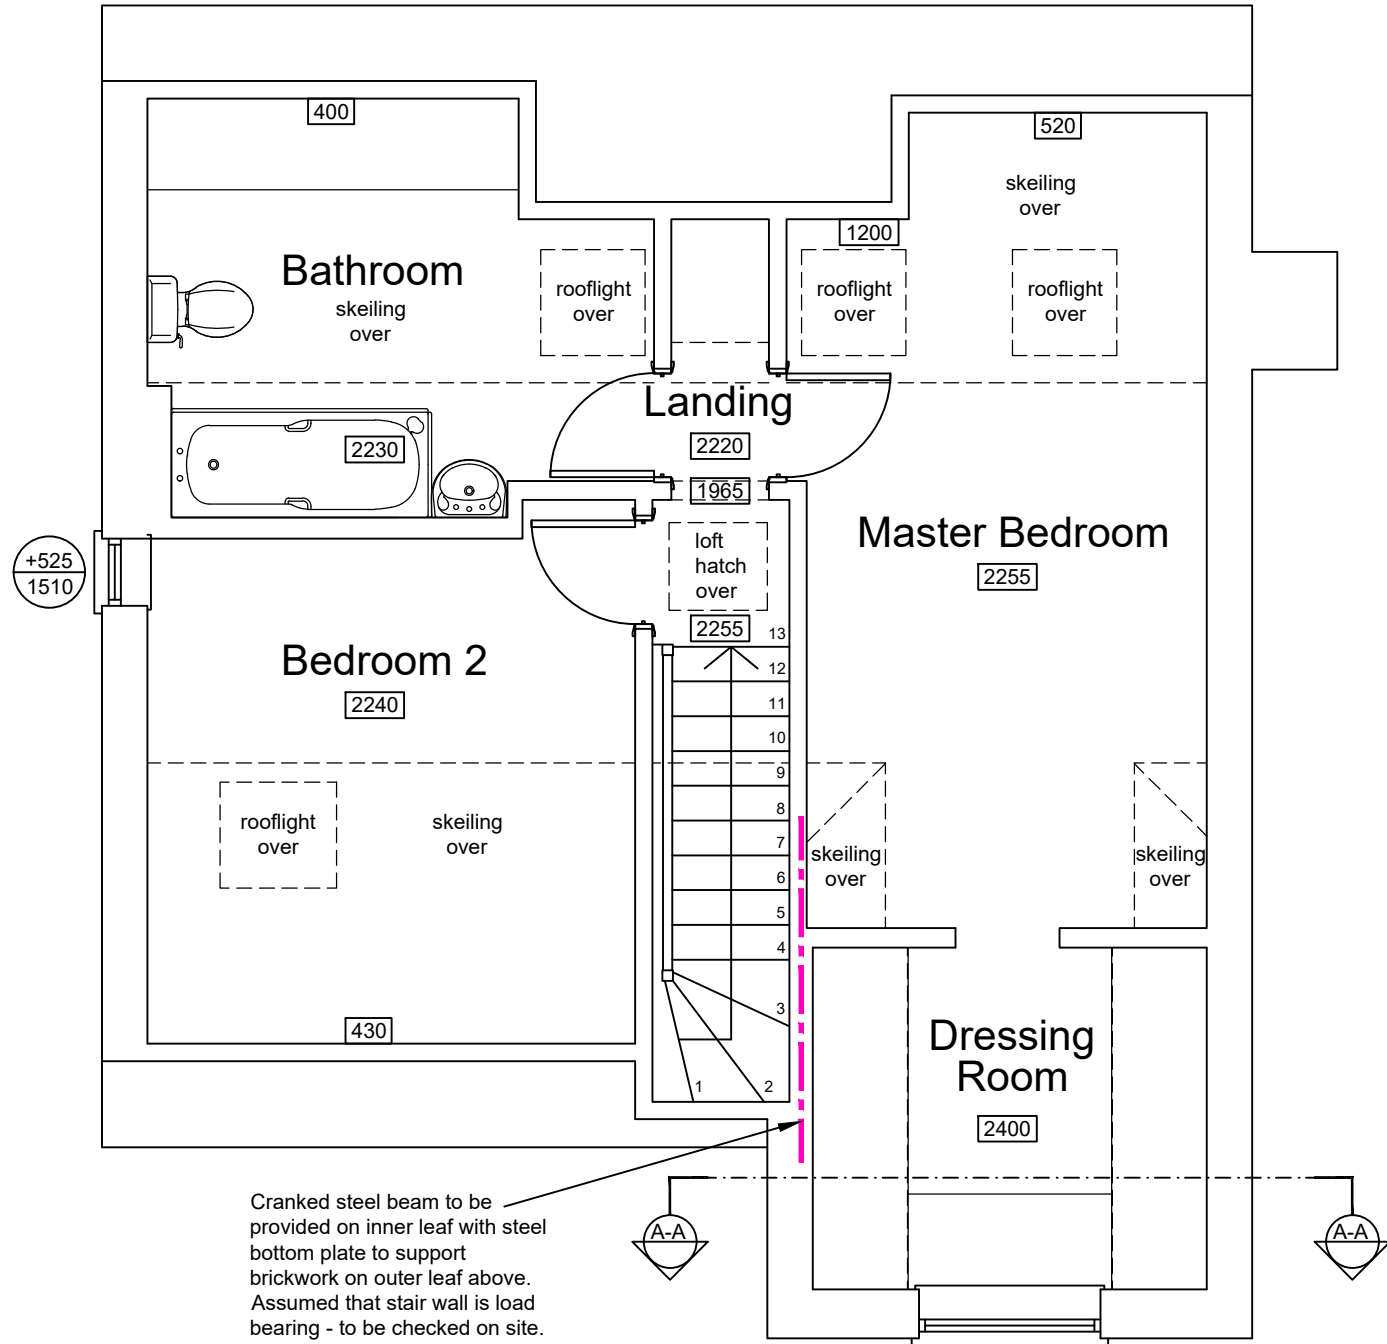

First Floor

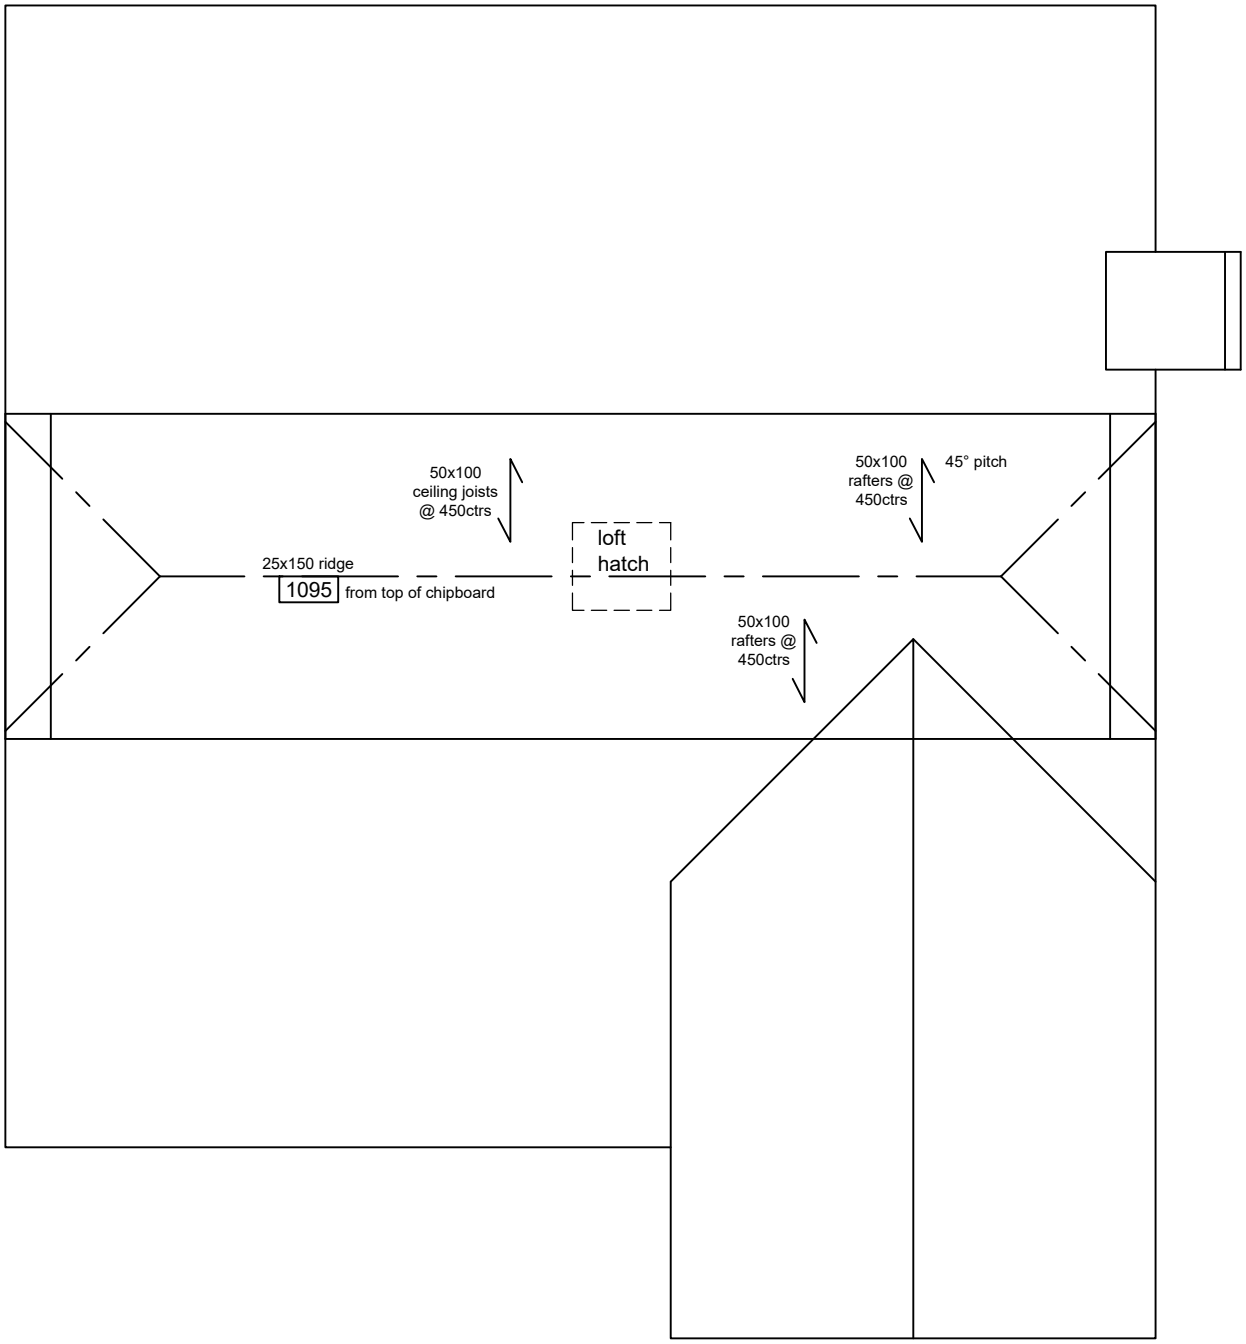

Loft Plan

Emma Pinder Architects Ltd 2 Oak Tree Lane, Chichester West Sussex, PO20 3GU T 07809 621606 E epinder@epinderarchitects.co.uk	Client's Name		Job Title		Drawing Title		Scale		Drawn		Checked		Date		Status		Job No		Drawing No		Rev	
	Mr & Mrs Bacchus		3 North Avenue, Elmer		Proposed Floor Plans		1:50@A1		EP		GP		26.10.21		PRELIMINARY		0053		03		A	