




Front Elevation

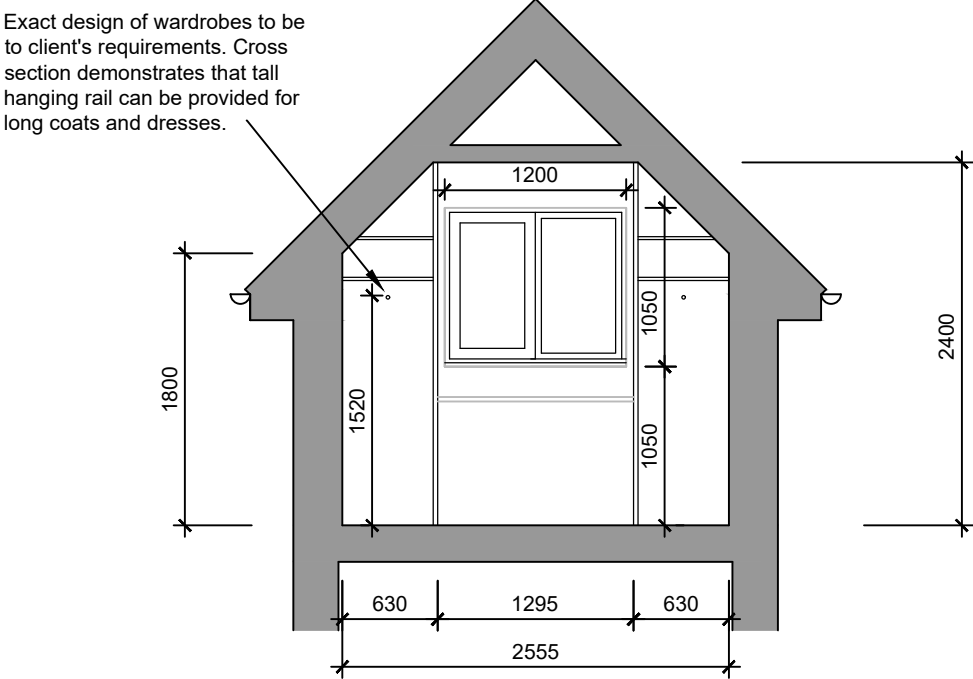

Dimensions only approximate.
Exact dimensions to be confirmed on site.


Cross Section A-A'



Side Elevation



Rear Elevation

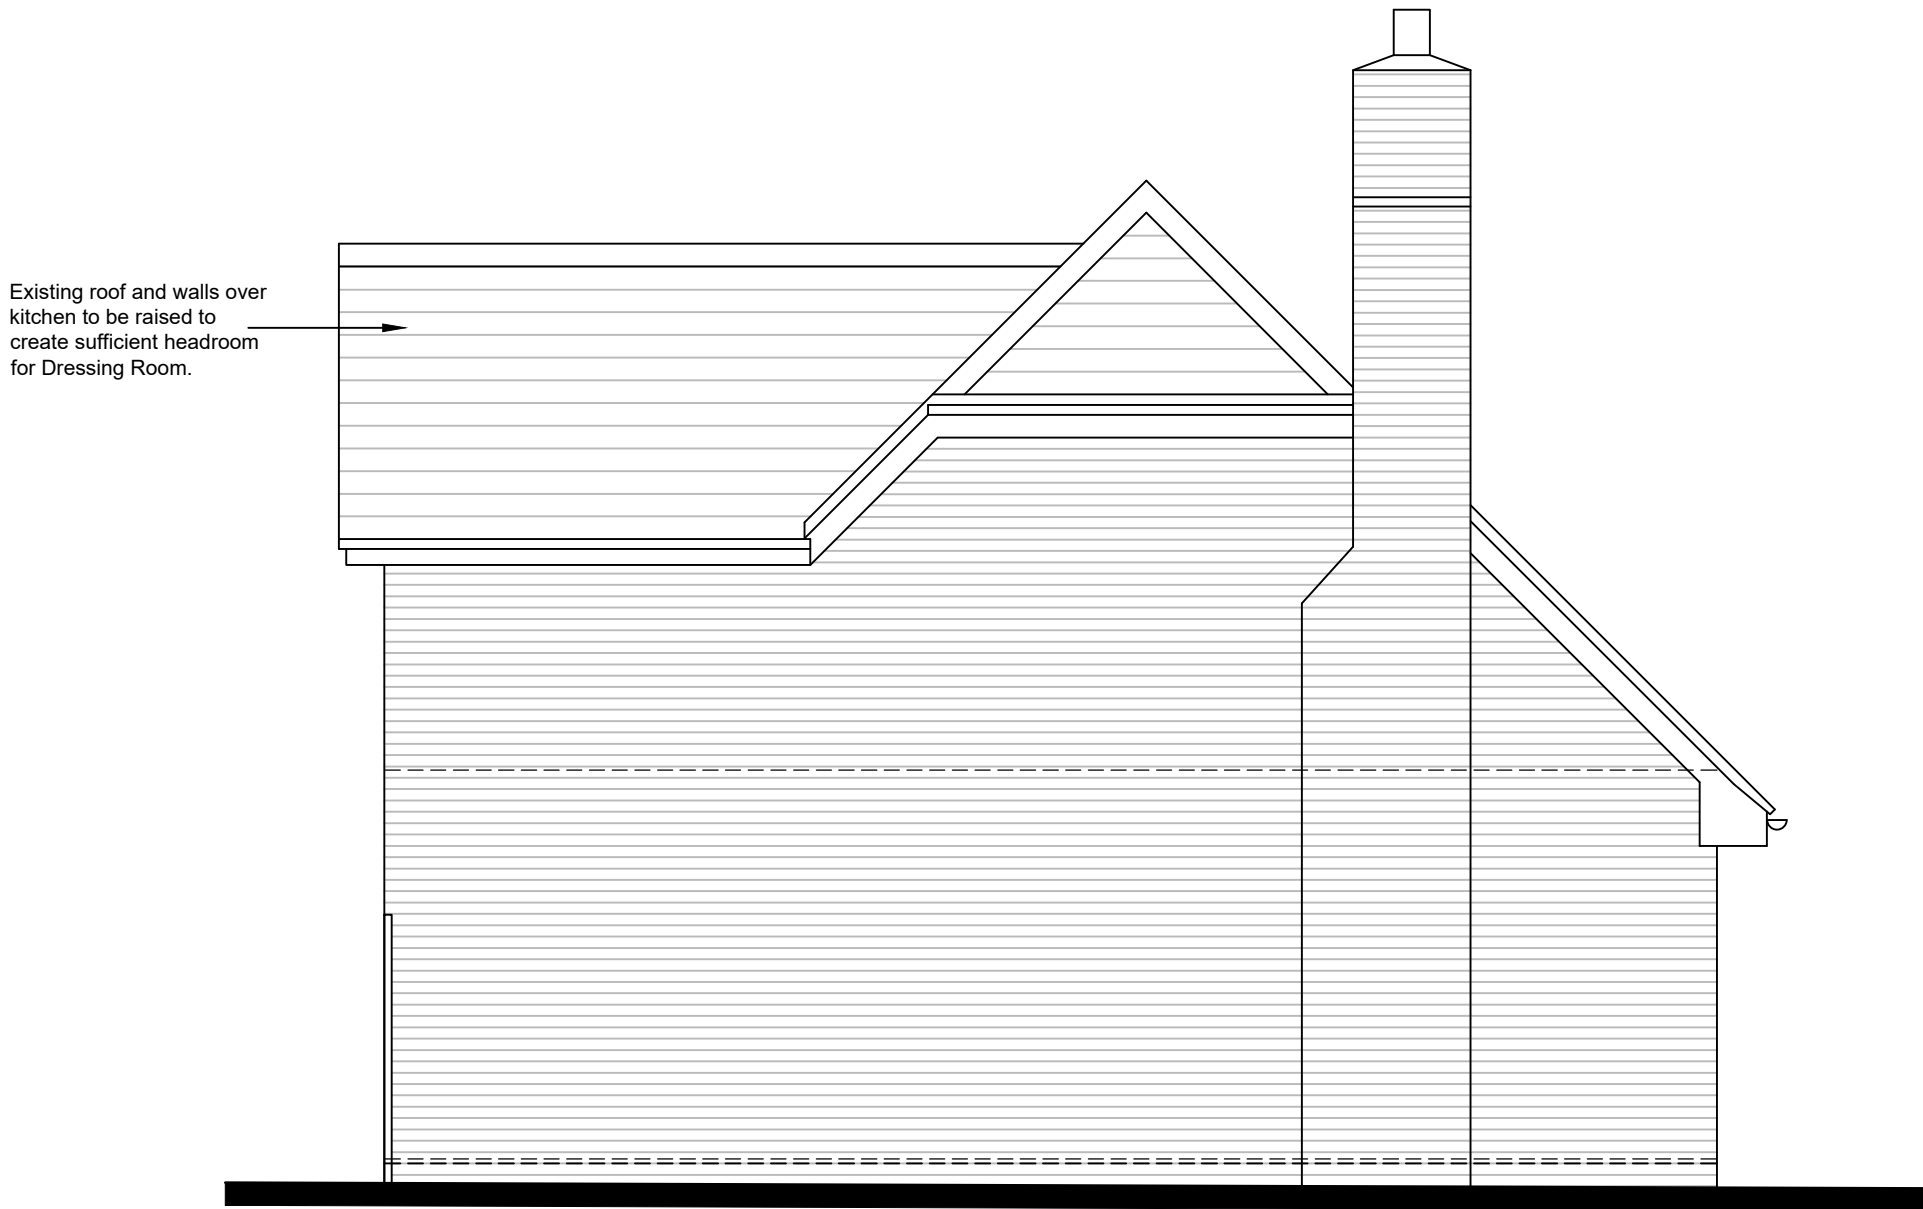

Side Elevation

Emma Pinder Architects Ltd

2 Oak Tree Lane, Chichester
West Sussex, PO20 3GU
T 07809 621606
E epinder@epinderarchitects.co.uk

Client's Name

Mr & Mrs Bacchus

Job Title

3 North Avenue,
Elmer

Drawing Title

Proposed Elevations

Scale

1:50@A1

Drawn

EP

Checked

GP

Date

26.10.21

Status

PRELIMINARY

Job No

0053

Drawing No

04

Rev

A