


ISSUED FOR APPROVAL

DATE 13 Jan SIGNED

Low side

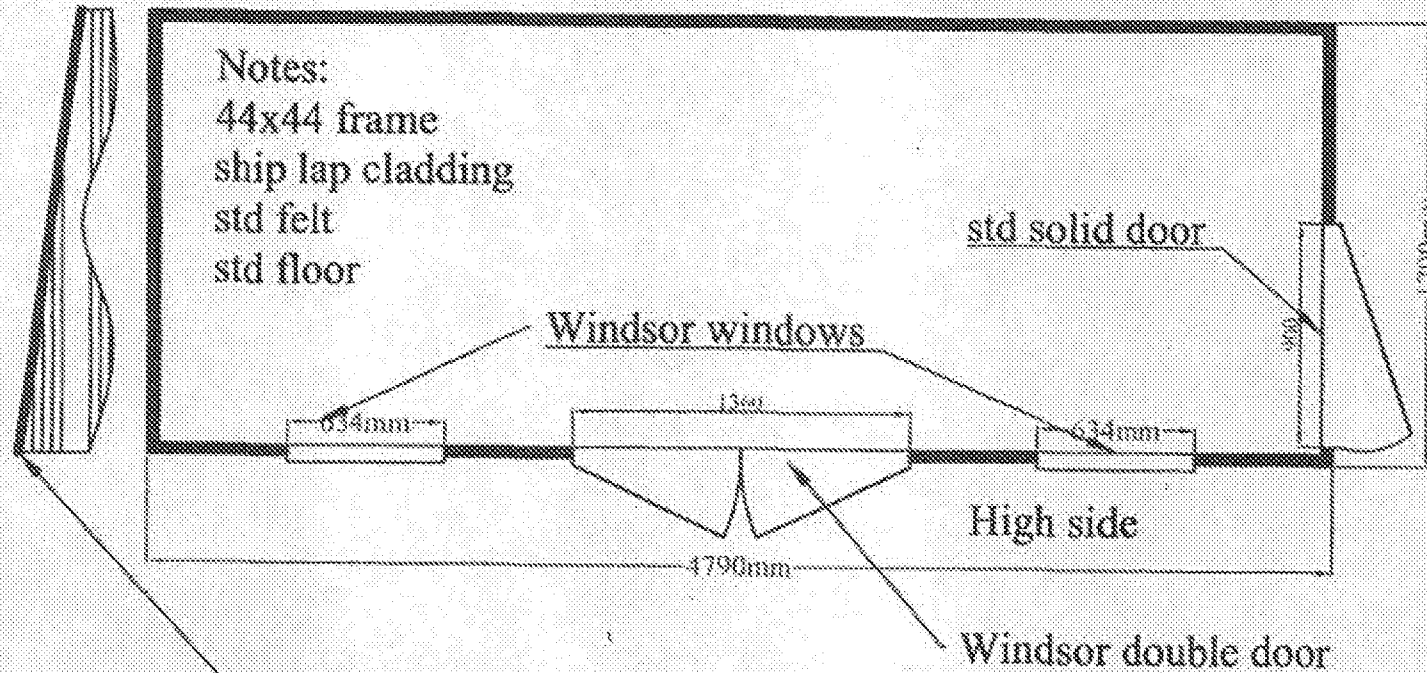

Pent gable orientation

Summerhouse plan

BASE

Your base must be at least 50mm bigger in each direct

Mammoth

The Mammoth gable will only fit on the wall shown
Mammoth wall panels of the same size are interchangeable

Bespoke buildings

There may be a charge if you cancel your order after approving the plans.



Important

To be checked for dimensions and layout features. Please sign in 'Approved by' box to confirm approval of design and return to Shire Garden Buildings either by fax or

All aspects of Hard and Soft Landscaping from Creation to Completion.
Scenework Specialisation for Ponds, Driveways & Walling.
Fencing and Timber work.
Tree work, Turfing & Hedging.
Ponds & Water Features and much more.

We are Registered with RWC run by WSCG Trading Standards.
We are Fully Insured and provide a Bespoke Service

www.landscapes-shakespeare.co.uk

  

Project: Bespoke building			
FLOOR PLAN Summer 17/18			
Drawn By: J Shepherd	Drawn Date: 13/01/15	Checked By:	Checked Date:
Scale: 1:30	Sheet Size: A4	Sheet Number: 1 of 1	
Drawing Title: Norfolk 16x6g AS DRAWN SHIP LAP			
Drawing Number: sq1018			Rev: A