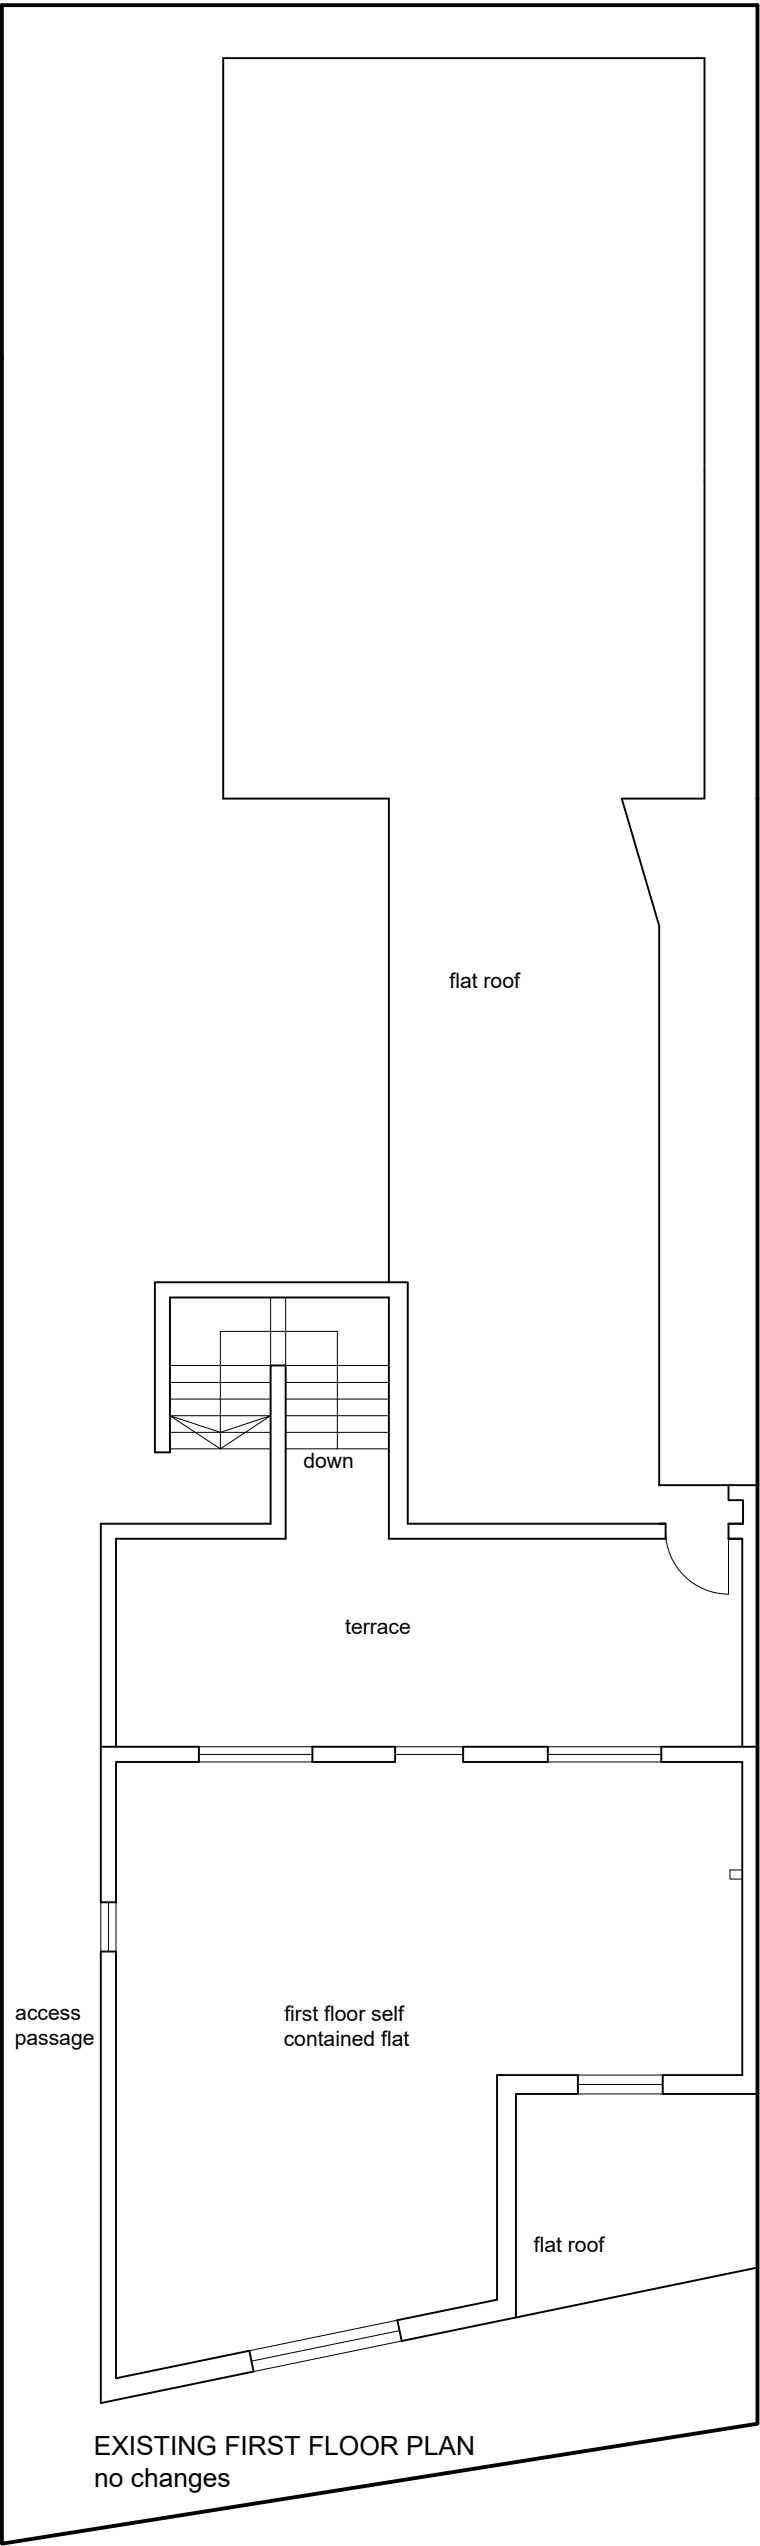


DVD Building Design

Client
Isso Investments

Project
Conversion of storage building to provide a 2 bed 3 person single storey dwelling
15-17 Elmer Road
Bognor Regis PO22 6DZ

Drawing
Existing first floor plan

Issue Date 05.11.2025	CHL drawing ref. 2025-28-02
Scale 1:100@A3	