



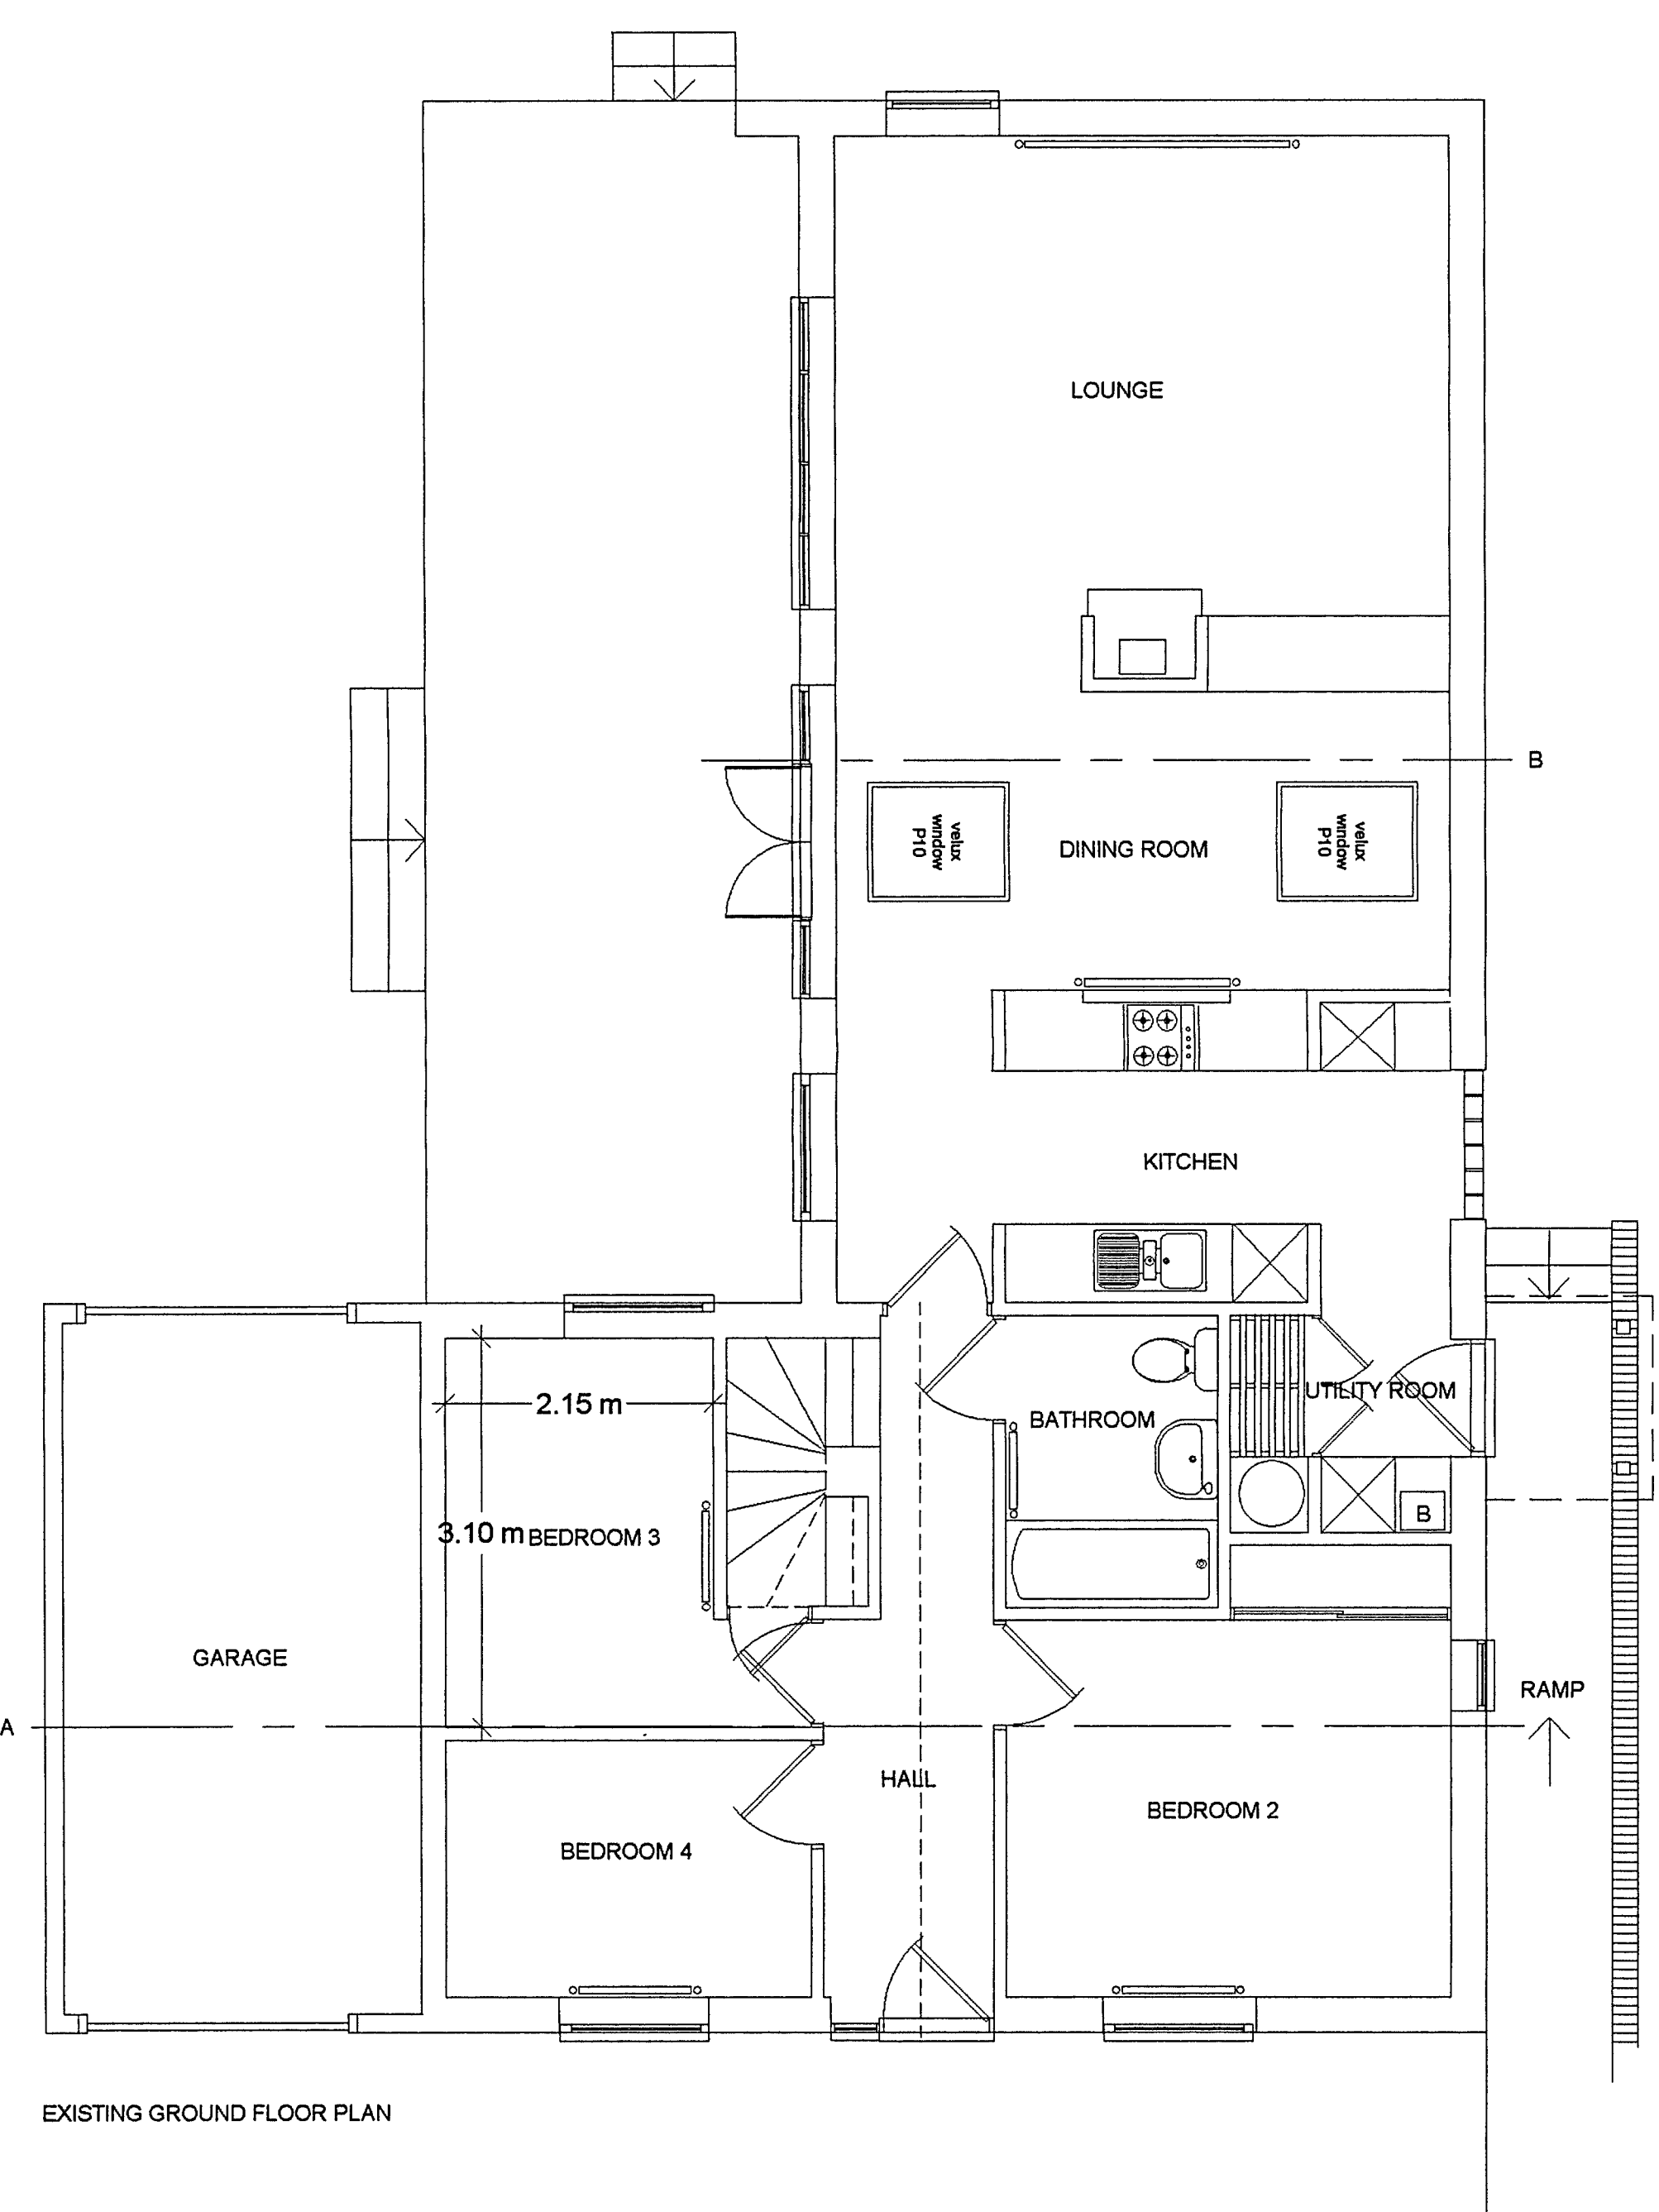

EXISTING GROUND FLOOR PLAN

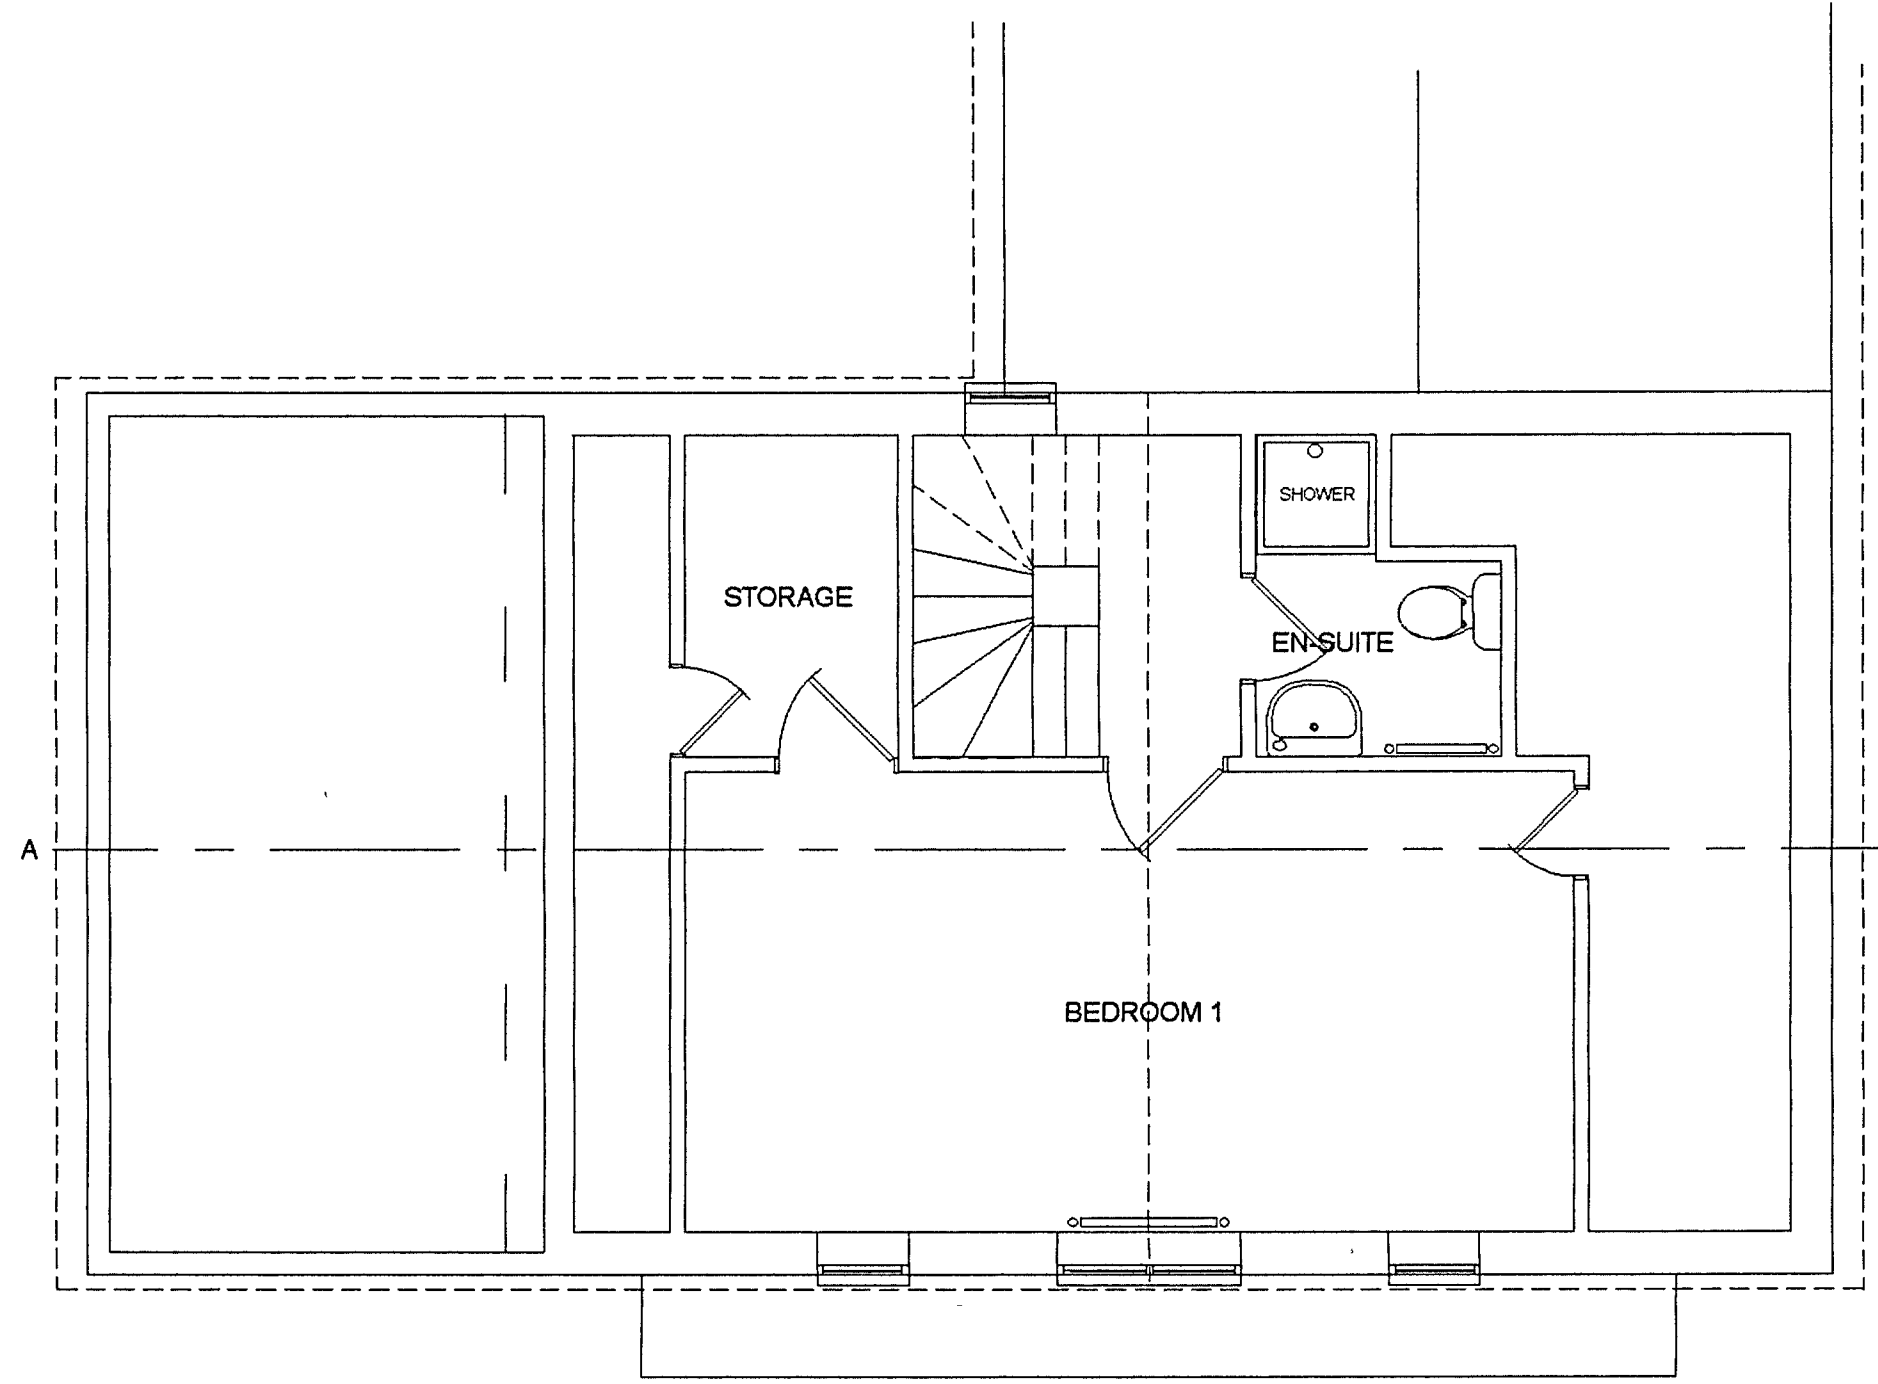

EXISTING FIRST FLOOR PLAN

Do not scale from drawings
(excepting Local Authorities)
All dimensions to be checked on site

All work to comply with Building Regulations,
British Standards, manufacturer's instructions
/specifications and engineer's calculations at
all times. Construction must also comply with
all safety at work regulations. Additional work
may be requested by the building inspector
as work proceeds to ensure the new building
complies with all building regulations

No	Change	Date	Int

BKM PLANS
architectural
plans and
drawing
service

Title
106 Ancton Way
Elmer Sands

Scale	1:50
Date	24th September 2007
Drawn by	
Drawing 4 / 4	

All drawings are copyright of BKM architectural plans
and drawings service and may not be reproduced
without prior permissions