


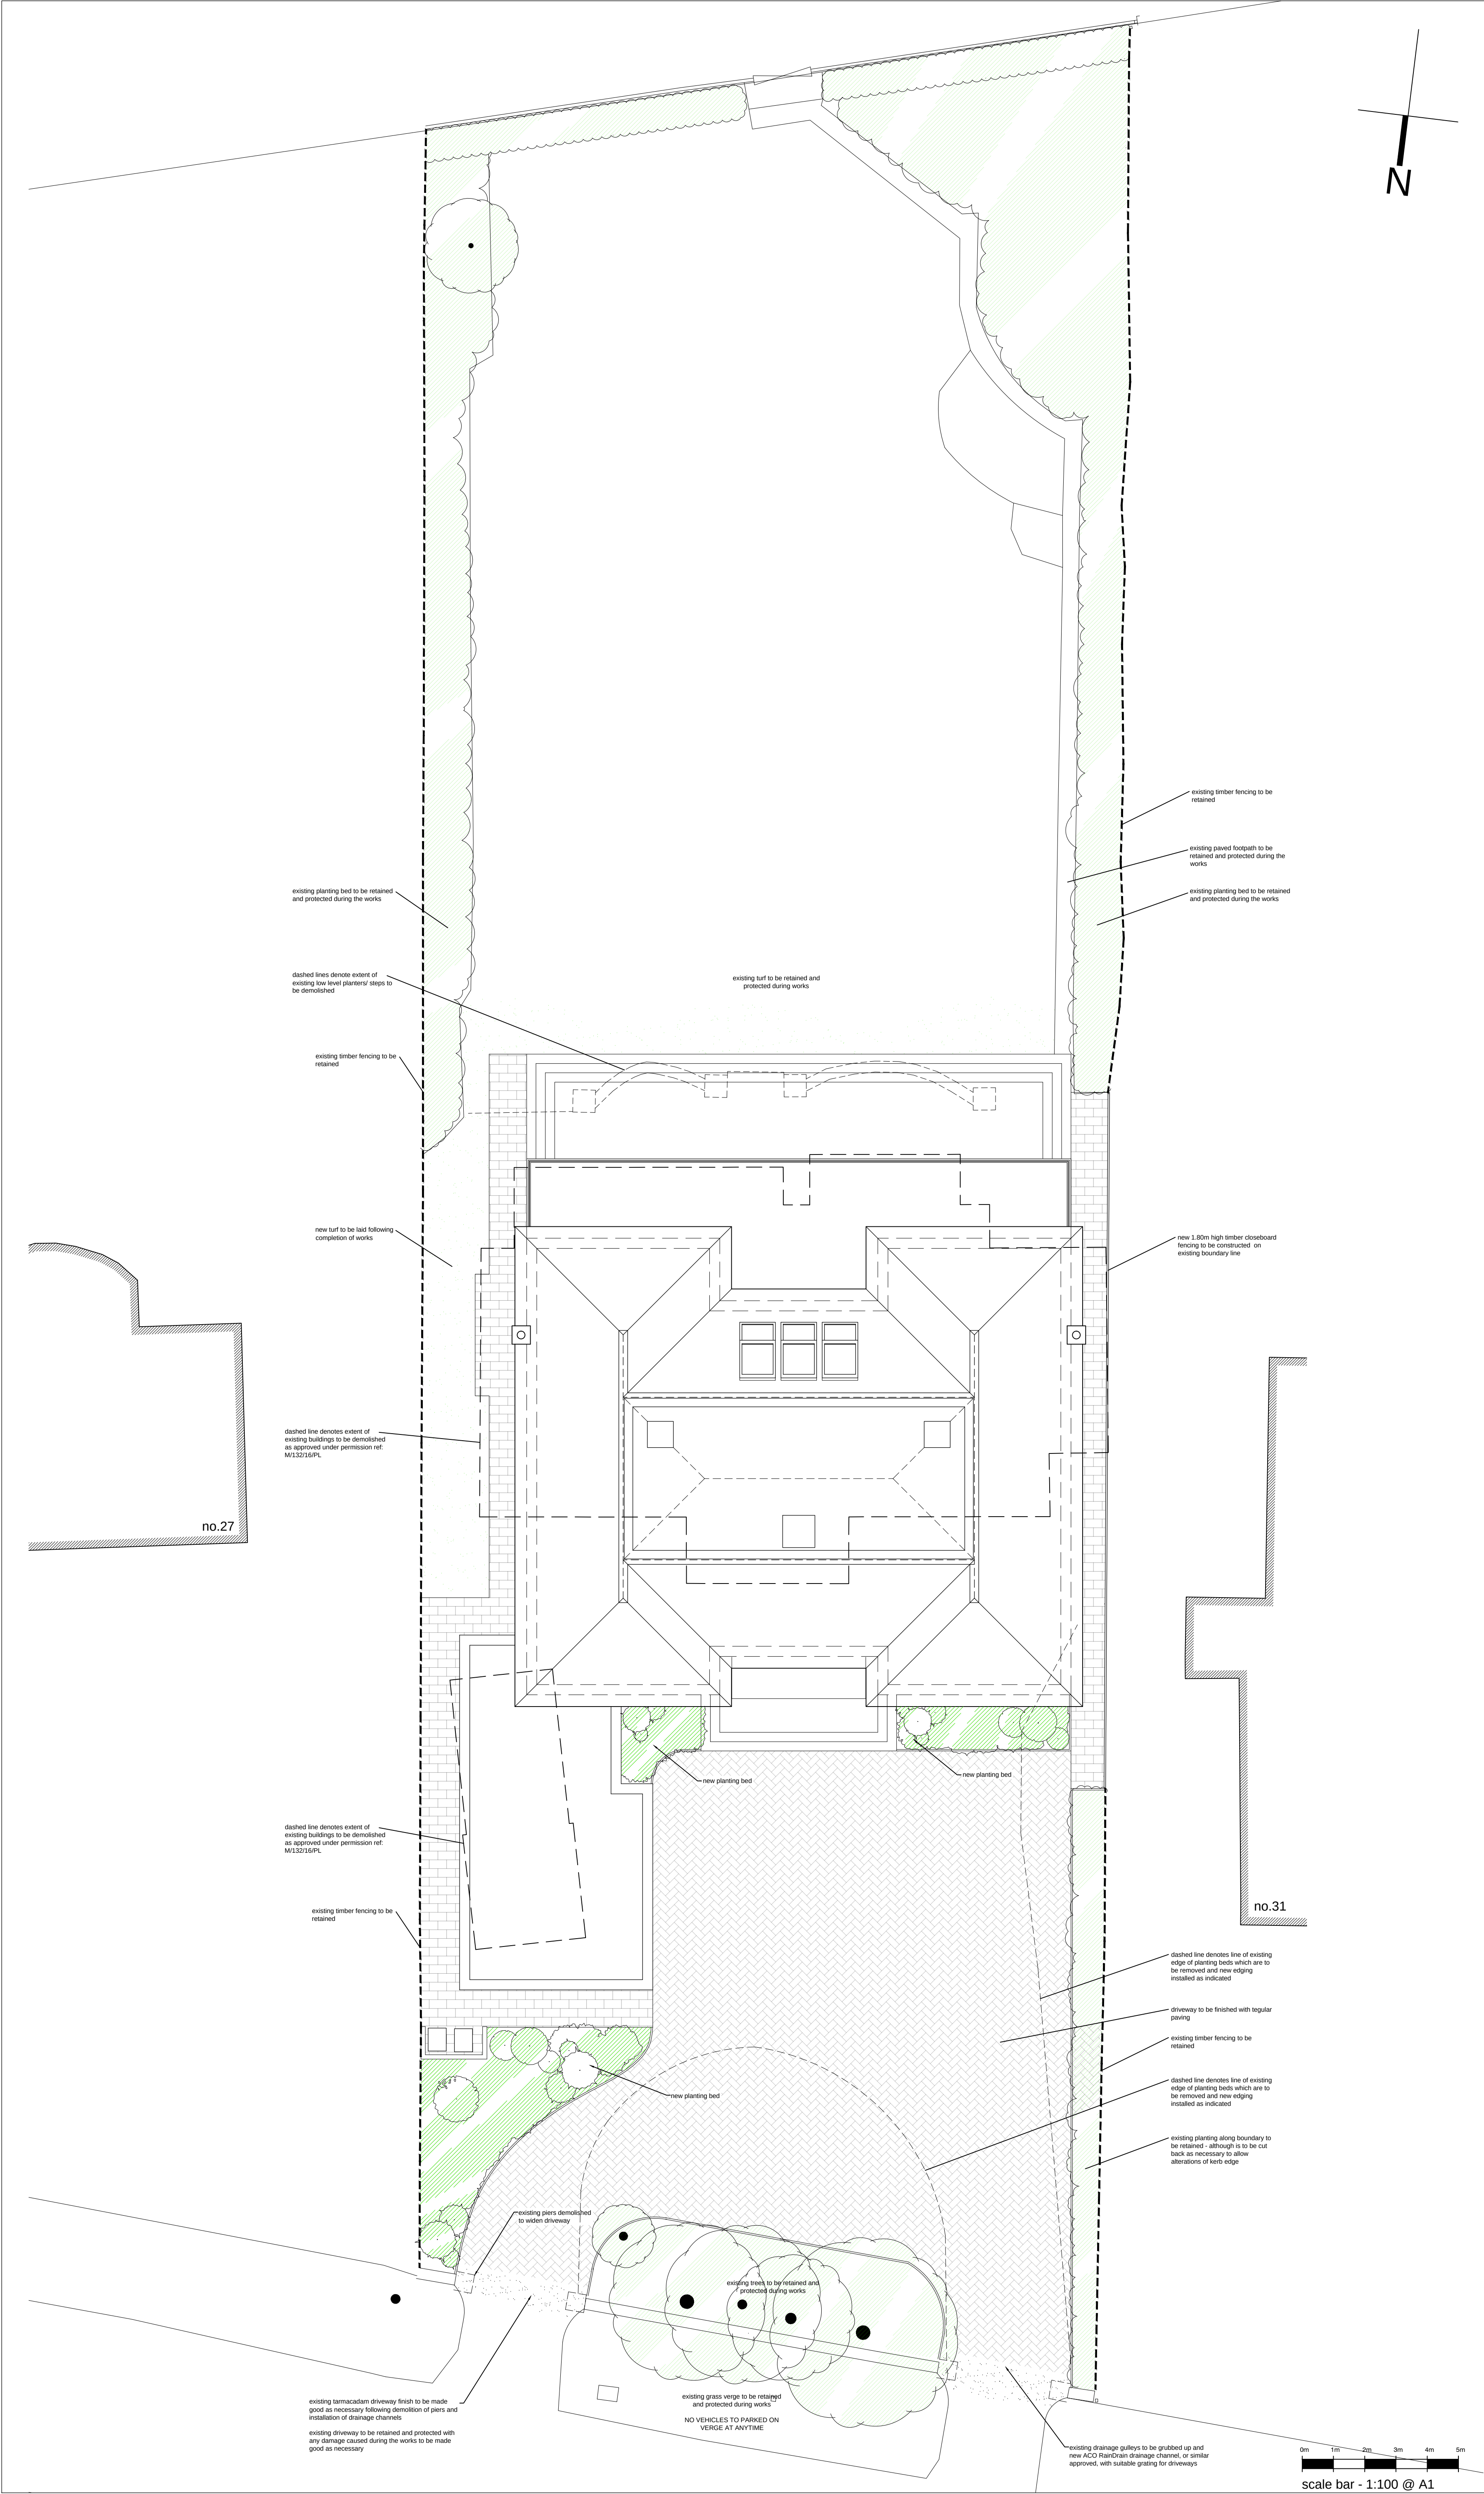

NOTES
DO NOT SCALE OFF THIS DRAWING
CHECK ALL DIMENSIONS ON SITE BEFORE ANY WORK IS COMMENCED
ALL GOODS MATERIALS AND WORKMANSHIP MUST CONFORM WITH CURRENT BUILDING REGULATIONS, BRITISH STANDARDS AND CODES OF PRACTICE
COPYRIGHT OF THIS DRAWING IS RETAINED BY THE ARCHITECT AND IT MUST NOT BE REPRODUCED WITHOUT WRITTEN CONSENT

REV	DATE	BY	AMENDMENT
 folkesarchitects THE DESIGN STUDIO 34 High Street Chyngwyll West Sussex BN44 3RD 01903 888629 01903 816466 info@folkesarchitects.co.uk			
CLIENT Mr. M. Visram			
JOB TITLE Replacement Dwelling 29 Sea Way Middleton-on-Sea West Sussex PO22 7RZ			
DRAWING TITLE Overall Site Plan PRELIMINARY ISSUE			
DATE Dec '17	SCALE 1:100 @ A1	DRAWN BY ec CHECKED BY mf	
JOB NO. 17053	DRAWING NO. 1.01	REVISION	