



notes:
1. this drawing is the copyright of PH Design and is not to be reproduced without consent.
2. the contractor is to check all dimensions and levels before site works commence and/or preparation of workshop drawings.


revision	date	amendment
A	31.10.10	PLANNING DRAWING

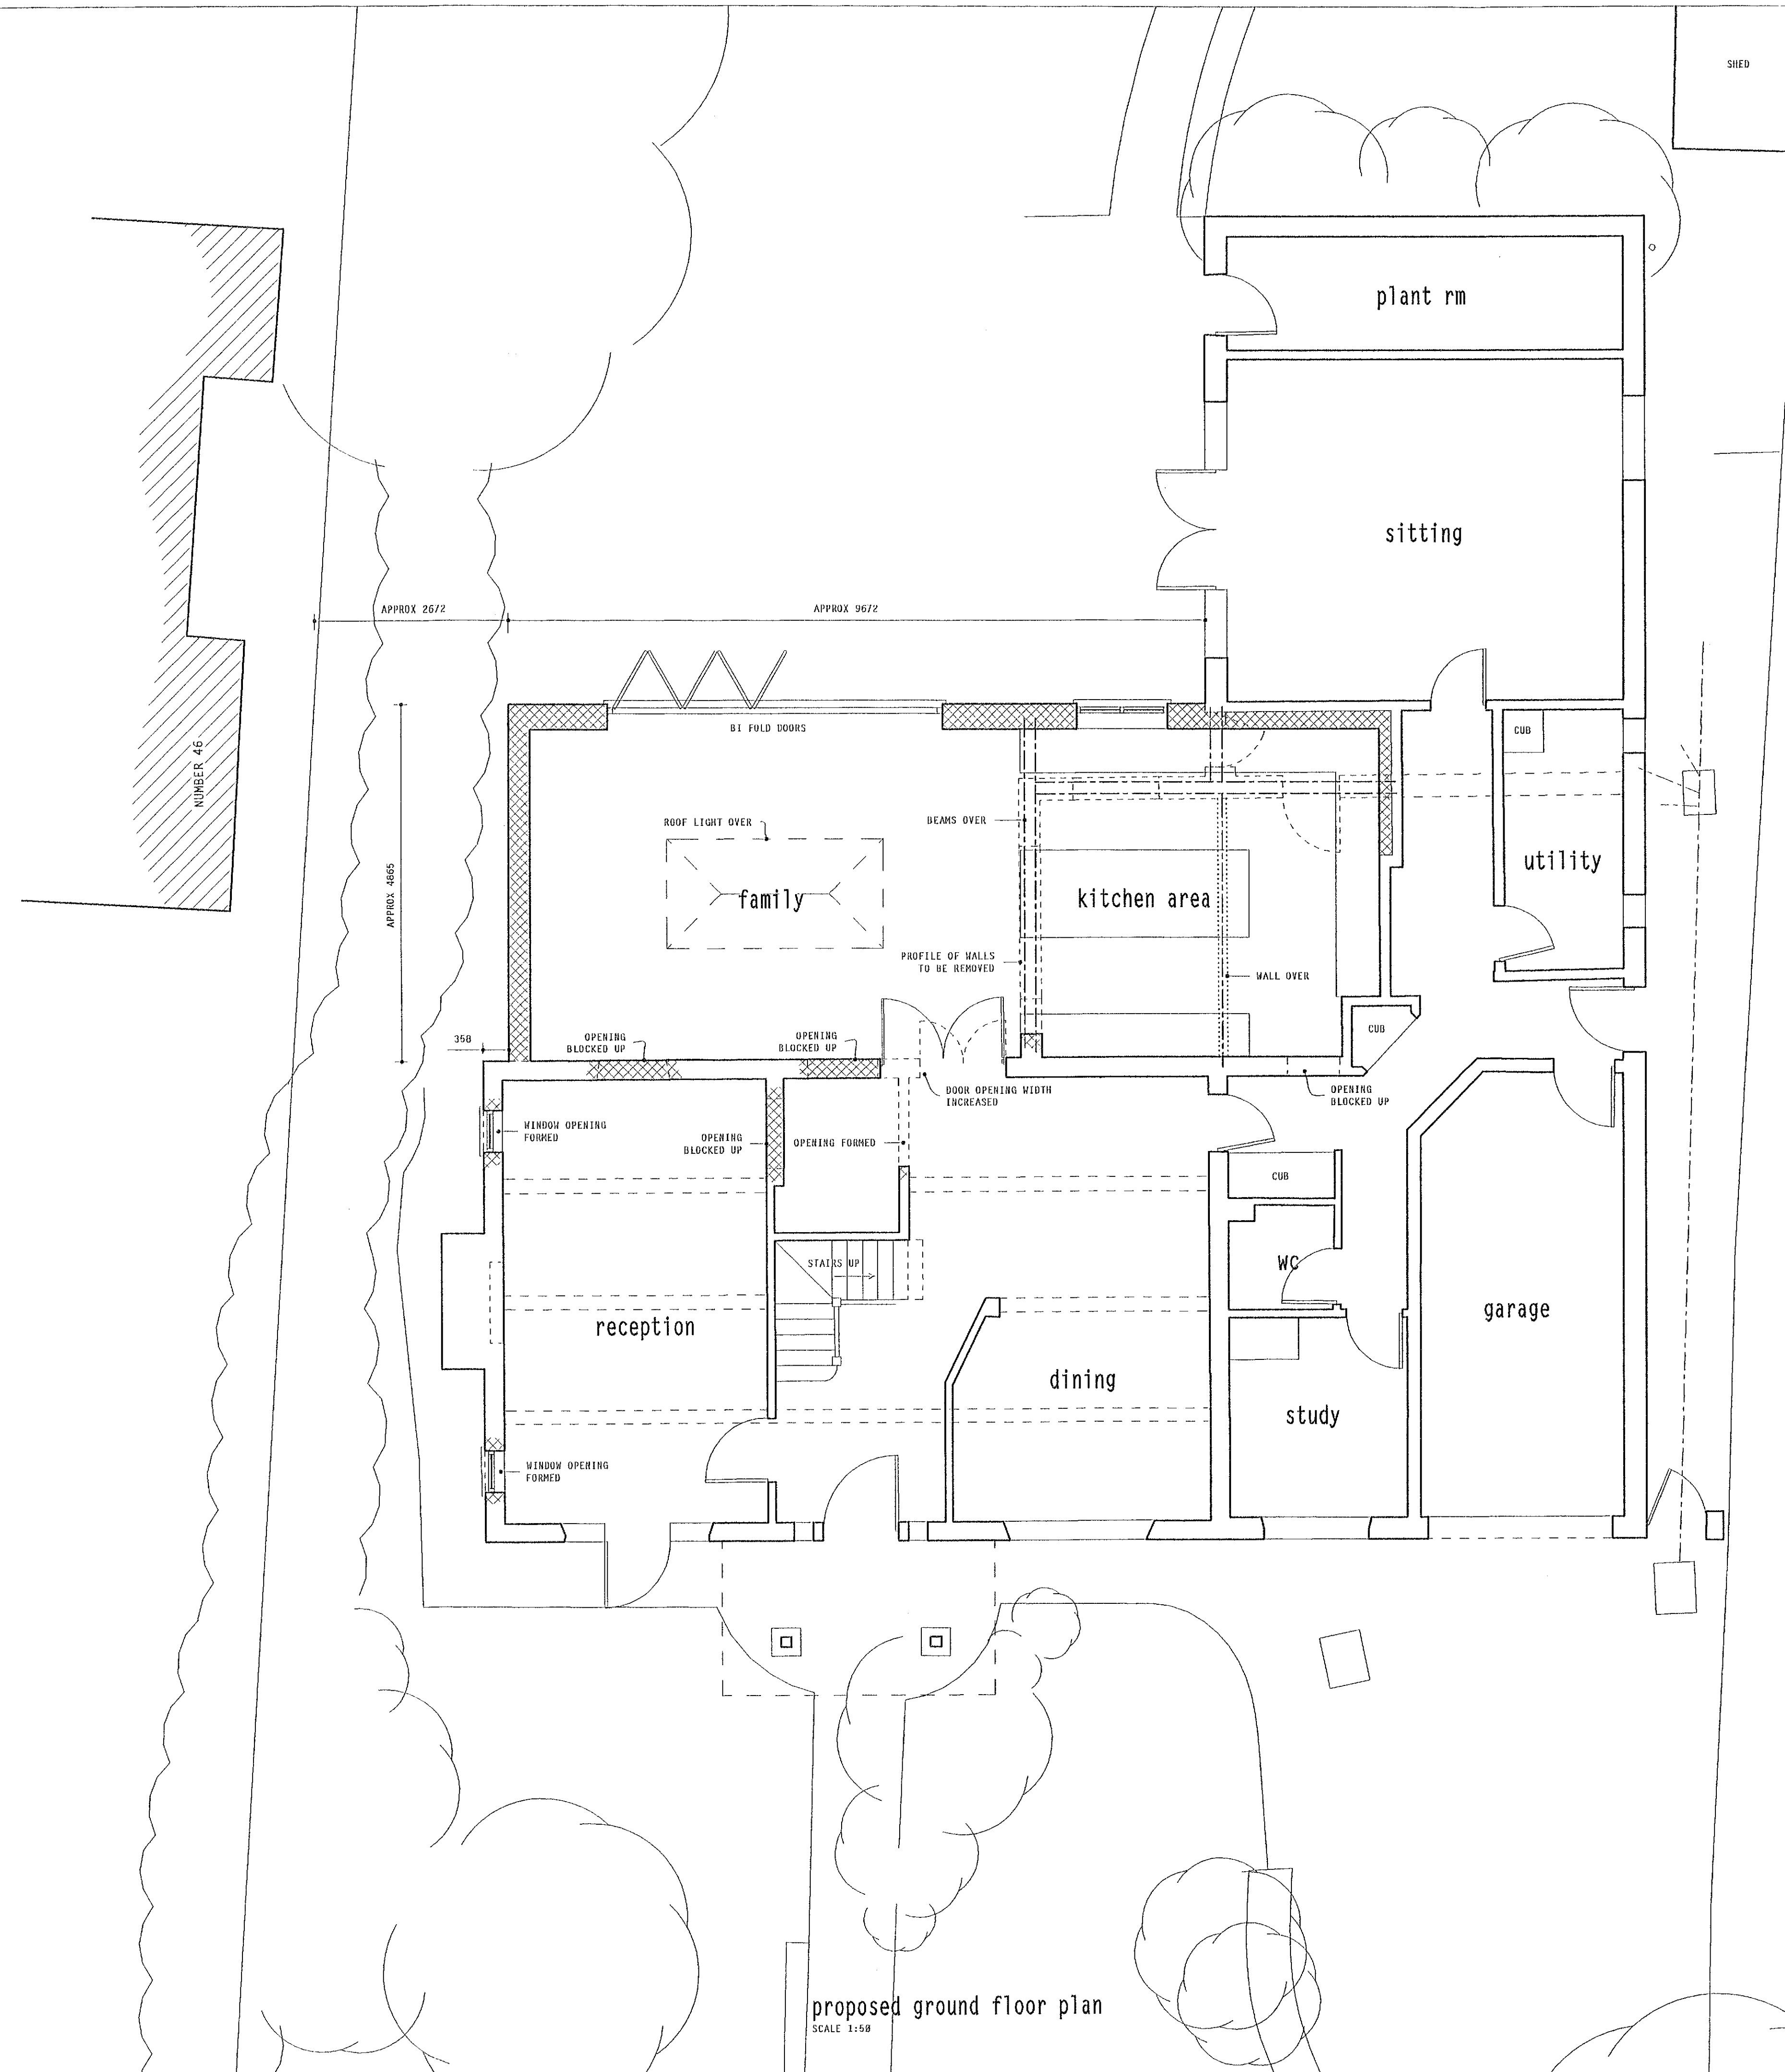

proposed ground floor plan
SCALE 1:50

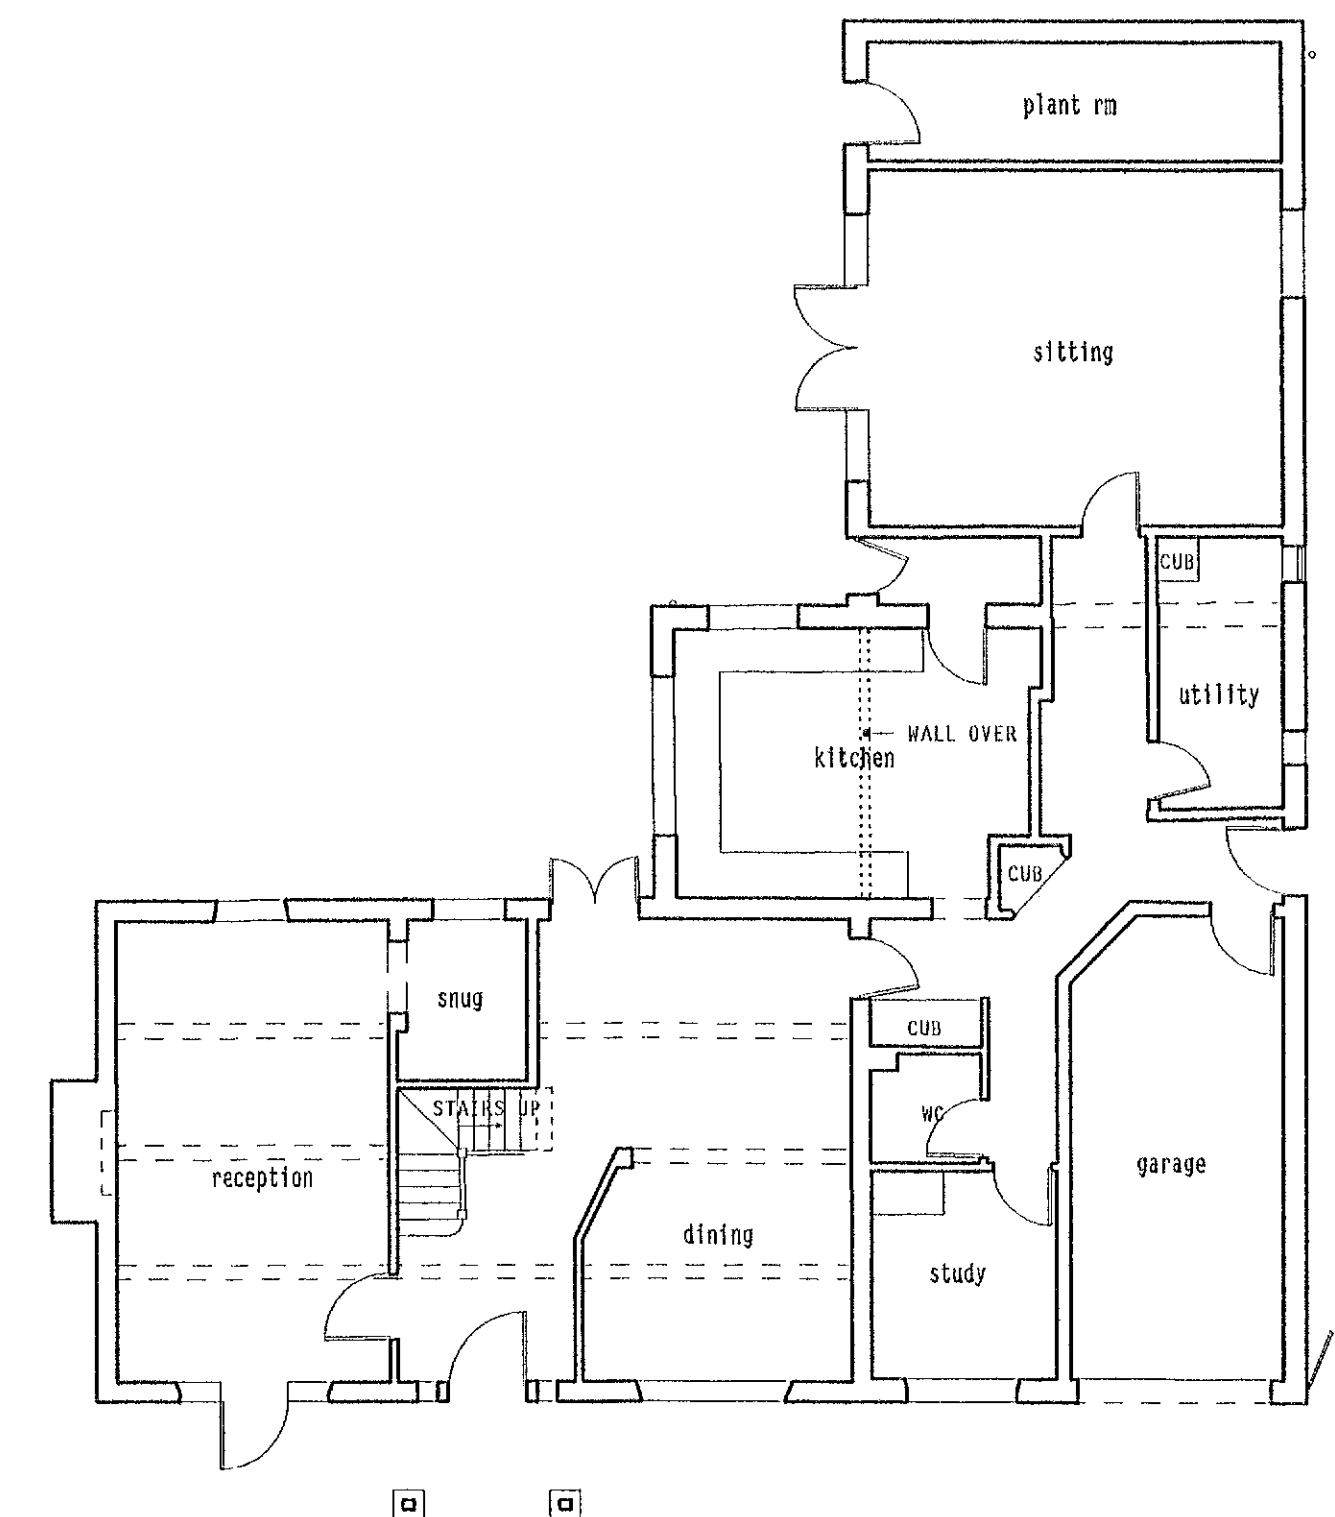

existing ground floor plan
SCALE 1:100

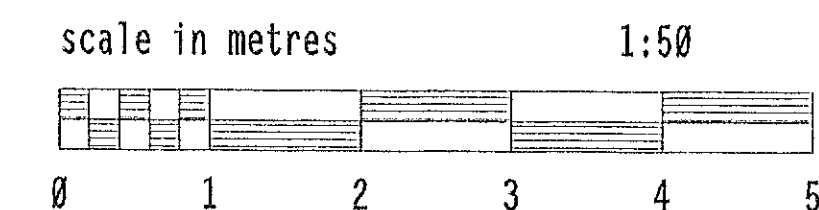

client: Mr & Mrs J. Nicholson

project: proposed alterations & addition 44 Sea Way, Middleton on Sea P022 7SA

PH DESIGN
architectural consultants
3 chapel street chichester
w.sussex PO19 1BU
tel:(01243) 781760

project: 18/C09
drawing no: 3a
date: Oct 2018

