



Note:
1. this drawing is the copyright of PH Design and is not to be reproduced without consent.
2. the contractor is to check all dimensions and levels before site works commence and/or preparation of workshop drawings.

revision	date	amendment


27

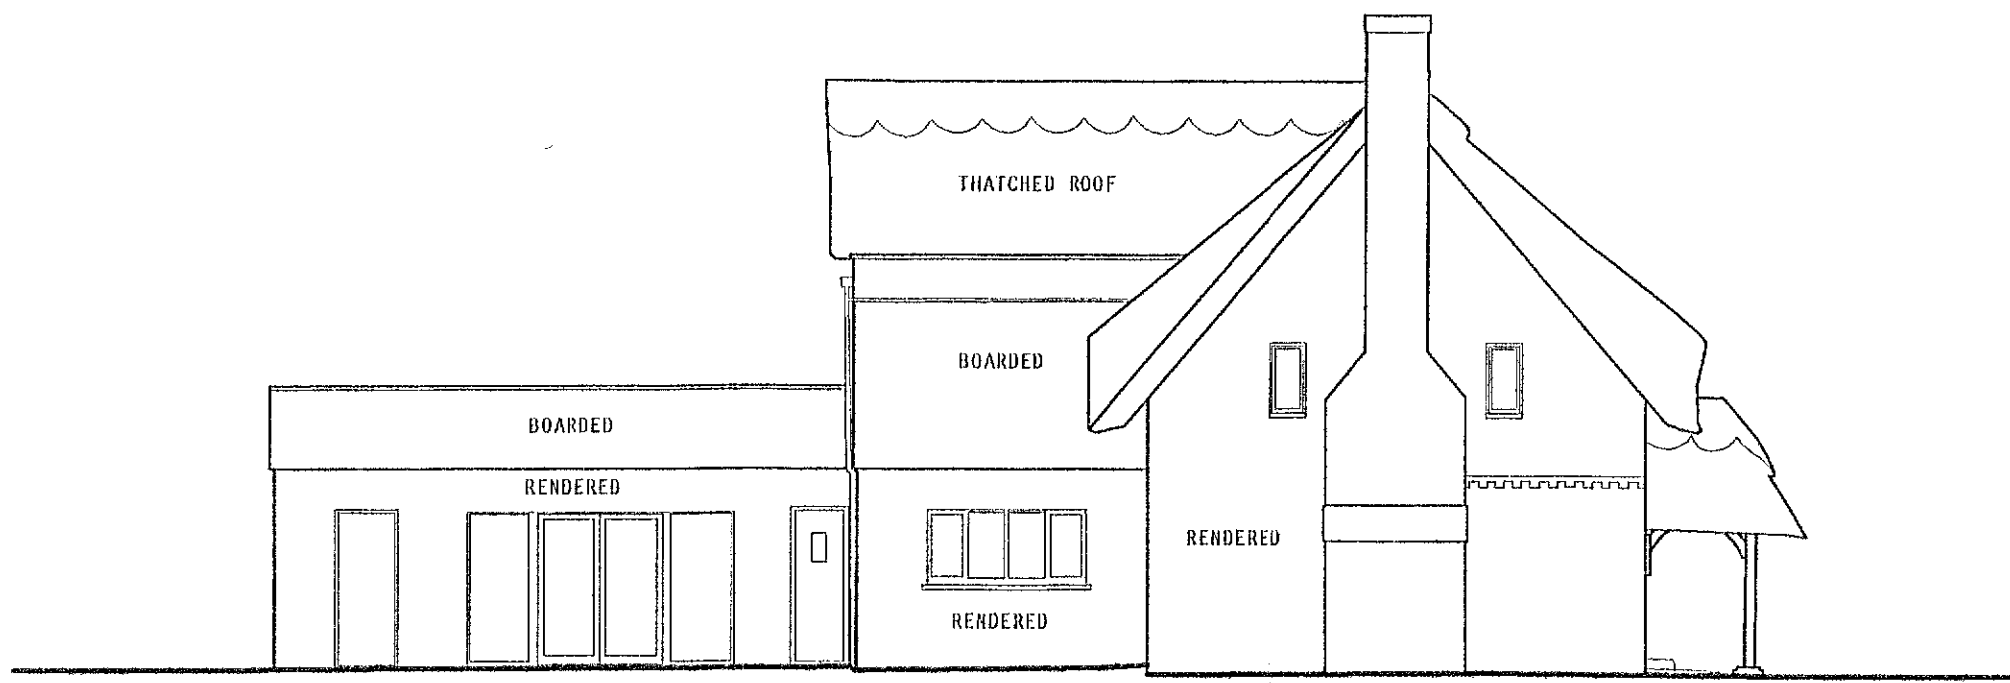


existing west elevation
SCALE 1:100

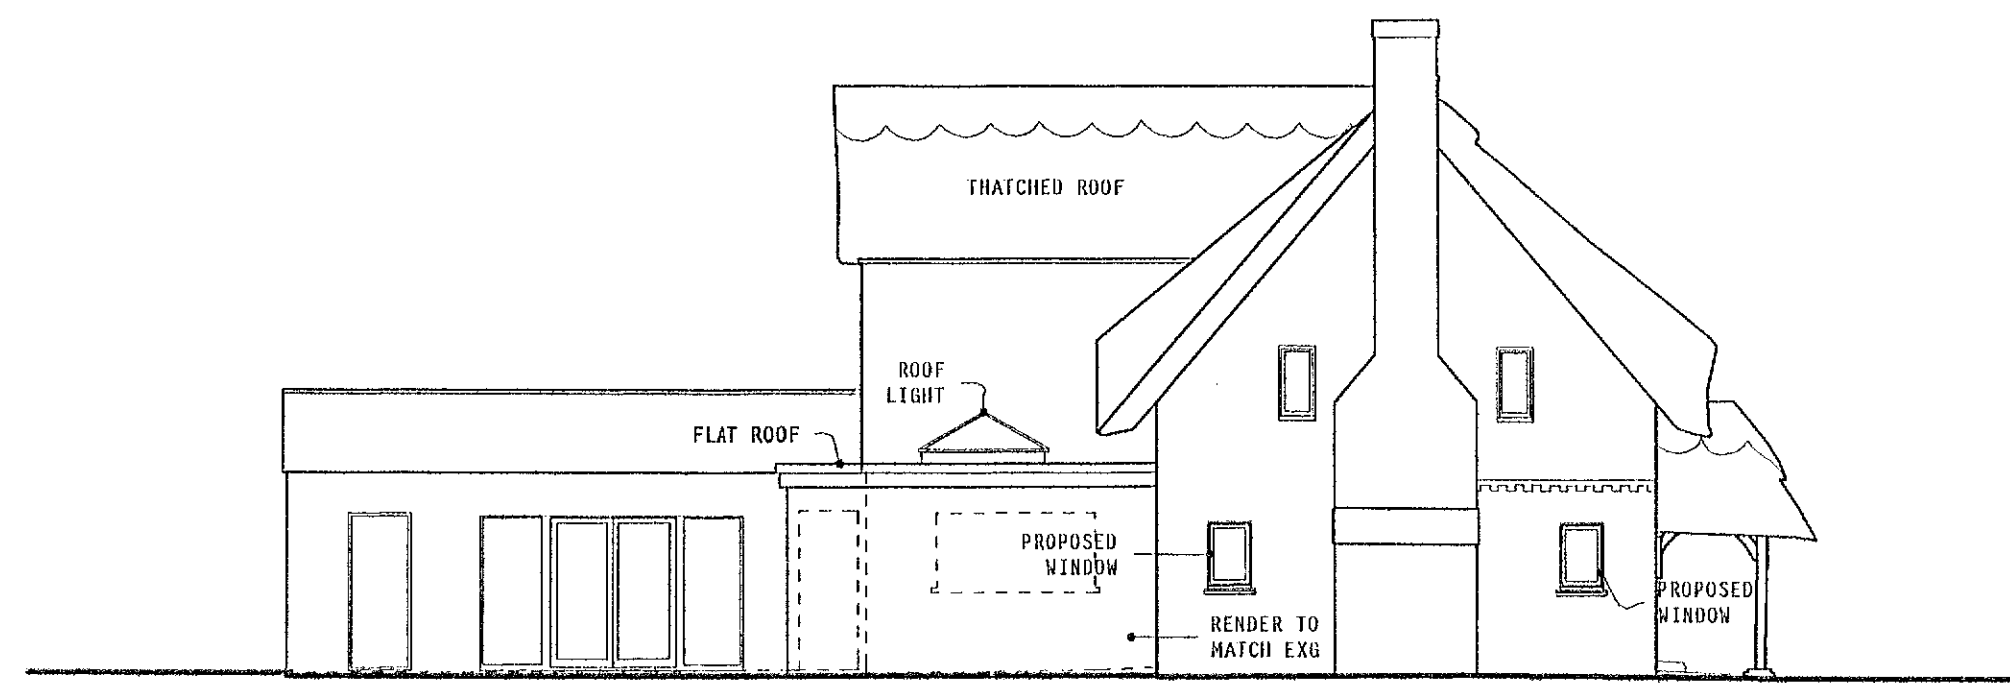


proposed west elevation
SCALE 1:100

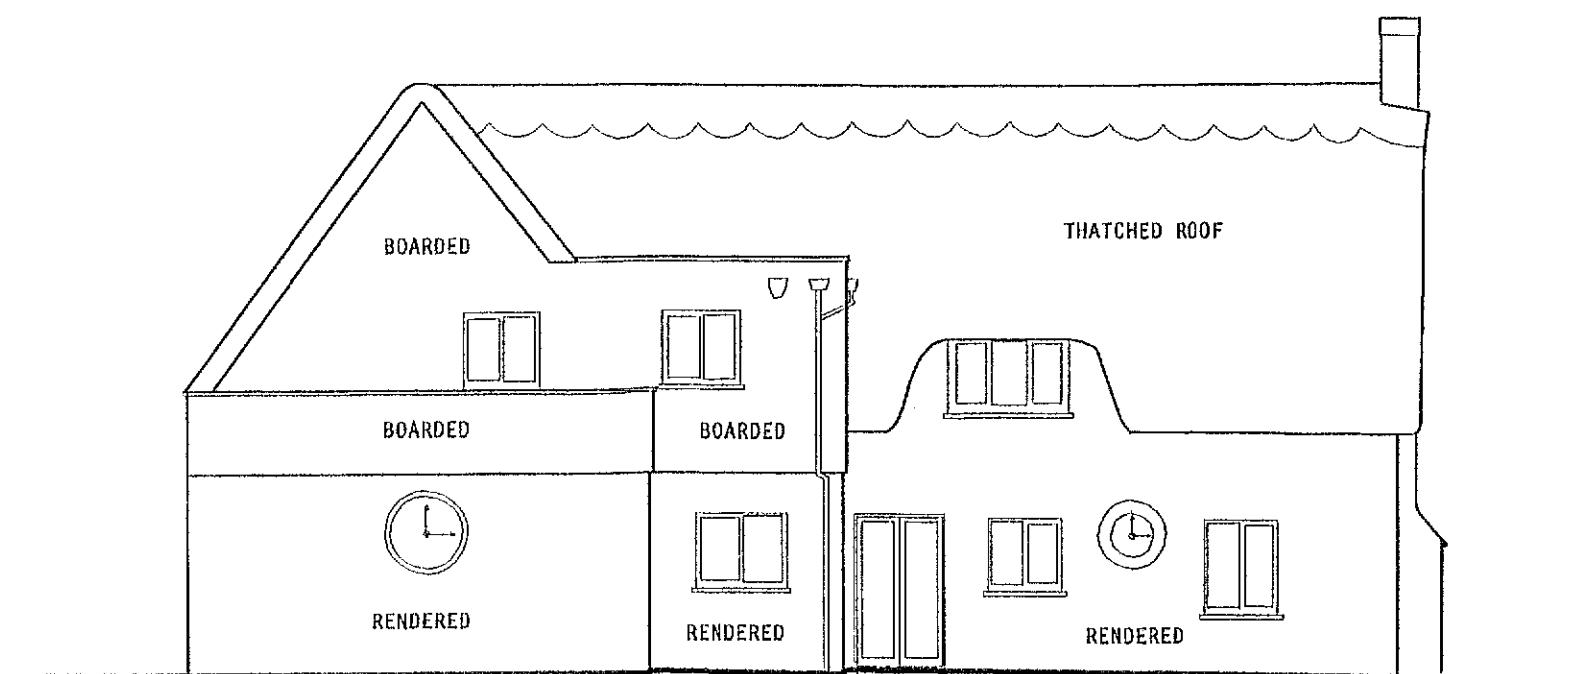


existing north elevation
SCALE 1:100

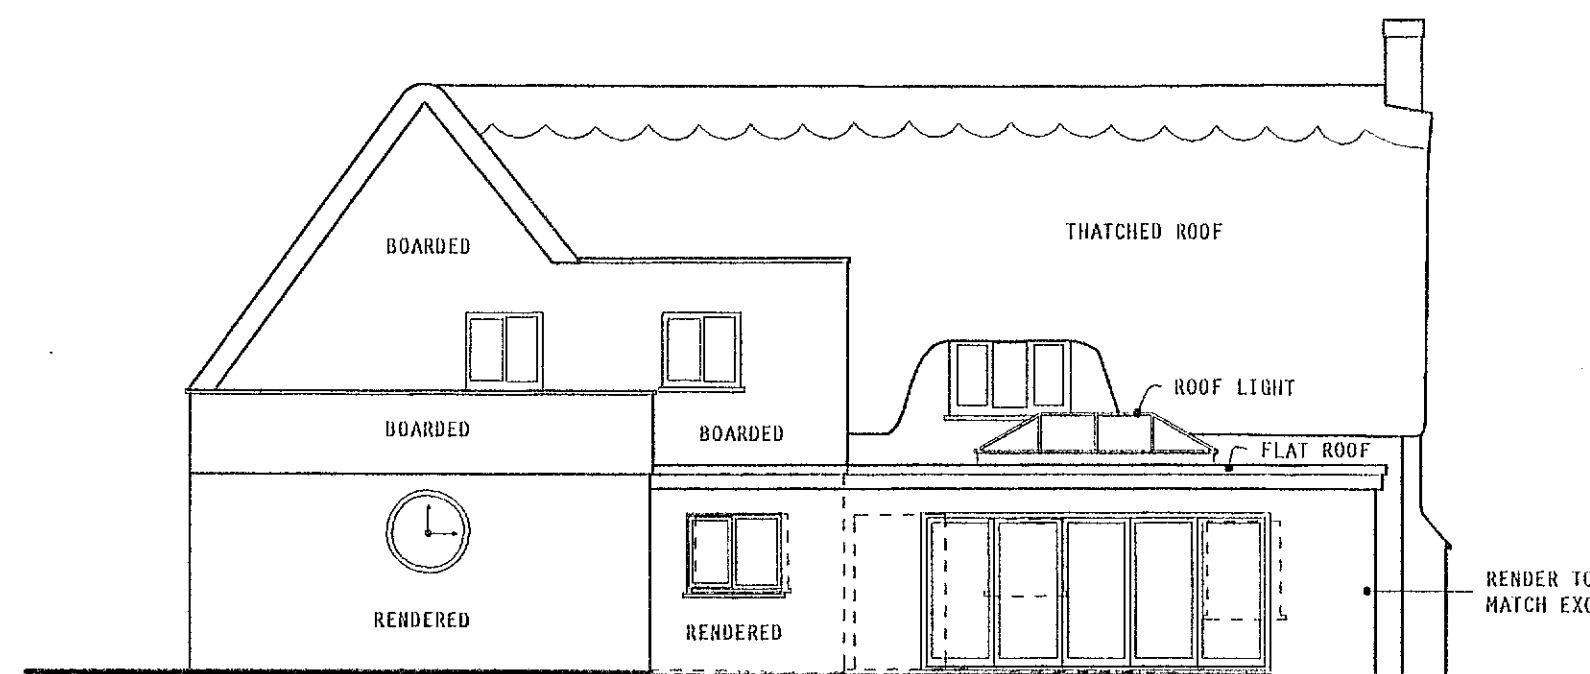


proposed north elevation
SCALE 1:100

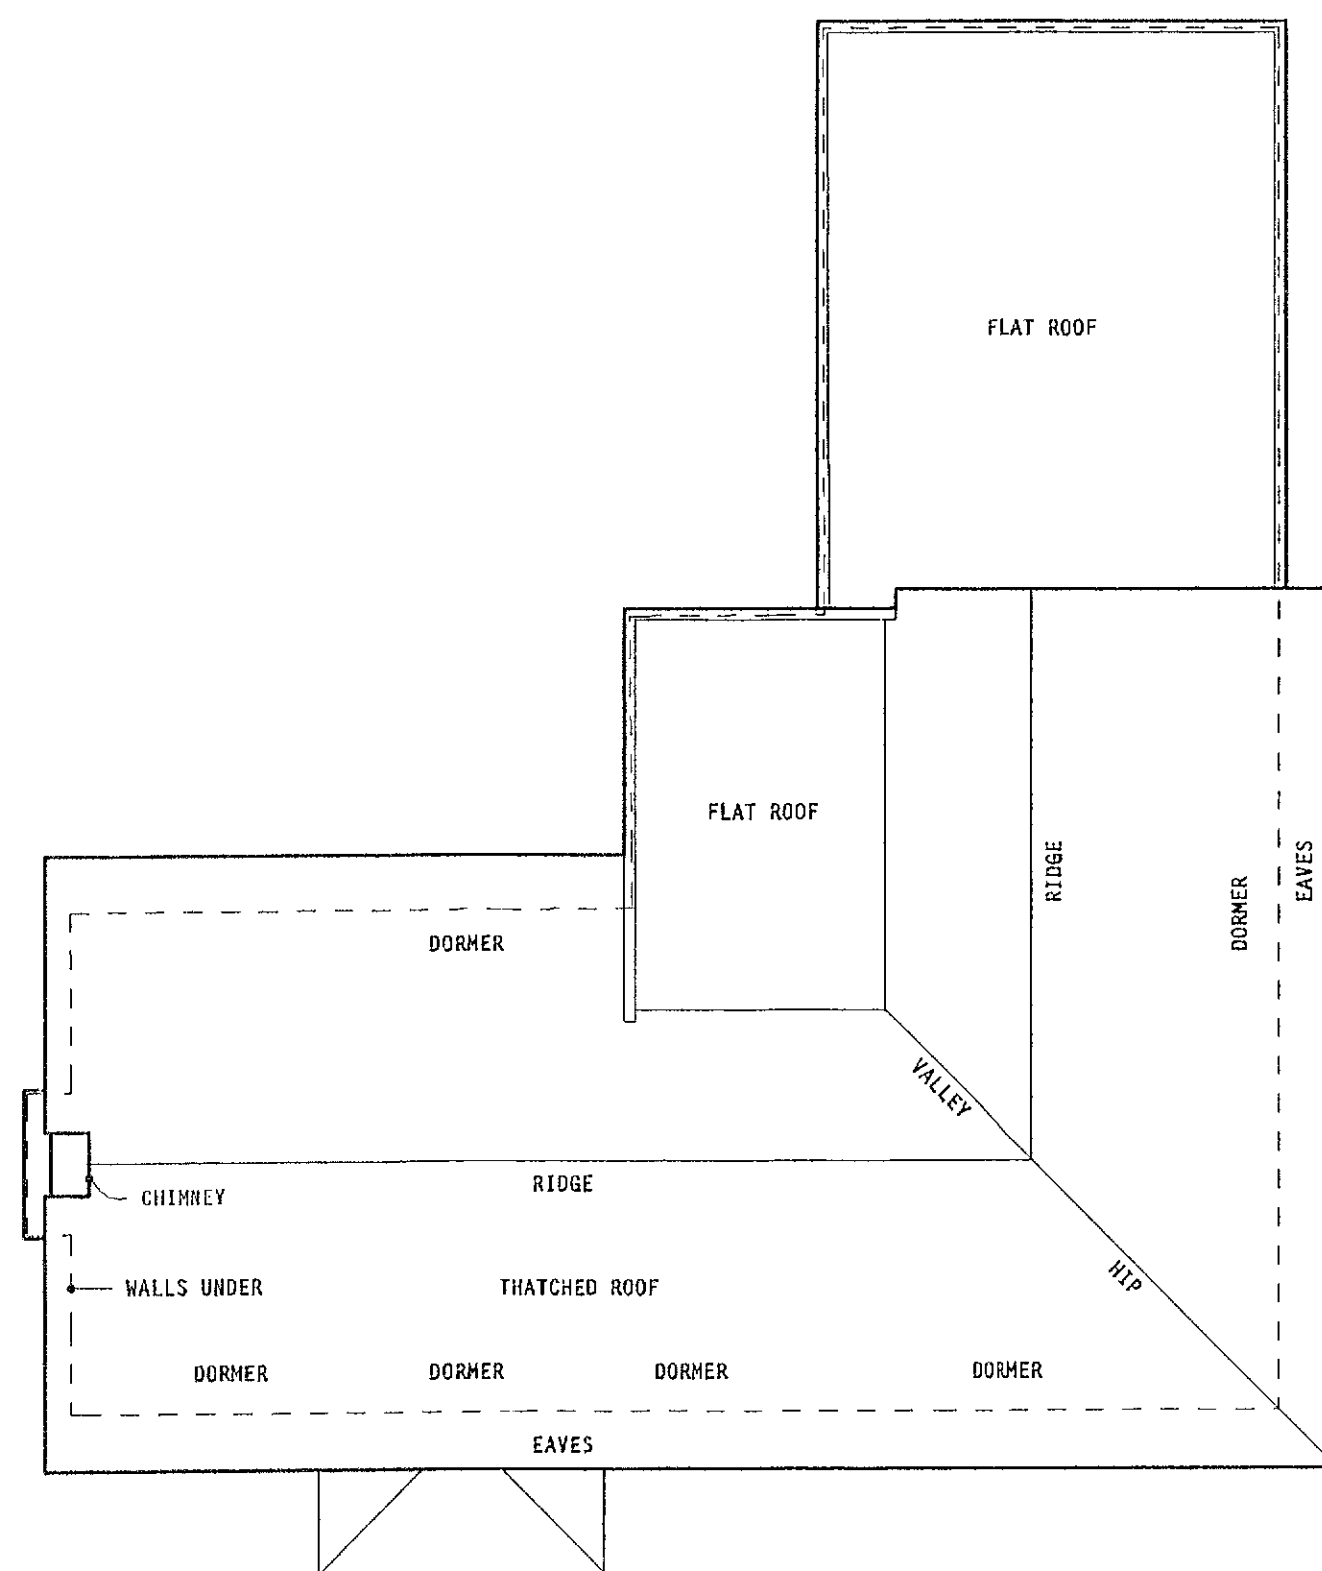


existing roof plan
SCALE 1:100

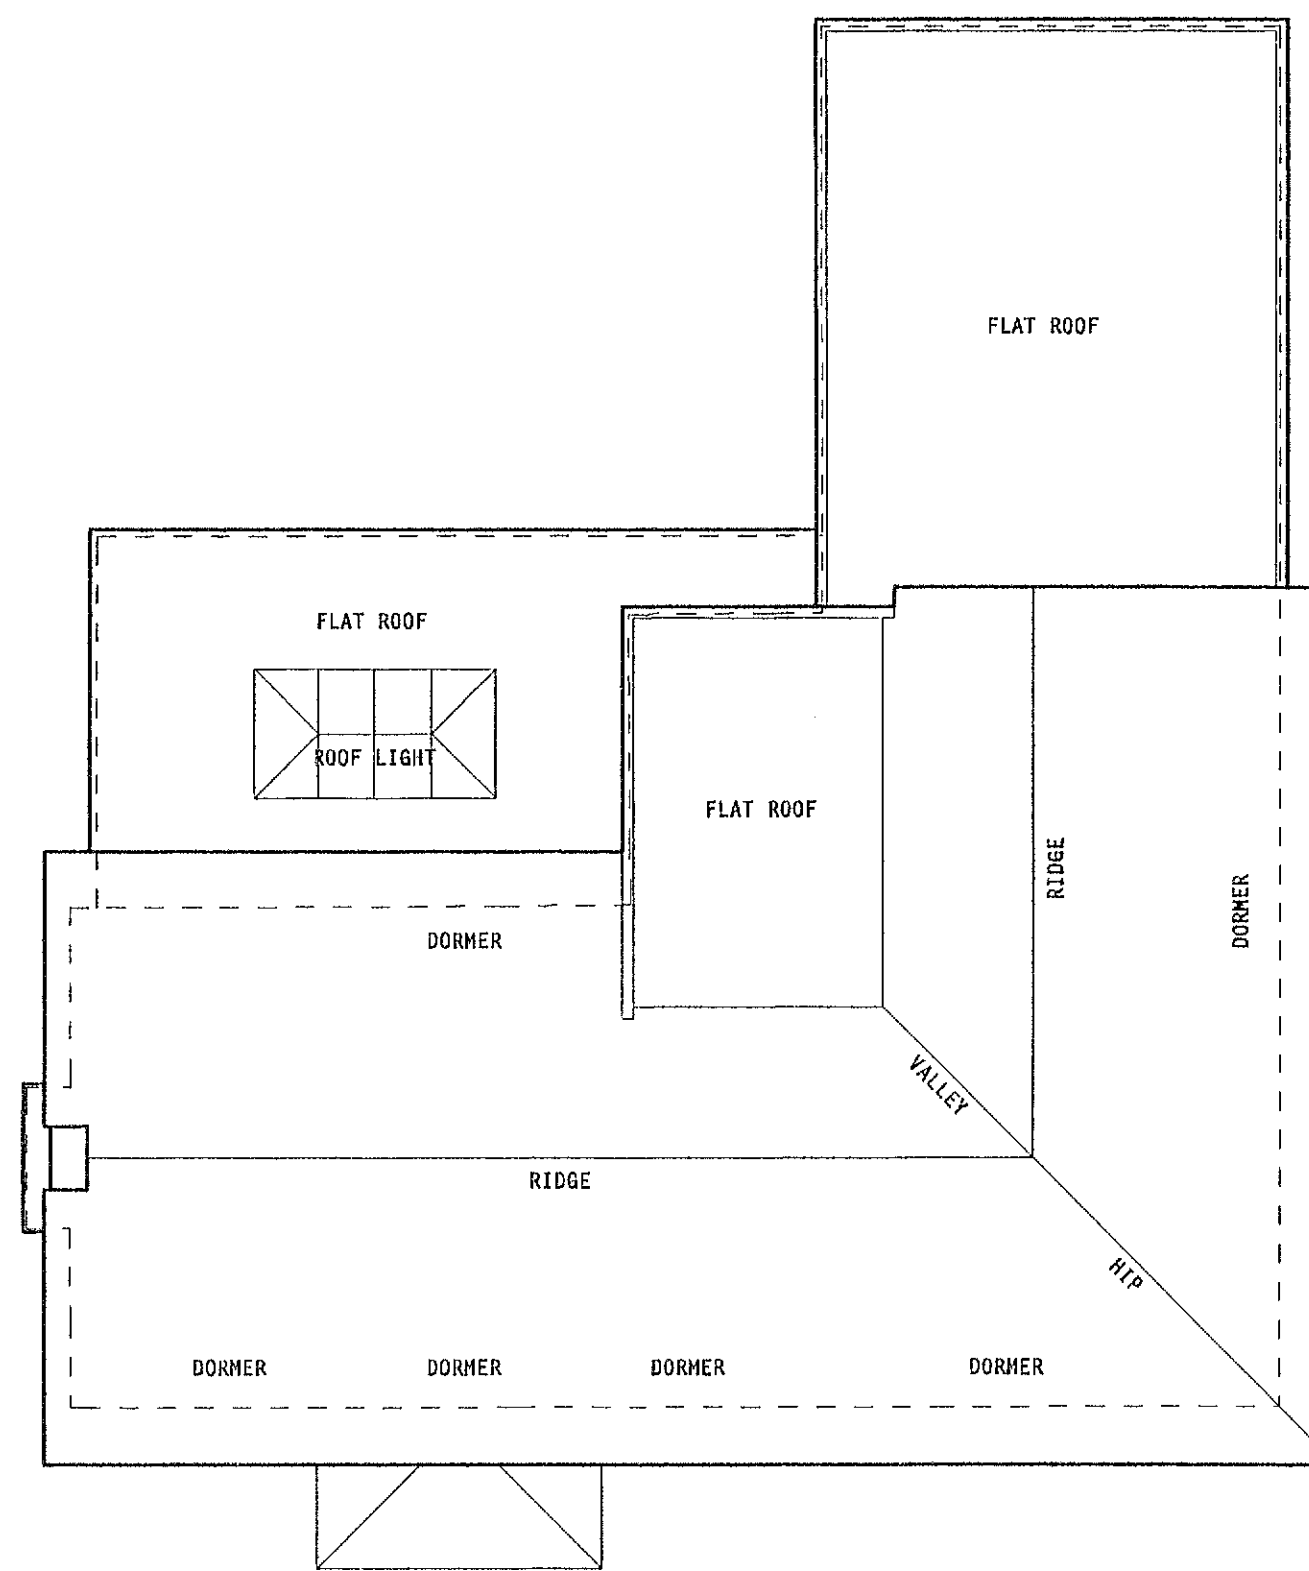

proposed roof plan
SCALE 1:100

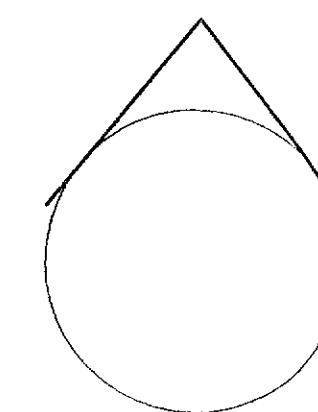

north

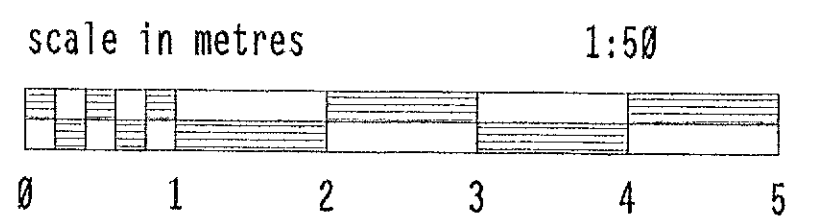

client: Mr & Mrs J. Nicholson

project: proposed alterations &
addition 44 Sea Way, Middleton
on Sea PO22 7SA

PH DESIGN
architectural consultants
3 chapel street chichester
w.sussex PO19 1BU
tel: (01243) 781760

project: 18/C09
drawing no: 5
date: Oct 2018

