


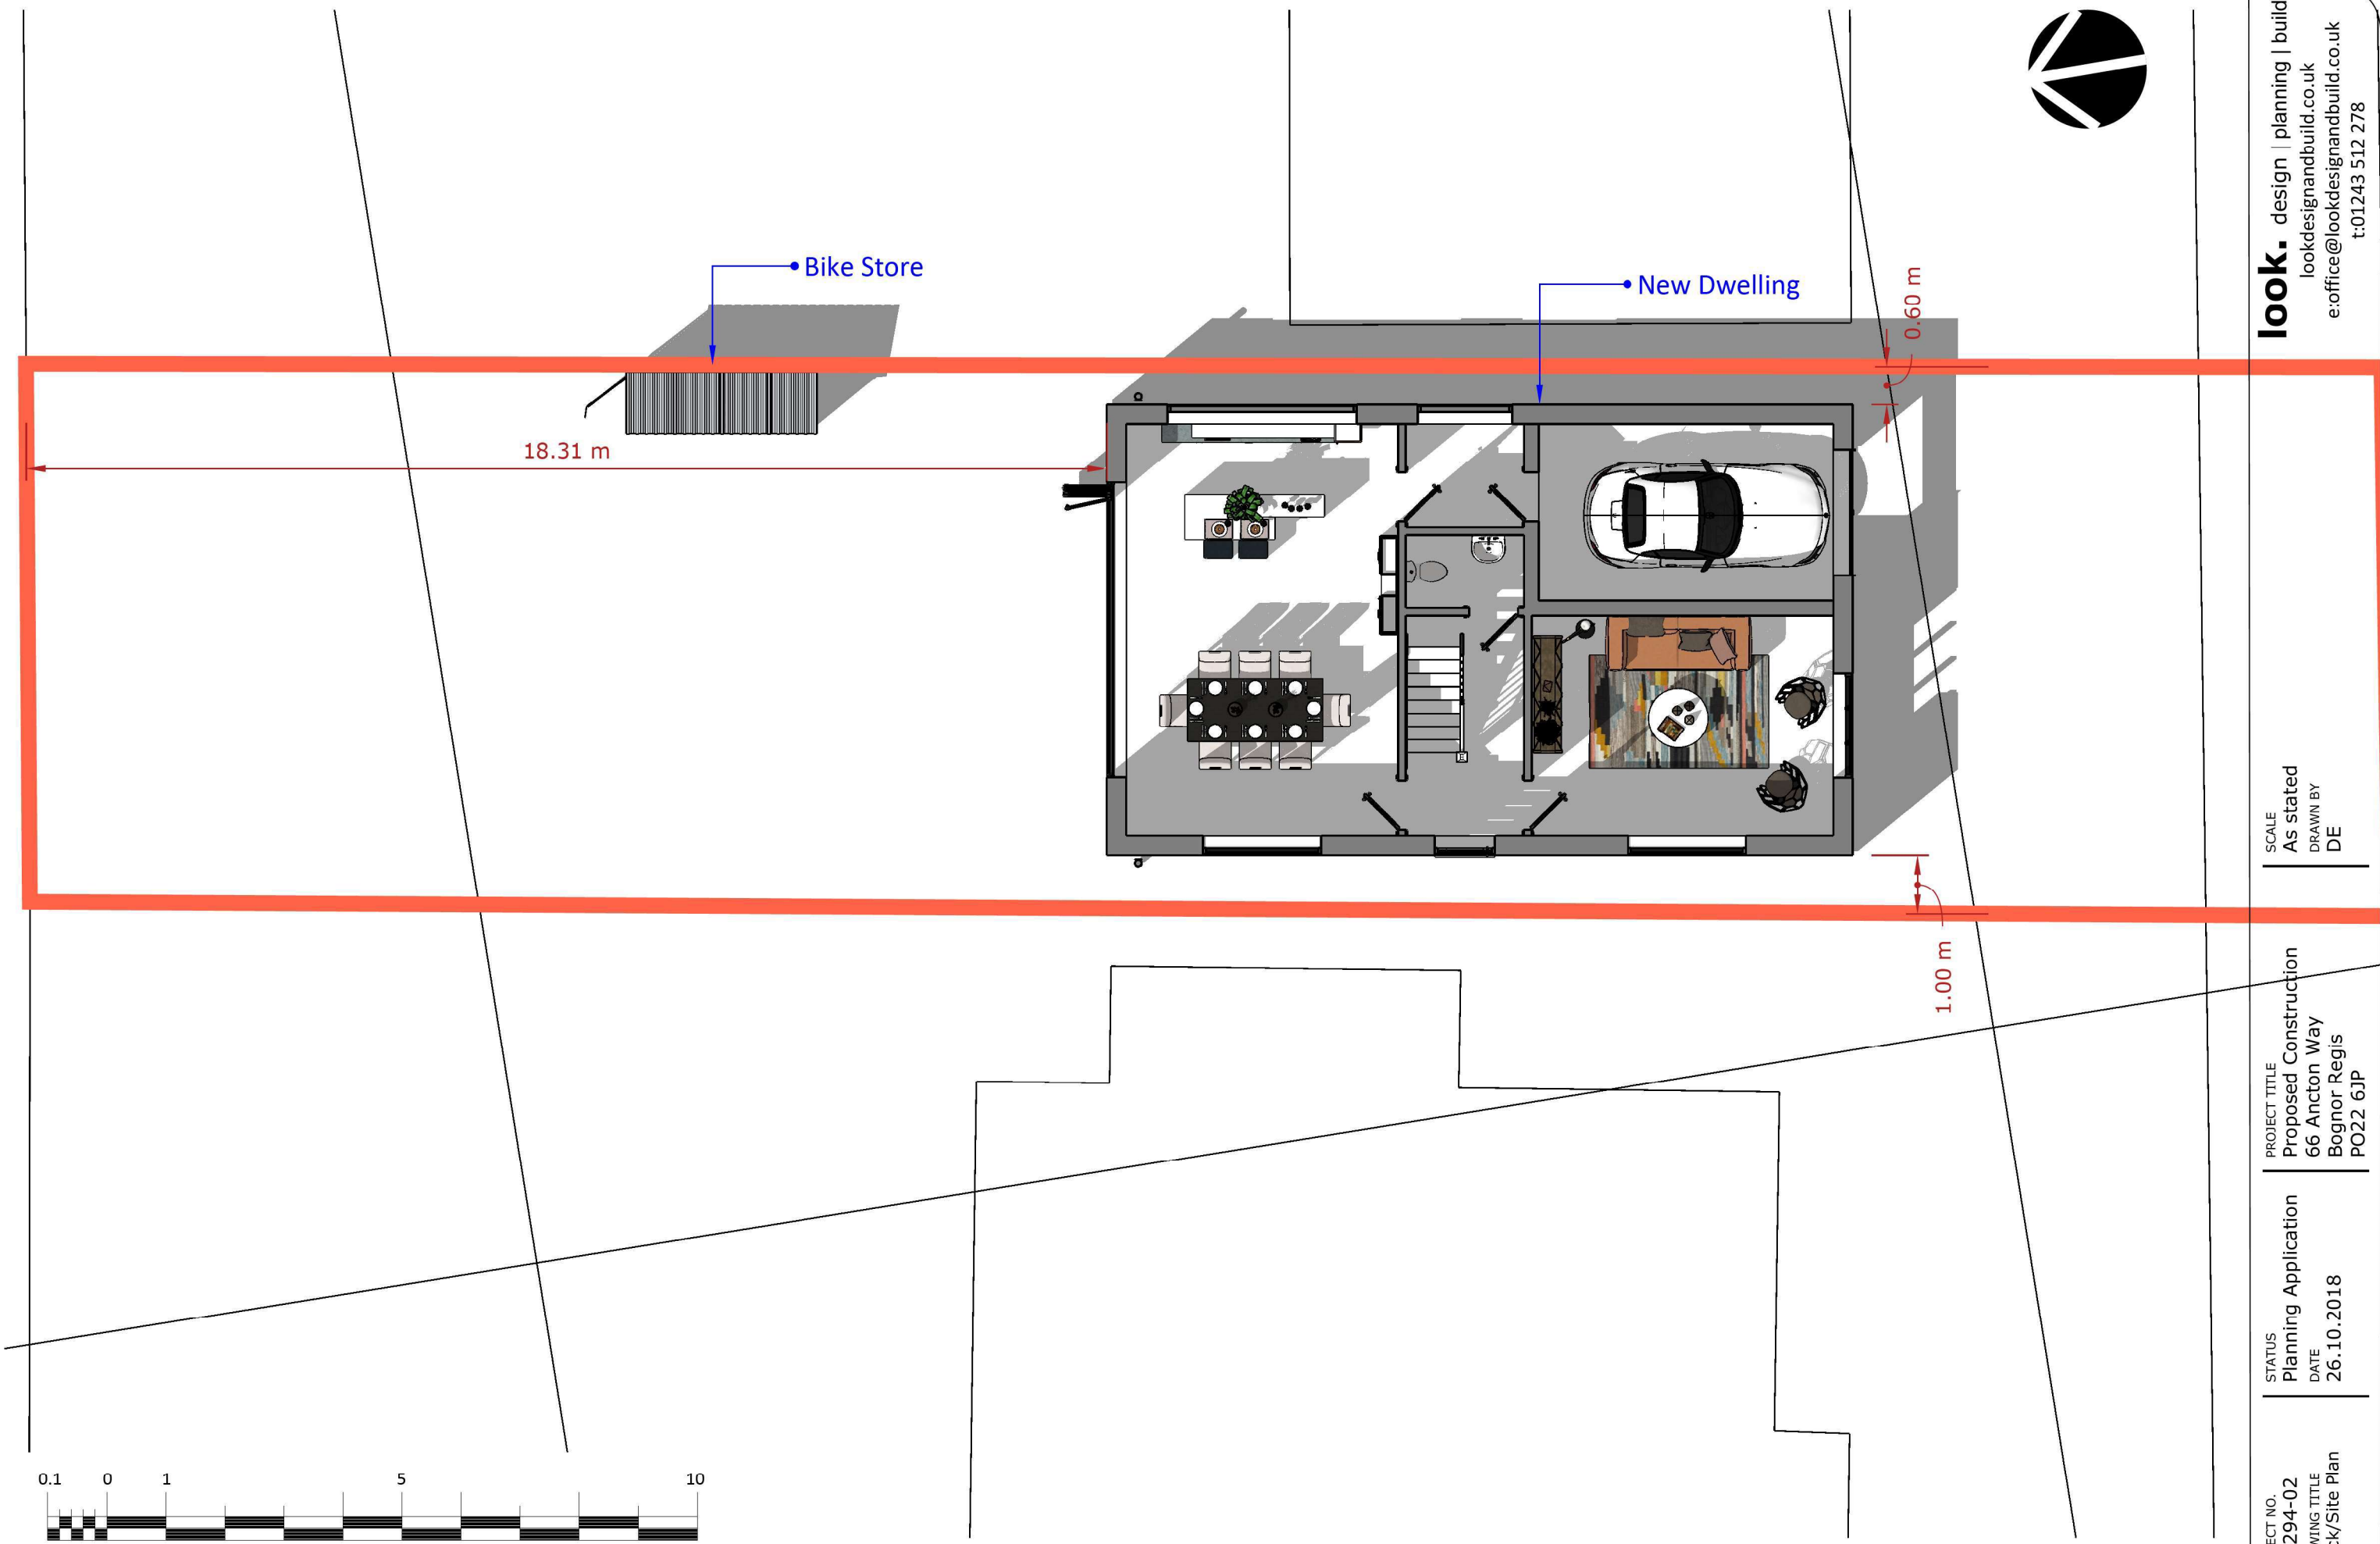

PROJECT NO. PA-294-02 DRAWING TITLE Block/Site Plan	STATUS Planning Application DATE 26.10.2018	PROJECT TITLE Proposed Construction 66 Ancton Way Bognor Regis PO22 6JP	SCALE As stated DRAWN BY DE	look. design planning build lookdesignandbuild.co.uk e:office@lookdesignandbuild.co.uk t:01243 512 278
--	--	---	--------------------------------------	--