


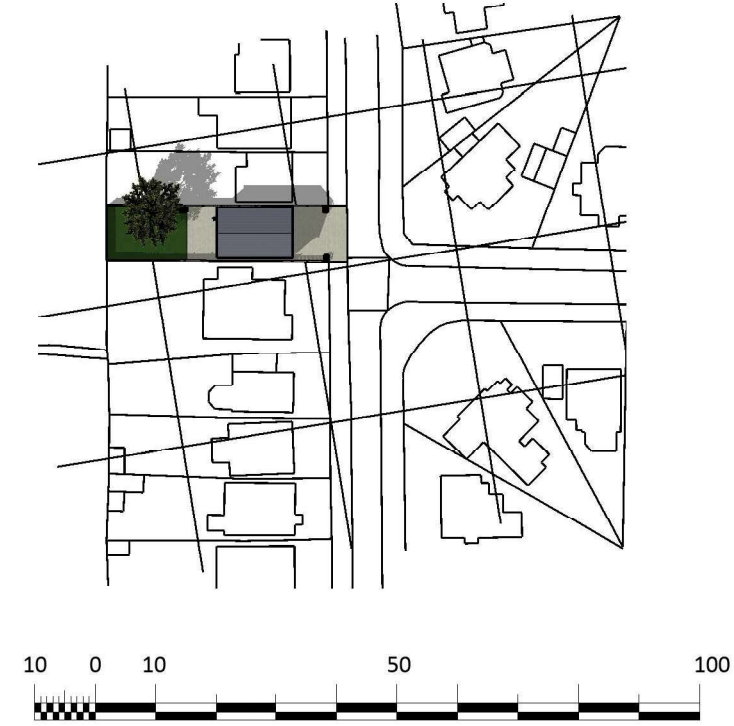

Block Plan - Scale 1:500



Site Plan - Scale 1:1250



look. design | planning | build
lookdesignandbuild.co.uk
e:office@lookdesignandbuild.co.uk
t:01243 512 278

SCALE
As stated
DRAWN BY
DE

PROJECT TITLE
Proposed Construction
66 Ancton Way
Bognor Regis
PO22 6JP

STATUS
Planning Application
DATE
26.10.2018

PROJECT NO.
PA-294-01
DRAWING TITLE
Block/Site Plan