


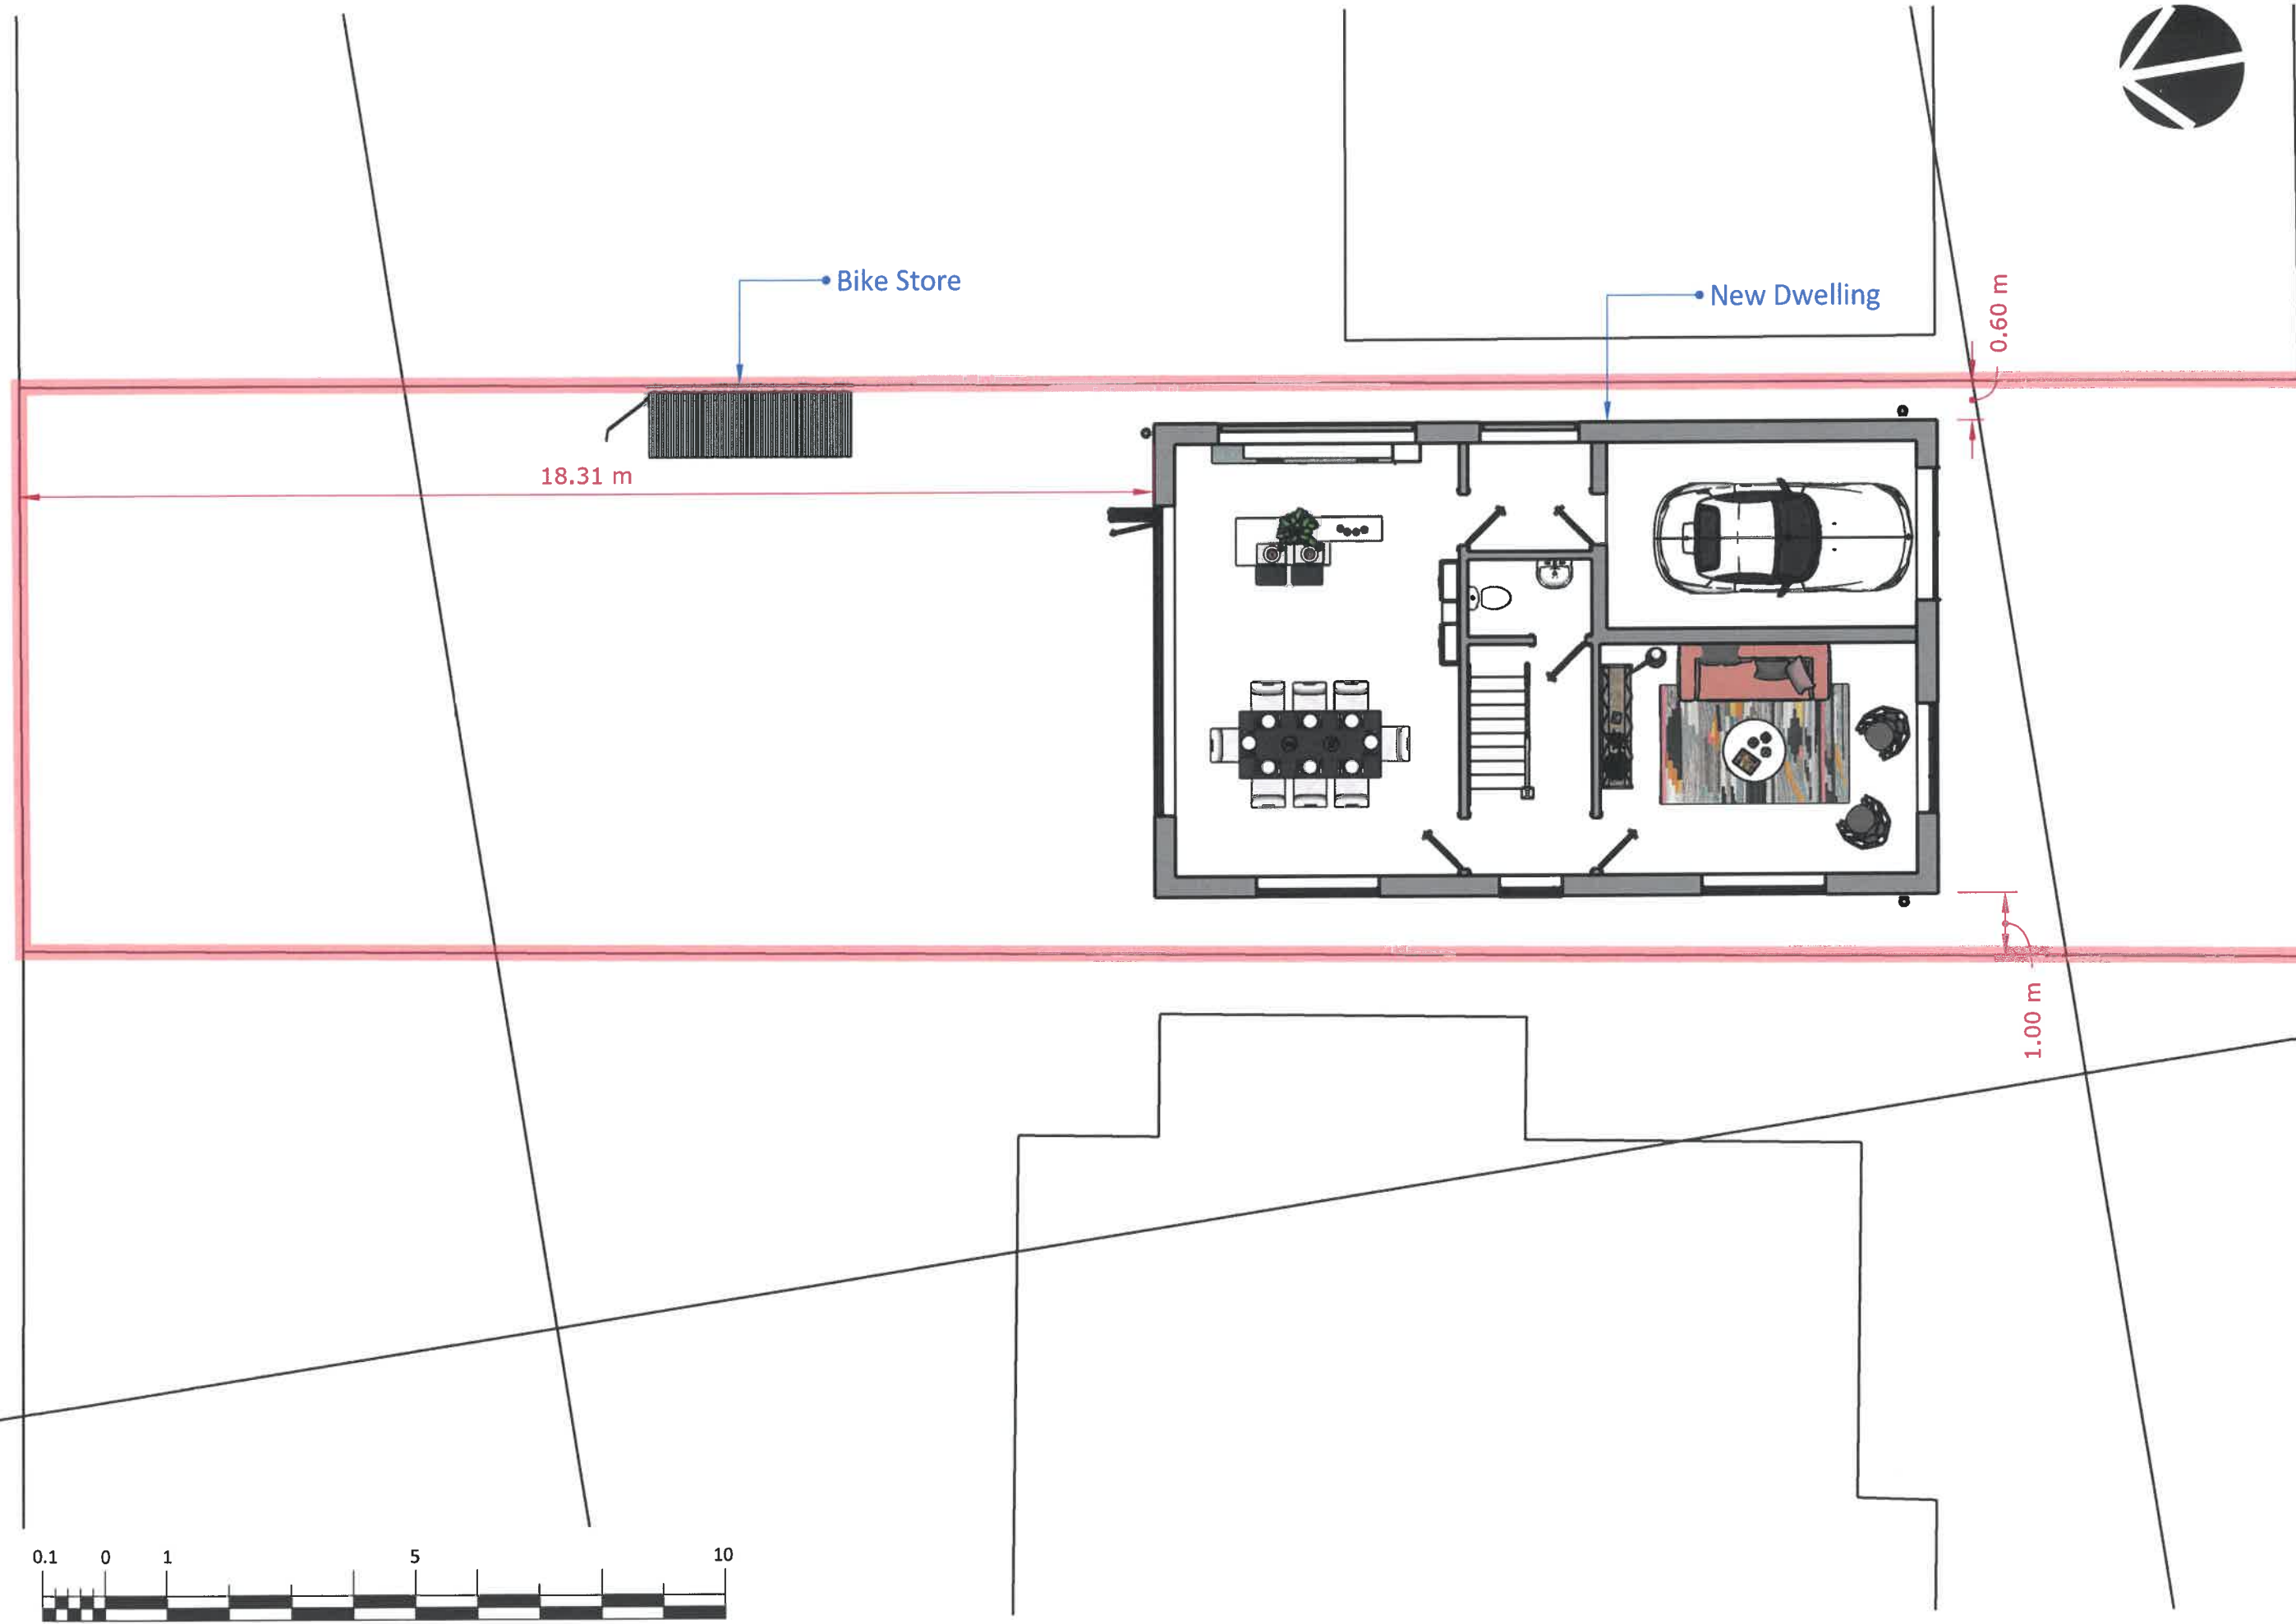

© this drawing is the copyright of look. design + build [l.db]. L.db design responsibility is limited to the design of the permanent works as finally constructed by l.db as part of the design + build service.

PROJECT NO. PA-294-02 DRAWING TITLE Block/Site Plan	STATUS Planning Application DATE 26.10.2018	PROJECT TITLE Proposed Construction 66 Ancton Way Bognor Regis PO22 6JP	SCALE As stated DRAWN BY DE	Rev A - Updated to planners notes - 11.07.2019	look. design planning build lookdesignandbuild.co.uk e:office@lookdesignandbuild.co.uk t:01243 512 278