




Block Plan - Scale 1:500

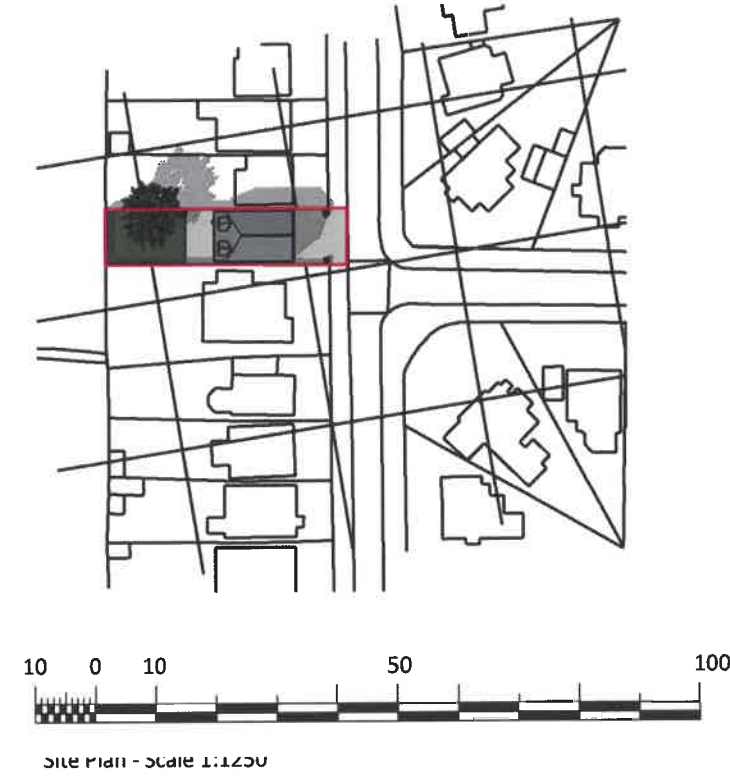

Site Plan - Scale 1:1250



PROJECT NO. PA-294-01 DRAWING TITLE Block/Site Plan	STATUS Planning Application DATE 26.10.2018	PROJECT TITLE Proposed Construction 66 Ancton Way Bognor Regis PO22 6JP	SCALE As stated DRAWN BY DE	Rev A - Updated to planners notes - 11.07.2019	look. design planning build lookdesignandbuild.co.uk e:office@lookdesignandbuild.co.uk t:01243 512 278
--	--	---	--------------------------------------	--	--