

Revisions:



SOUTH FACING ELEVATION
Sc. 1:100




WEST FACING ELEVATION
Sc. 1:100




NORTH FACING ELEVATION
Sc. 1:100




EAST FACING ELEVATION
Sc. 1:100

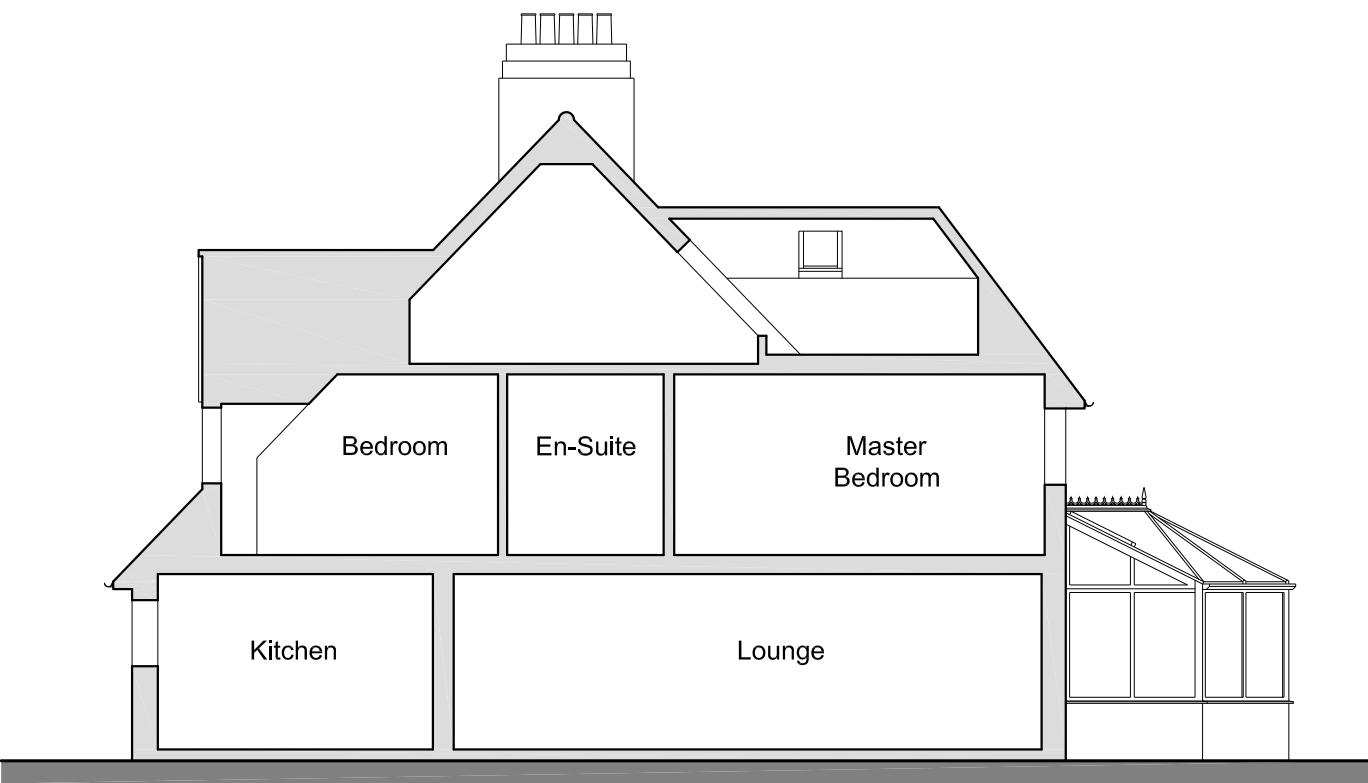


SECTION 1-1
Sc. 1:100

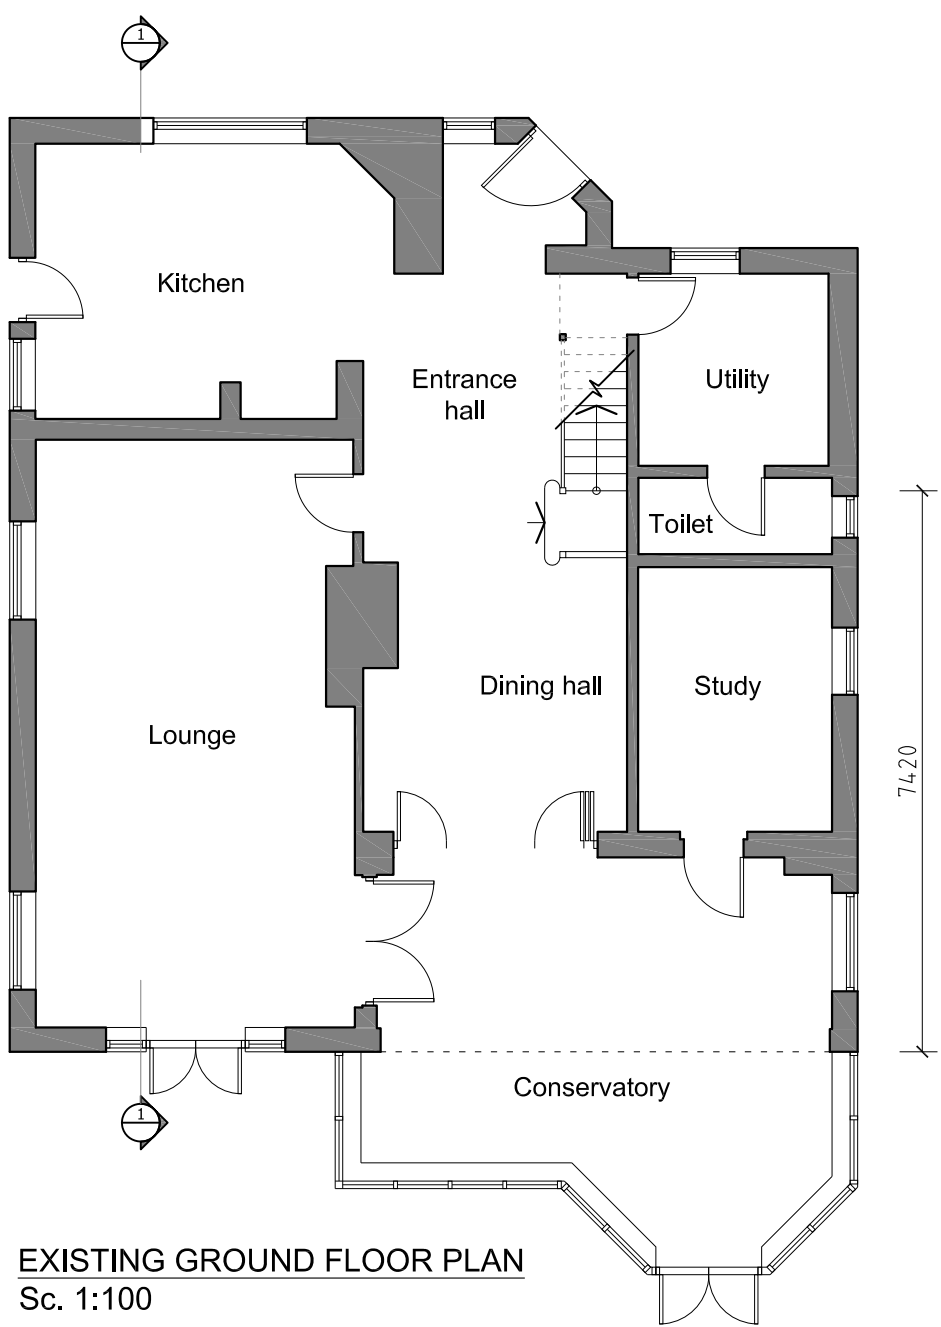


EXISTING GROUND FLOOR PLAN
Sc. 1:100

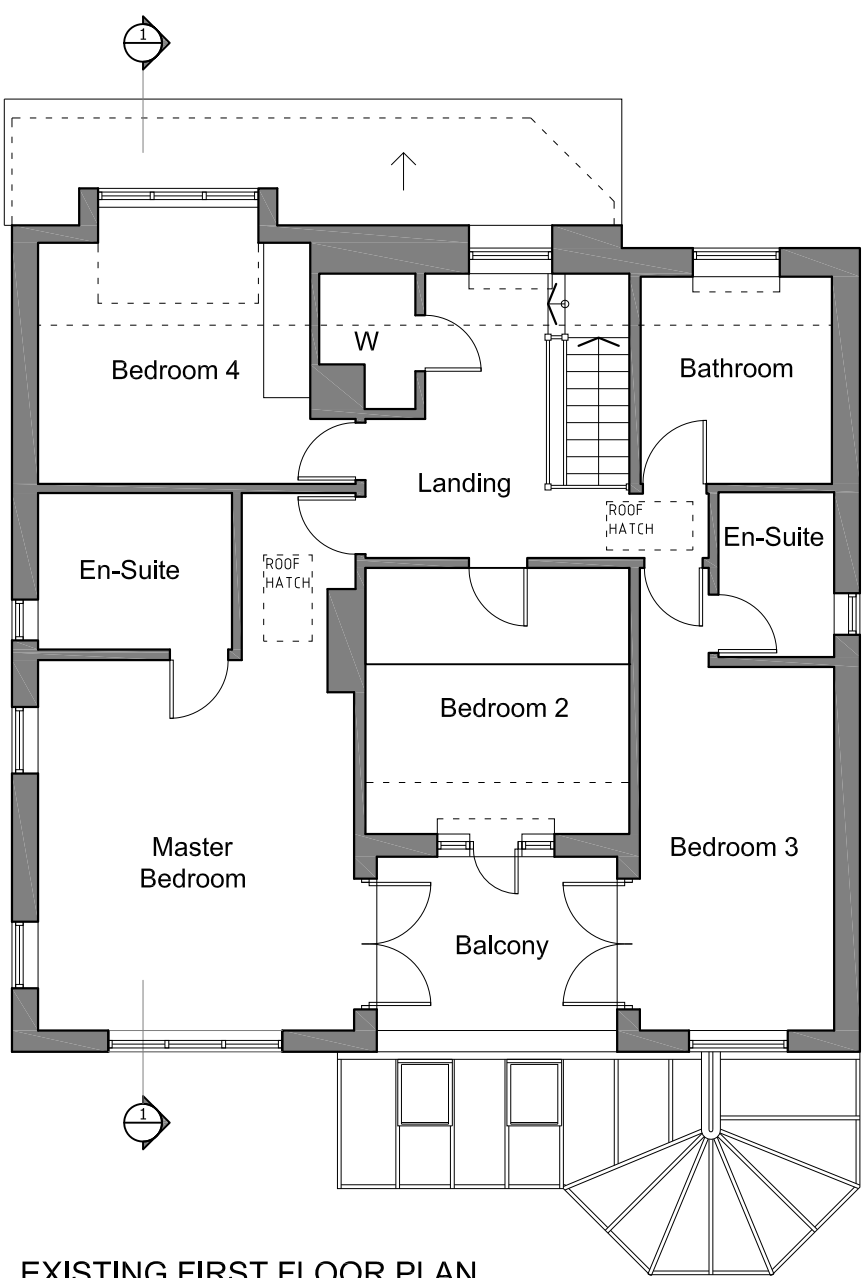



EXISTING FIRST FLOOR PLAN
Sc. 1:100

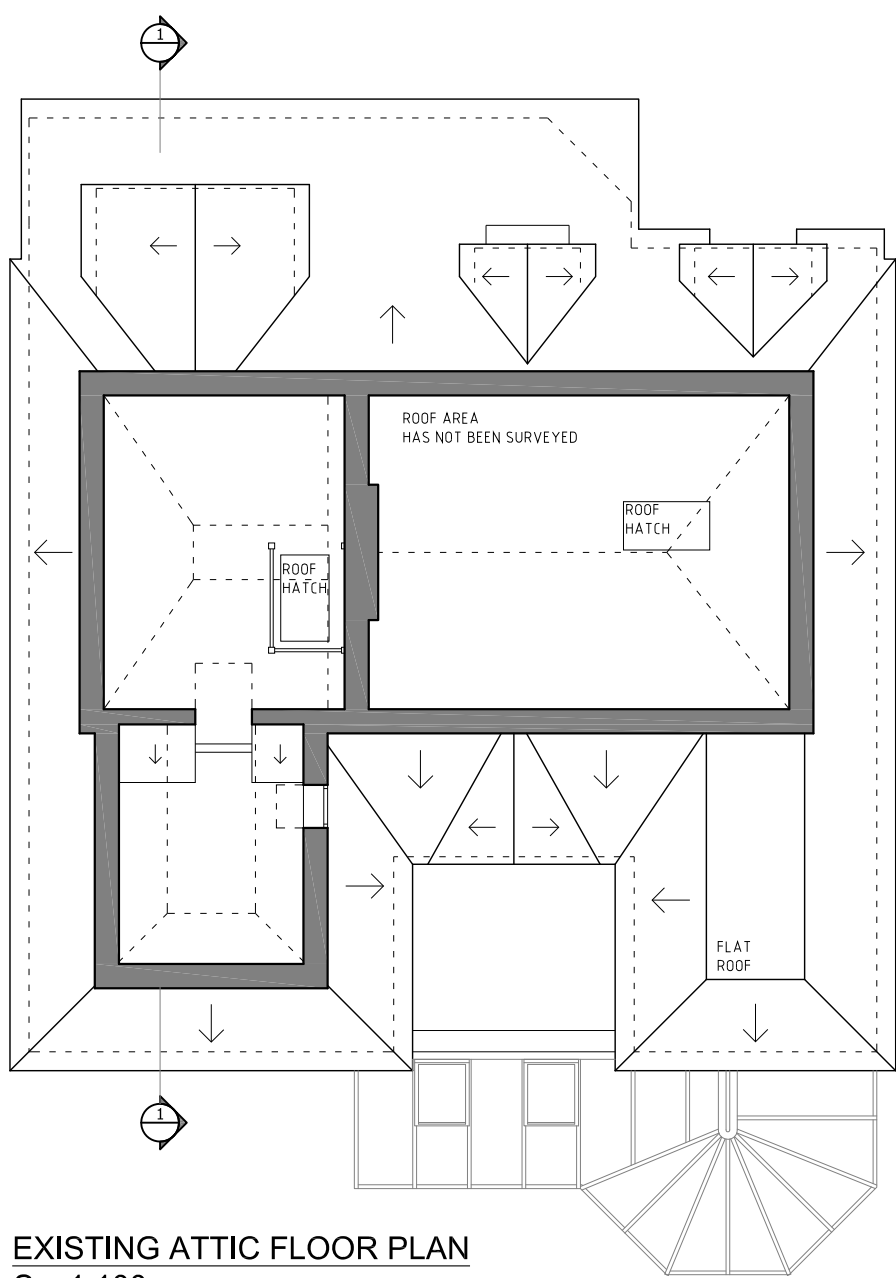

EXISTING ATTIC FLOOR PLAN
Sc. 1:100

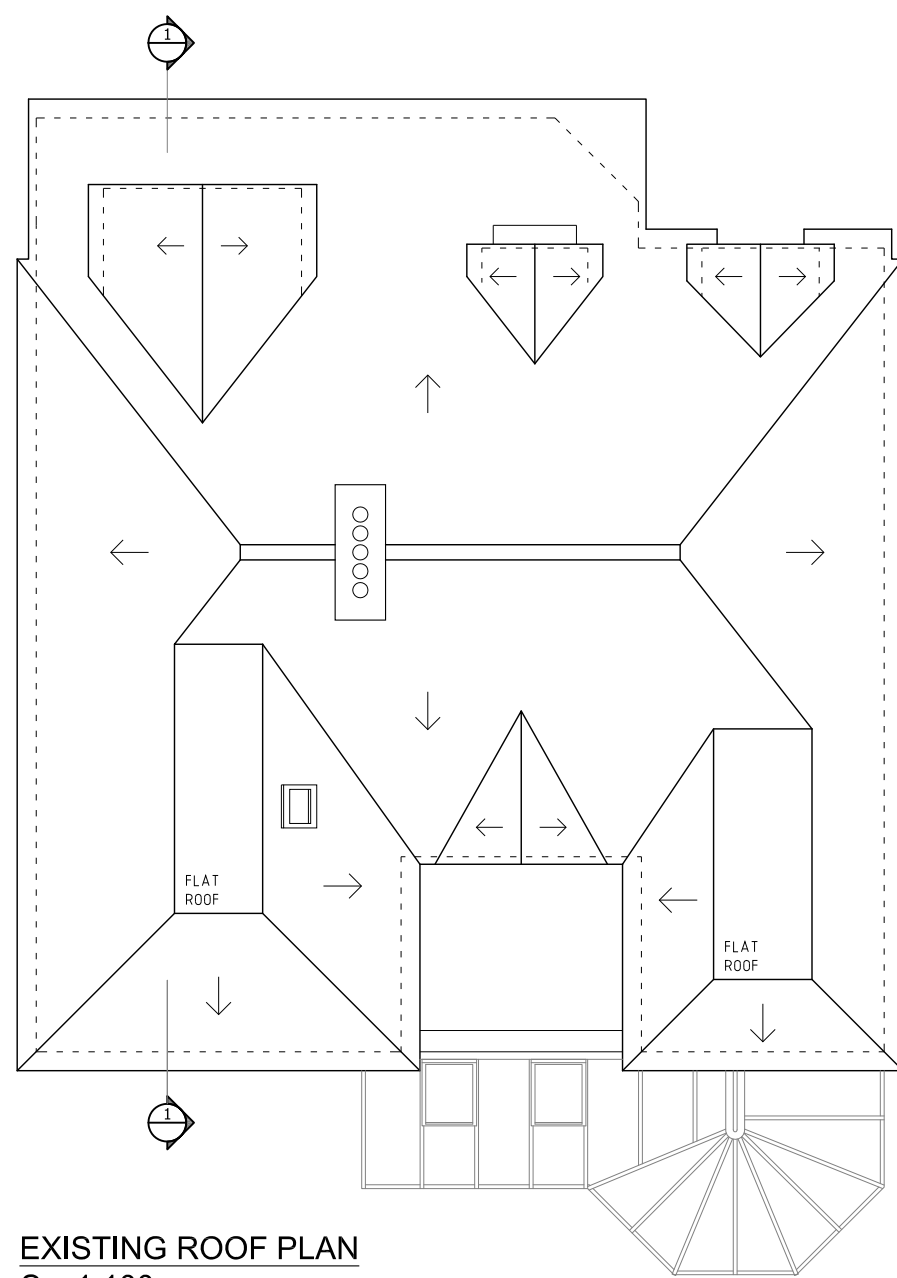

EXISTING ROOF PLAN
Sc. 1:100

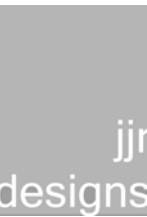 

Suite 6a
Church House,
94 Felpham Road
Felpham
West Sussex,
PO22 7PG
TEL: 01243 822081

Architectural
Services
Planning
Building Regs
On Site Supervision
Landscape Design

e-mail: info@jjrdesigns.com

Client:

MR & MRS PENDLETON

Project:

**OAKDENE, SOUTHDEAN DRIVE
ELMER
PO22 7TB**

Drawing Title:

EXISTING PLANS, ELEVATIONS, SECTION

Issue status:

Outline proposals ☐ Production information ☐ Scheme design ☐
Tender drawing ☐ Detail design ☐ Contract drawing ☐

Scale: 1:100 @A1	Drawn: I. Bruma	Checked: R. Stefanski	Date: Nov 2021
Job No: 1529	Drawing No: PL 103	Revision:	