

Figured dimensions only are to be used. All dimensions to be checked on site. Differences between drawings and between drawings and specification or bills of quantities to be reported to JJR Designs Ltd.
© This drawing is prepared for the application for:
1. Planning permission
2. Building Regulation Permission
on behalf of the applicant named below and for no other purpose.
The copyright of the drawing and designs remains JJR Designs Ltd.
All copies are only for information about the application, they may not be used for any other purpose without the express written permission of JJR Designs Ltd.

Revisions:

REV A 03.11.21

Drawing updated following client discussion.

REV B 12.11.21

Door to bedroom 3 updated; Lift position changed; Wall to bedroom 2 shifted; Airing cupboard on first floor updated; Bi-fold door added to kitchen.



PROPOSED SOUTH FACING ELEVATION
Sc. 1:100




PROPOSED EAST FACING ELEVATION
Sc. 1:100




NORTH FACING ELEVATION (NO CHANGE)
Sc. 1:100




PROPOSED WEST FACING ELEVATION
Sc. 1:100

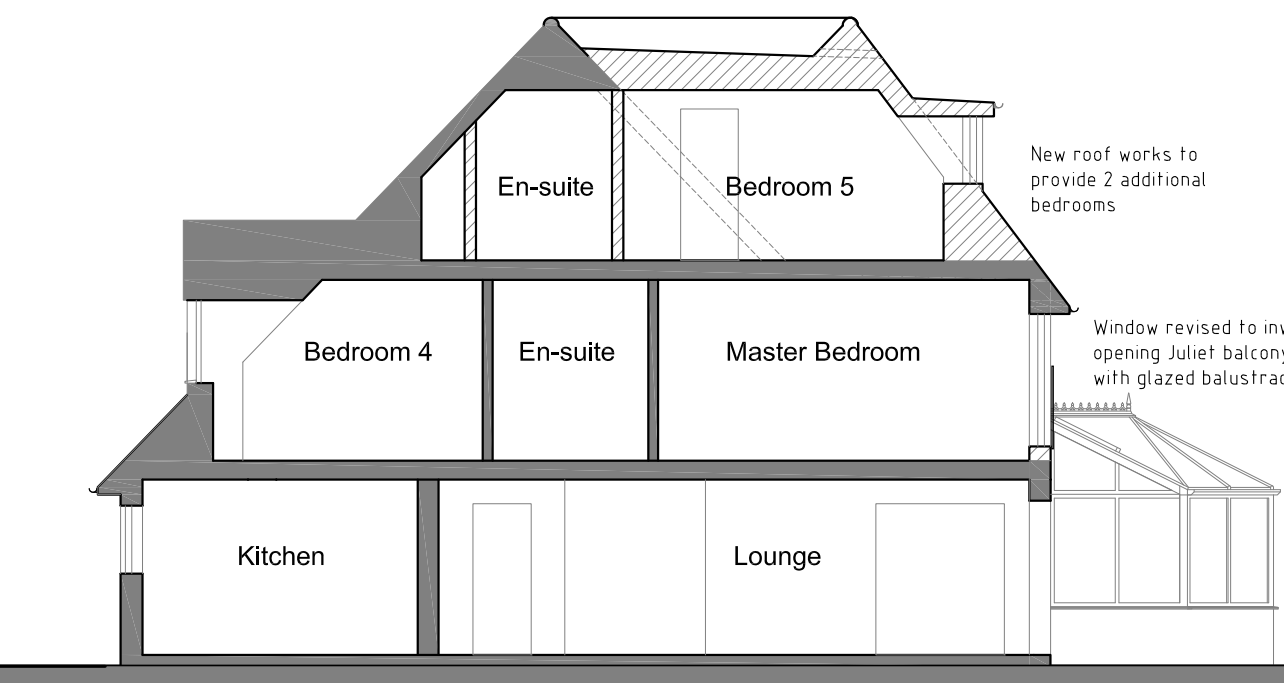


SECTION 1-1
Sc. 1:100

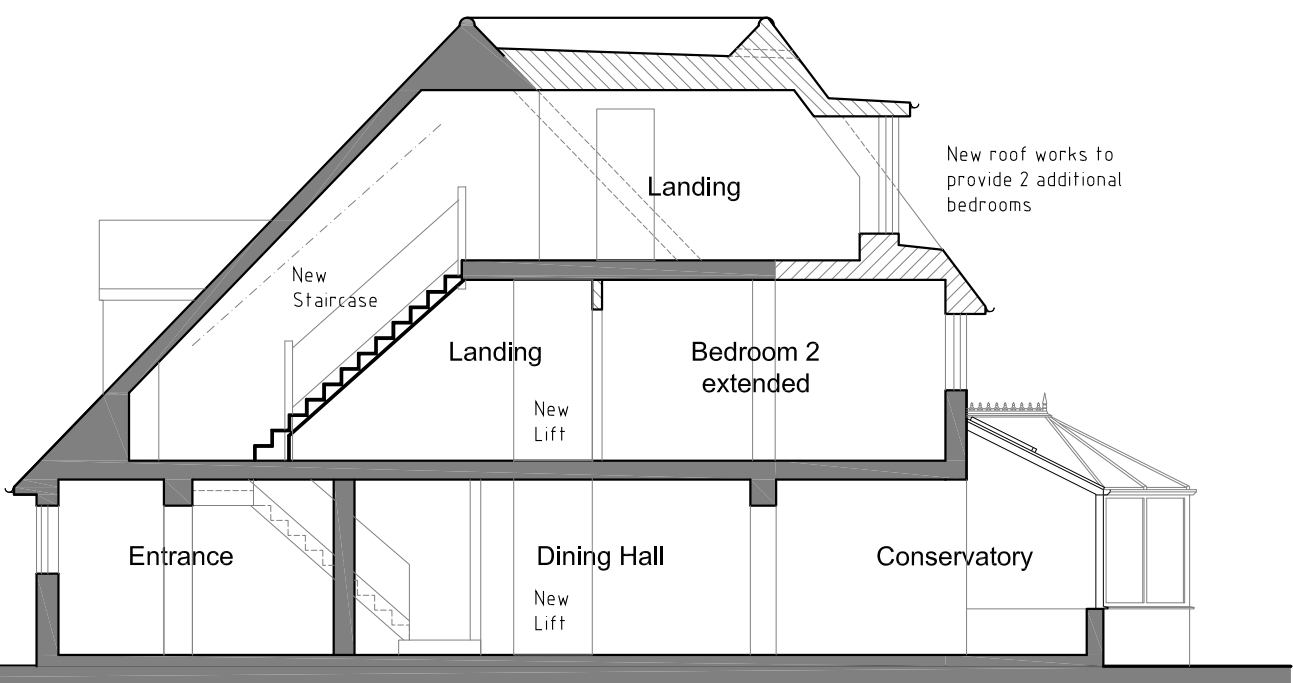


SECTION 2-2
Sc. 1:100

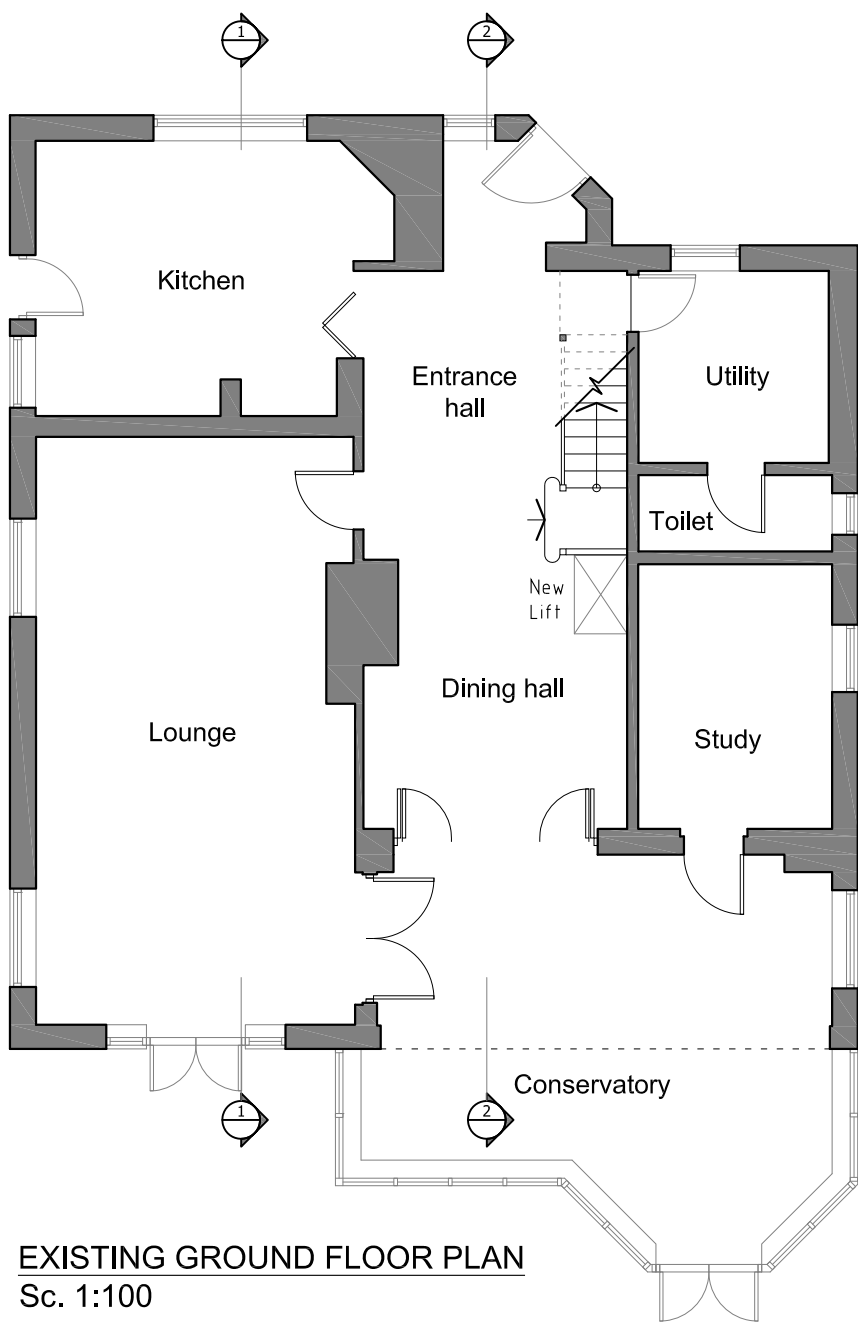


EXISTING GROUND FLOOR PLAN
Sc. 1:100

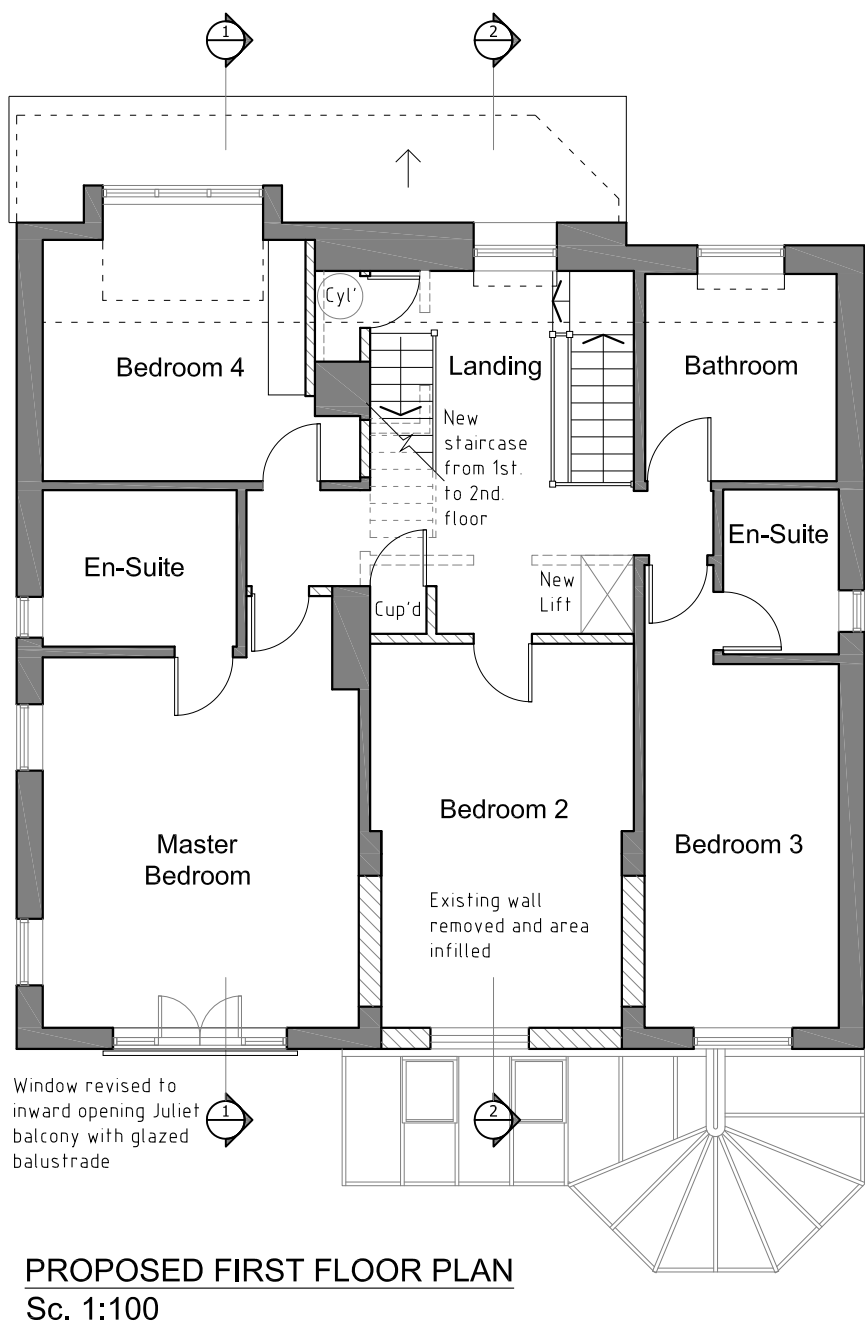


PROPOSED FIRST FLOOR PLAN
Sc. 1:100

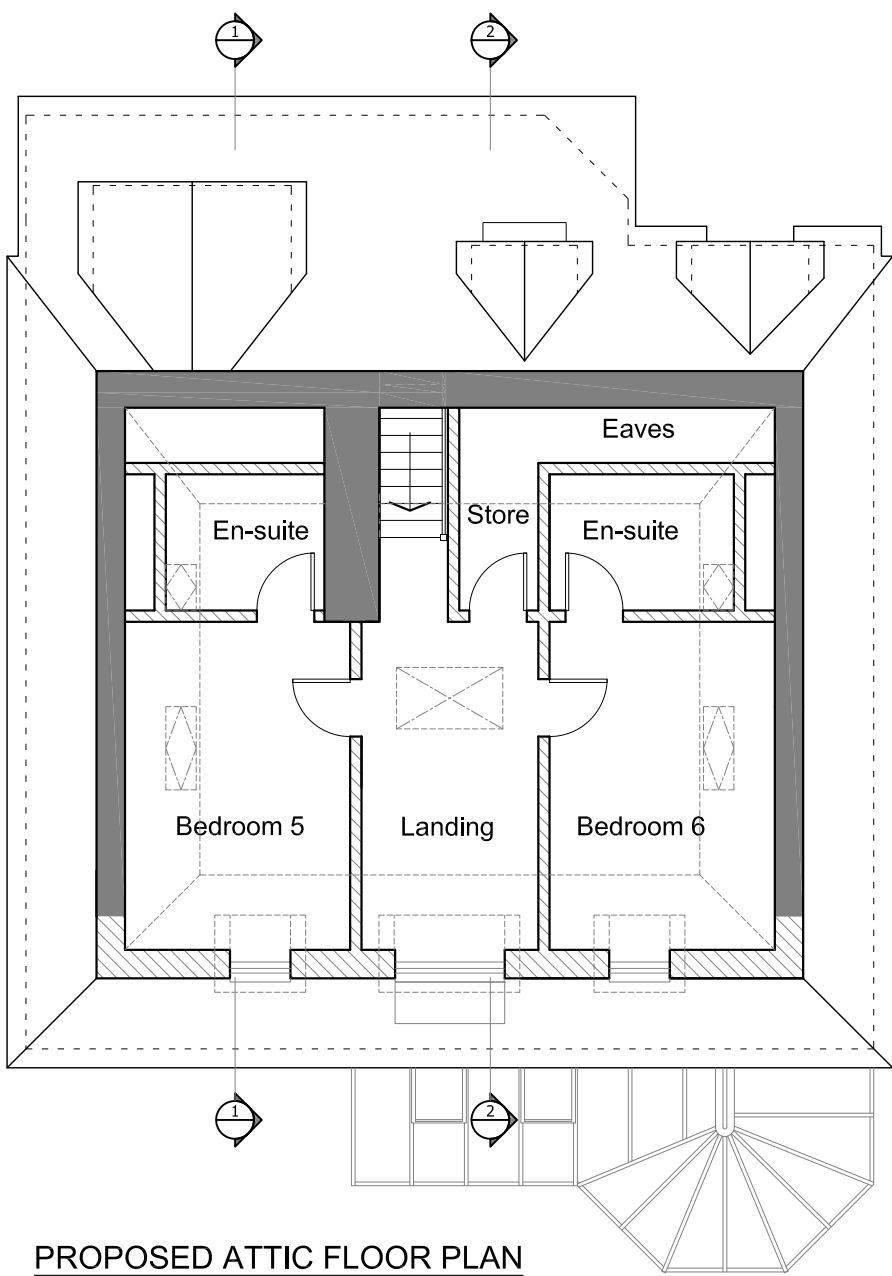


PROPOSED ATTIC FLOOR PLAN
Sc. 1:100

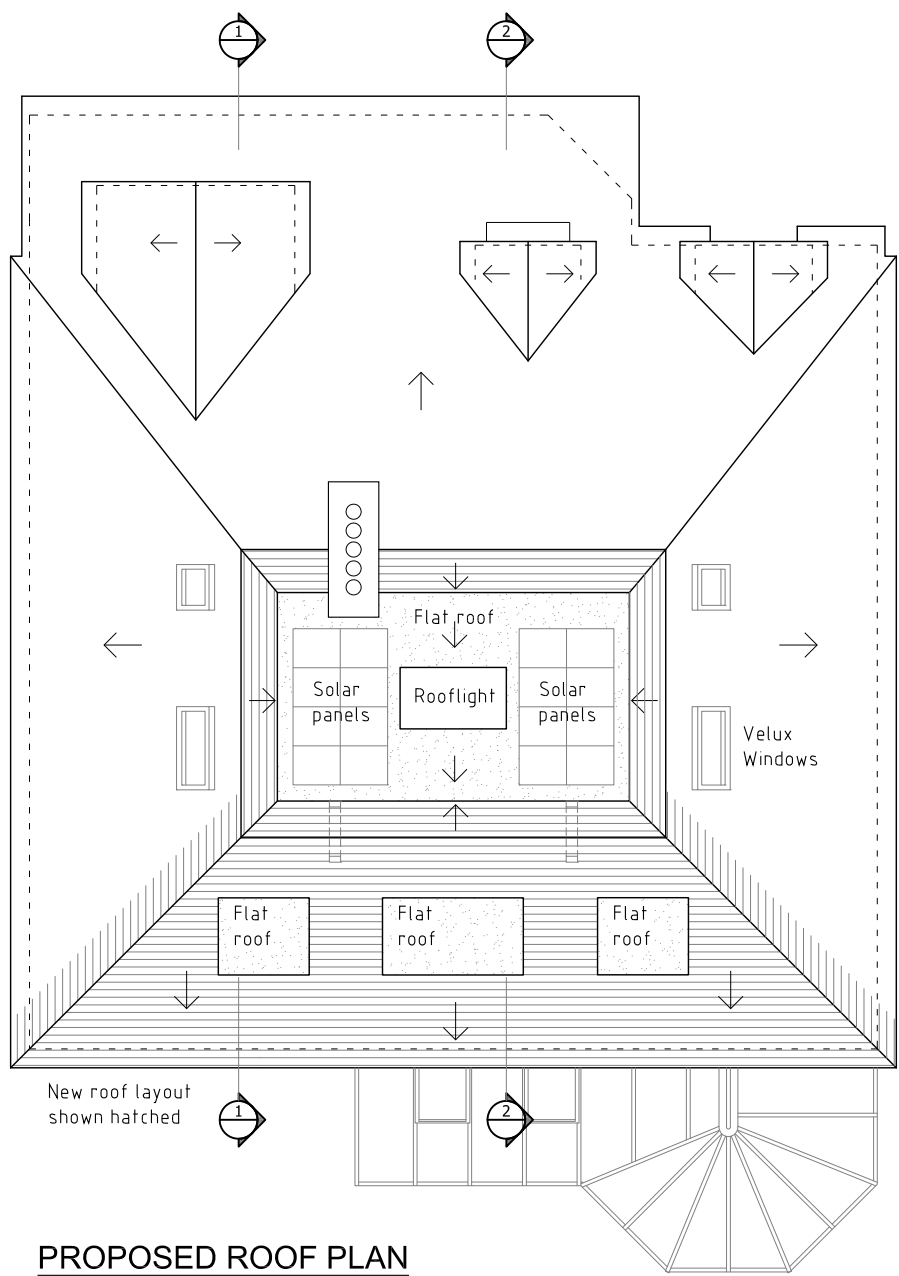

PROPOSED ROOF PLAN
Sc. 1:100

 

1:100
2m 0 2m 4m

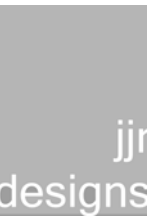

Suite 6a
Church House,
94 Felpham Road
Felpham
West Sussex,
PO22 7PG
TEL: 01243 822081

Architectural
Services
Planning
Building Regs
On Site Supervision
Landscape Design

e-mail: info@jjrdesigns.com

Client:

MR & MRS PENDLETON

Project:

OAKDENE, SOUTHDEAN DRIVE
ELMER
PO22 7TB

Drawing Title:

PROPOSED PLANS & ELEVATIONS

Issue status:

Outline proposals ☐ Production information ☐ Scheme design ☐
Tender drawing ☐ Detail design ☐ Contract drawing ☐

Scale: 1:100 @A1	Drawn: I. Bruma	Checked: R. Stefanski	Date: Nov 2021
Job No: 1529	Drawing No: PL 104	Revision: B	