



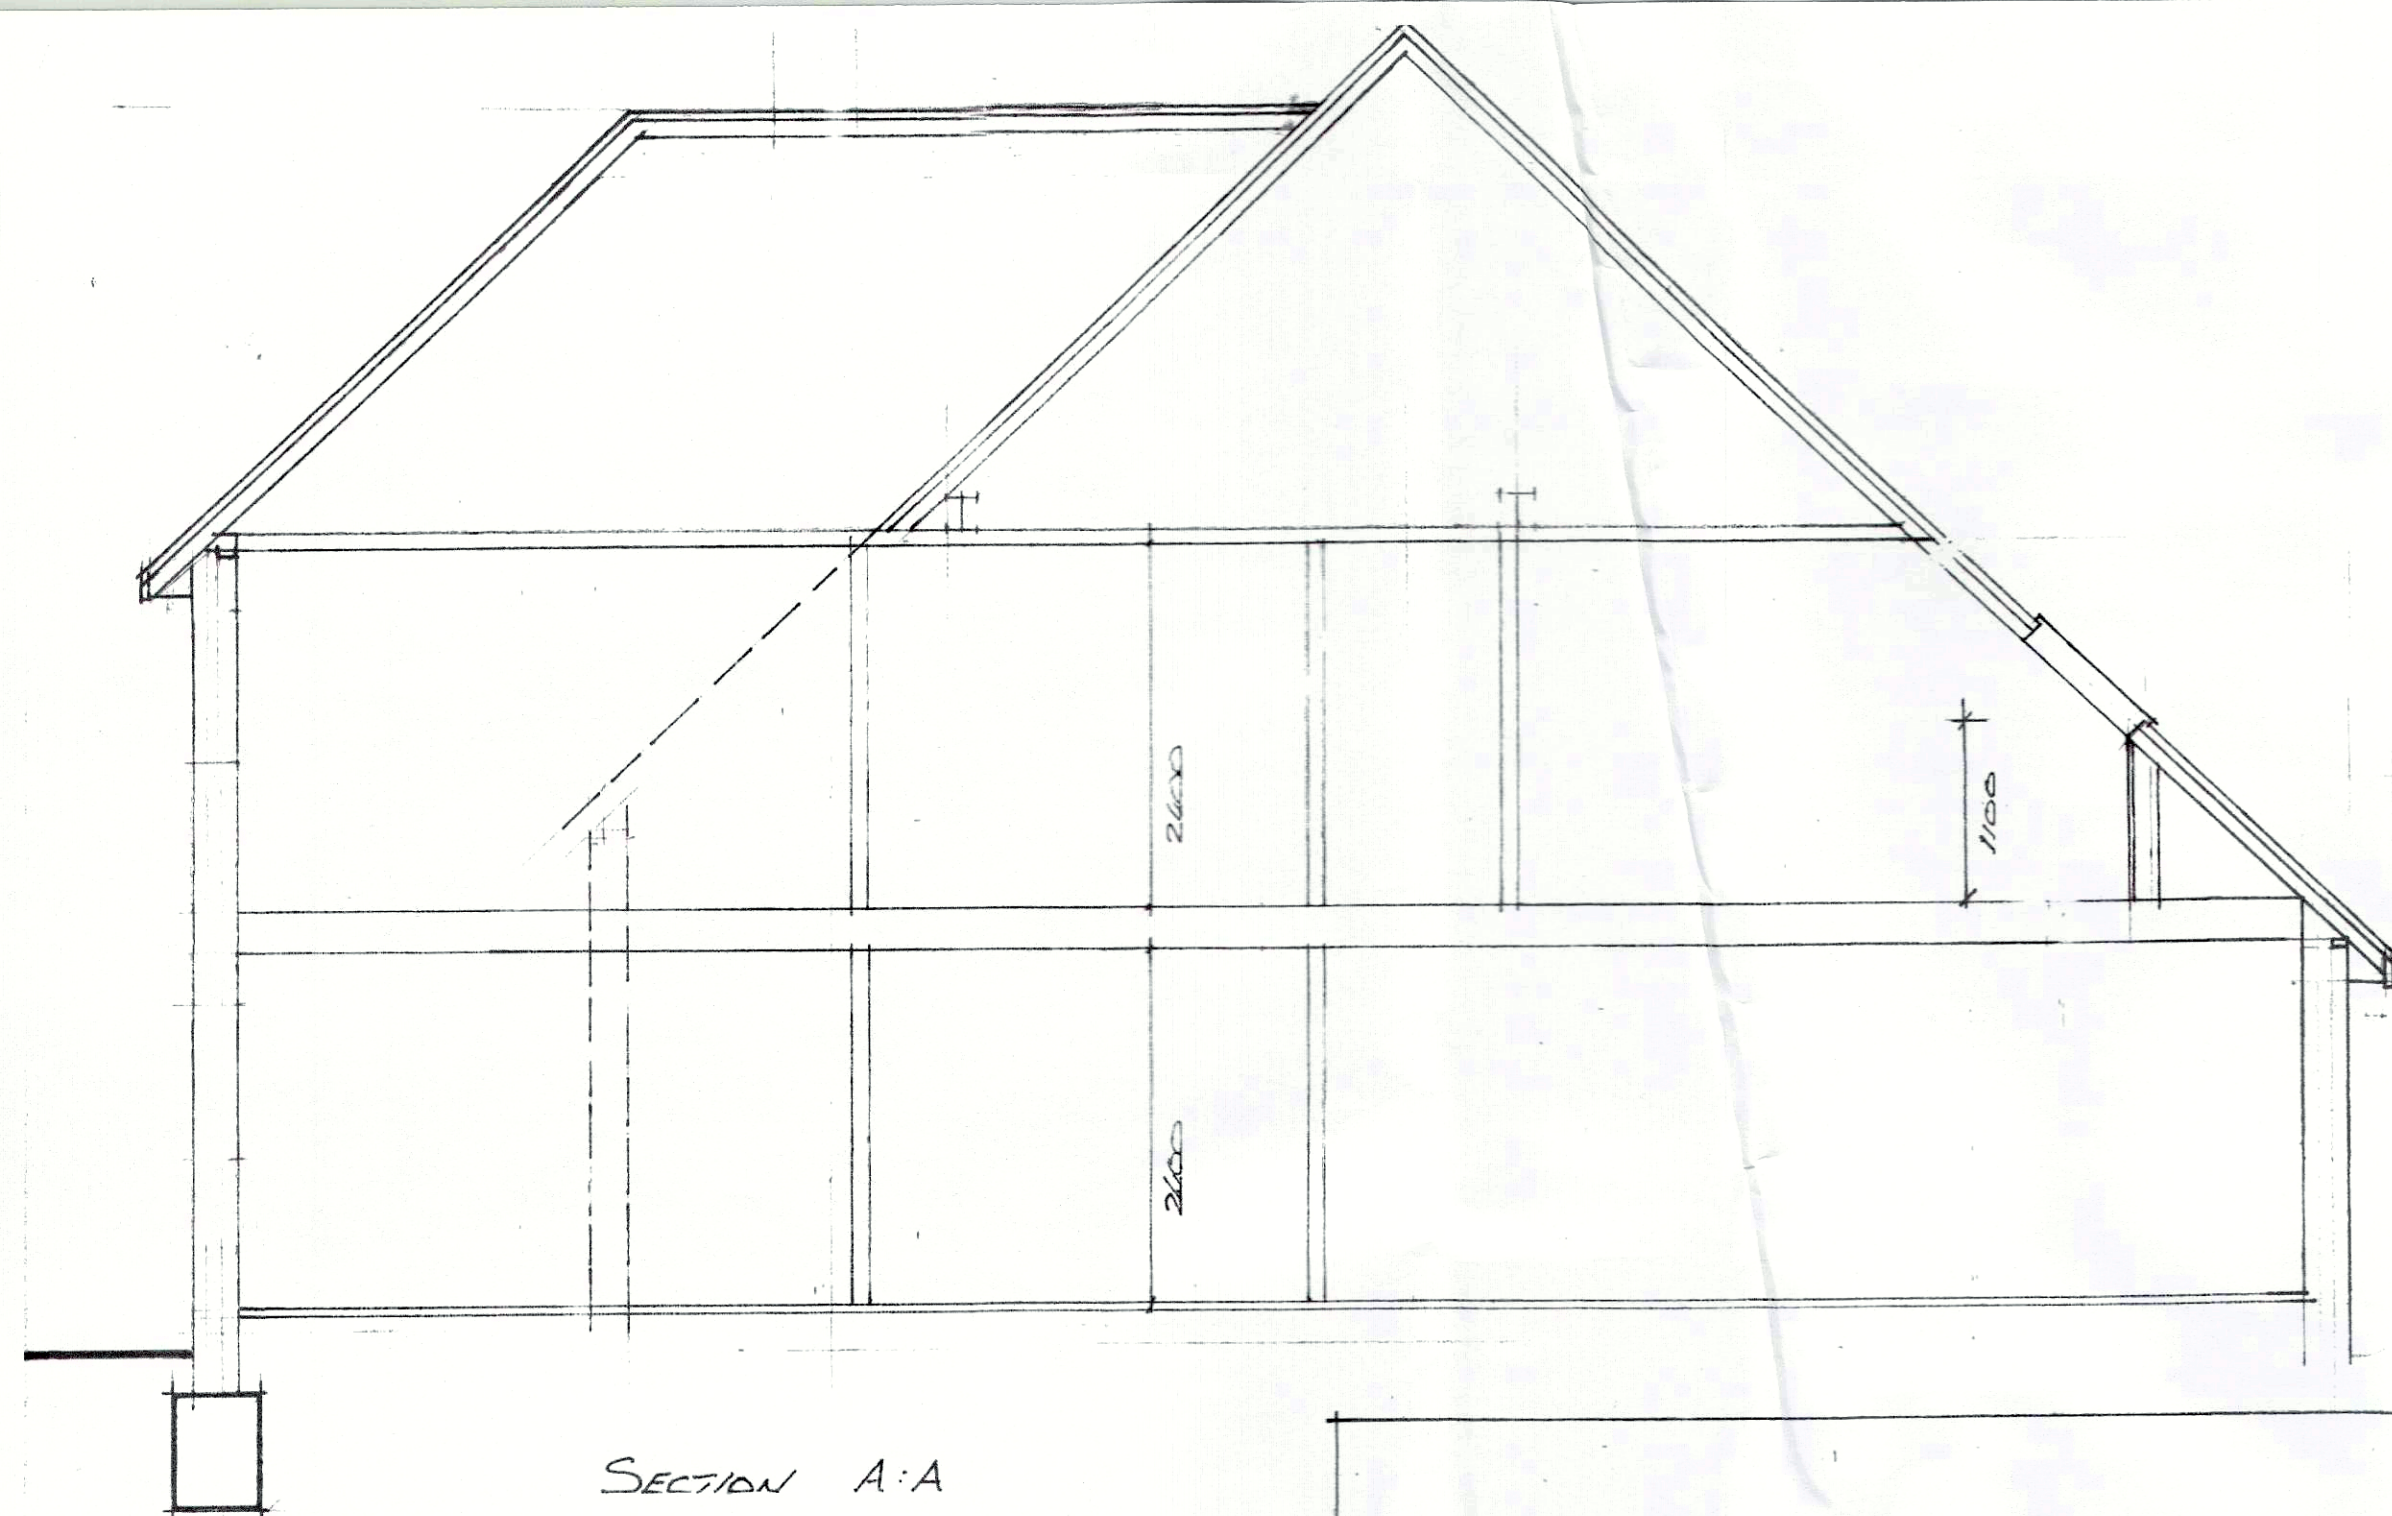


SECTION A:A

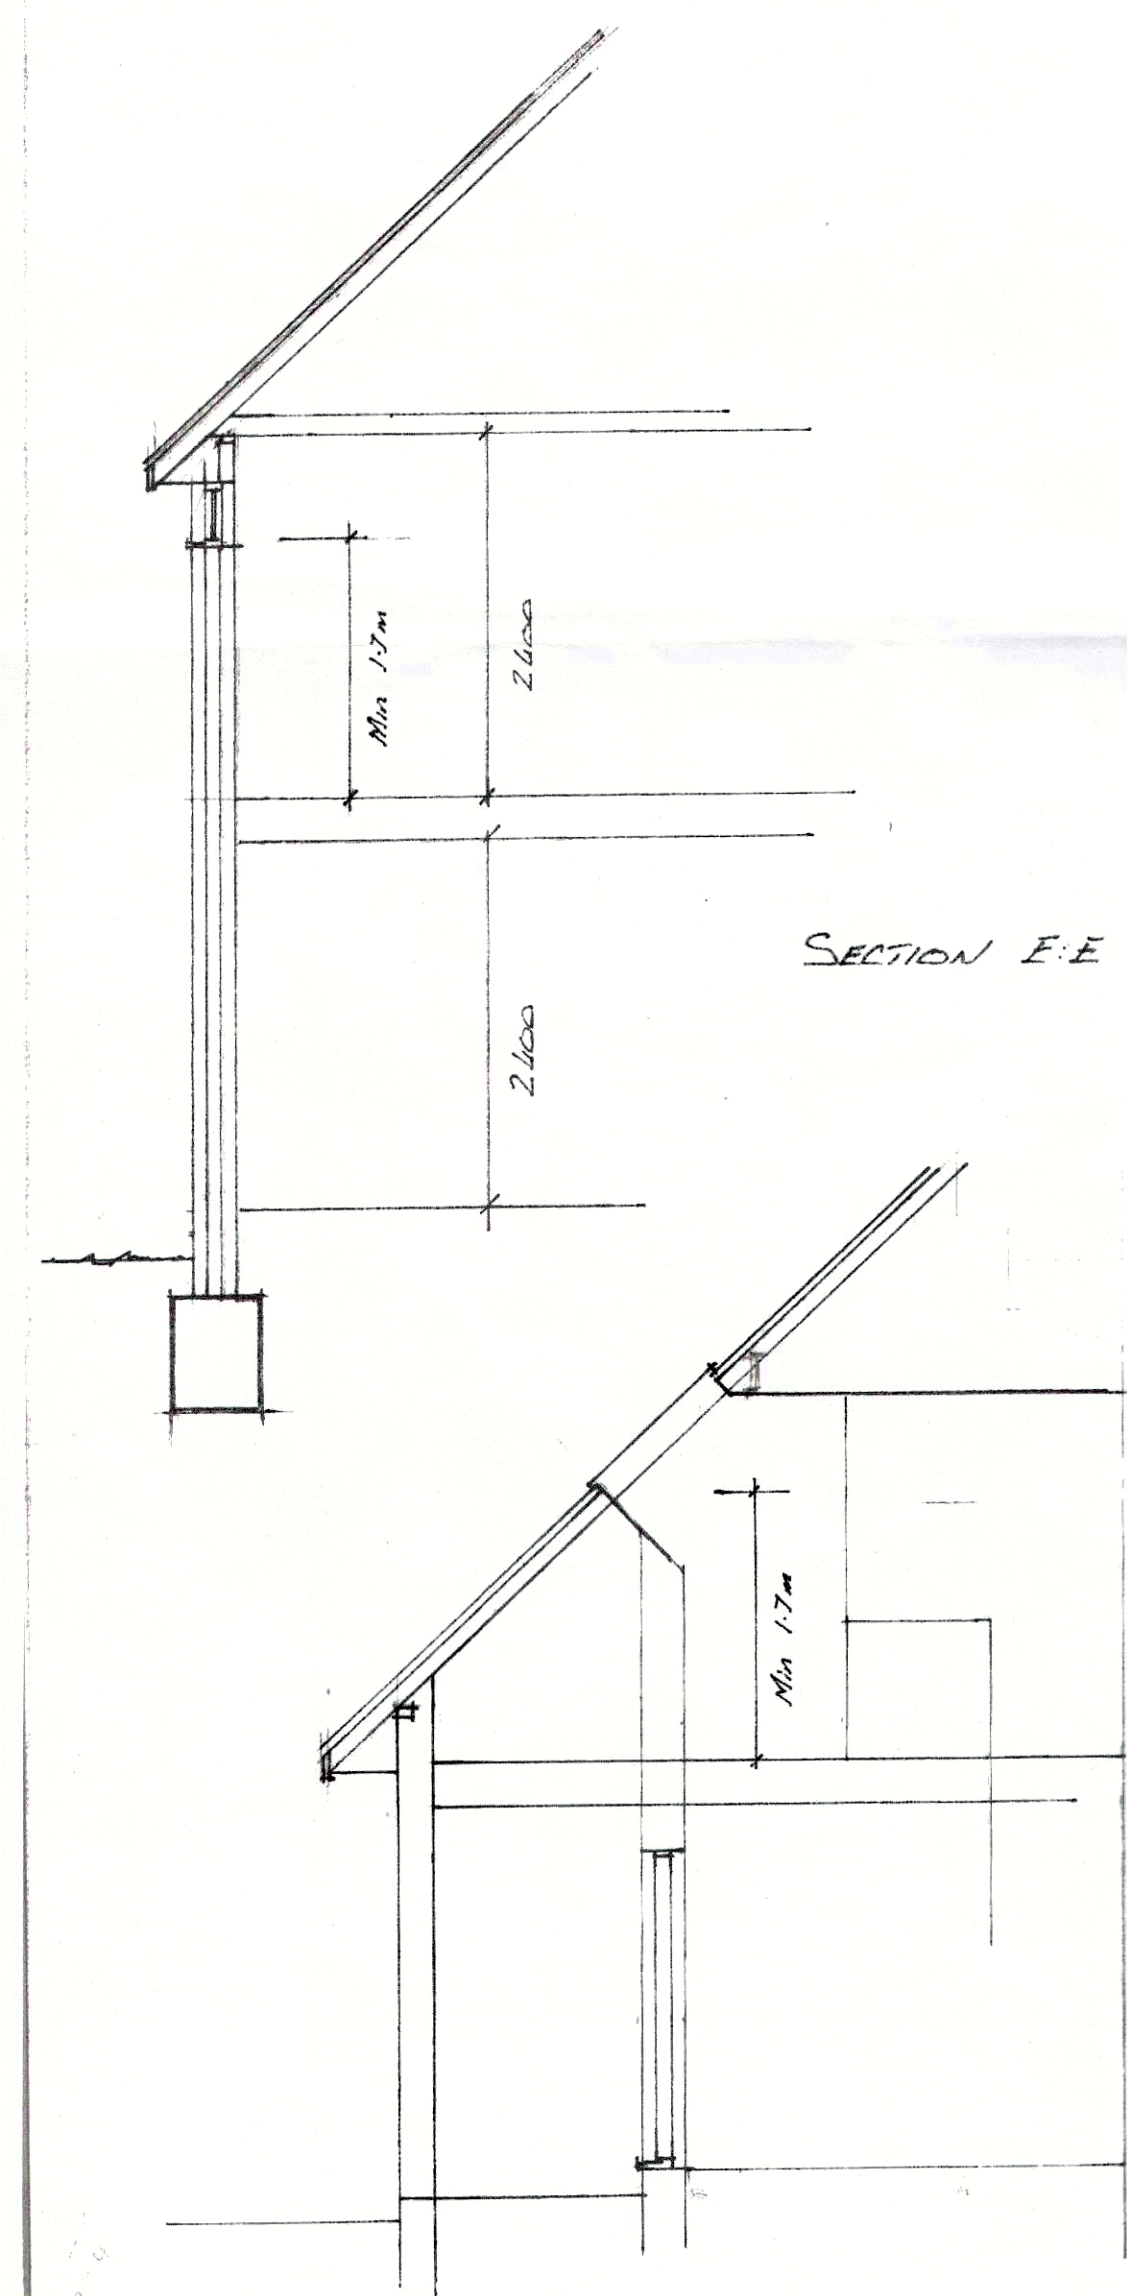


SECTION E-E


PART SECTION C:C

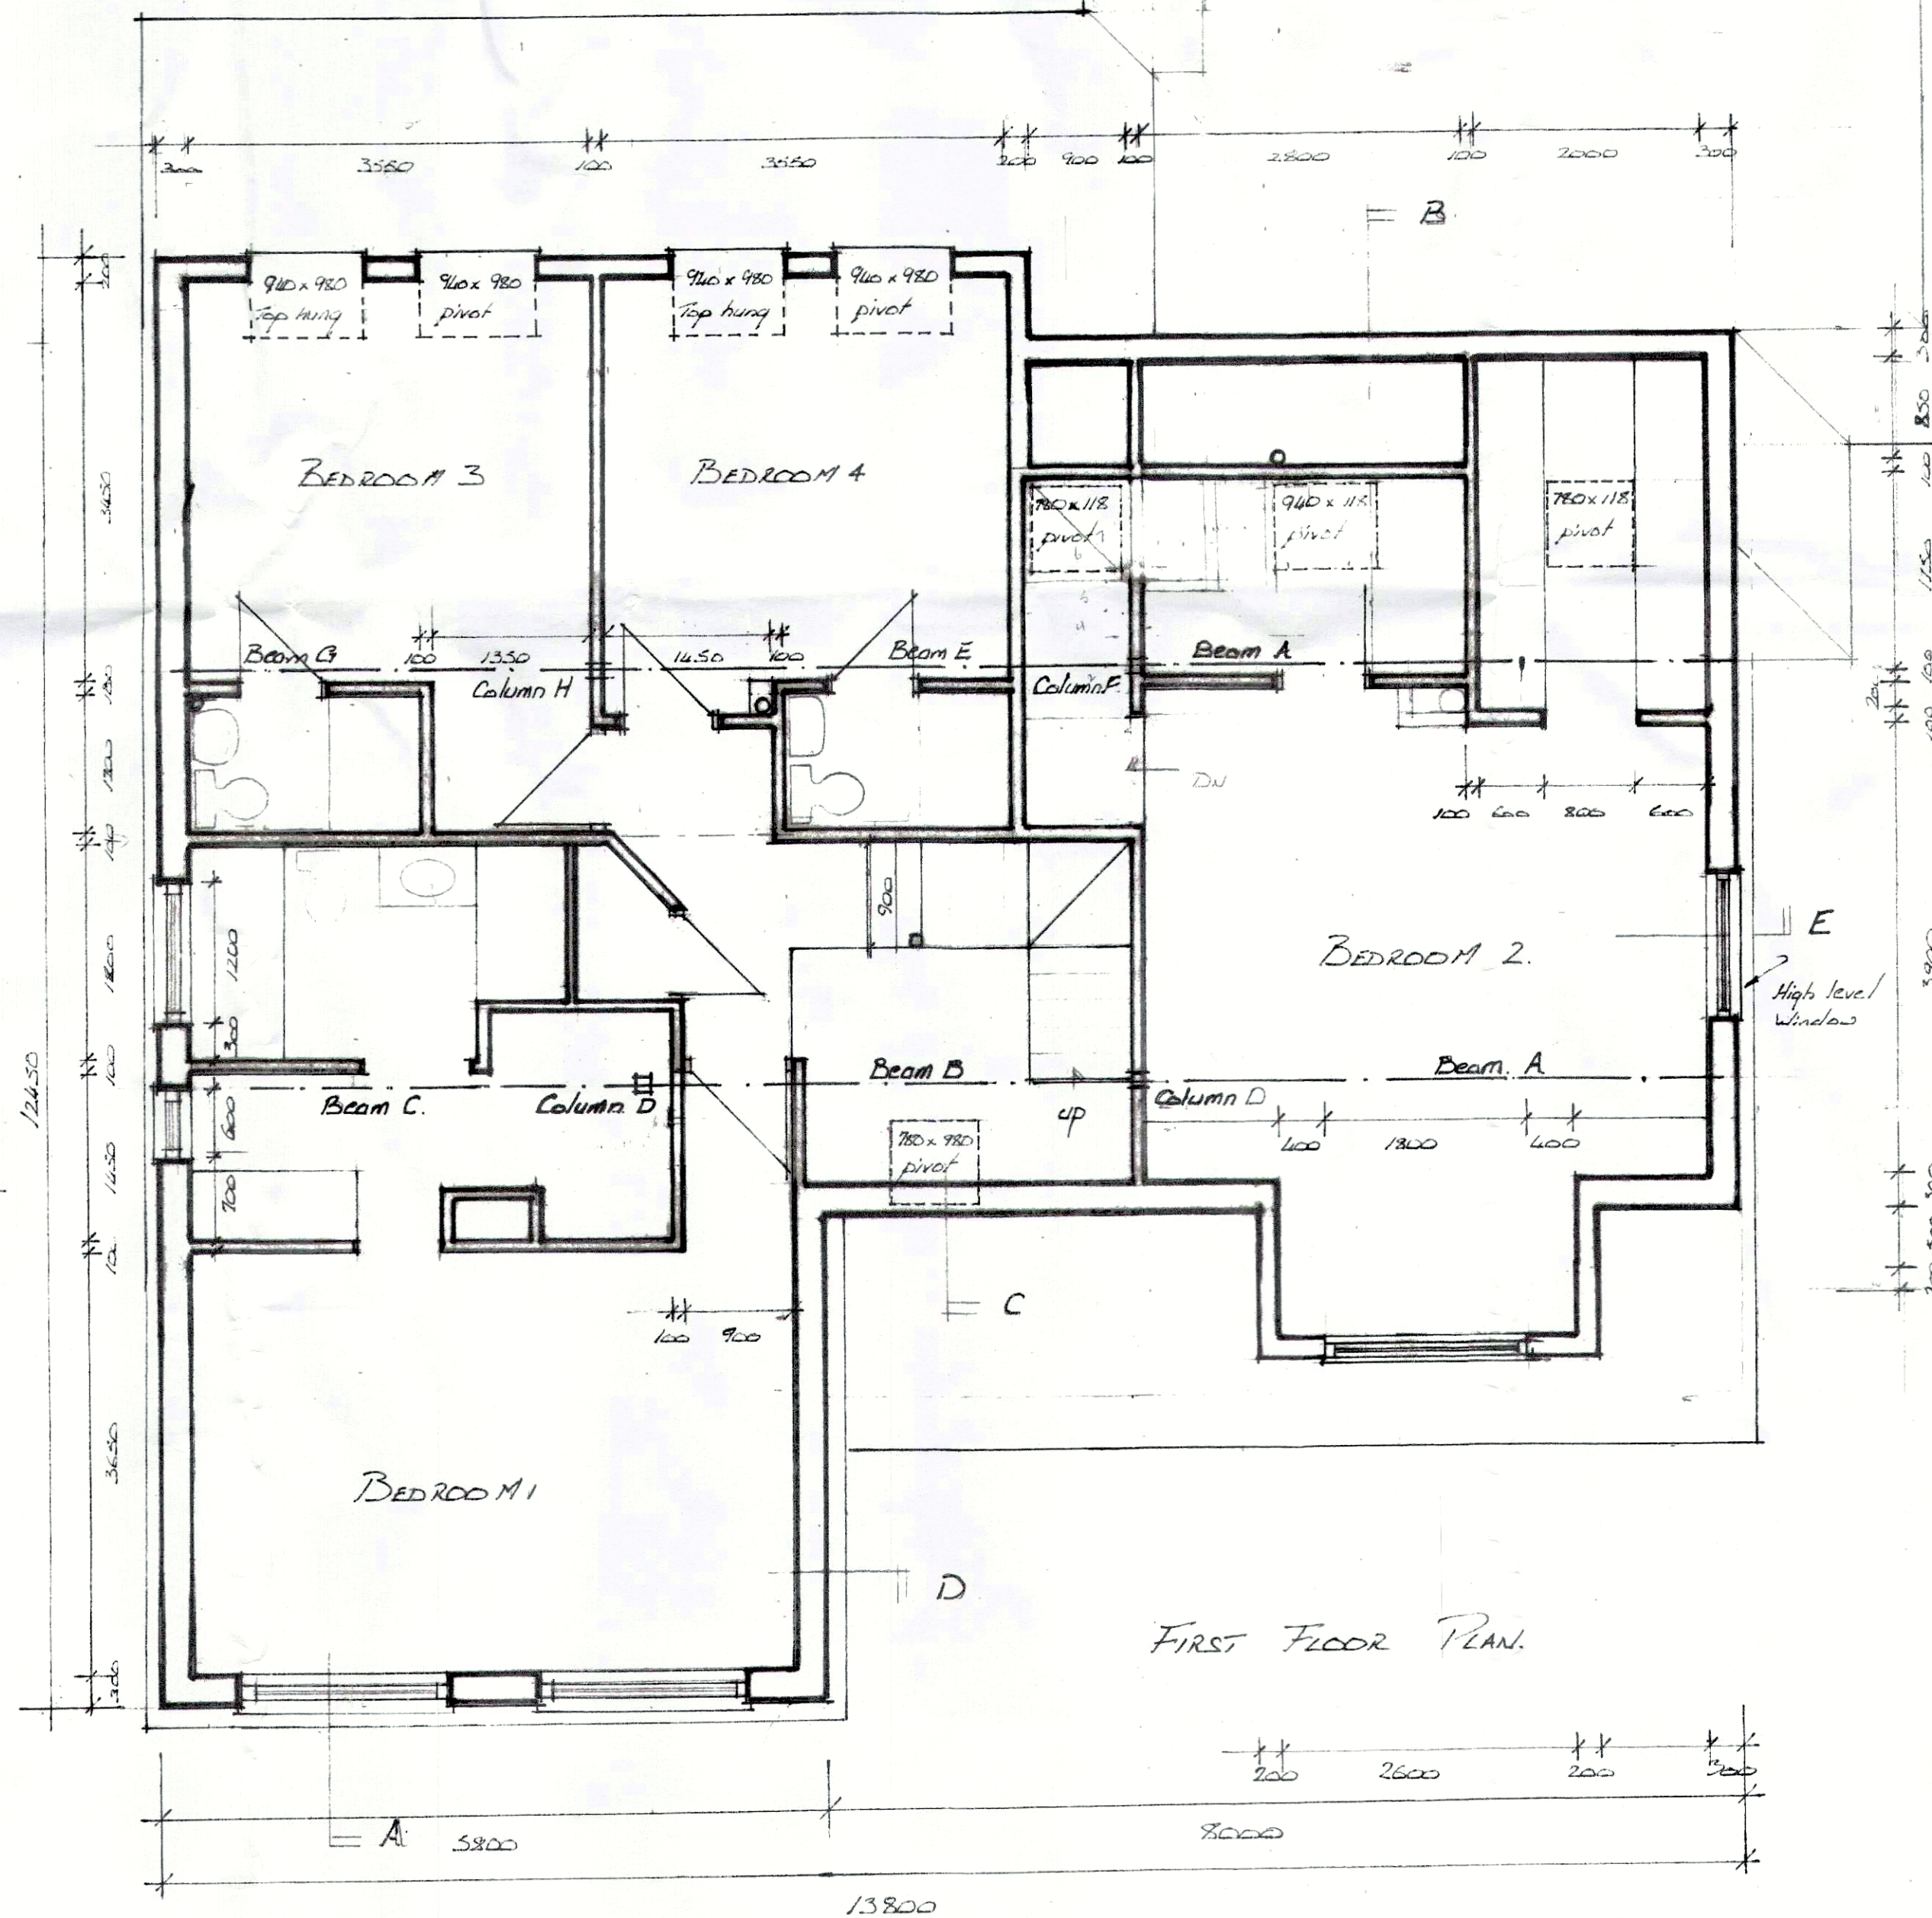

FIRST FLOOR PLAN

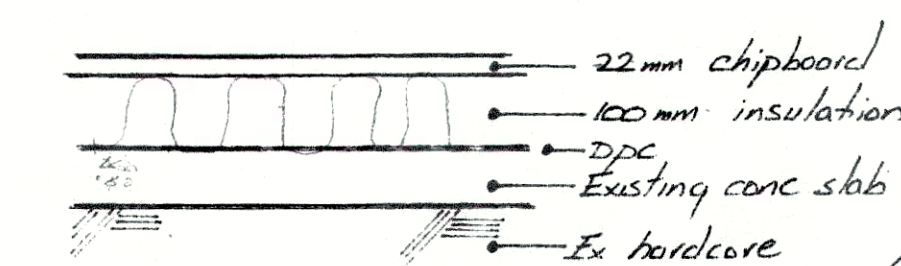


FLOOR CONSTRUCTION

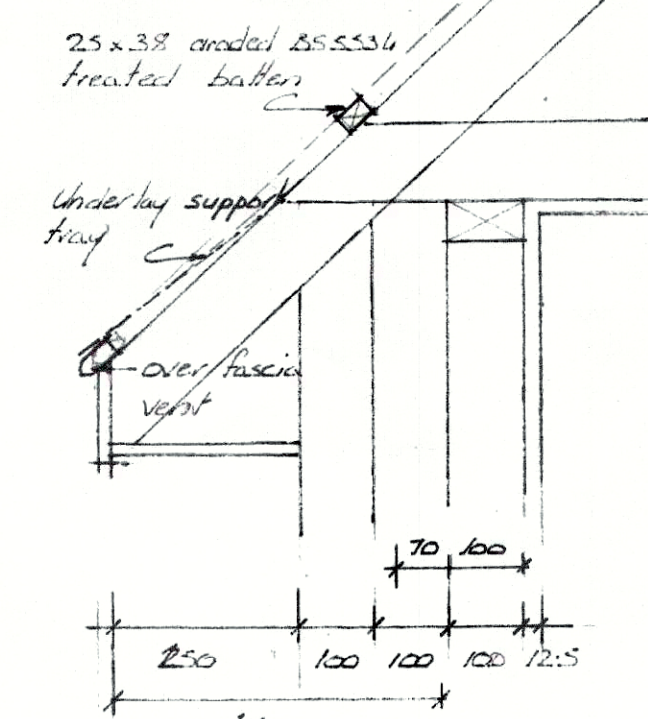


EAVES DETAIL


Min 1.0m
below ground
level

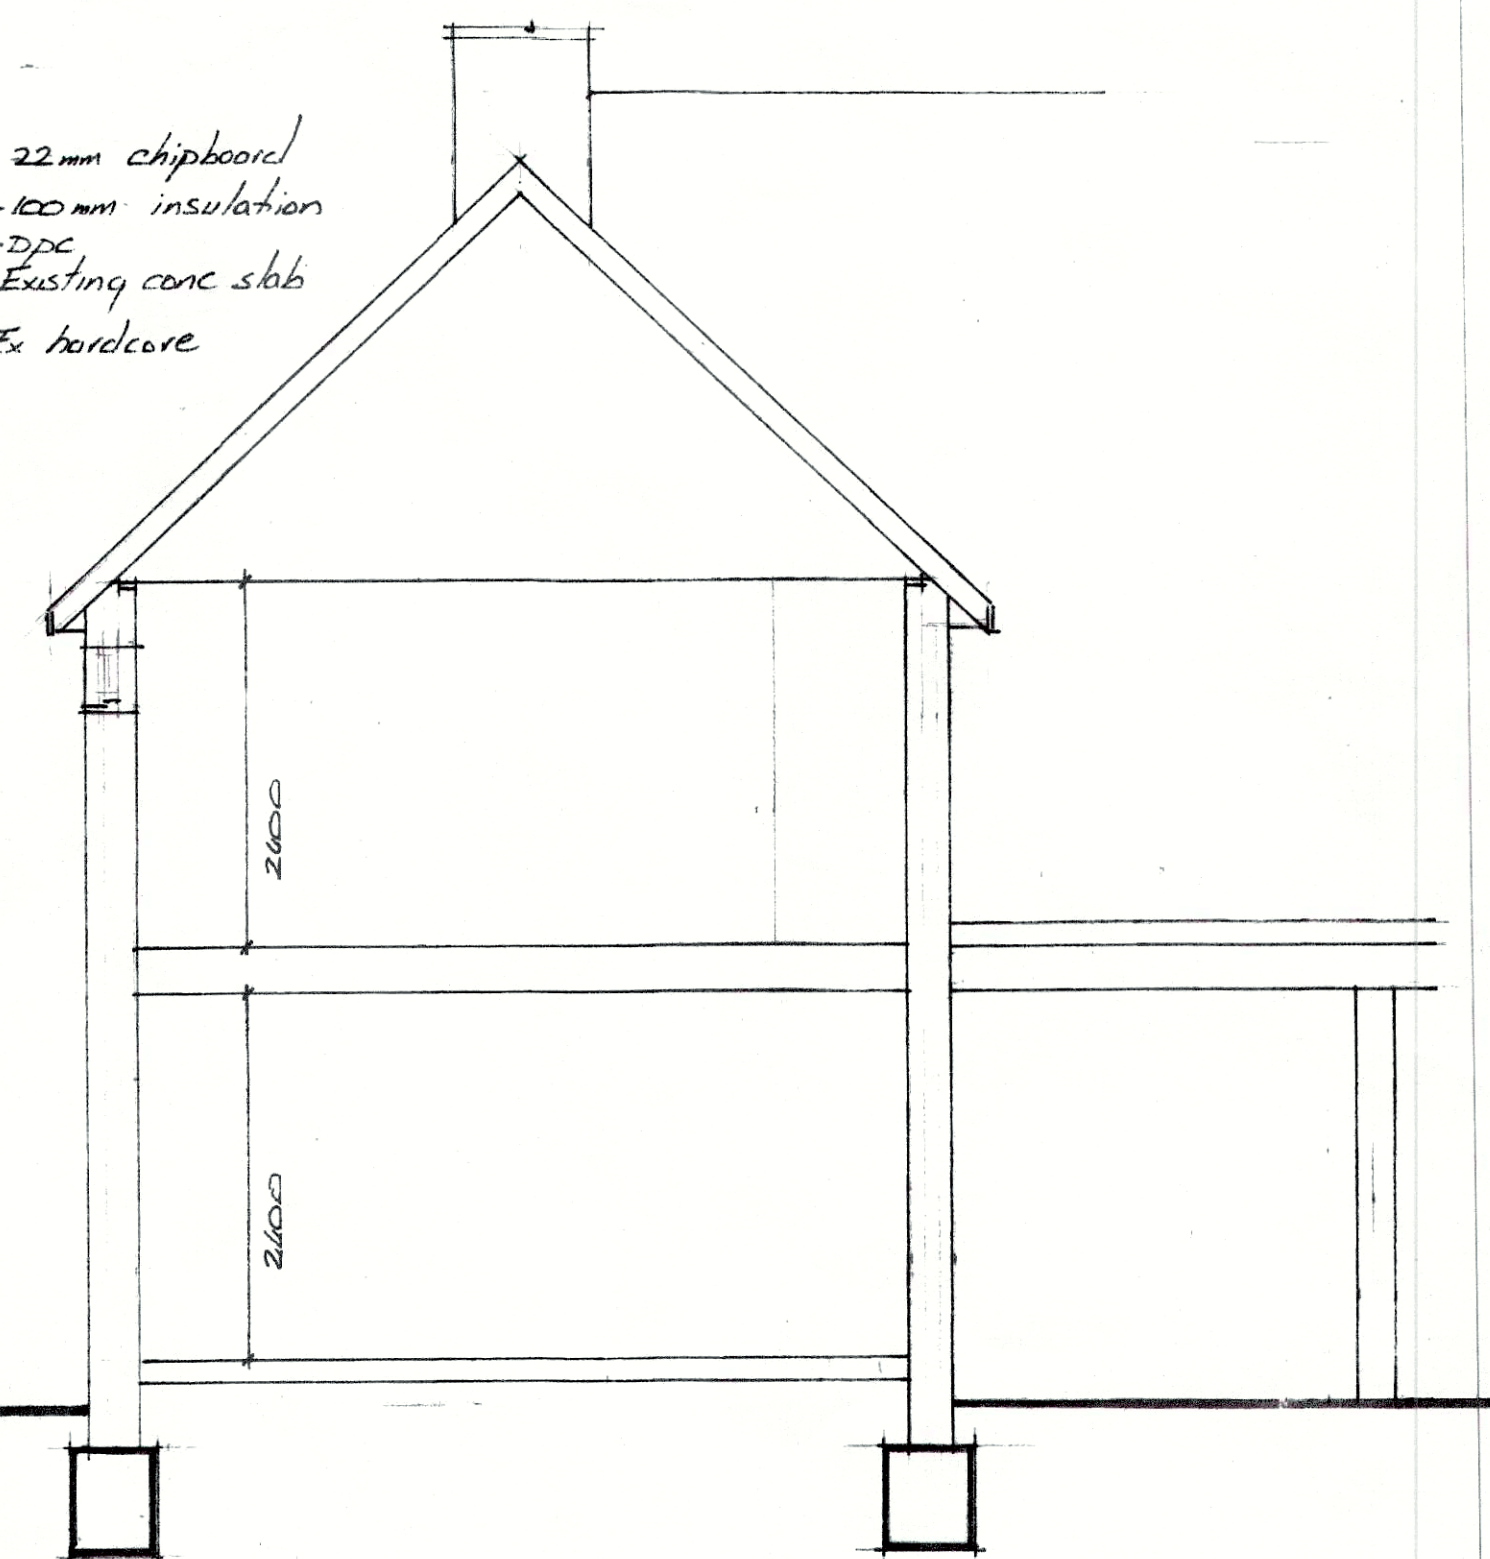

SECTION D:D

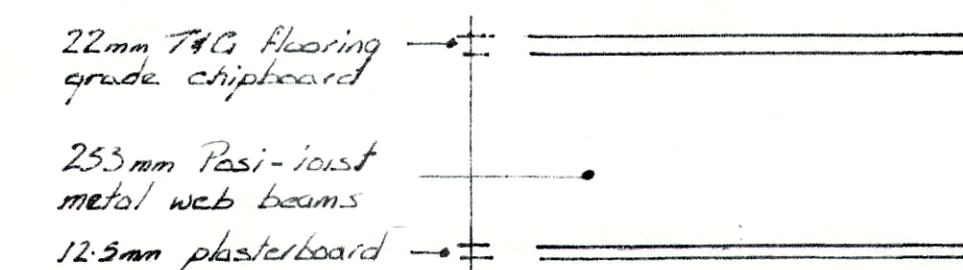

FIRST FLOOR CONSTRUCTION

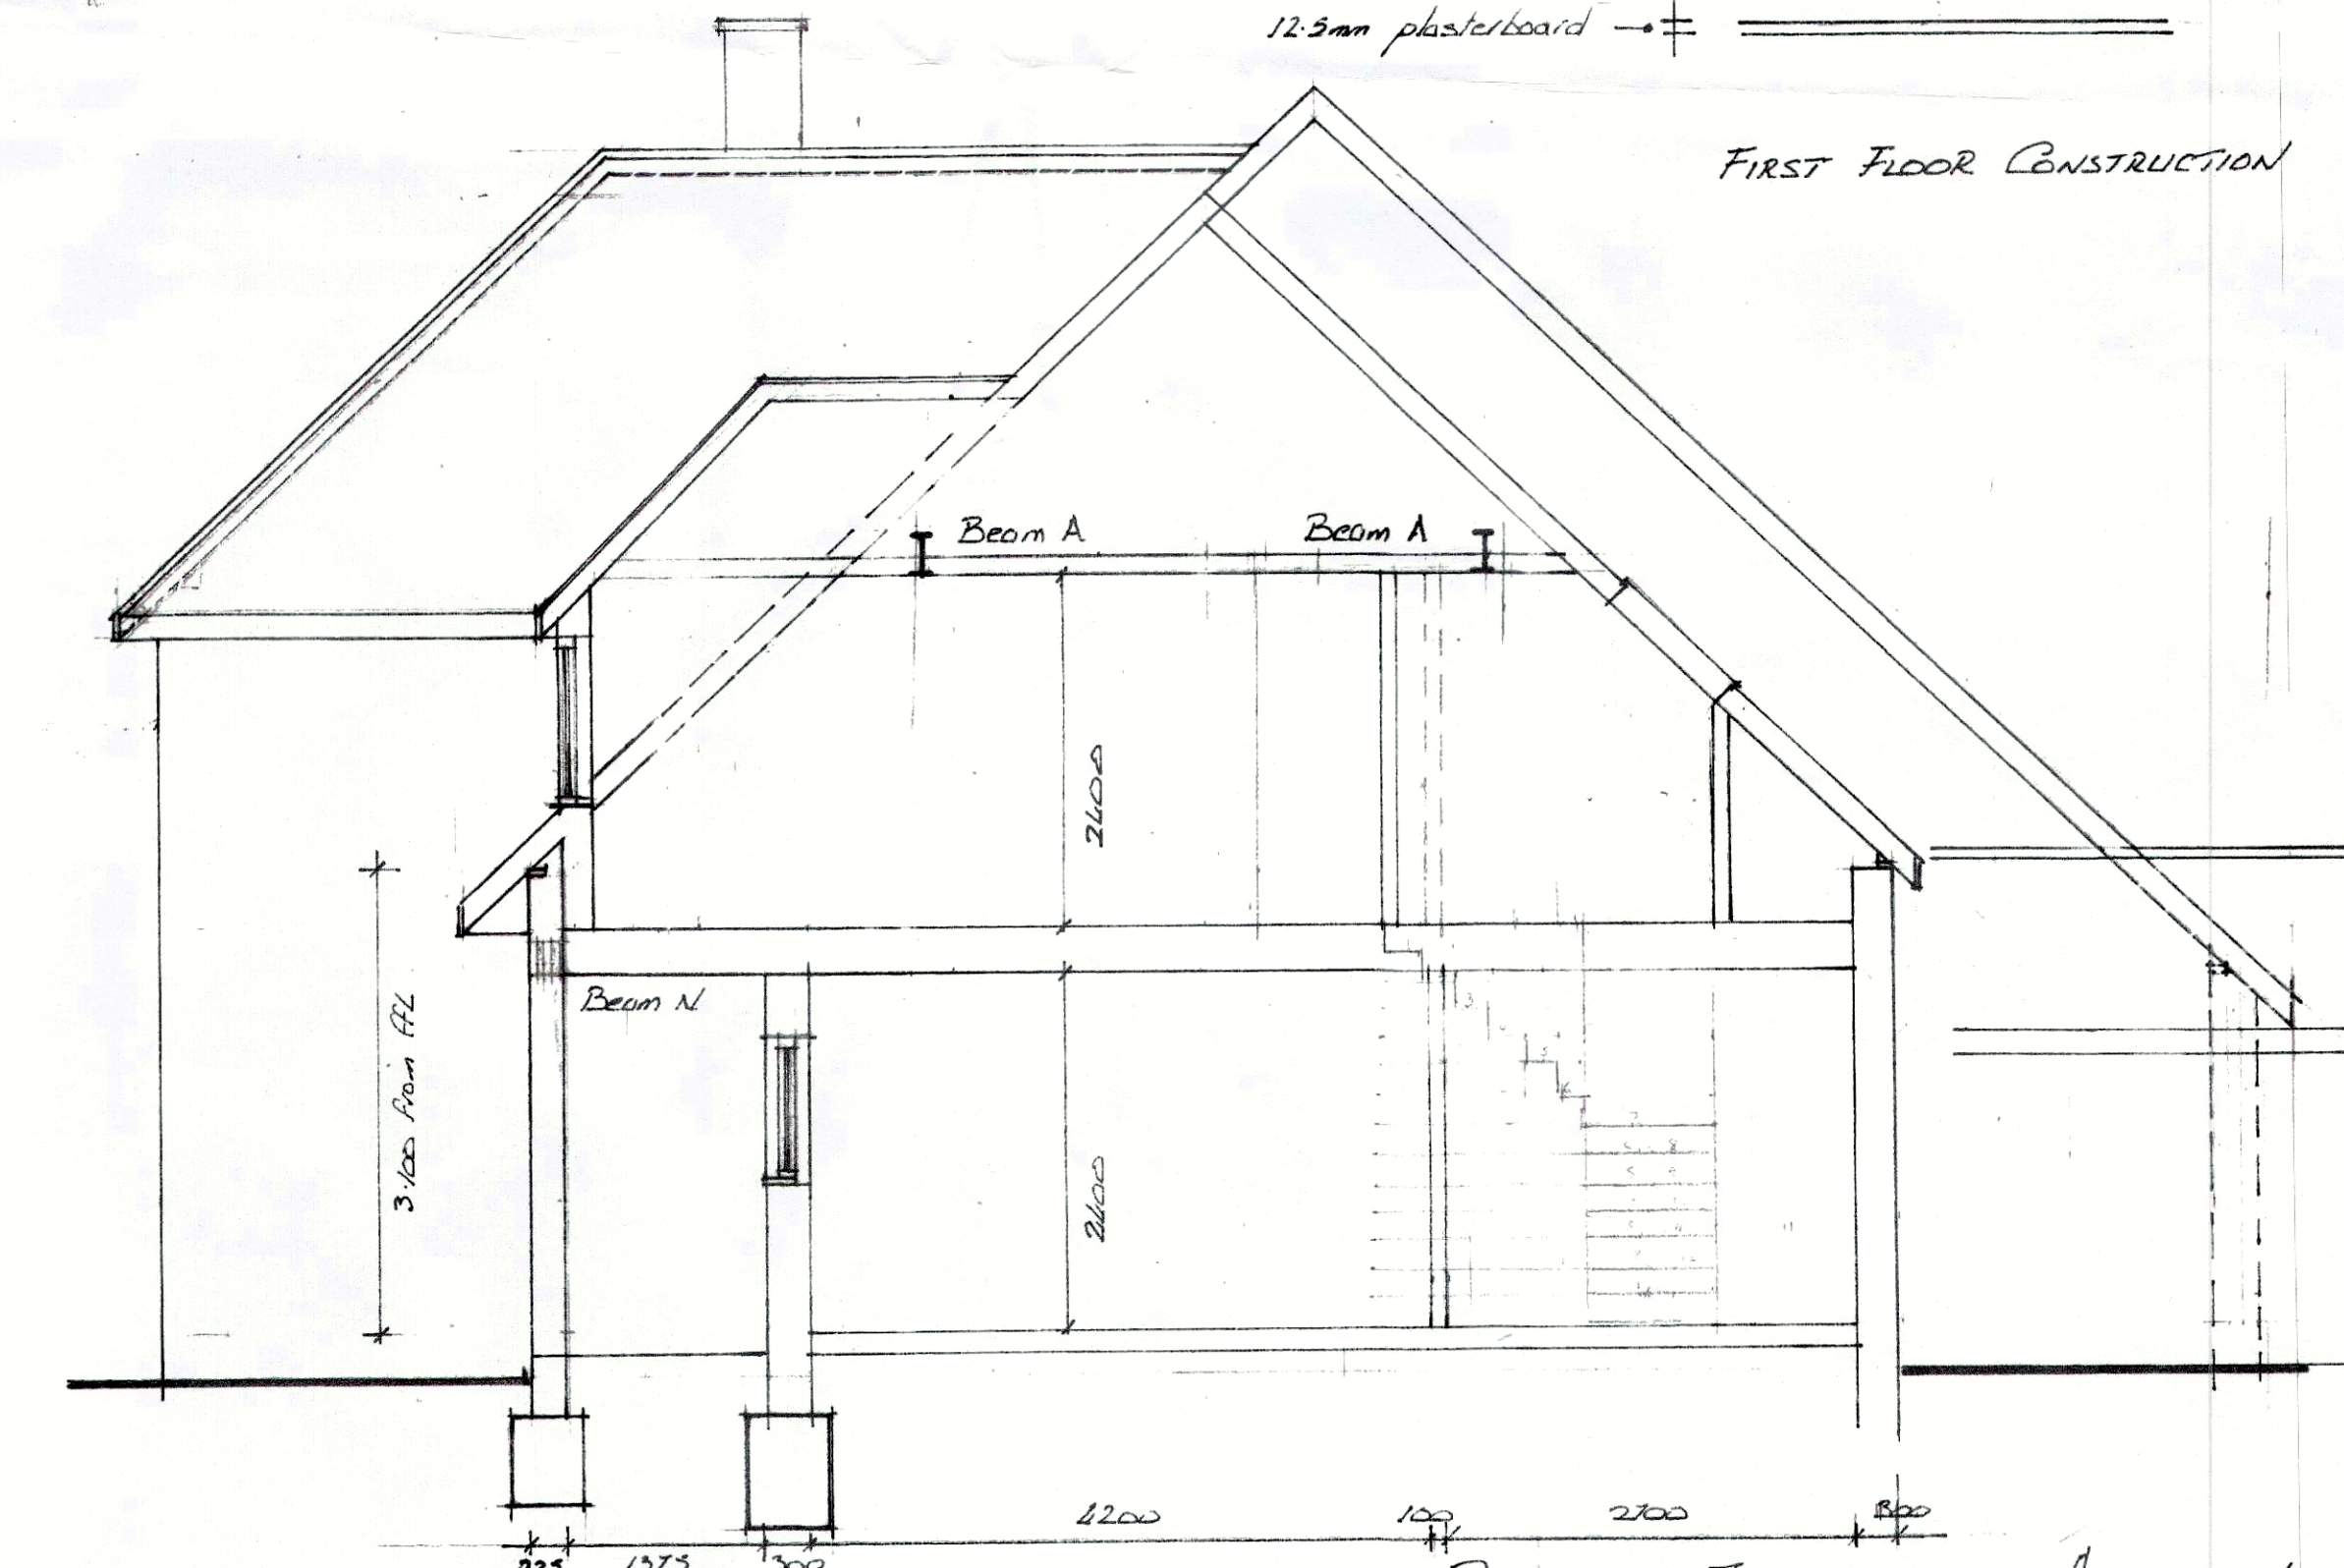

SECTION B:B

PROPOSED EXTENSION AND ALTERATION

AT: N° 93 MIDDLETON ROAD

FOR: MR. A BARBARY

DWG N° AB 100 11/12/2017

VERSION 5

SCALE: 1:50 1:100

DATE: FEB 2018

Revisions

- B Drainage added
- C Floor construction added
- D Dimension and roof cons detail added
- E Chimney added
- F Staircase layout changed
- G Minor non-material amendments added
- H Flat glass rooflight added