


BOBNOA-REGIS ROAD 75Y


PROPOSED ANNEXE AT 7, ST NICHOLAS LANE, MIDDLETON-ON-SEA.

FLOOR PLAN

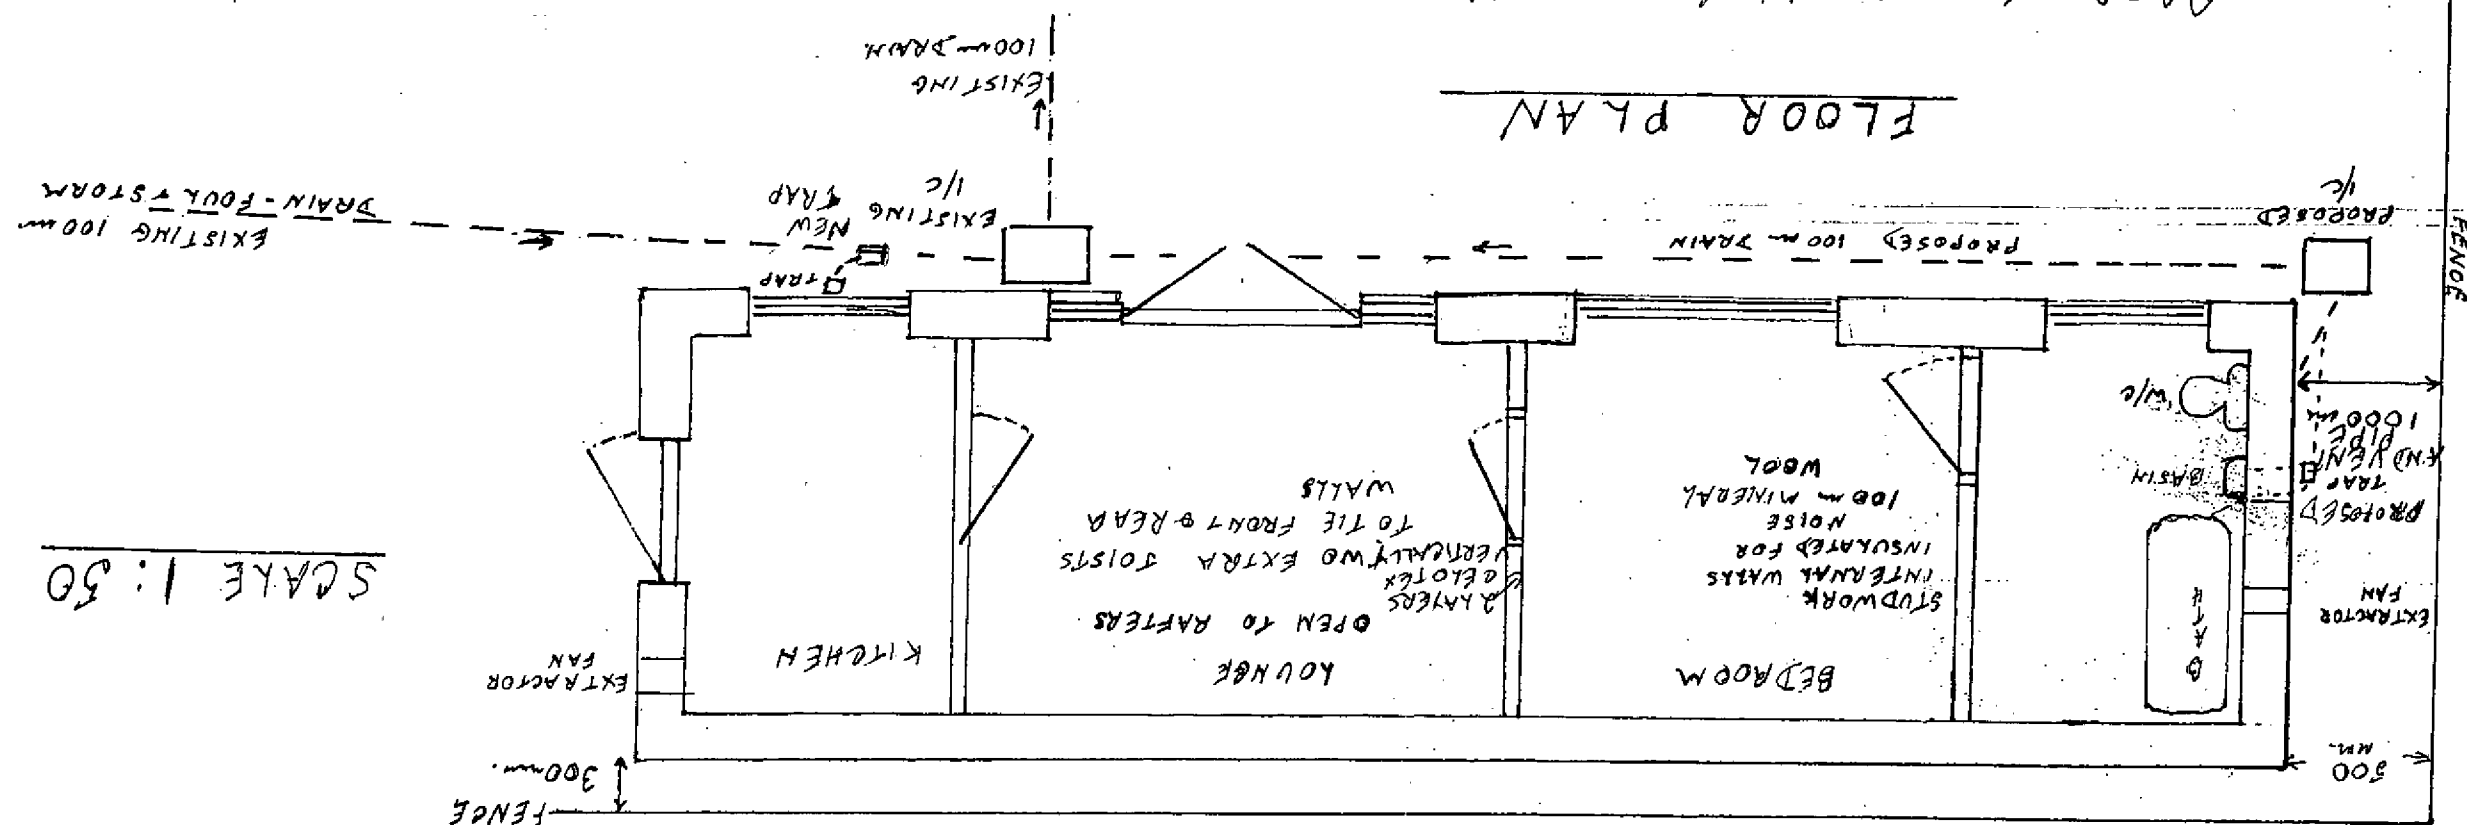


SCALE 1:50


WEST ELEVATION

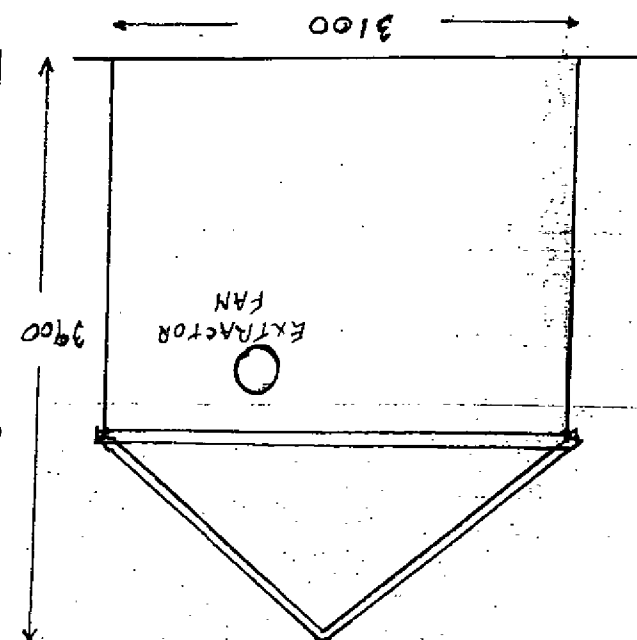

SOUTH ELEVATION

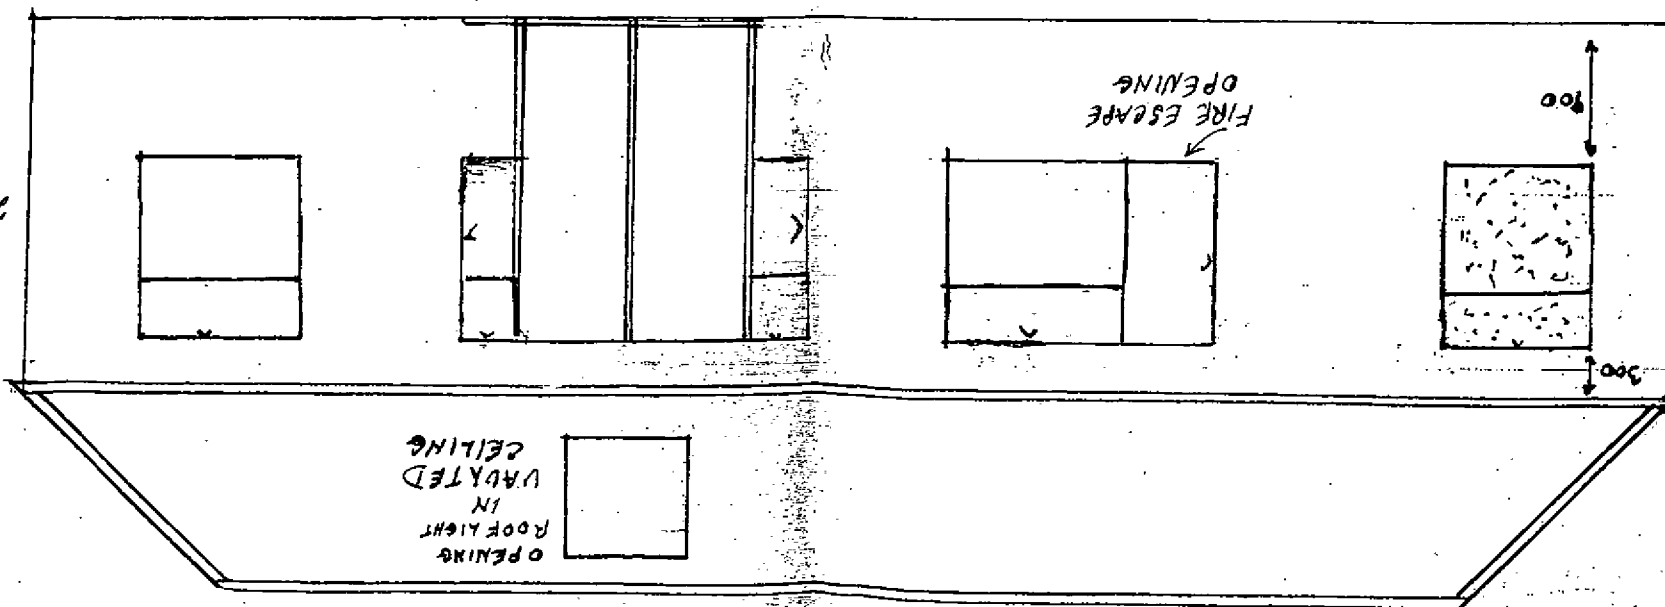

EAST ELEVATION

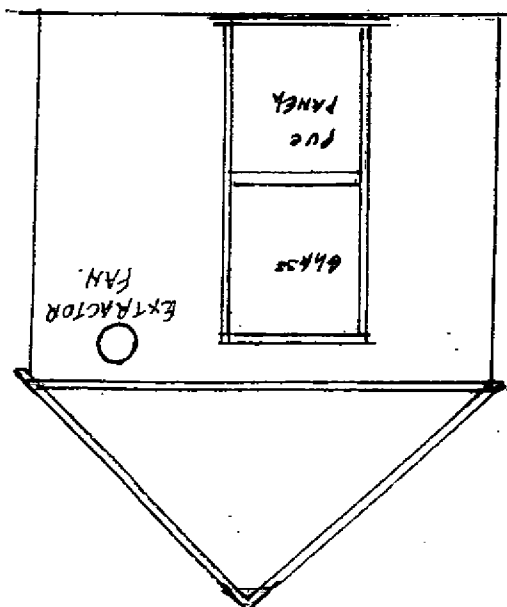

RECEIVED 10/9/07

109 078