


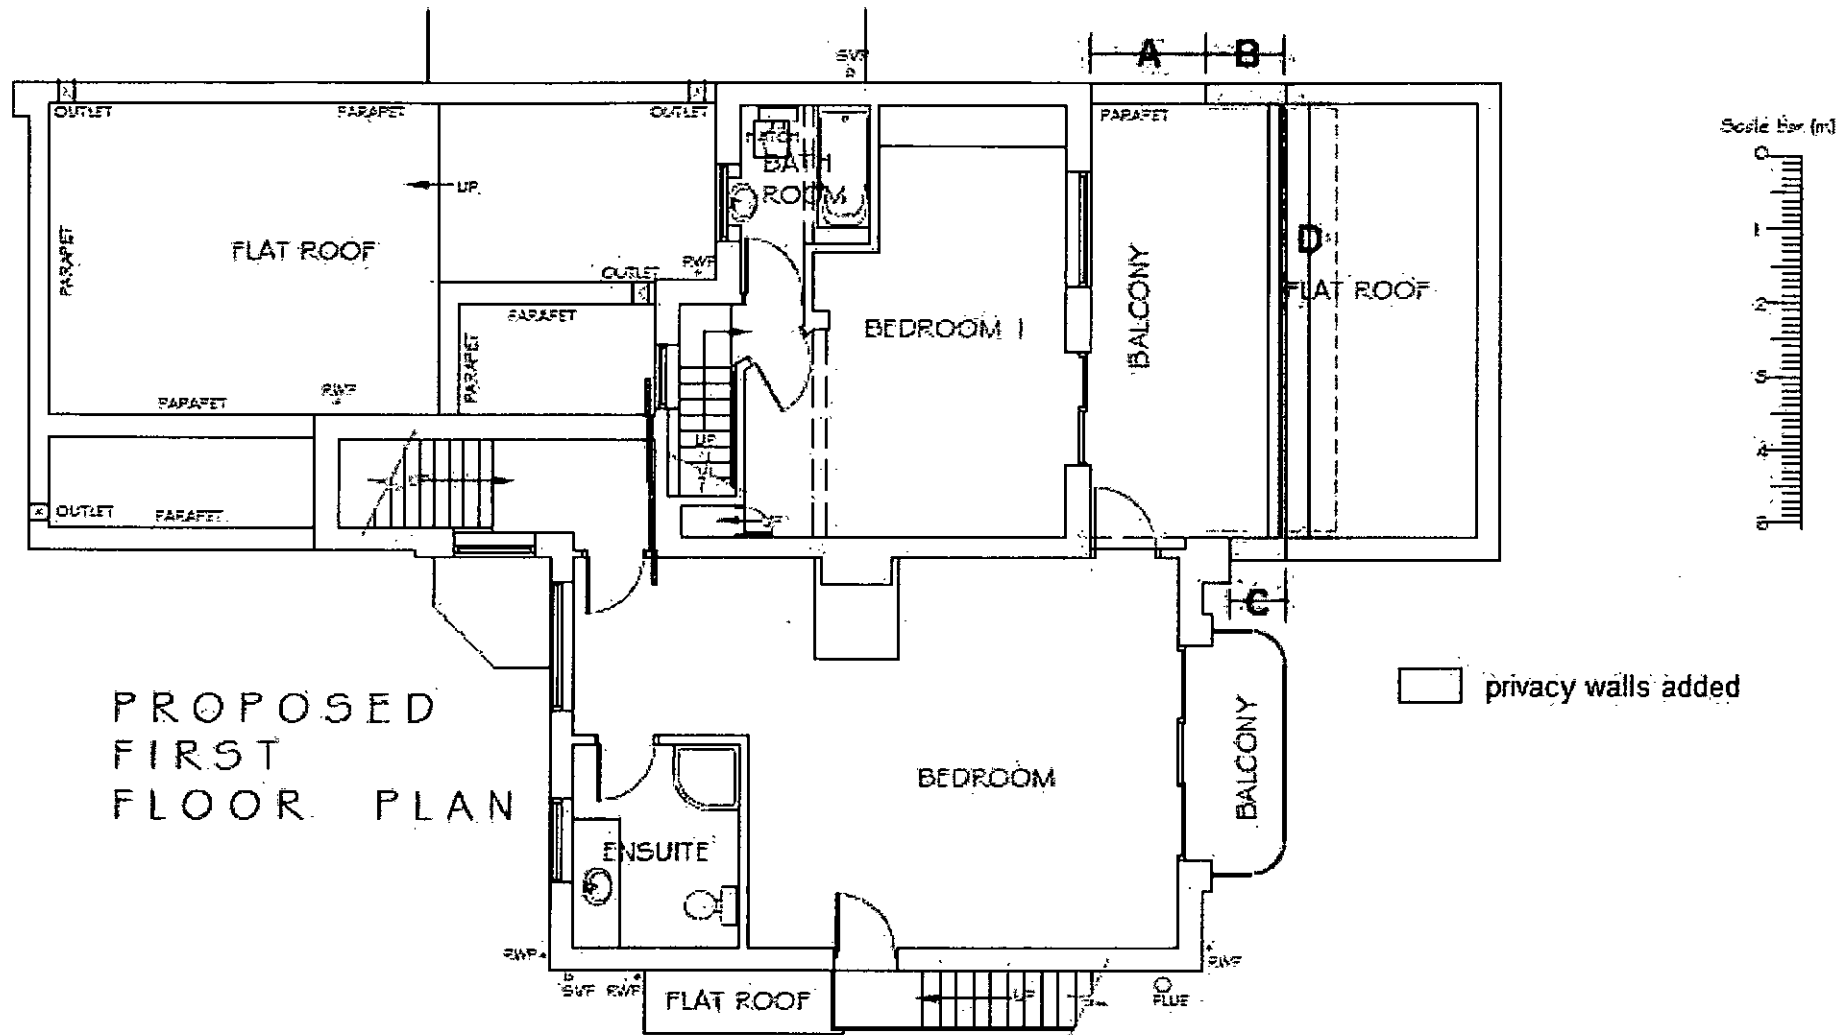

PROPOSED
FIRST
FLOOR PLAN

privacy walls added

Scale 1:100 when printed at A4.
Drawing MOS/1a