



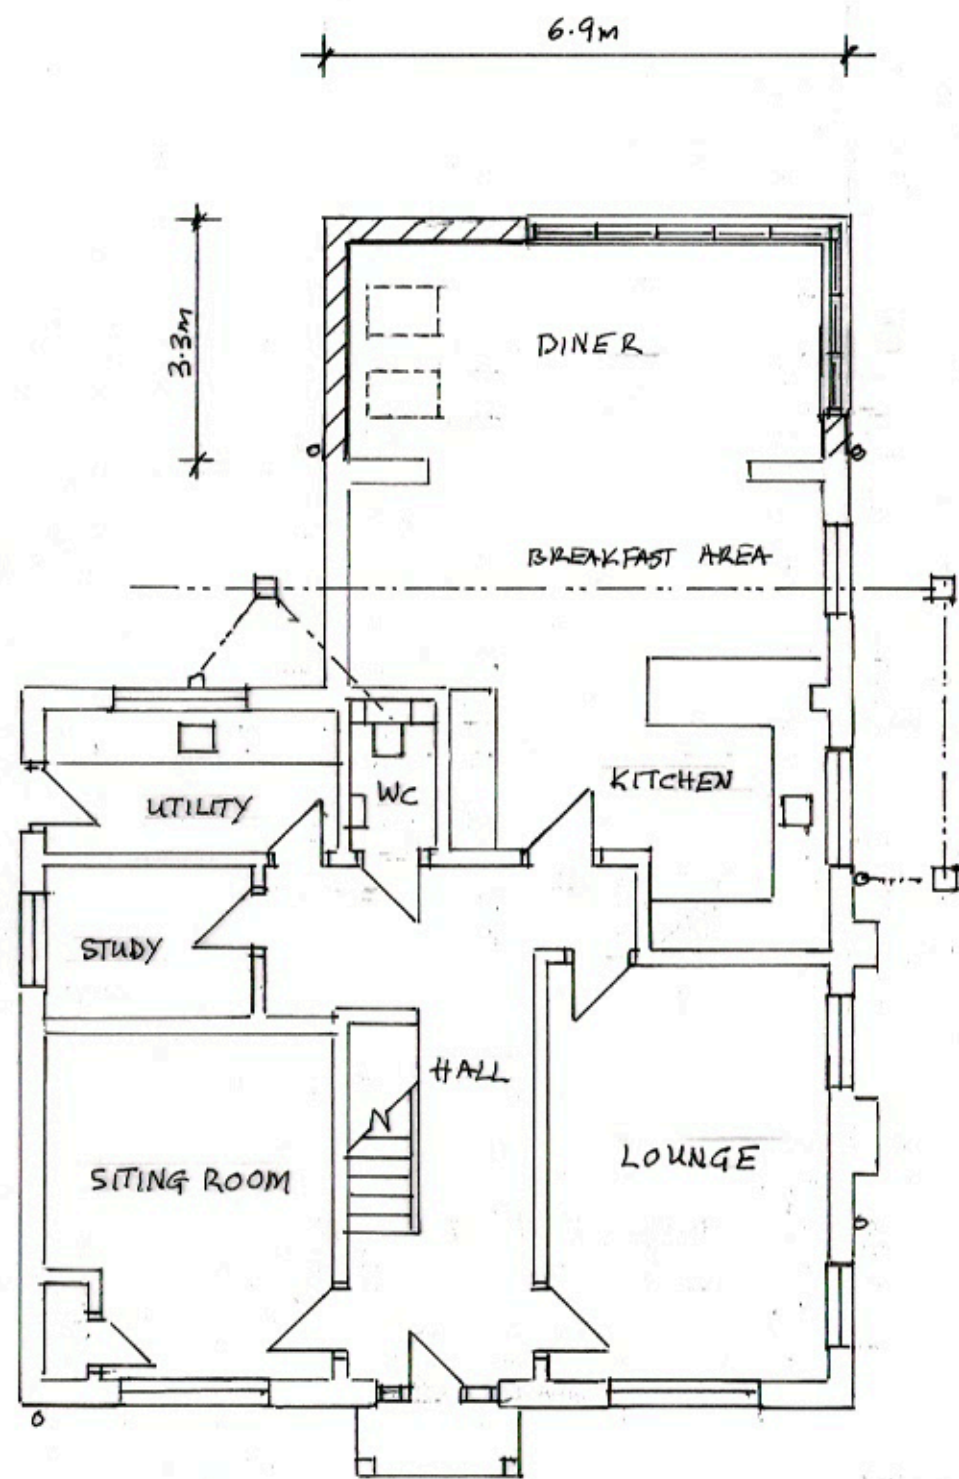


GROUND FLOOR

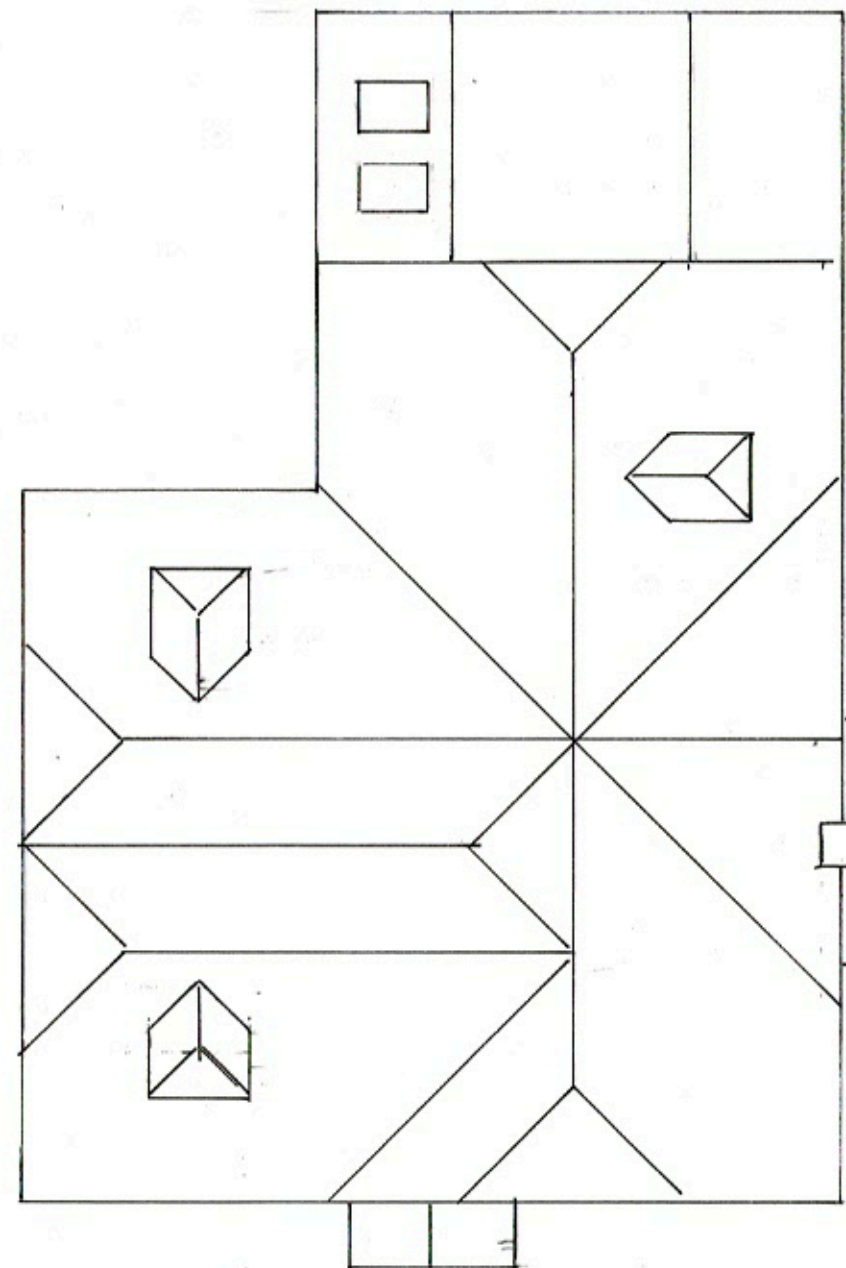

ROOF

PROPOSED PLANS

SCALE 1:100 @ A3

 

PROJECT: Single Storey Rear Extension

DRAWING: Proposed Ground Floor & Roof Plans
Scale: 1:100

ADDRESS: 14 Tudor Close
Middleton-on-Sea
Bognor Regis PO22 6DN

CLIENT: Nathan & Natalie June East
Tele: 07931583386