

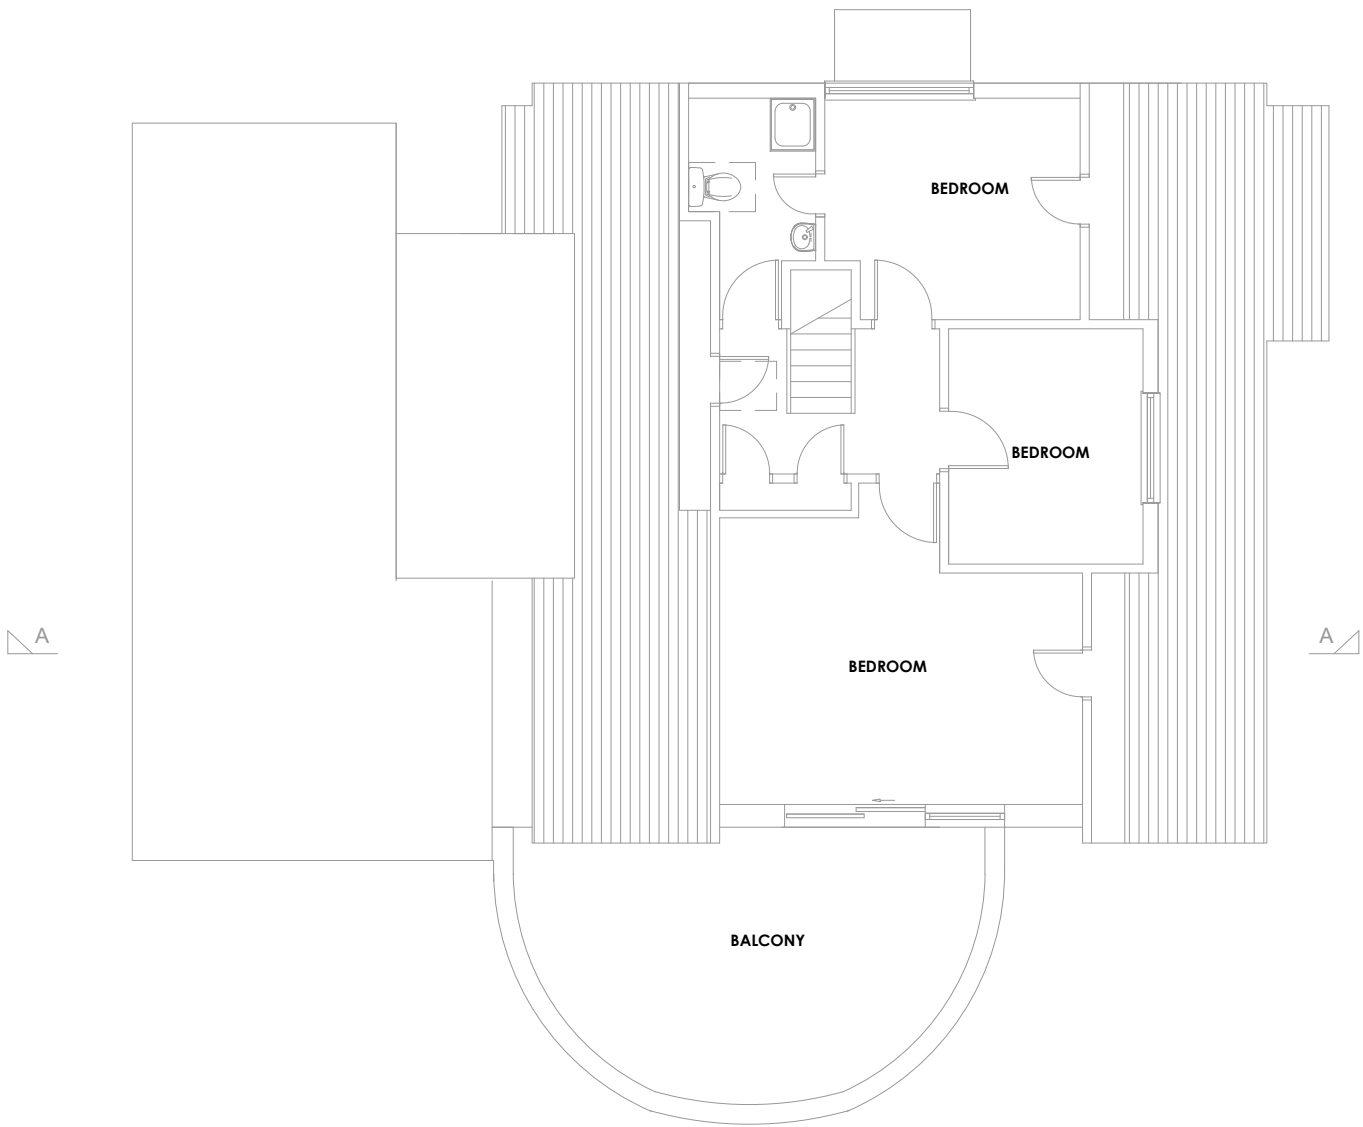


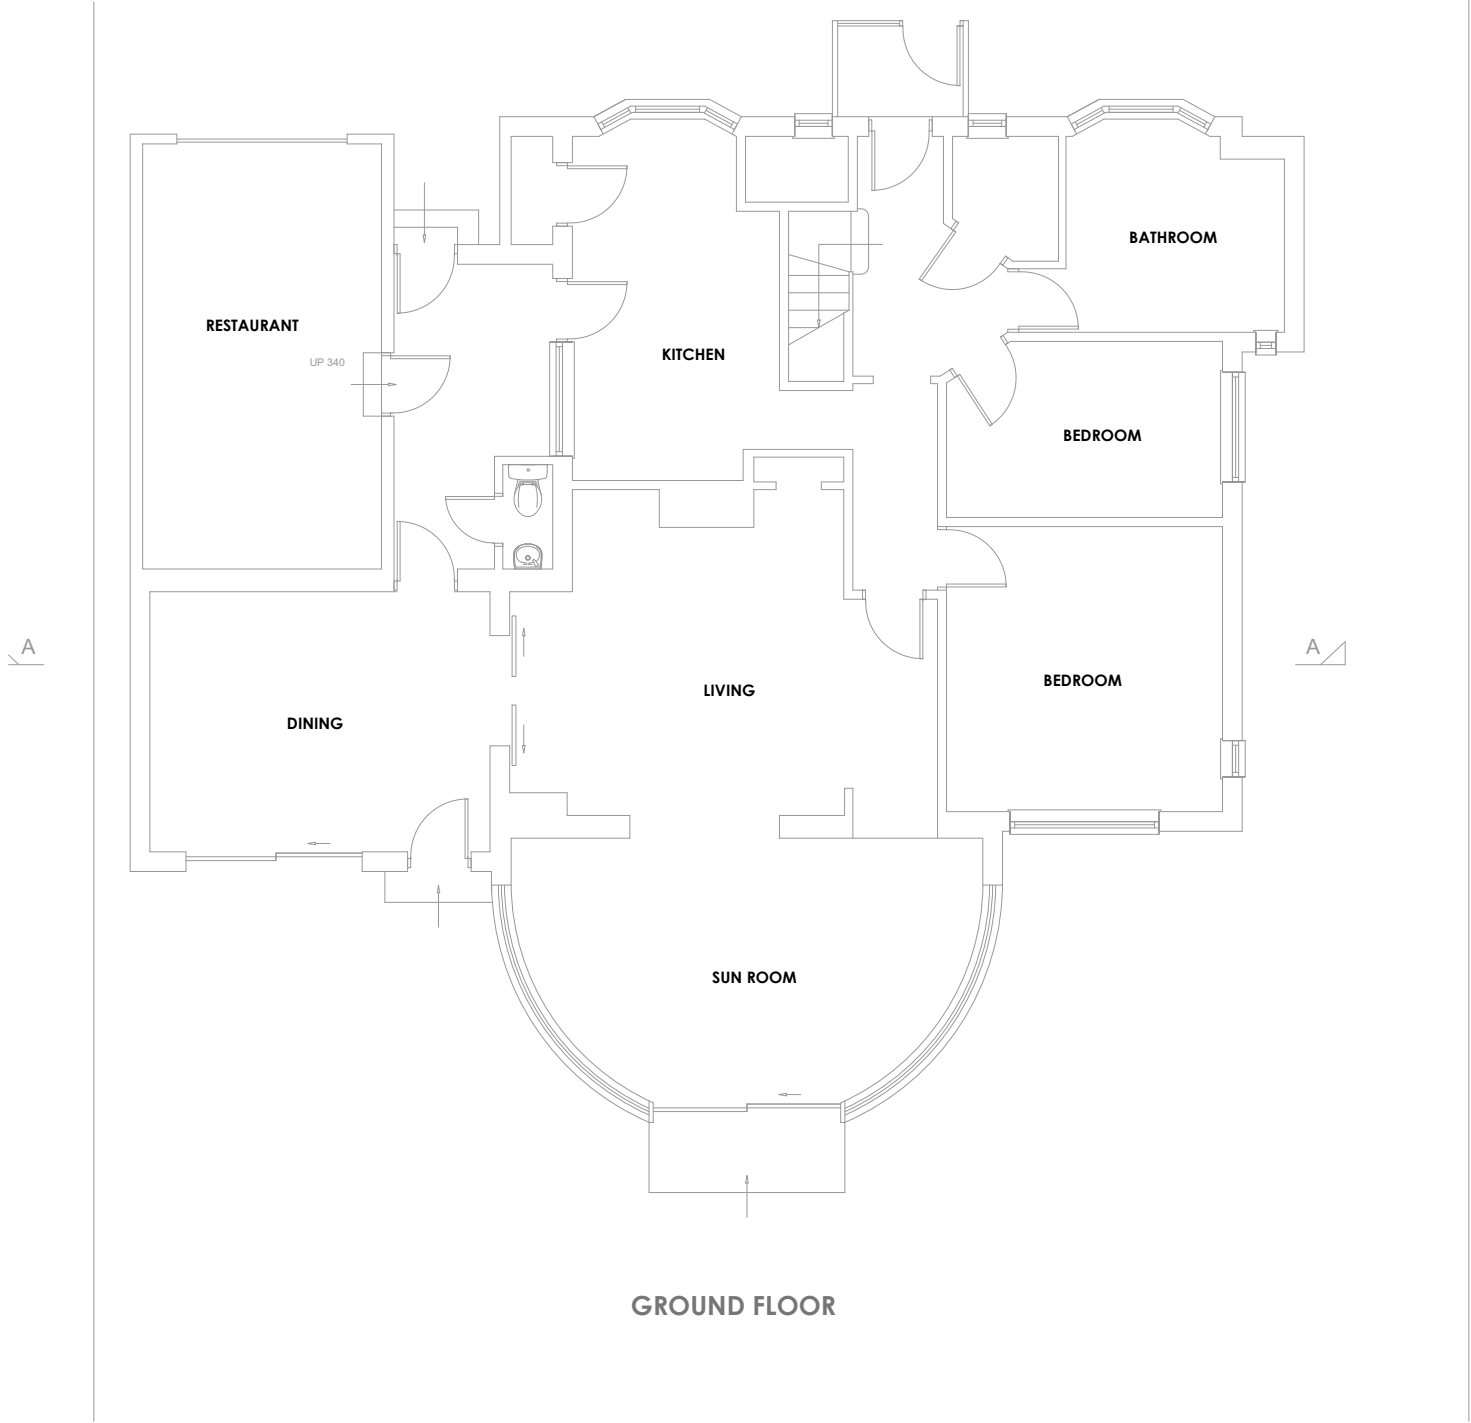

FIRST FLOOR

 

PROJECT TITLE Proposed development at 5 Central Drive	DRAWING TITLE Existing Floor Plans		No	REVISION	DATE
	STATUS Planning Application				
	SCALE 1:100 @ A3	DATE 14.12.2018			
	DRAWN BY AP	DRAWING NO PA-270-02			