





FRONT ELEVATION

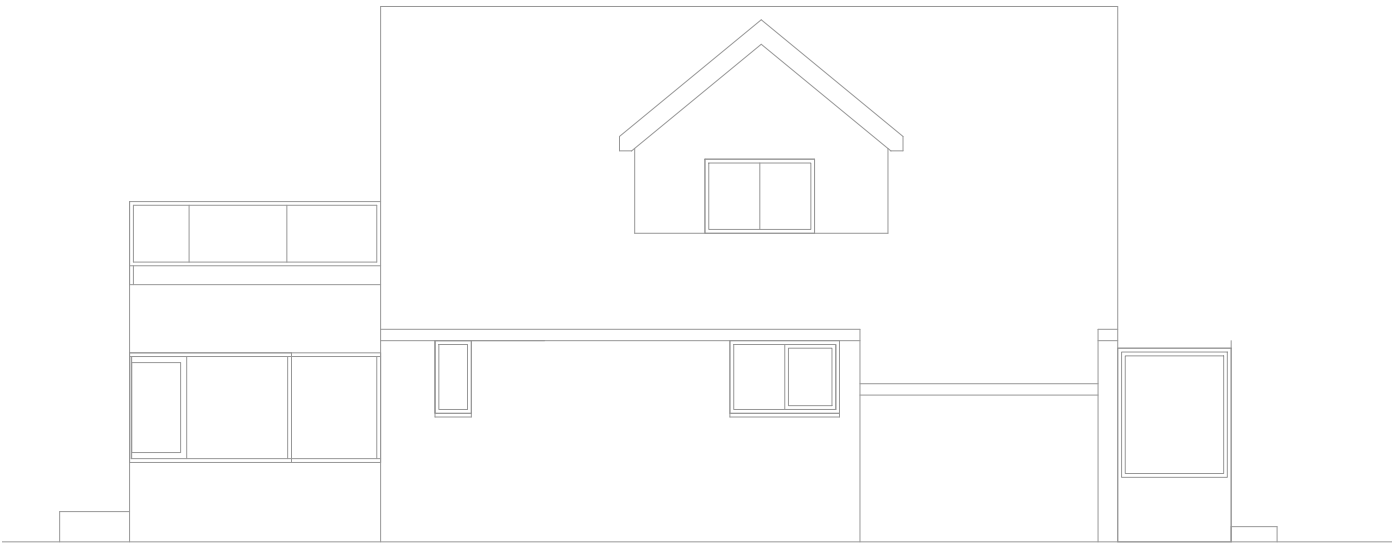


REAR ELEVATION



SIDE ELEVATION 1

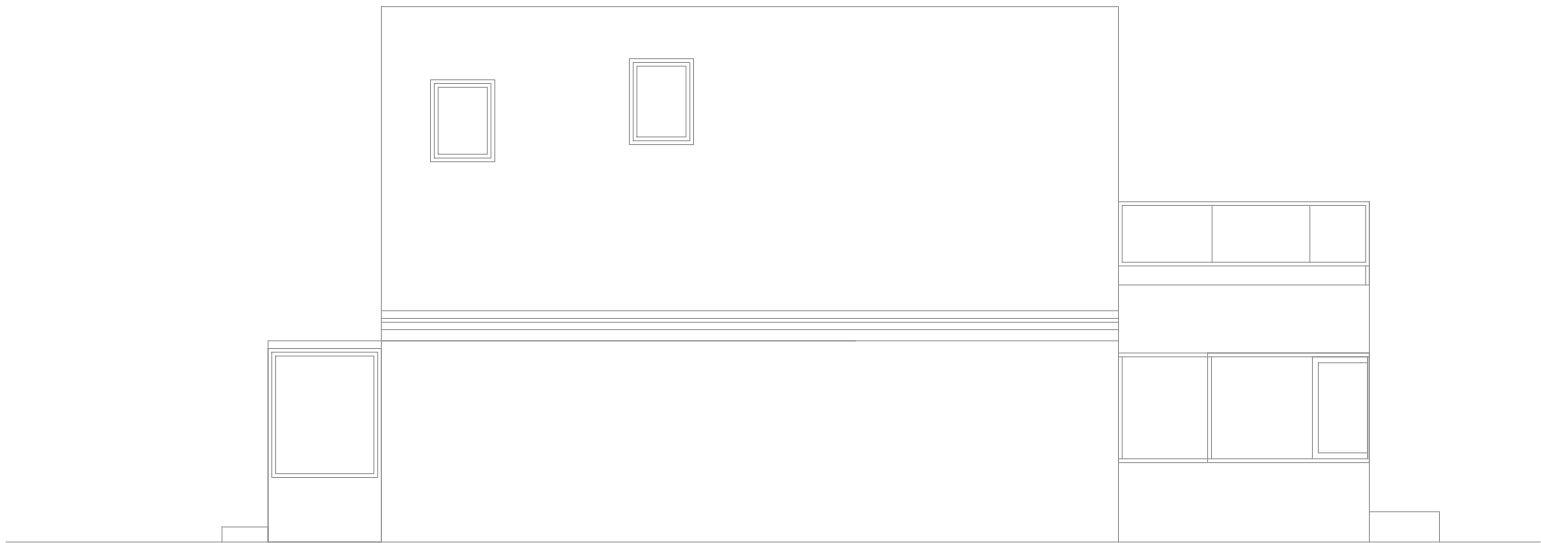

SIDE ELEVATION 2

 

|                                                                 |                                      |                         |    |          |      |
|-----------------------------------------------------------------|--------------------------------------|-------------------------|----|----------|------|
| PROJECT TITLE<br><br>Proposed development at<br>5 Central Drive | DRAWING TITLE<br>Existing Elevations |                         | No | REVISION | DATE |
|                                                                 | STATUS<br>Planning Application       |                         |    |          |      |
|                                                                 | SCALE<br>1:100 @ A3                  | DATE<br>14.12.2018      |    |          |      |
|                                                                 | DRAWN BY<br>AP                       | DRAWING NO<br>PA-270-04 |    |          |      |