


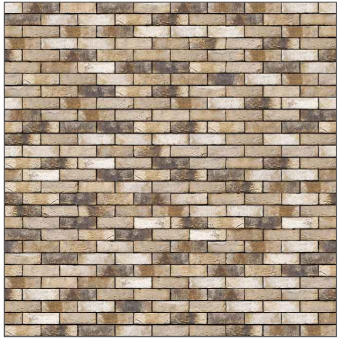

SANDY BROWN FACING BRICK



GREY/SILVER LARCH HORIZONTAL CLADDING



FRONT DOOR OAK &BLACK ALUMINUM GARAGE DOOR



BLACK ALUMINUM WINDOWS/DOORS




MATERIAL SCHEDULE

1. SANDY BROWN FACING BRICK
2. BLACK ALUMINUM WINDOWS/DOORS
3. BLACK ALUMINUM EAVES & GUTTERS
4. FRONT DOOR OAK
5. GRP FLAT ROOF
6. FRAMELESS GLASS TERRACE



FRONT ELEVATION

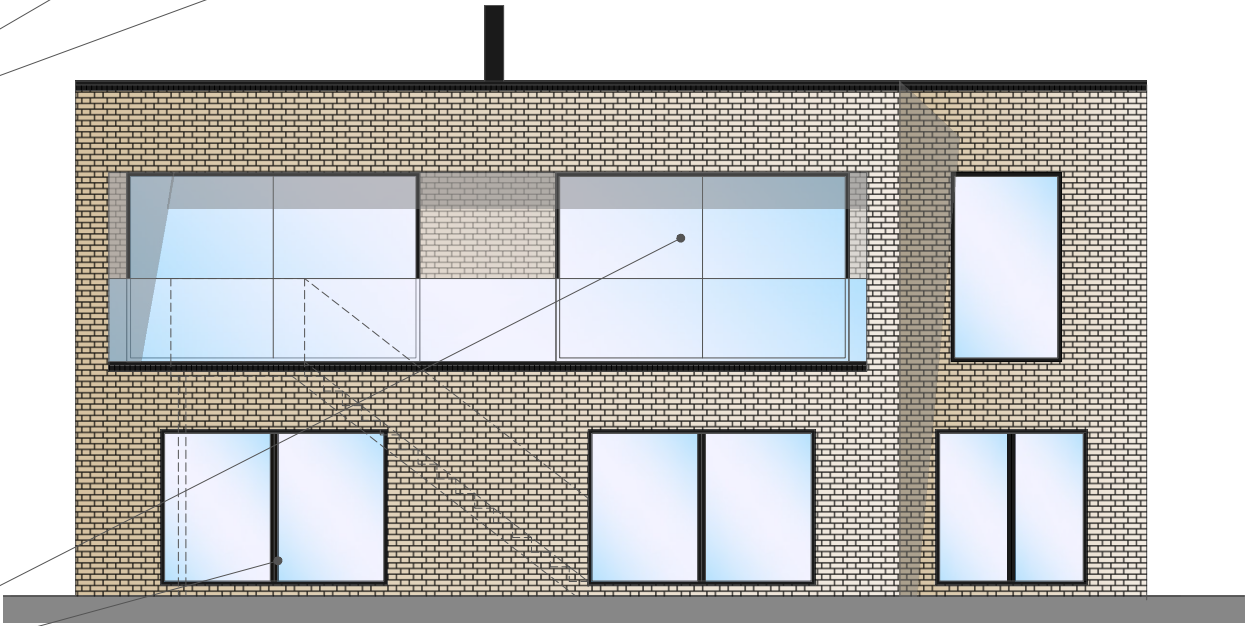

REAR ELEVATION



FRAMELESS BALUSTRADE




FRAMELESS GLASS TERRACE



EXTERNAL PAVING



GRAVEL

 

PROJECT TITLE Proposed development at 5 Central Drive	DRAWING TITLE Proposed Materials		No	REVISION	DATE
	STATUS Planning Application				
	SCALE 1:100 @ A3	DATE 14.12.2018			
	DRAWN BY AP	DRAWING No PA-270-25			