



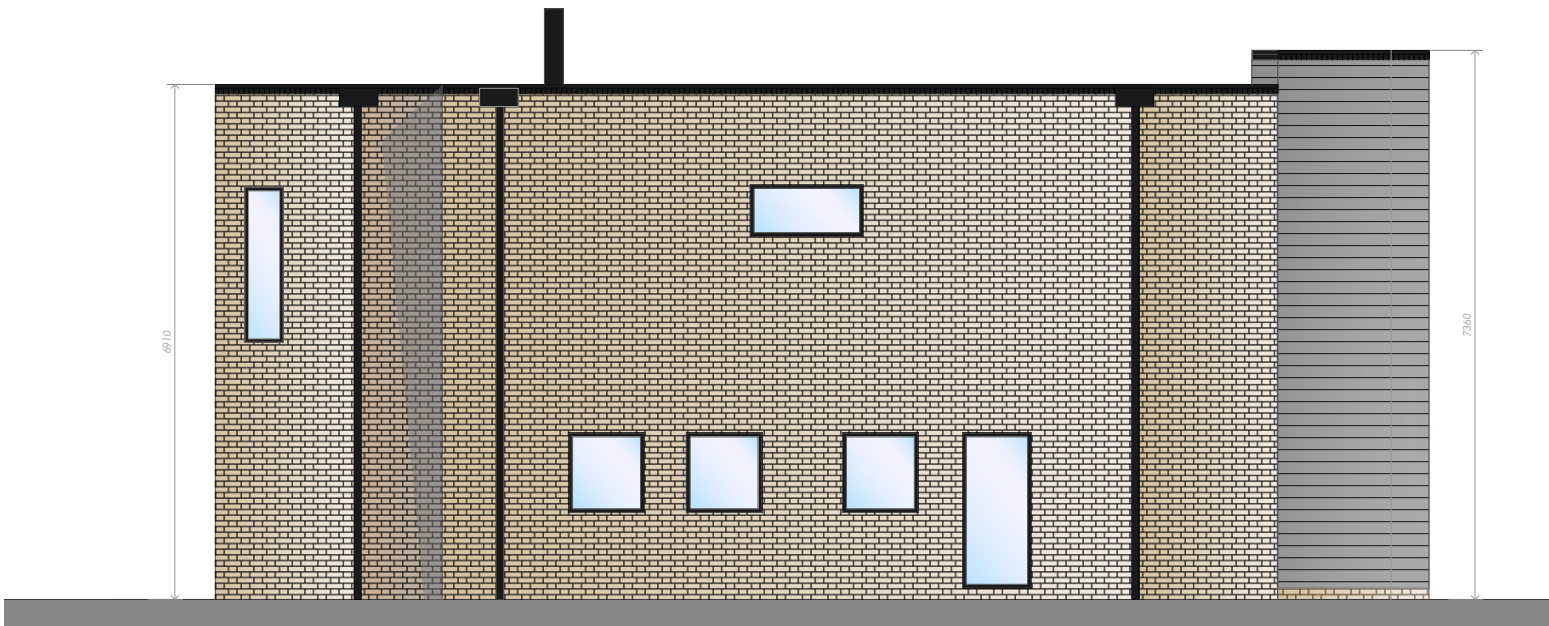


FRONT ELEVATION




SIDE ELEVATION 1

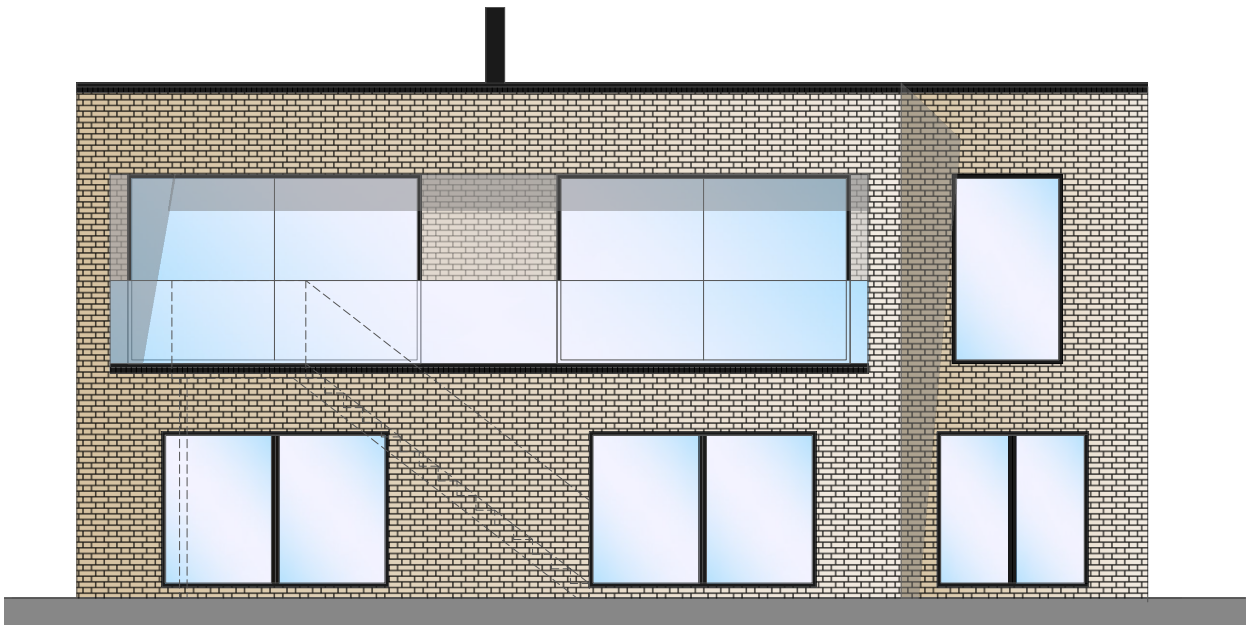

REAR ELEVATION

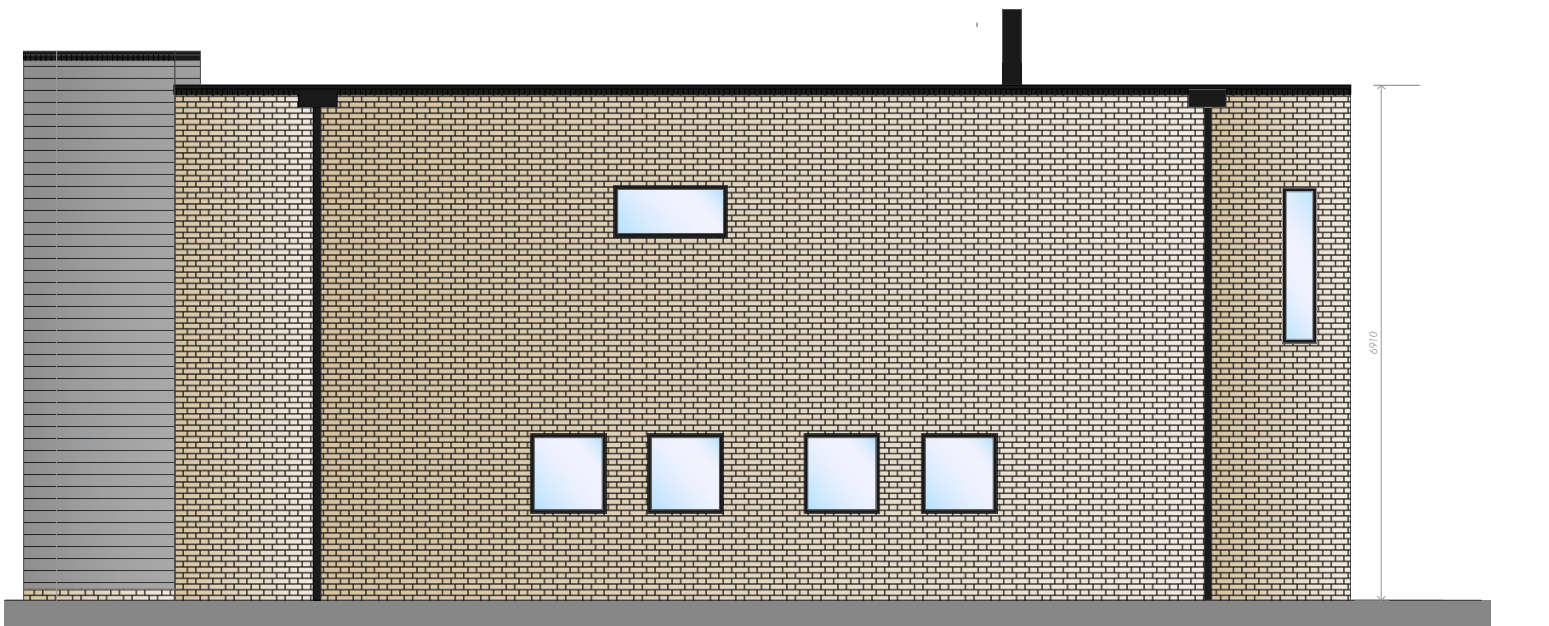

SIDE ELEVATION 2

 

PROJECT TITLE Proposed development at 5 Central Drive	DRAWING TITLE Proposed Elevations		No	REVISION	DATE
	STATUS Planning Application				
	SCALE 1:100 @ A3	DATE 14.12.2018			
	DRAWN BY AP	DRAWING No PA-270-07			