



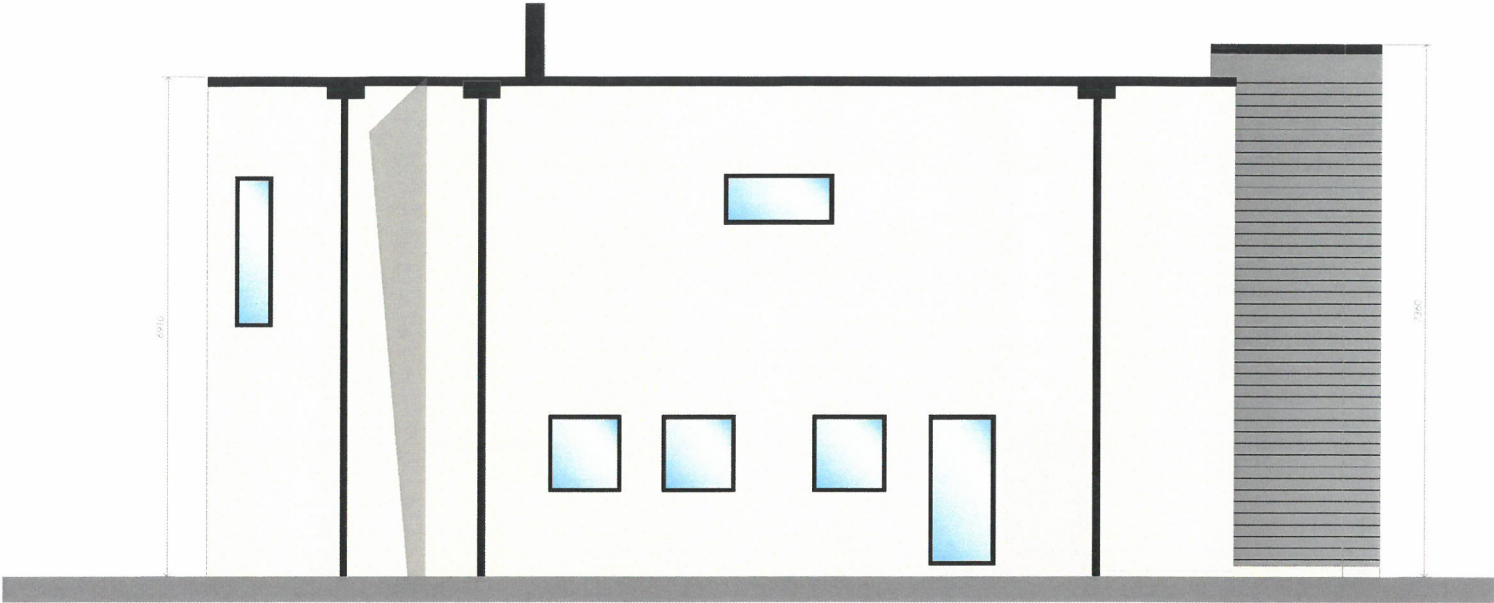


FRONT ELEVATION




SIDE ELEVATION 1

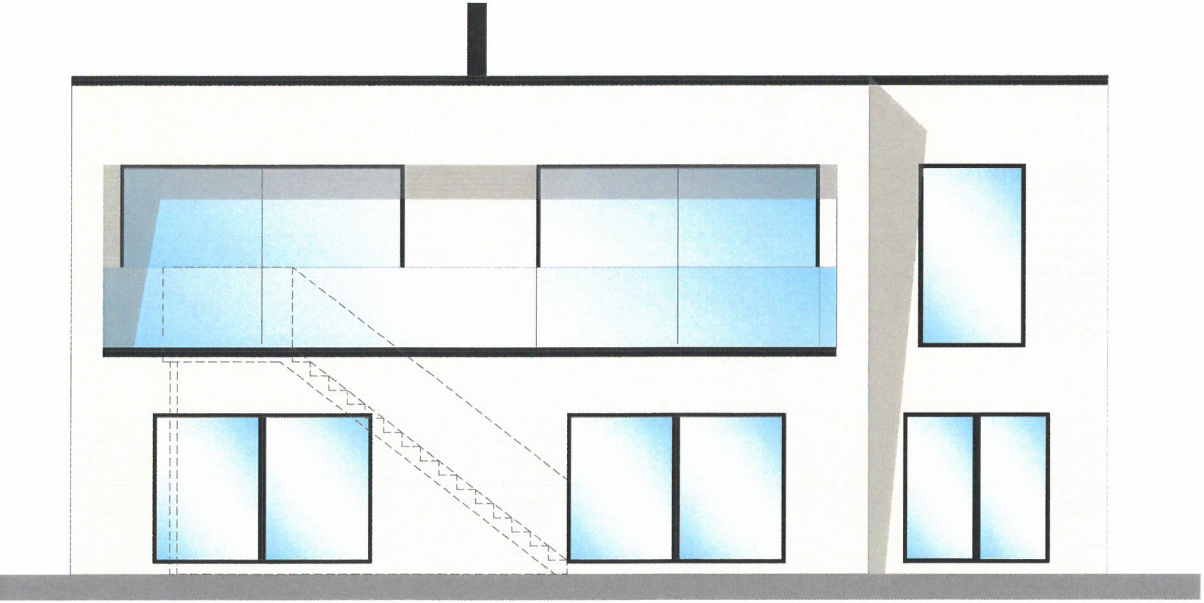

REAR ELEVATION

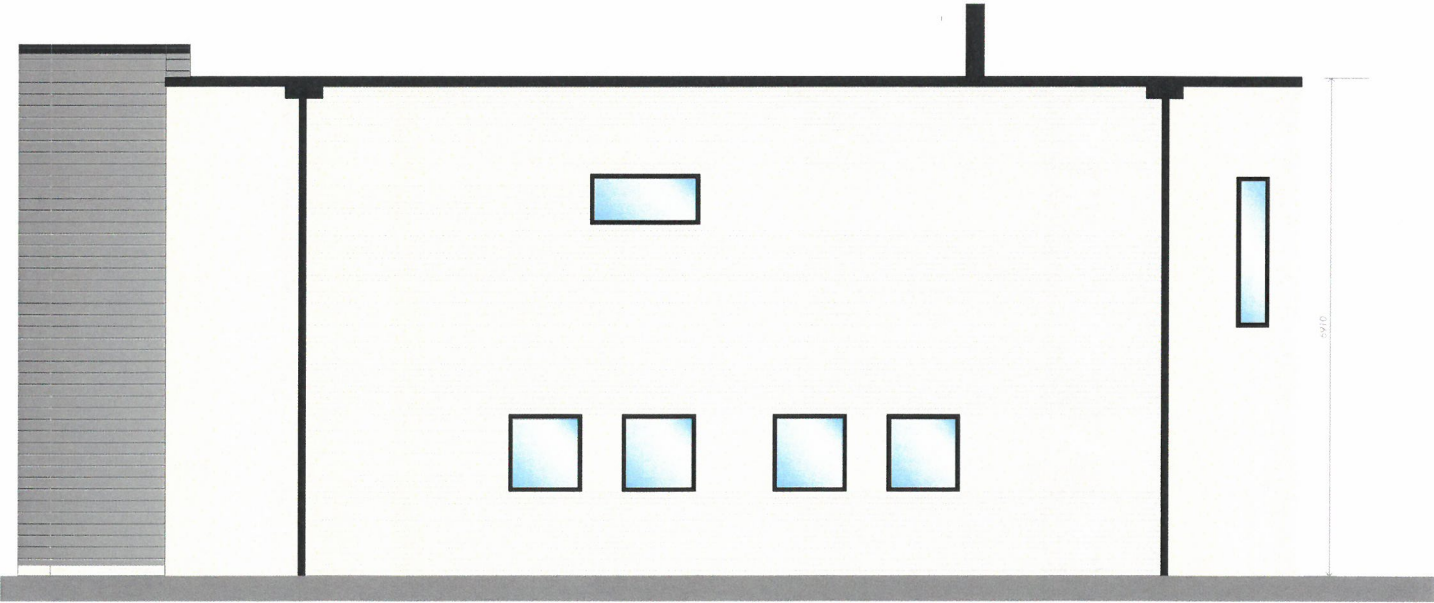

SIDE ELEVATION 2

 

look.

design | planning | build

lookdesignandbuild.co.uk
e: office@lookdesignandbuild
t: 01243 512 278

© this drawing is the copyright of look. design + build [l.db]. L.db design responsibility is limited to the design of the permanent works as finally constructed by l.db as part of the design + build service.

PROJECT TITLE		DRAWING TITLE		No	REVISION	DATE
Proposed development at 5 Central Drive		Proposed Elevations		A	Elevation hatching amended to reflect colour of proposed brick	07.02.2019
		STATUS Planning Application				
		SCALE 1:100 @ A3	DATE 14.12.2018			
		DRAWN BY AP	DRAWING No PA-270-07			