


SHED ELMER SANDS


COMMUNAL GARDEN, ADJ. 18 MANOR WAY, ELMER, PO22 6JA.

NORTH ELEVATION

EXISTING SHED

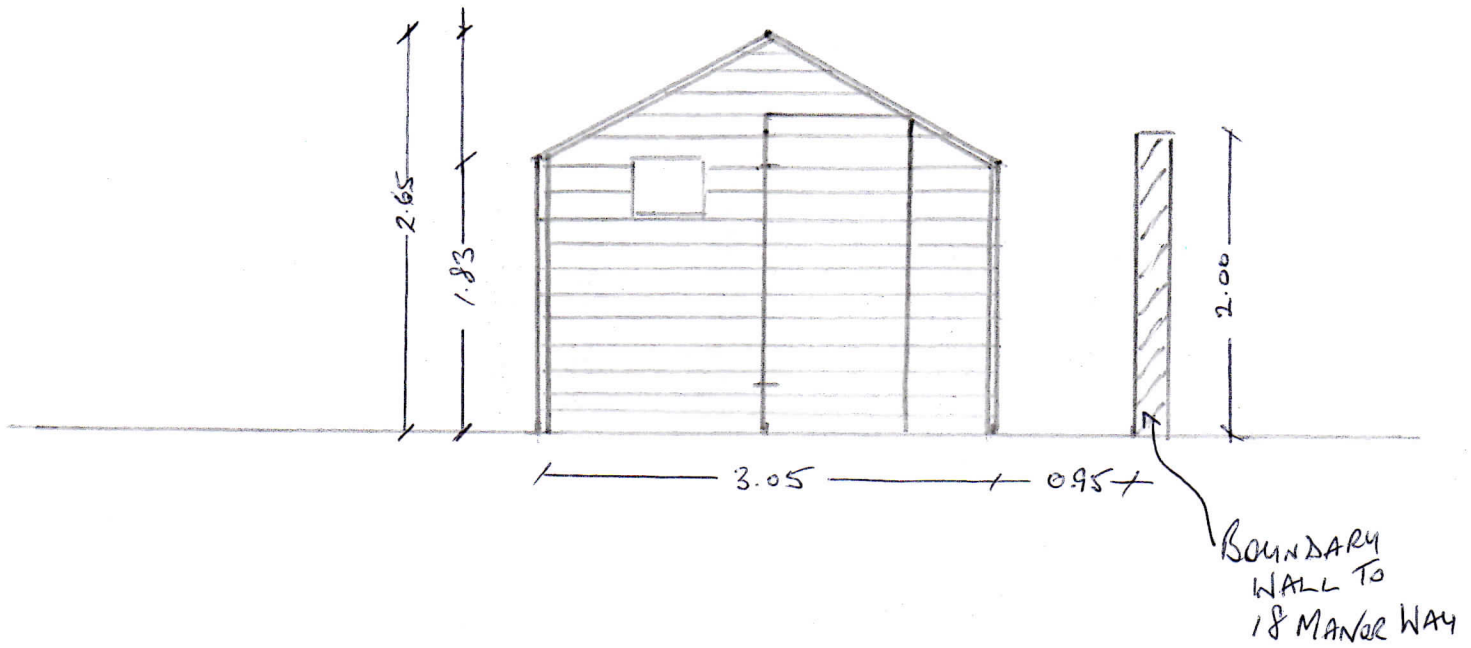

PROPOSED REPLACEMENT SHED

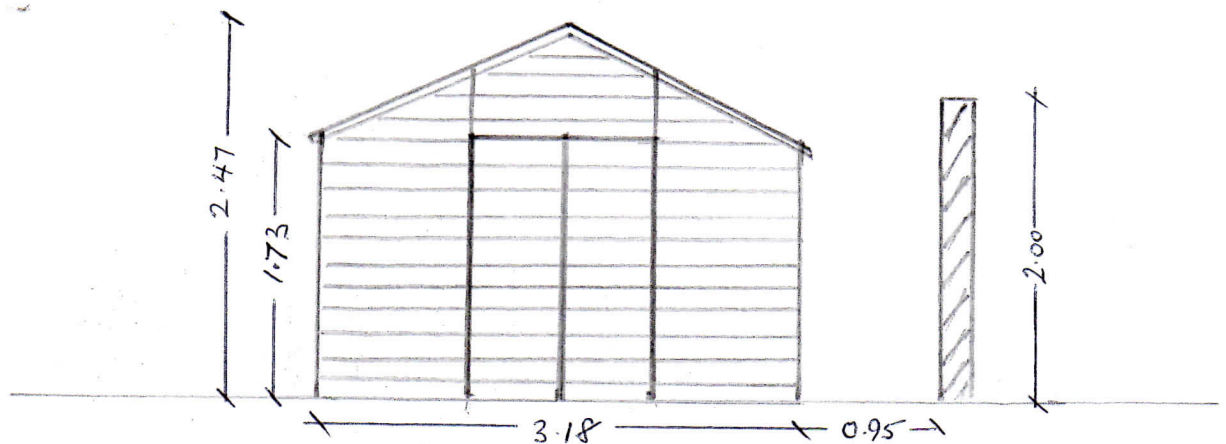

SCALE 1:50

PREPARED BY P. TROBBLE
FOR ELMER SANDS LIMITED
27 DECEMBER 2018.