

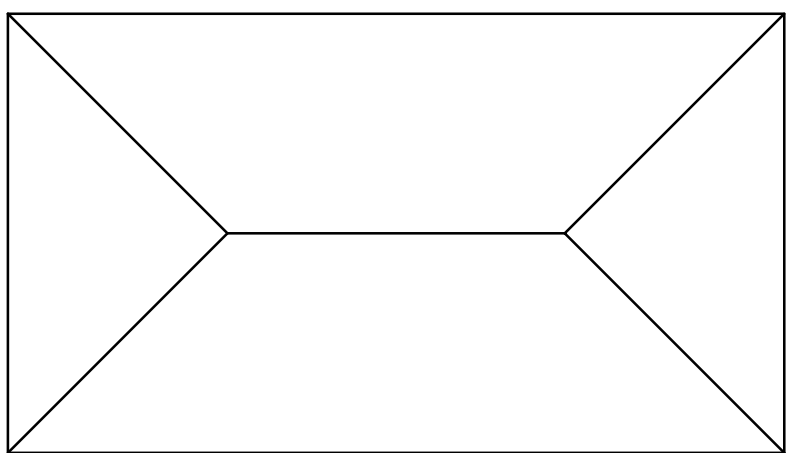
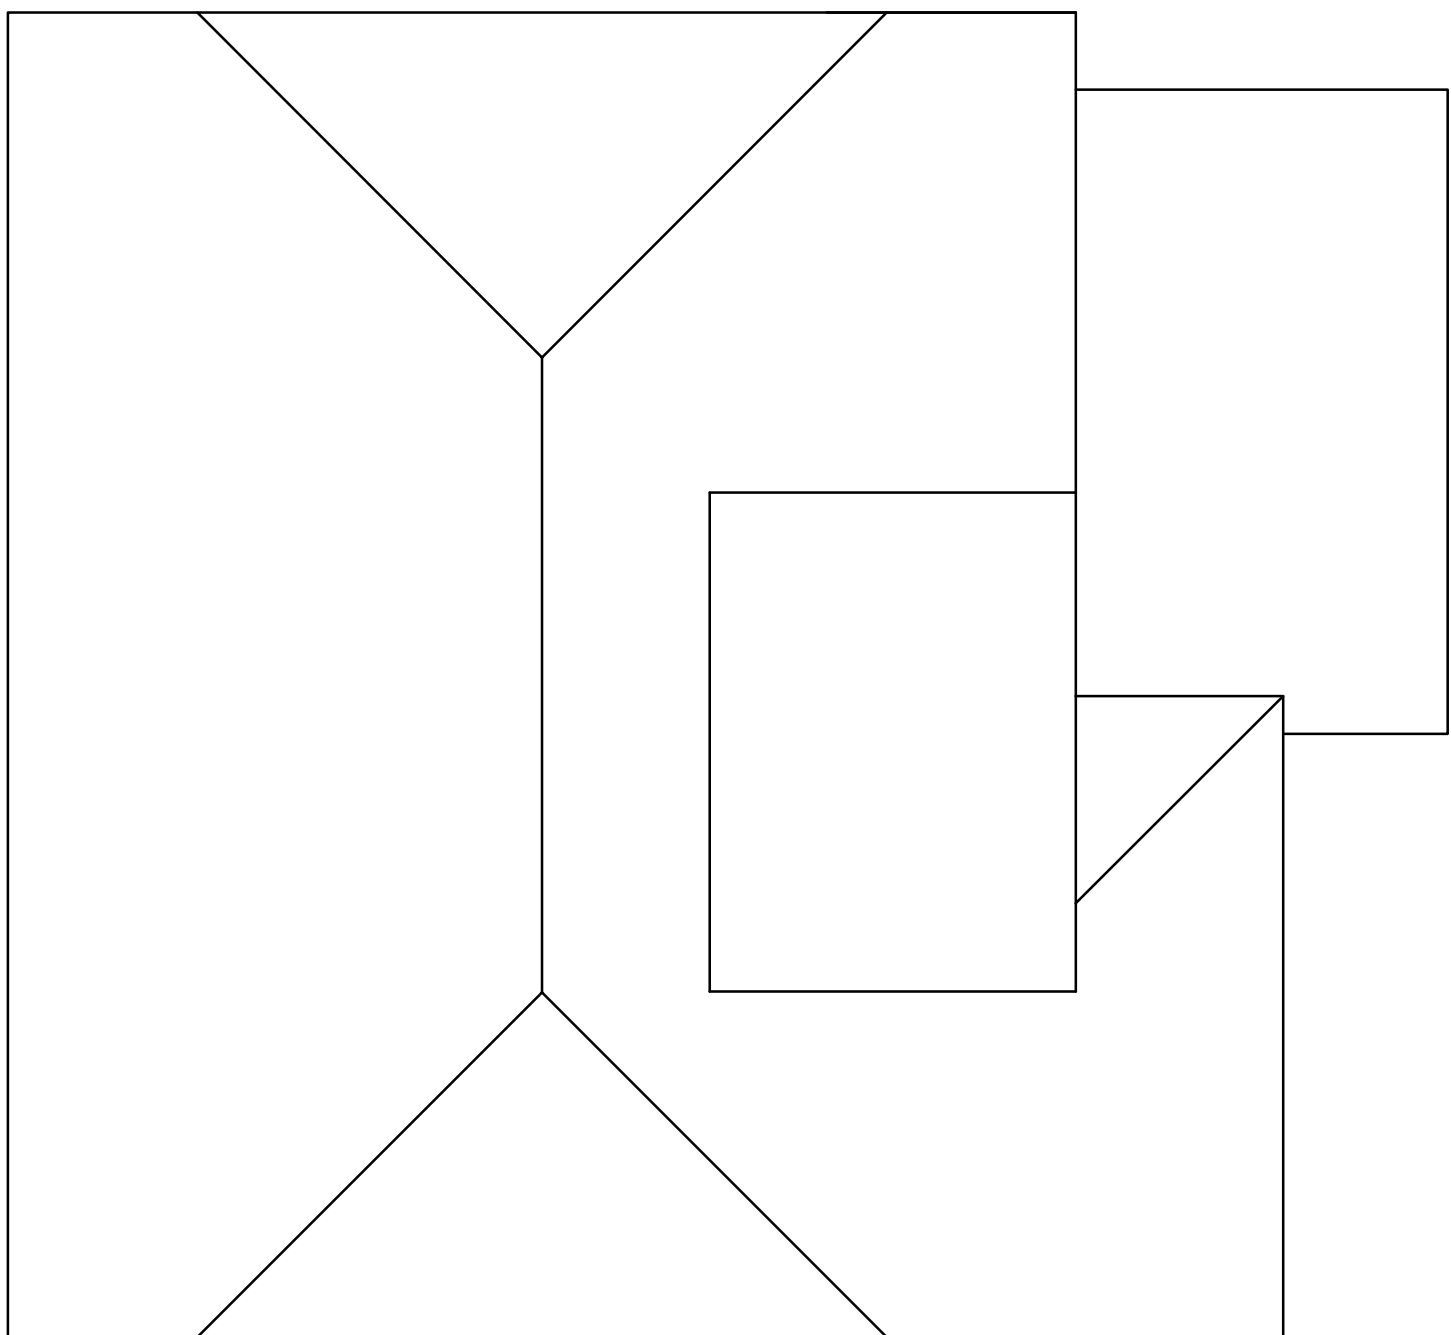
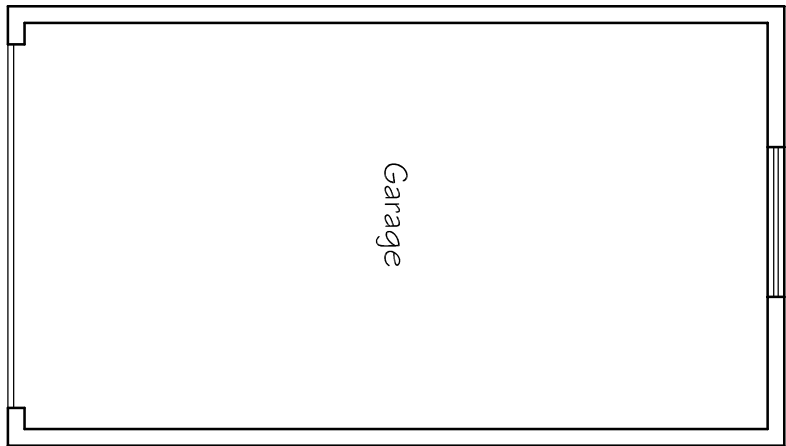
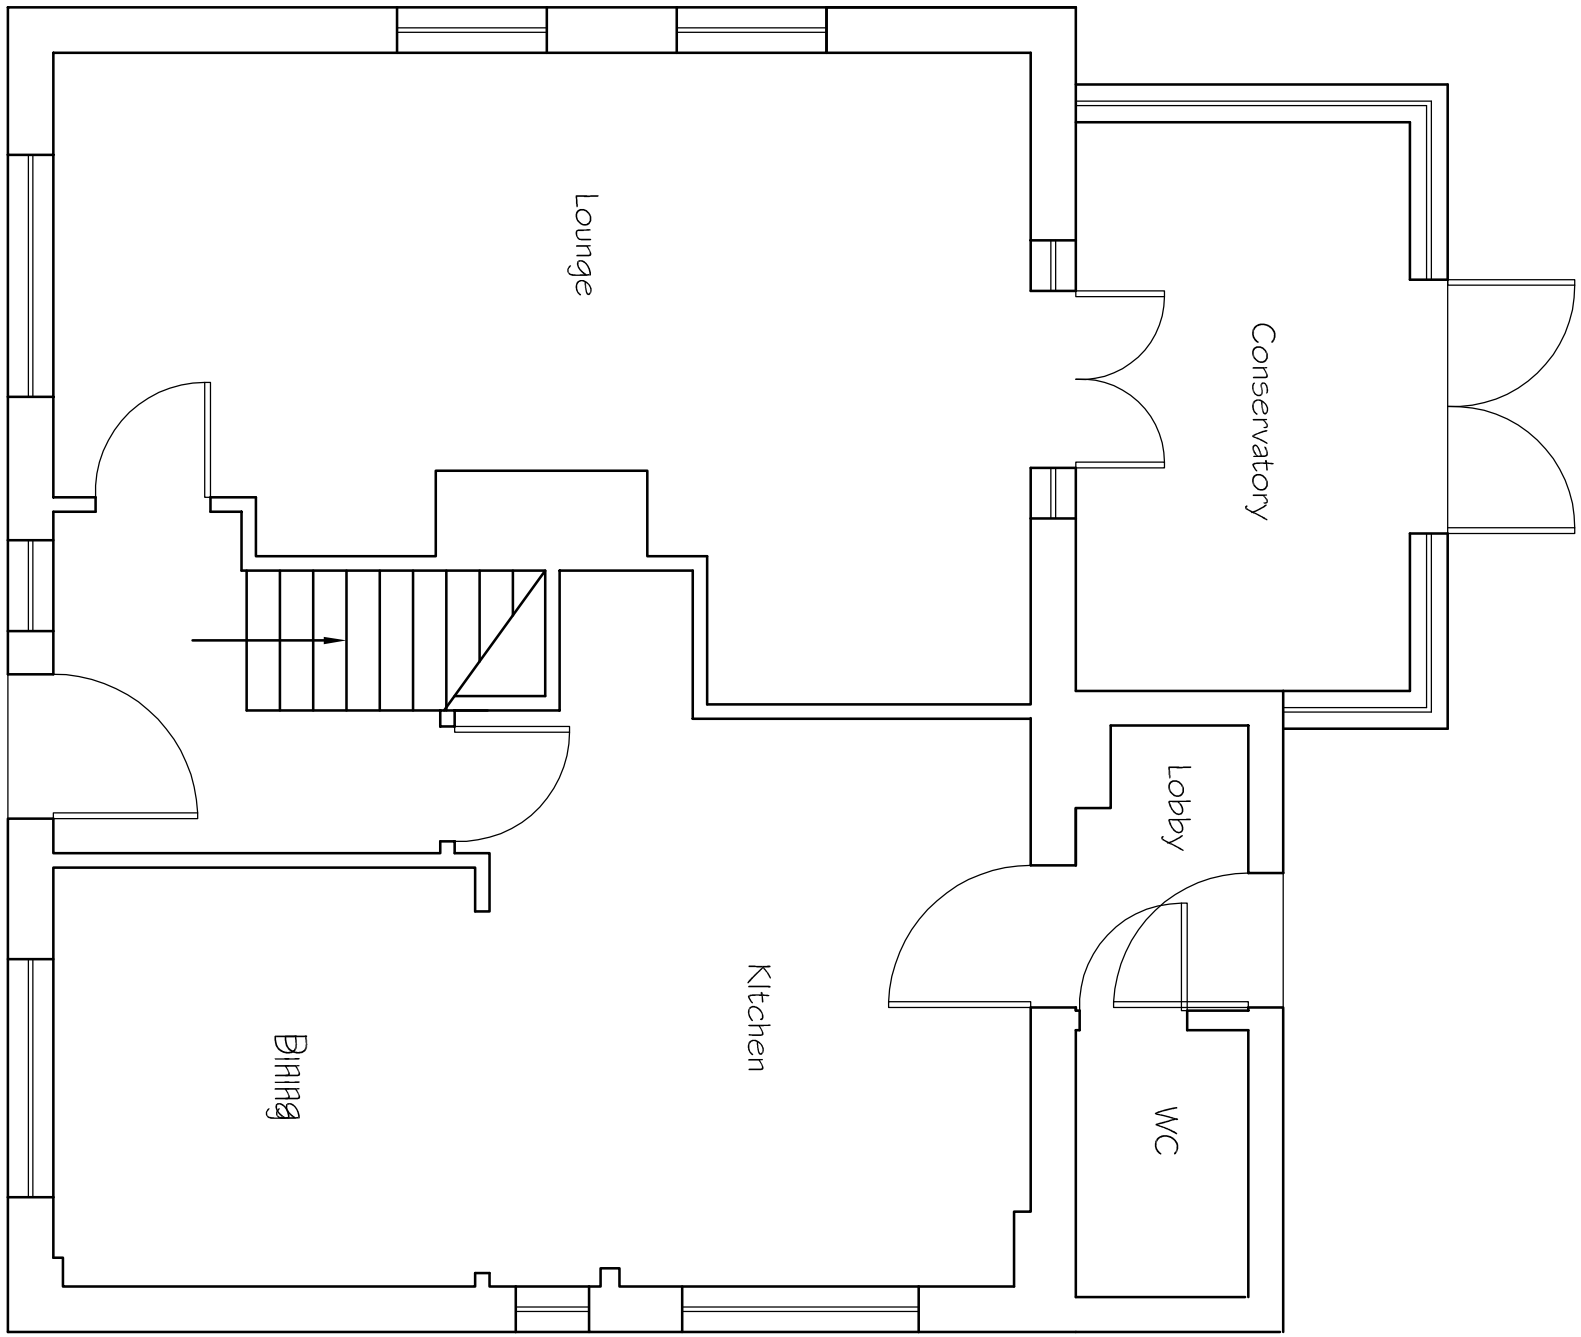
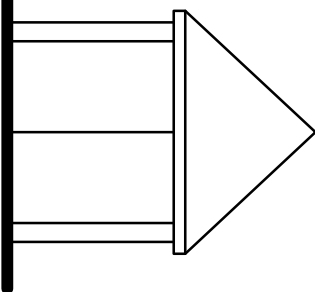
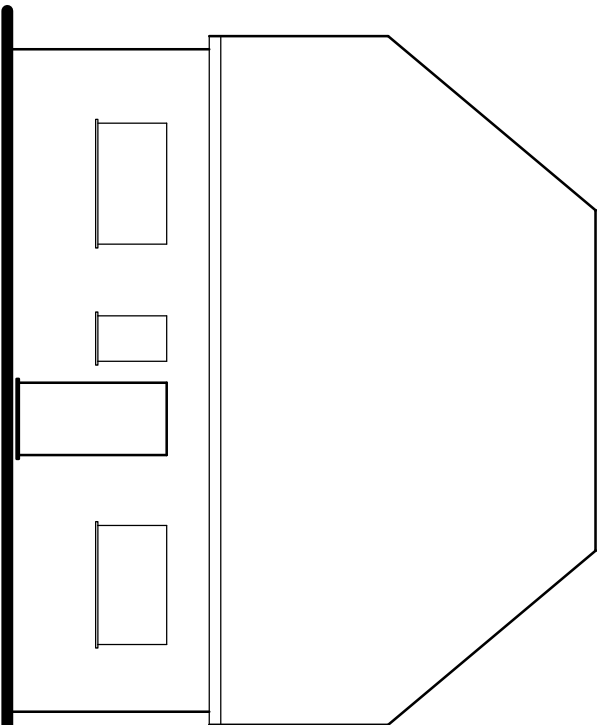
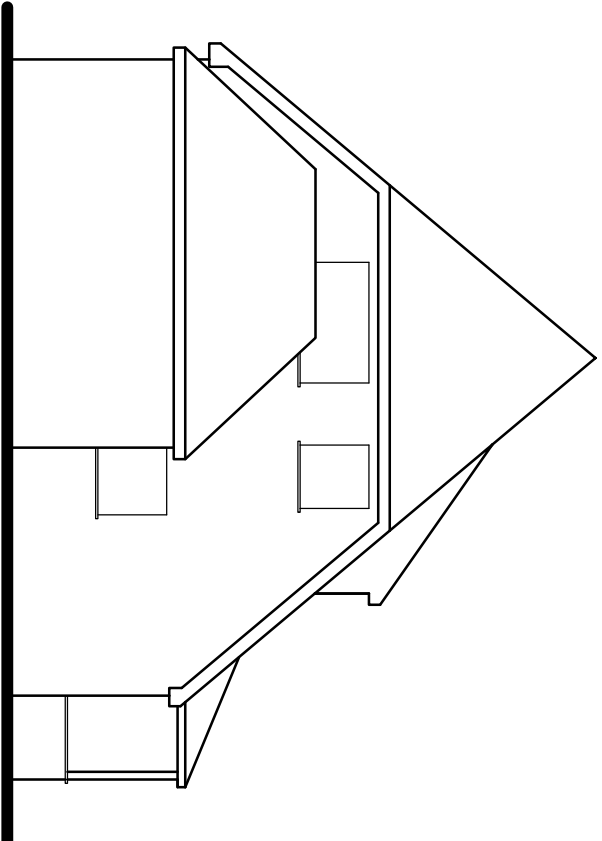
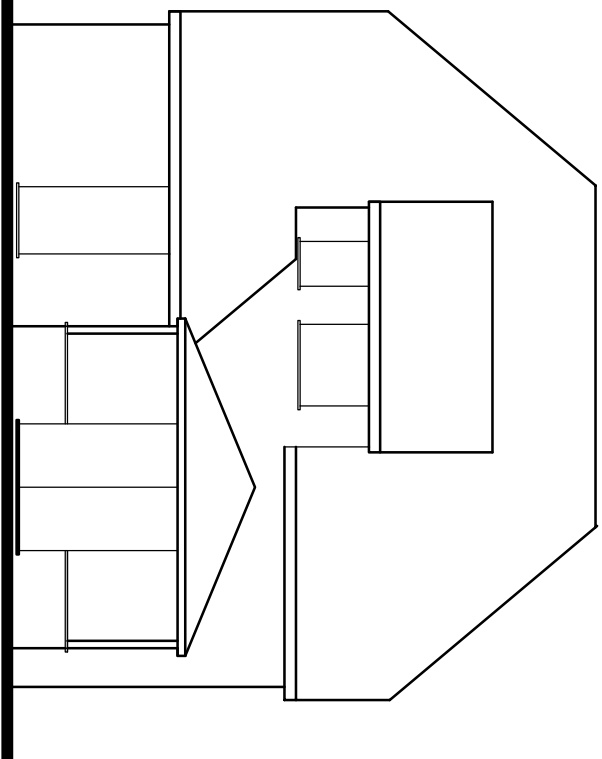


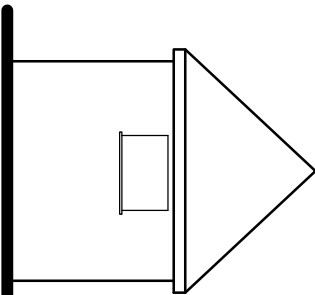

Existing Ground Floor Plan

Existing Roof Plan

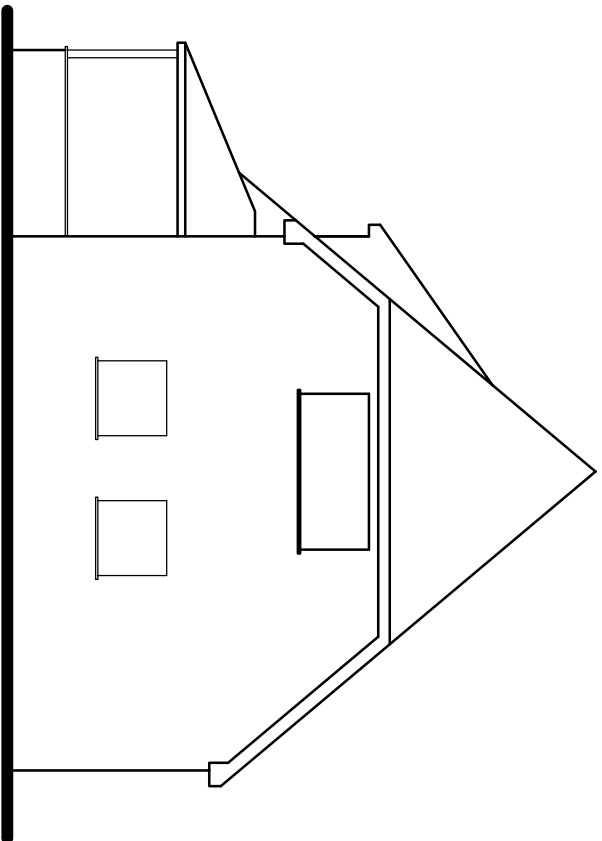

Existing Side Elevation

Existing Rear Elevation

Existing Side Elevation

Existing Front Elevation

Tony Rogers
Building Consultants

Address: 40 Dawn Crescent, Upper Beeding
West Sussex, BN44 3WH
Telephone: 01903 815225 Fax: 01903 815225

Rev.	Date	Revision Description

Client: Mr & Mrs Shaw

Address: 1 First Avenue
Middleton-on-Sea
West Sussex
PO22 6ED

Project: Removal of existing
garage and erection of
single storey side extension

Scale: 1:50 1:100
Paper Size A1

Date: January 2015

Drawing No: 15/1996/01

Drawn By: AWR

Revision: