




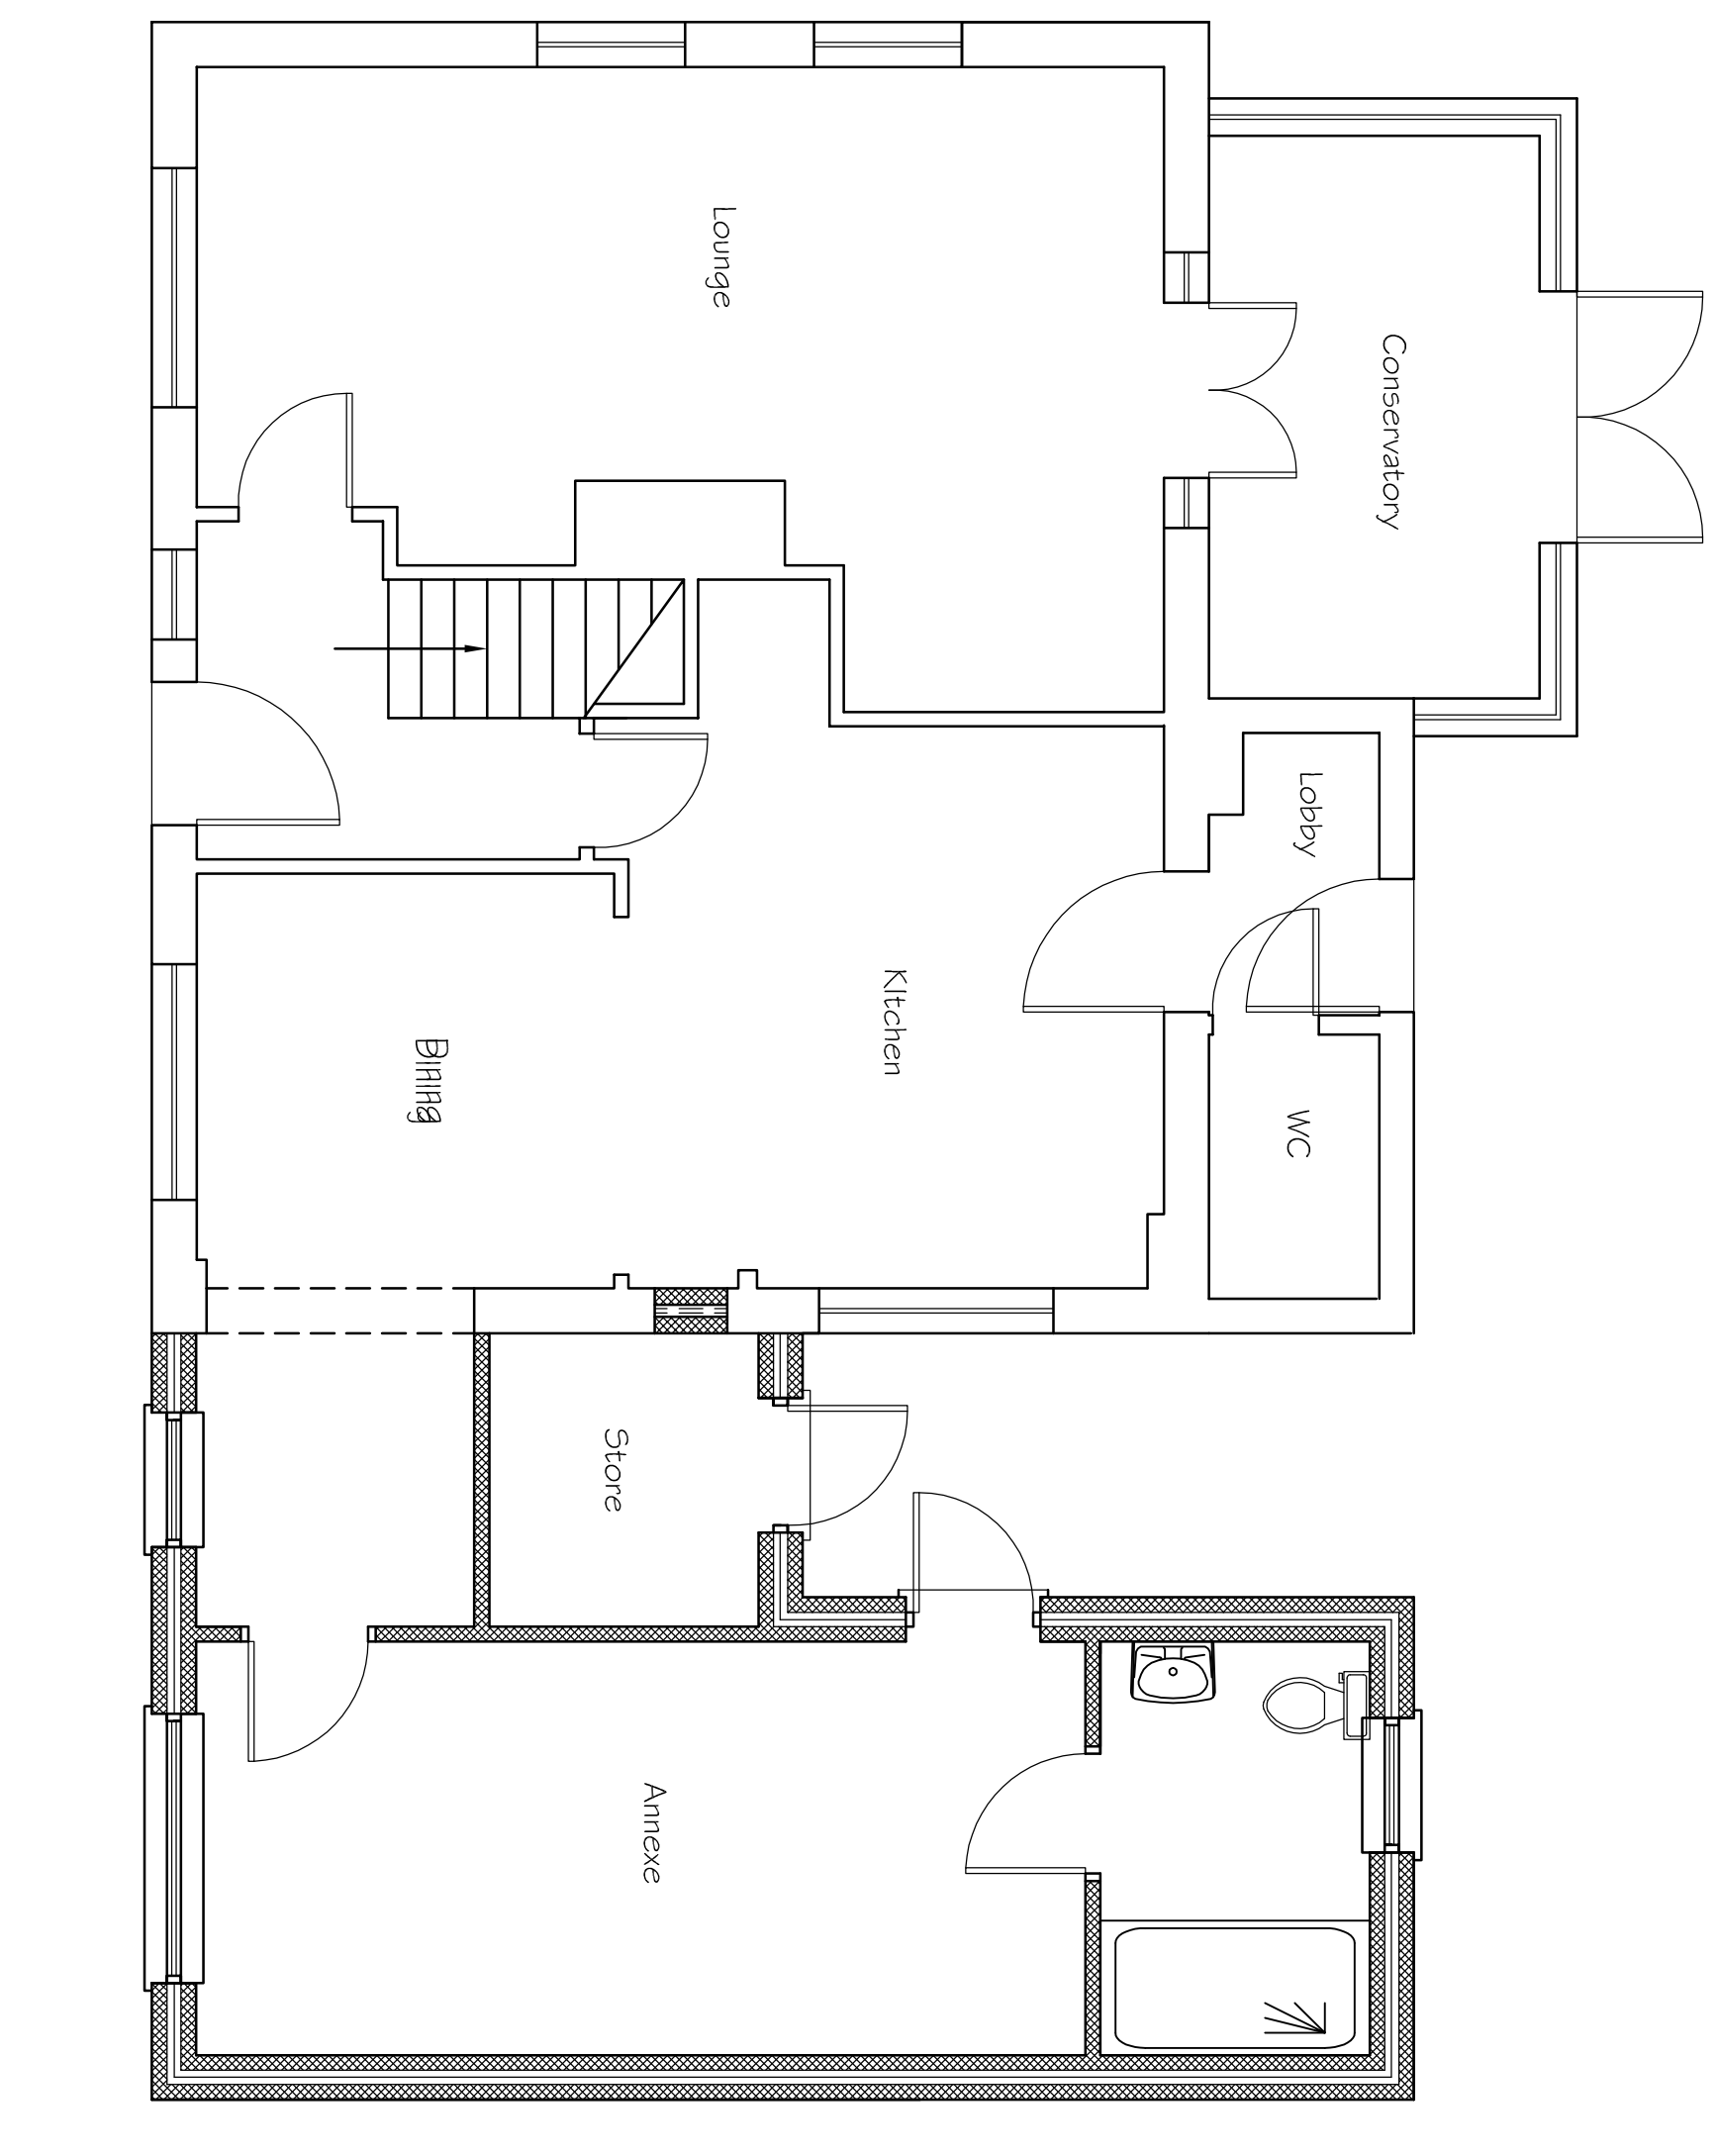


Proposed Ground Floor Plan

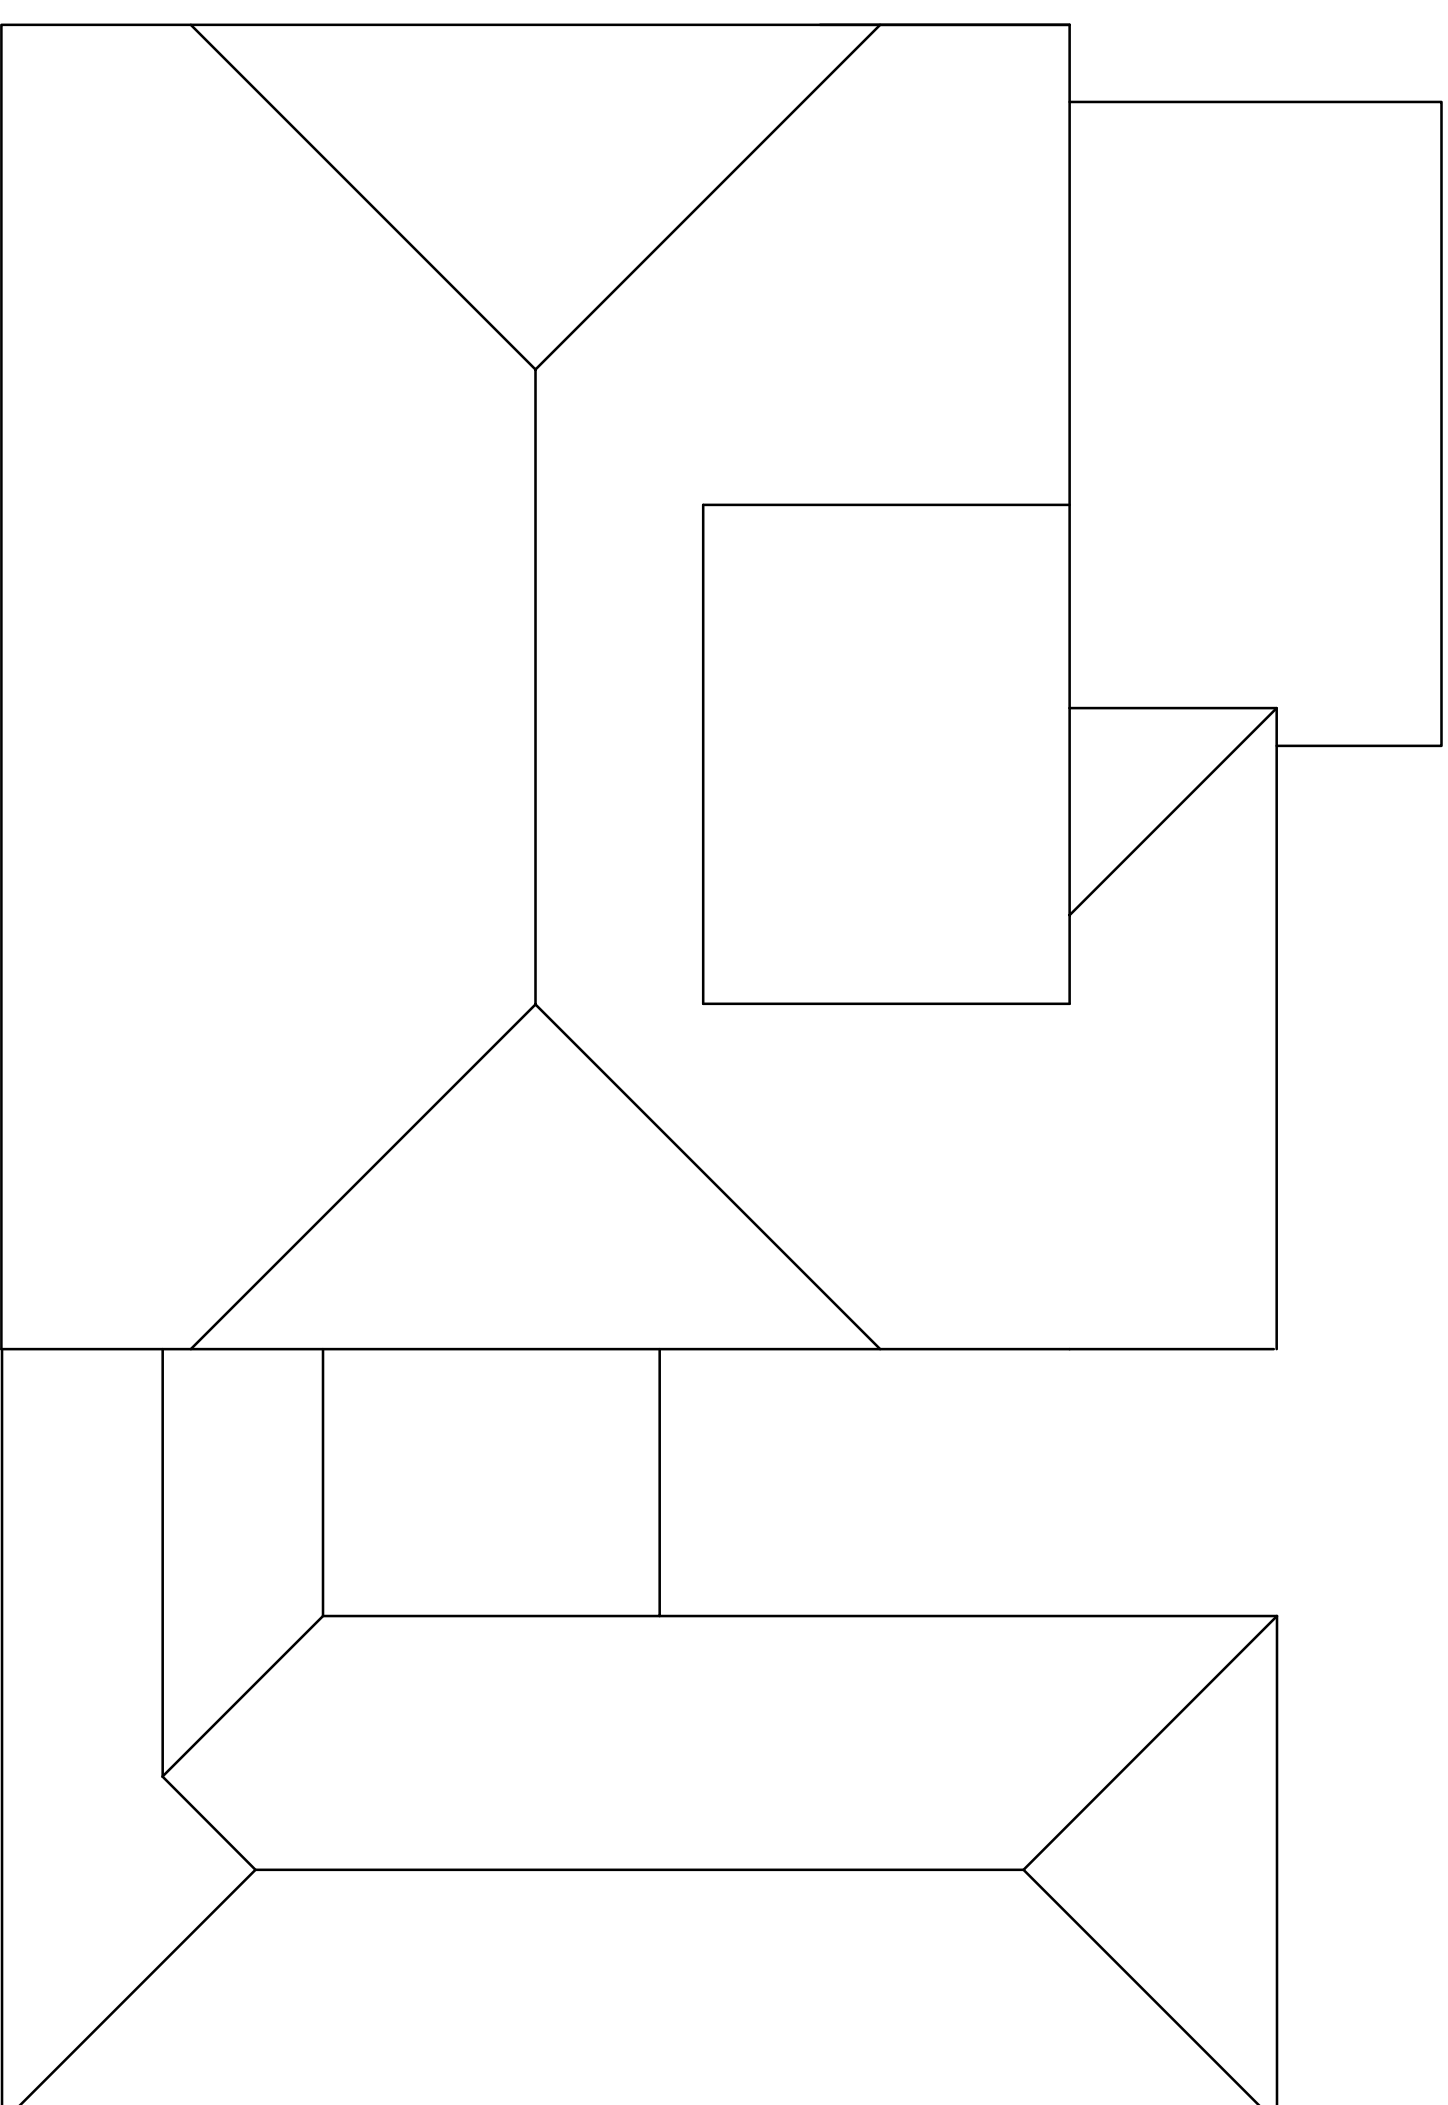


Proposed Roof Plan

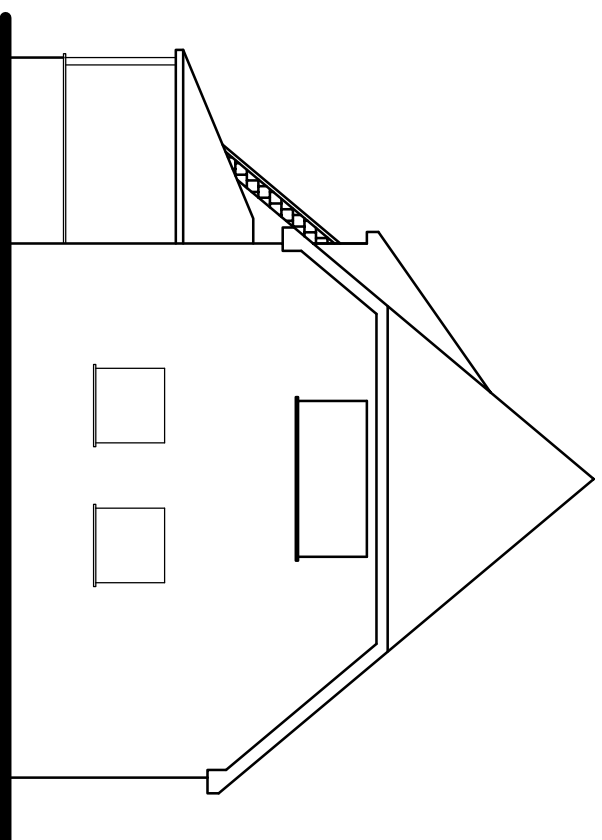


Proposed Side Elevation

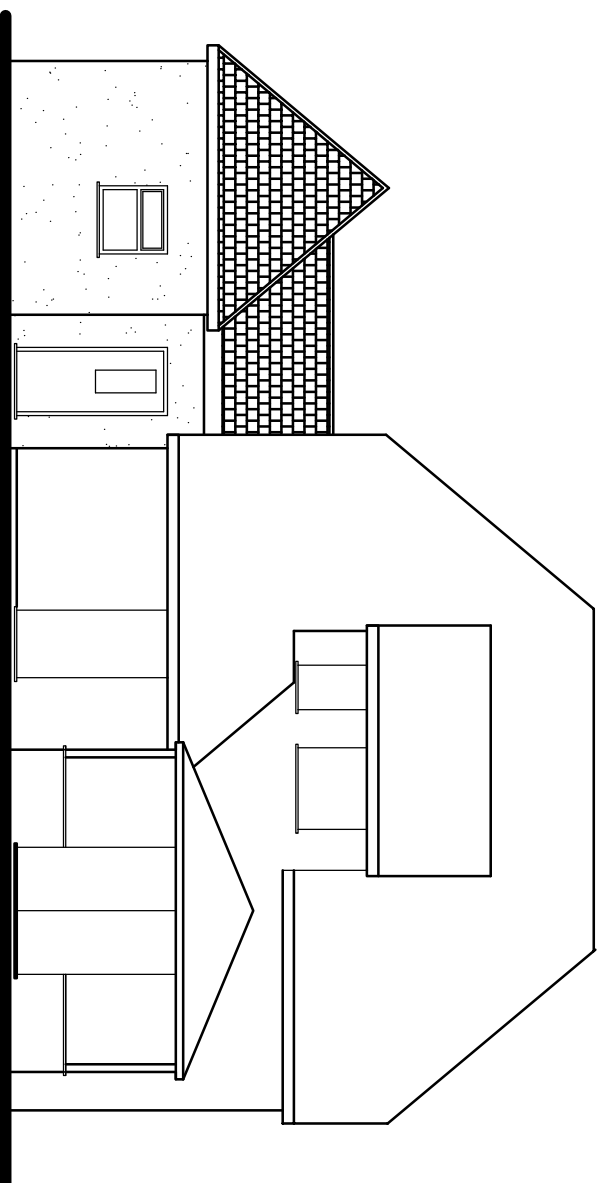

Proposed Rear Elevation

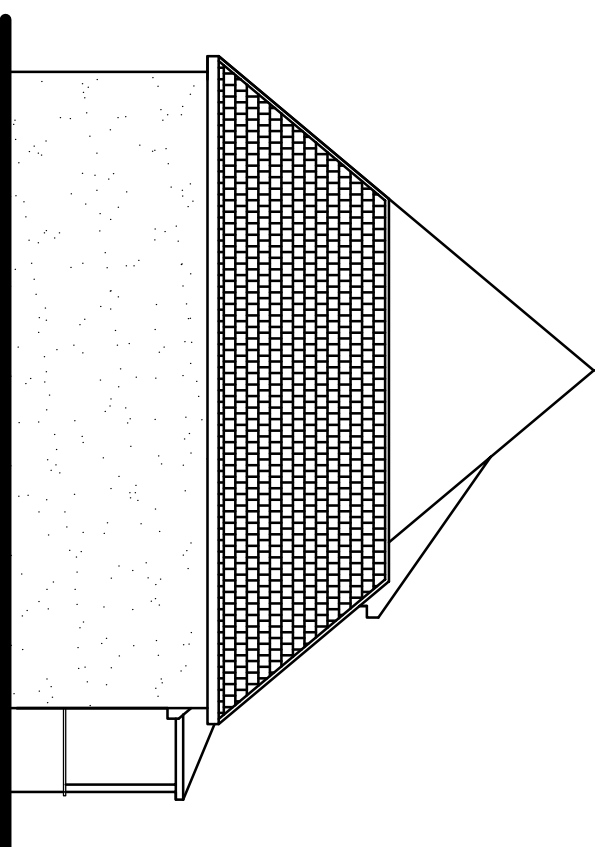

Proposed Side Elevation

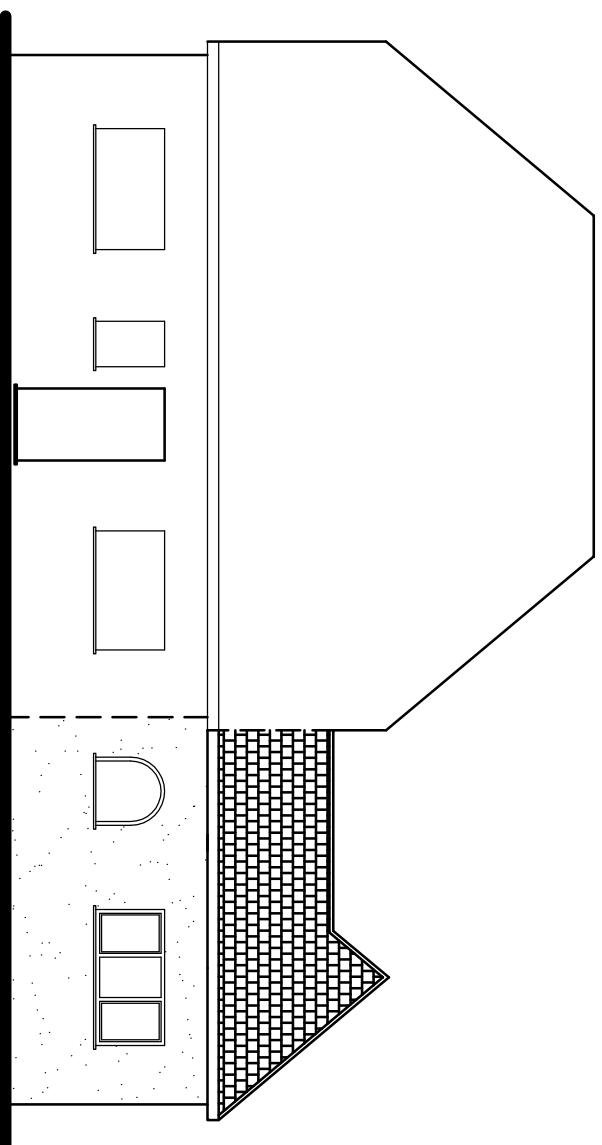

Proposed Front Elevation

Tony Rogers	
Building Consultants	
Address: 40 Dawn Crescent, Upper Beeding West Sussex, BN24 3WH Telephone: 01903 818225 Fax: 01903 818225	
Rev.:	Revision Description:
Date:	
Client:	Mr & Mrs Shaw
Address:	1 First Avenue Middleton-on-Sea West Sussex PO22 6ED
Telephone:	
Project:	Removal of existing garage and erection of single storey, side extension
Scale:	1:50 1:100
Paper Size:	A1
Date:	January 2015
Drawing No:	15/996/OZ
Drawn By:	AMR
	Revision: