


THIS DRAWING SHOULD BE READ IN CONJUNCTION WITH ANY OTHER RELEVANT DRAWINGS AND THE CONSTRUCTION MANUAL. THE BUILDER SHOULD CHECK ALL LEVELS AND SITE DIMENSIONS BEFORE WORK STARTS AND NOTIFY SCANDIA OF ANY DISCREPANCY IF IN DOUBT PLEASE ASK

© COPYRIGHT IN THIS DRAWING AND WORK EXECUTED IS AND REMAINS THE PROPERTY OF SCANDIA-HUS LIMITED AND OR ITS SUBSIDIARIES IN ACCORDANCE WITH THE PROVISIONS OF THE COPYRIGHT ACT. PERMISSION TO PRODUCE COPIES OR MODIFIED DRAWINGS IN WHOLE OR IN PART FOR ANY PURPOSE SHOULD BE OBTAINED FROM SCANDIA-HUS LIMITED & ANY SUCH REPRODUCTIONS SHOULD INCLUDE THIS & THE FOREGOING STATEMENT


REV	DESCRIPTION	DATE	DRN	CHK
A	GENERAL MODS	26/01/12	SW	
B	CUSTOMER FENESTRATION MODS	16/5/12	TM	
C	UPDATED FOR CALL OFF	23/5/12	TM	



NORTH ELEVATION

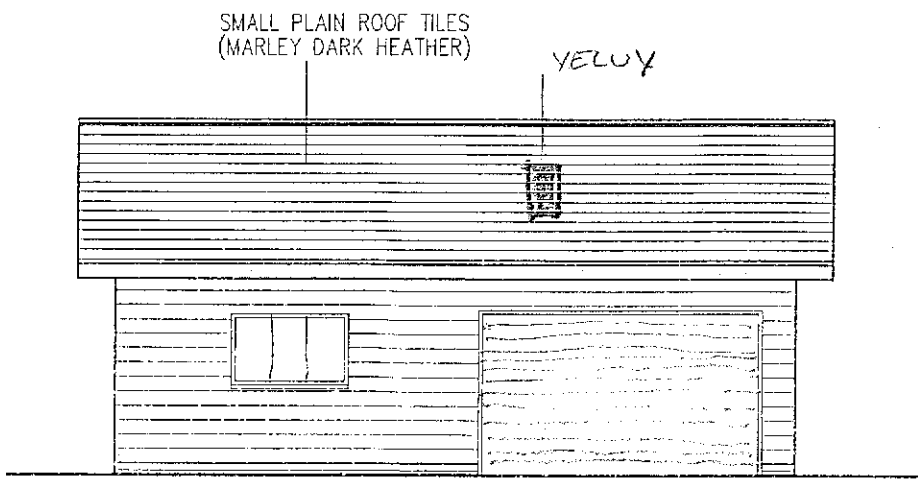


EAST ELEVATION

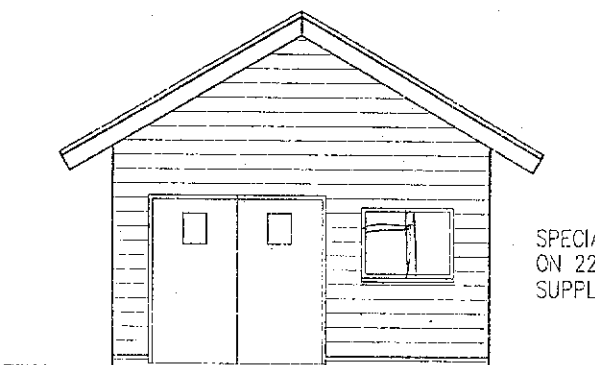

SOUTH ELEVATION

SPECIAL HORIZONTAL SHIPLAP BOARD ON 22x47 VERT BATTENS ALL SUPPLIED BY SHM

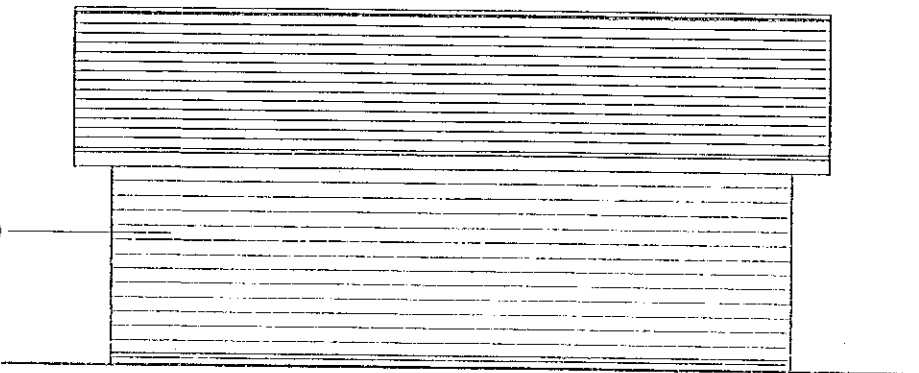

WEST ELEVATION



SCANDIA-HUS BUSINESS PARK,
FELCOURT ROAD, FELCOURT, EAST GRINSTEAD,
WEST SUSSEX, RH19 2LP : TEL 01342 838060

FOR
MR & MRS. FAIRBRASS

SITE
© 6 SEA WAY
MIDDLETON ON SEA
BOGNOR REGIS - W/SUSSEX

TITLE
EXISTING
DETACHED
GARAGE ELEVATIONS

C/No. 133661	O/No. 406	SCALE 1:100 @ A2 SCALE
DRAWN JW	DRAWING NUMBER 2	
DATE 12/11	REV C	

