




1. This drawing is the copyright of MH Architects Ltd
2. Do not scale this drawing except for Local Authority planning purposes
3. All dimensions must be checked on site by the contractor prior to commencement of the works.

| Client Approval |                                |          |      |        |      |  |
|-----------------|--------------------------------|----------|------|--------|------|--|
| X               | A - Approved                   |          |      |        |      |  |
| X               | B - Approved with comments     |          |      |        |      |  |
| X               | C - Do not use                 |          |      |        |      |  |
| Rev.            | Revision Note/Purpose of Issue | Drawn By | Date | Chk By | Date |  |

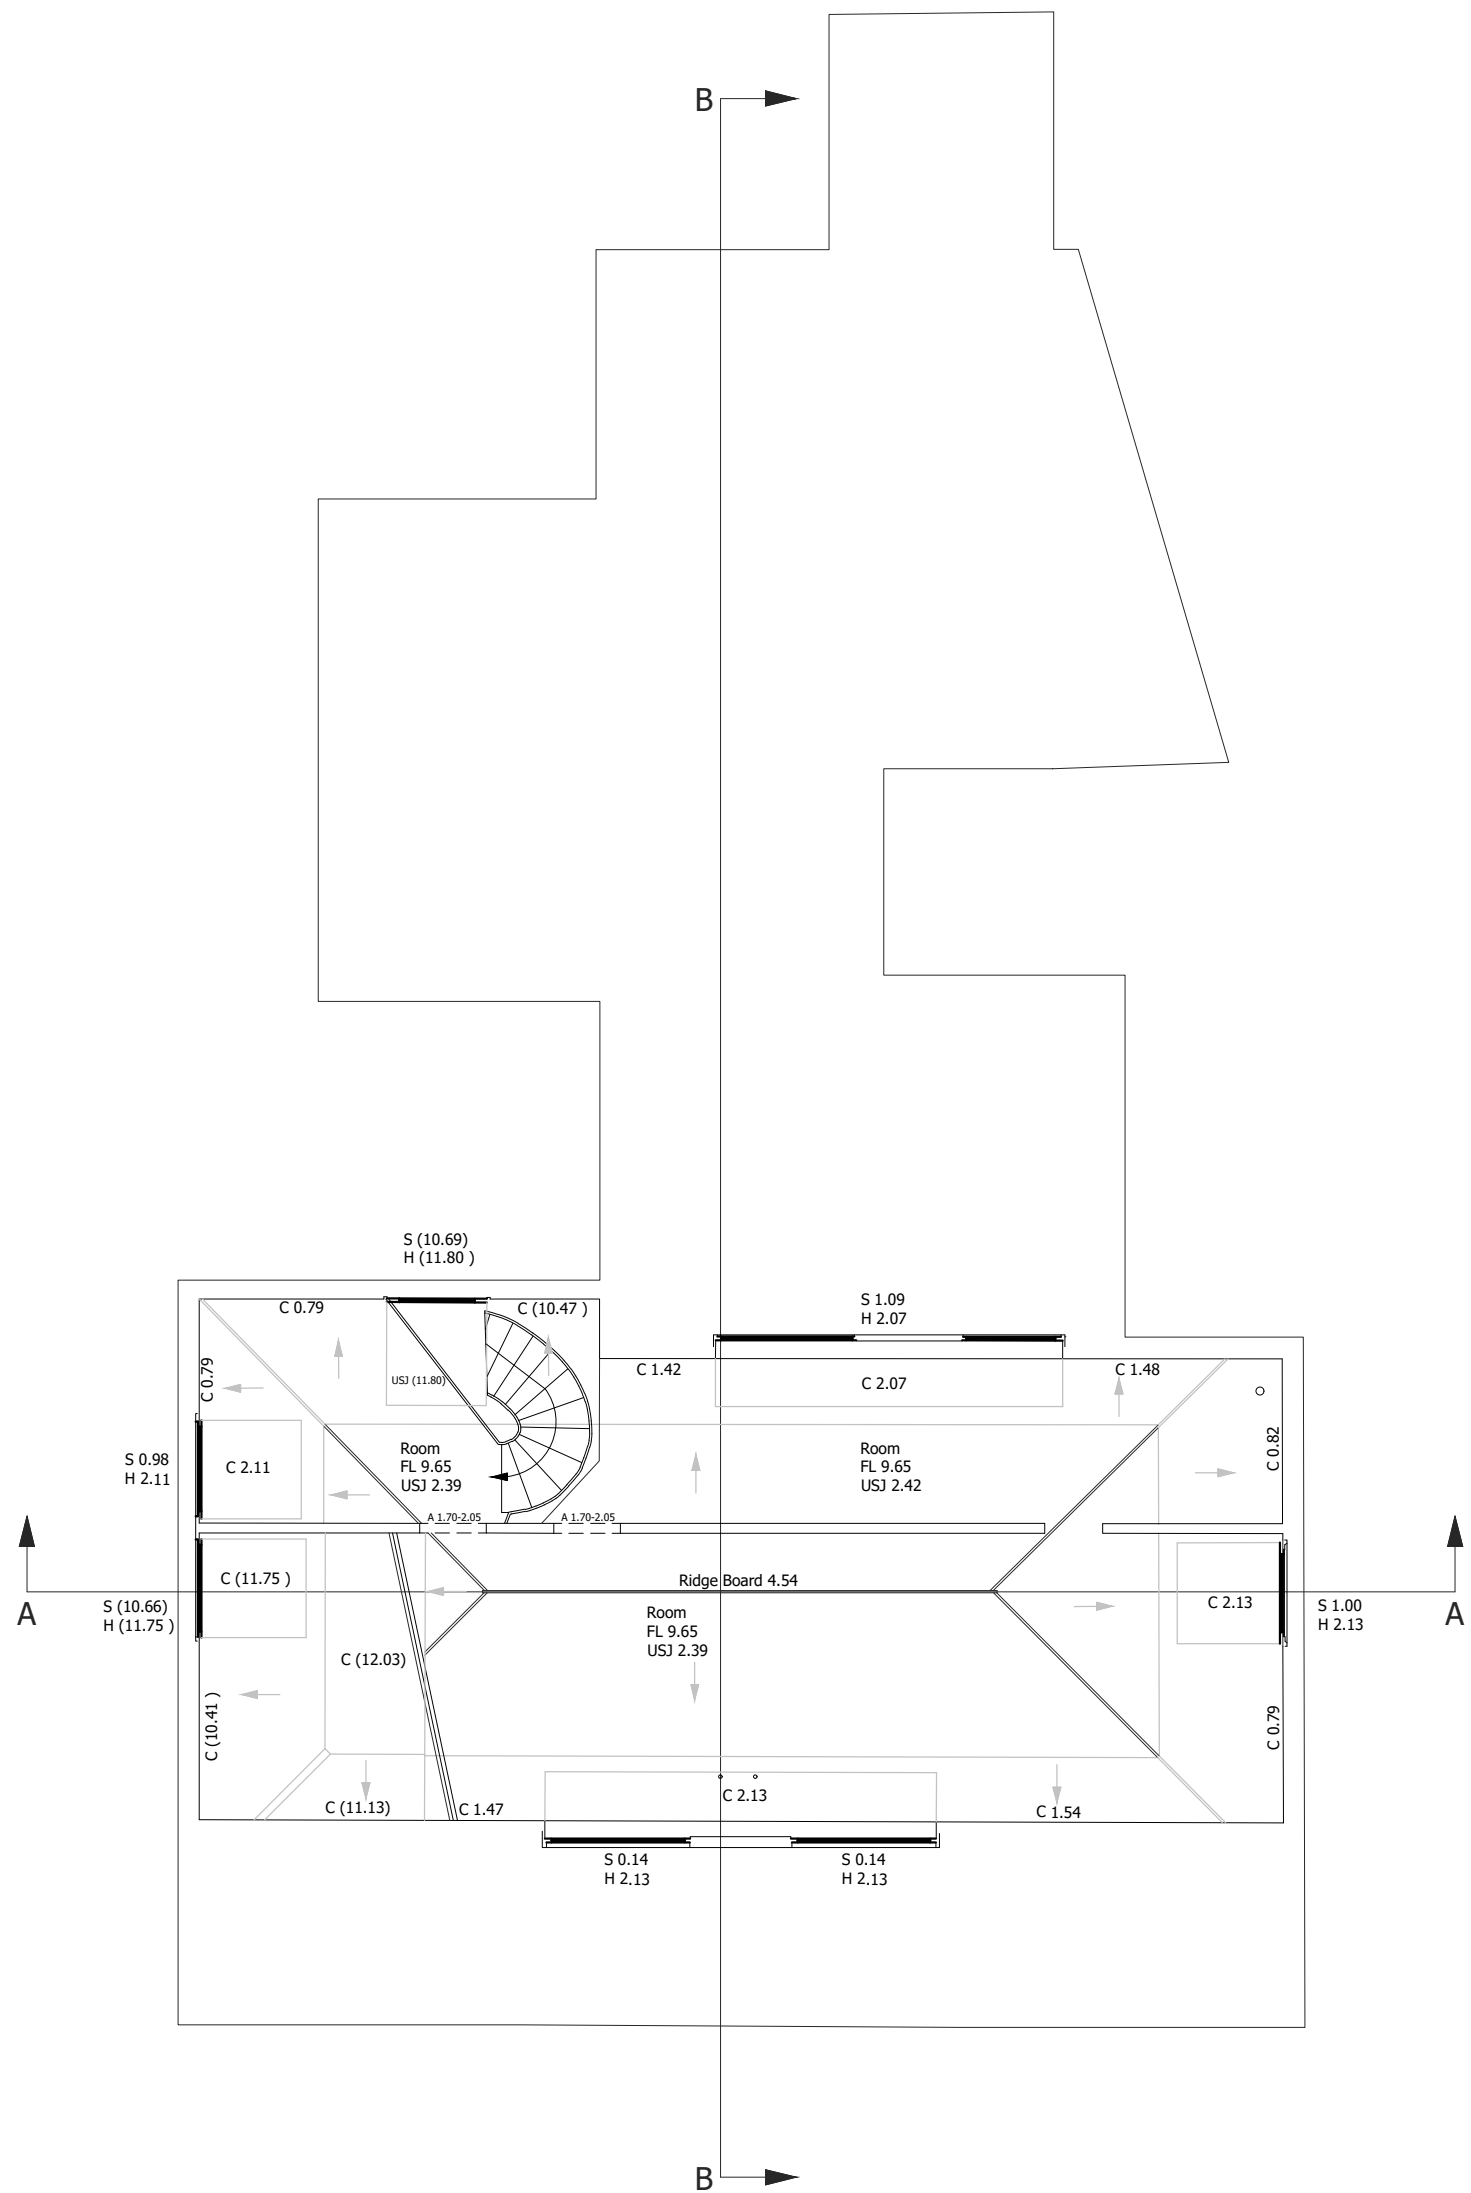

## FIRST

---

### floor plan

Drawing title

## Existing Plans

| Drawn   | Date   | Checked | Date   | Scale | At          |
|---------|--------|---------|--------|-------|-------------|
| HG/JL   | Feb 20 | HG      | Feb 20 | 1:100 |             |
| Job No. | Proc.  | Org.    | Zone   | Level | Type        |
| 20-005  | SEC    | MHA     | 00     | XX    | DR          |
|         |        |         |        |       | Role        |
|         |        |         |        |       | <b>A</b>    |
|         |        |         |        |       | No.         |
|         |        |         |        |       | <b>0003</b> |
|         |        |         |        |       | Rev.        |
|         |        |         |        |       | <b>P1</b>   |

Purpose of Issue

## PLANNING

Ground Floor | Bicentennial Building  
Southern Gate | Chichester  
West Sussex | PO9 9E2

t. 01243 774748  
e. admin@mharichitects.co.uk  
www.mharichitects.co.uk

Limited Company  
Registered in England No.0942133



ARCHITECTS